PLOTS 1, 2 & 3



FRONT ELEVATION

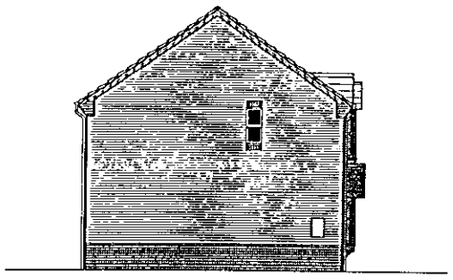

SIDE ELEVATION

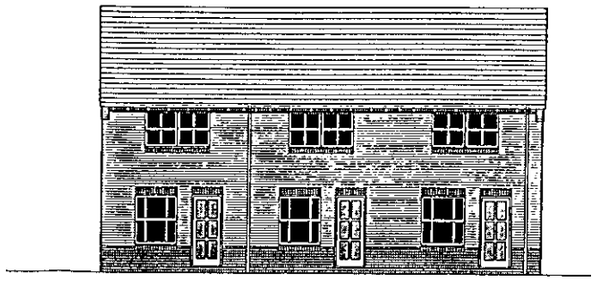

REAR ELEVATION

ELEVATIONS & FLOOR PLANS

Land at Silchester House
Old Basingstoke Road
Spencers Wood
for

Bryant Homes

HGP PLANNING CONSULTANCY

DRG NO 00 P087 04 / 5.10.00 / SJ SCALE 1: 200

PLOTS 4, 5 & 6



FRONT ELEVATION

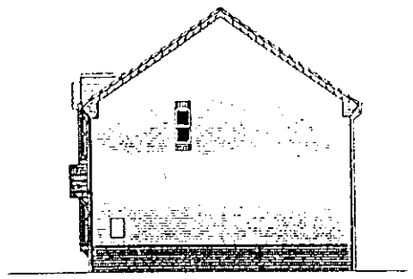

SIDE ELEVATION



REAR ELEVATION

PLOTS 1, 2 & 3

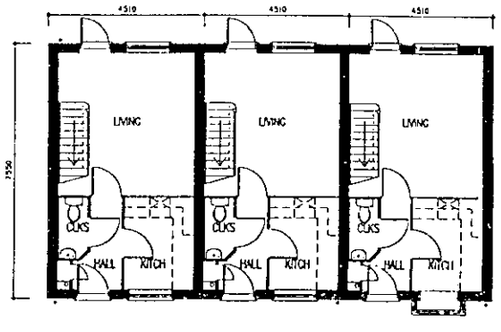

GROUND FLOOR

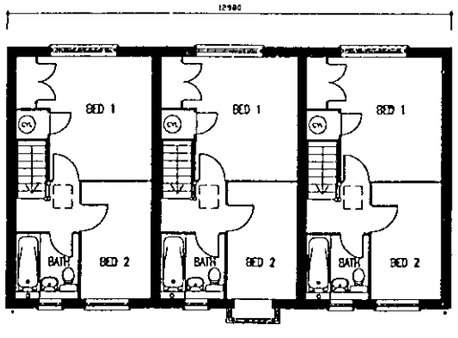

FIRST FLOOR

PLOTS 4, 5 & 6

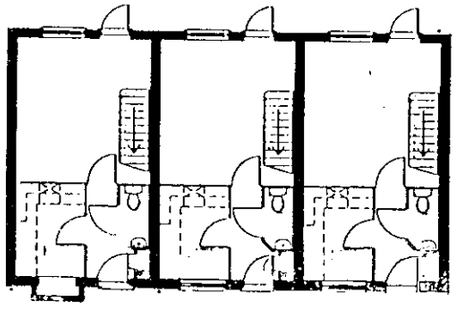

GROUND FLOOR

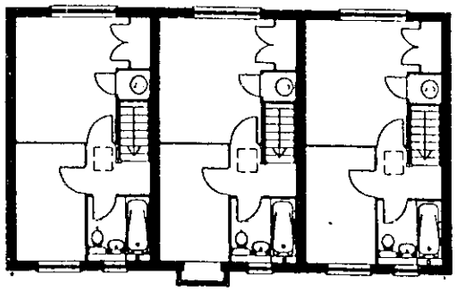

FIRST FLOOR

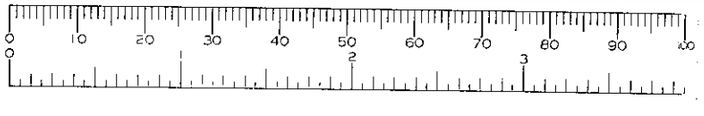

1755

REVISED PLAI

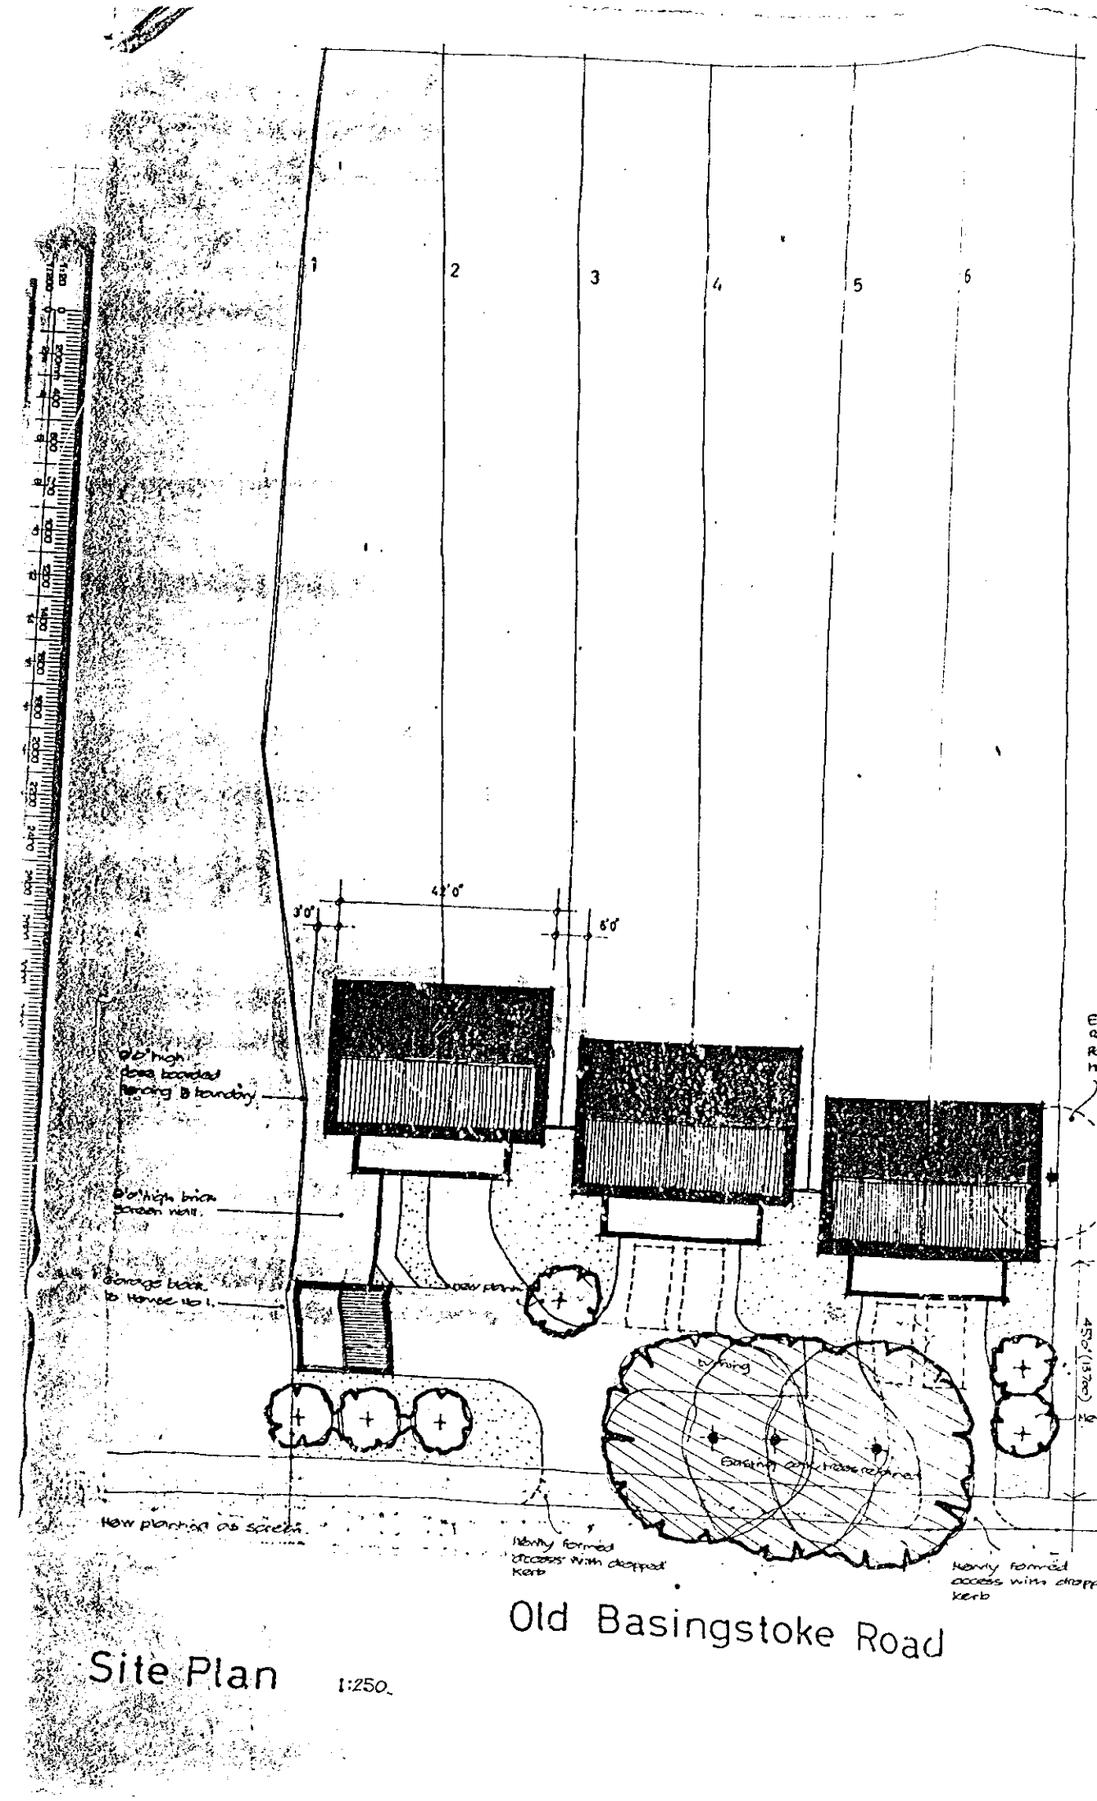

Site Plan 1:250.

Existing Development

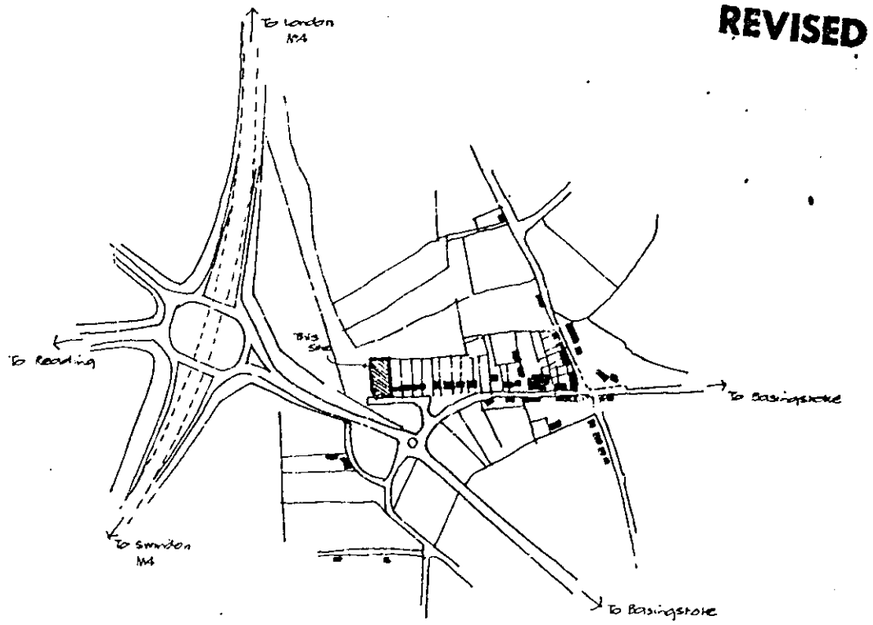

location

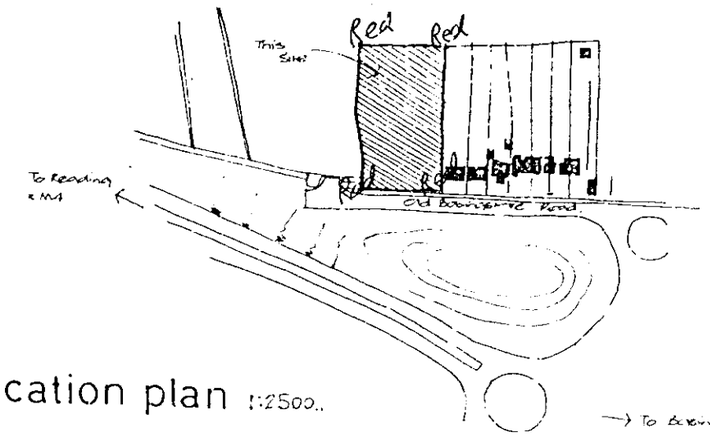

location plan 1:2500.

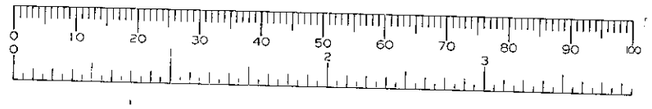

Proposed dwellings on site of Silchester House, Basingstoke Rd Shinfield, Reading, Berkshire.

SCALE: 1:250C 1250 DATE: April 1982 DRAWING: IN:143:4

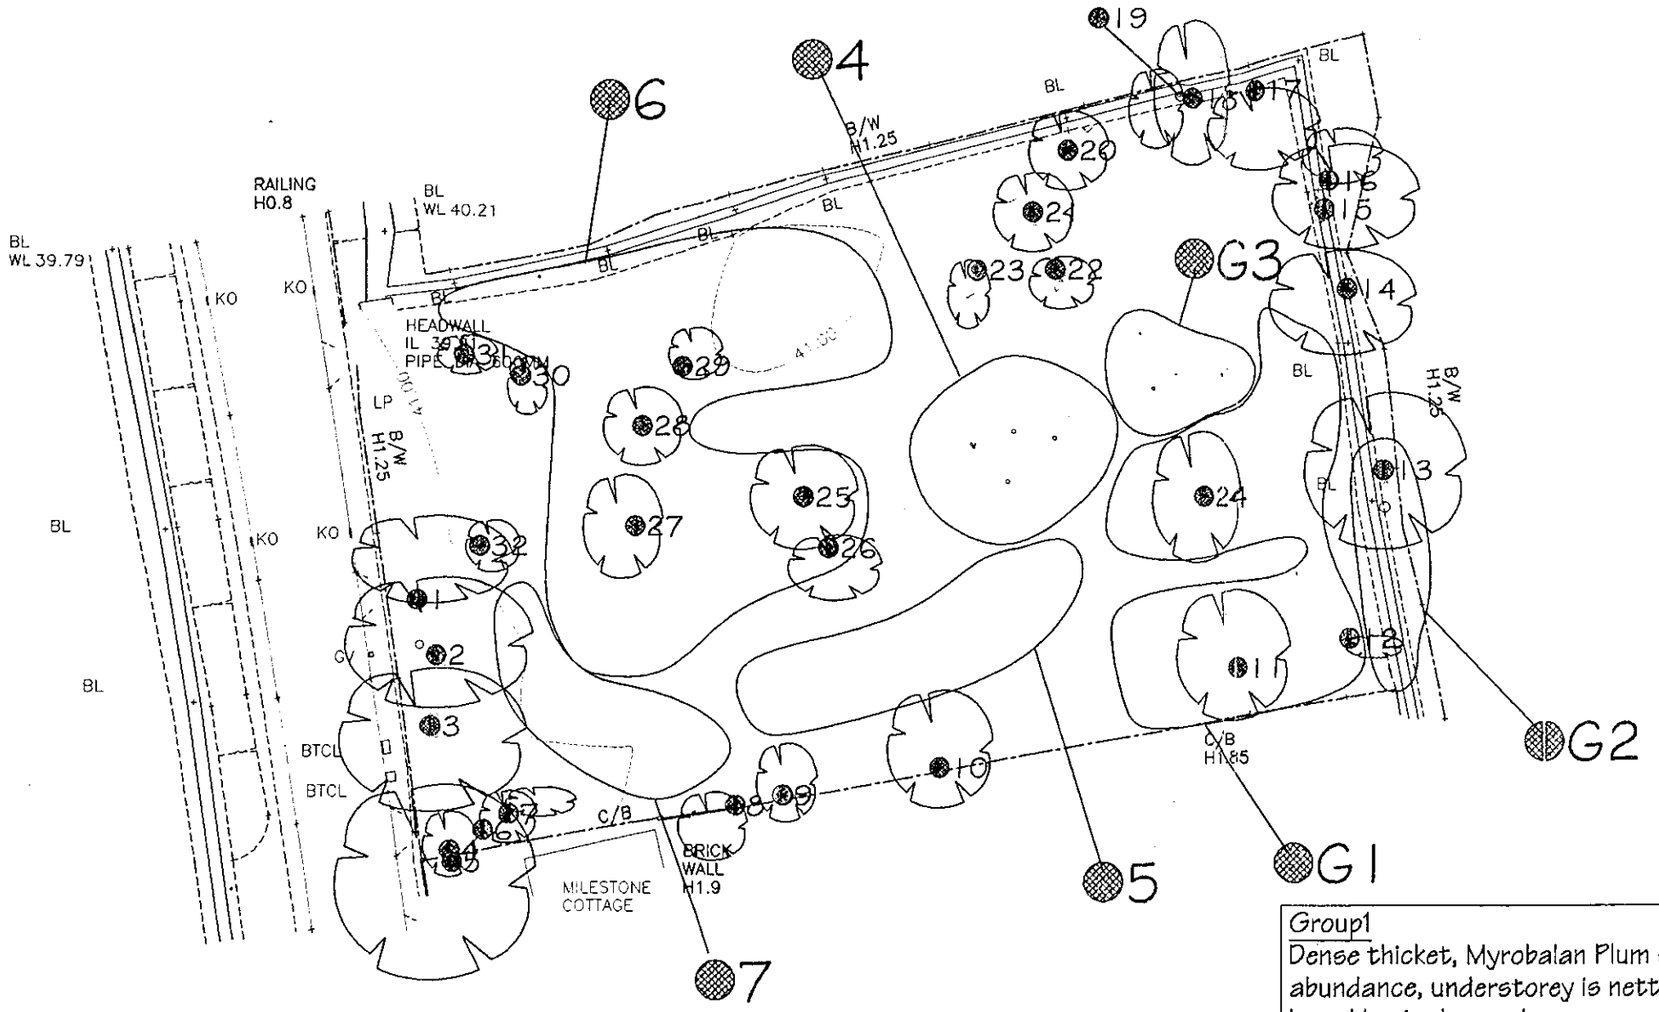

Group1
Dense thicket, Myrobalan Plum suckers in abundance, understorey is nettles and brambles in dense clumps.

KEY
- category A trees
- category A/B trees
- category B trees
- category B/C trees
- category C trees
- category C/D trees
- category D trees

CLIENT
Bryant Homes Southern Ltd

JOB TITLE
Silchester House
Old Basingstoke Rd
Shinfield, Berks

DRAWING TITLE
Tree Survey Plan

DRAWING No.
CBA 4987.01

SCALE
1:500

DRAWN
lg

DATE
Feb '00

THIS DRAWING IS COPYRIGHT OF CBA LTD. AND SHOULD NOT BE REPRODUCED WITHOUT PERMISSION. ALL DIMENSIONS MUST BE CHECKED ON SITE AND NOT SCALED FROM THIS DRAWING.

CBA Ltd.
Colin Buchanan Associates Ltd.
The Brewery, High Street, Twyford, Hants
Tel 01962 715407 Fax 01962 714419