




EXISTING SOUTH ELEVATION

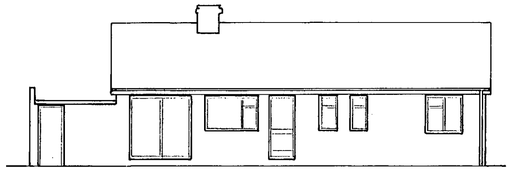


EXISTING WEST ELEVATION

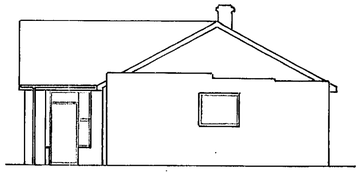


EXISTING NORTH ELEVATION

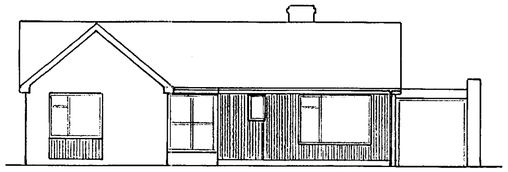


EXISTING EAST ELEVATION

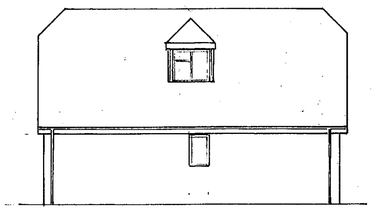


PROPOSED SOUTH ELEVATION

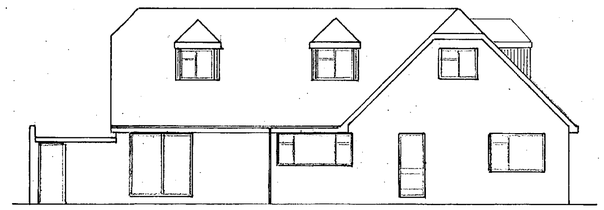


PROPOSED WEST ELEVATION

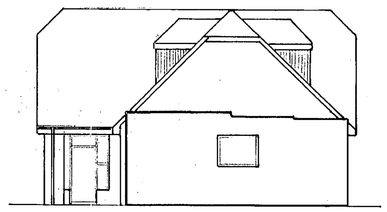


PROPOSED NORTH ELEVATION

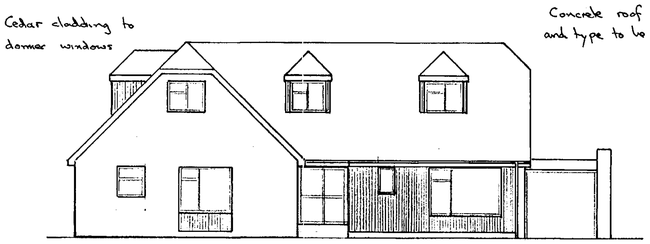

PROPOSED EAST ELEVATION

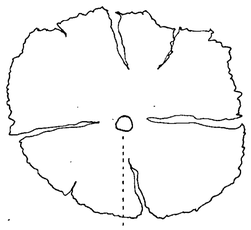

14600 to Tulip tree

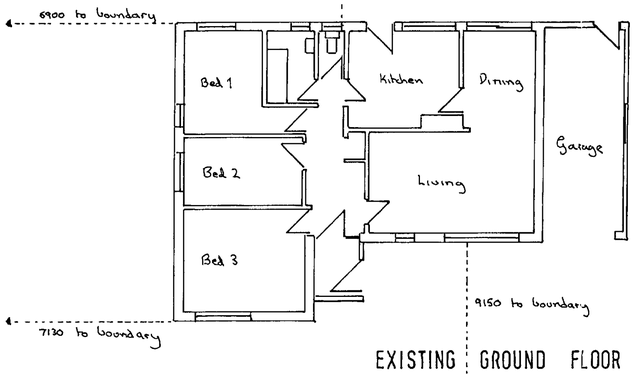


EXISTING GROUND FLOOR

Existing gravel area for car-parking to remain

All new facing brickwork to match existing

Upper level of chimney stack removed.

PROPOSED FIRST FLOOR

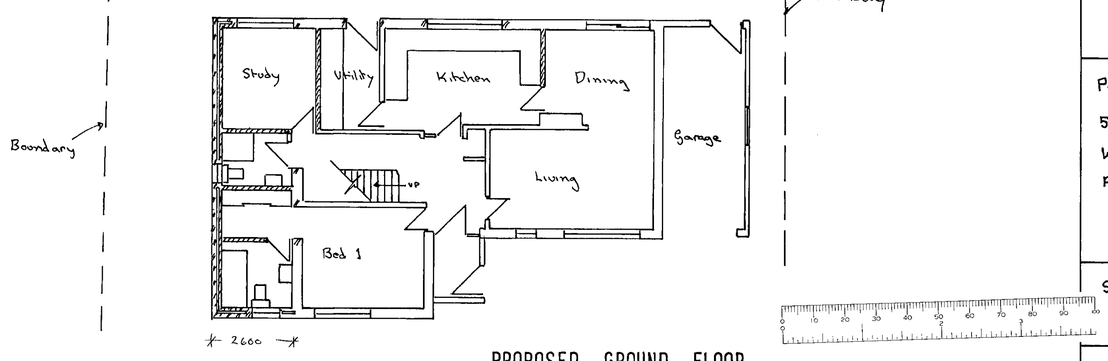

PROPOSED GROUND FLOOR

Revisions

30.JAN.2001* 3251

Proposed Alterations
56 Pine Drive
Wokingham
RG40 3LE

APPROVED

Scale 1:100

Dwg No AB/01/01 JAN 2001