
## Notes.

All dimensions and levels on site are to be checked prior to commencement of work.

This drawing is the copyright of the Edwards Irish Partnership.

Do not scale this drawing.

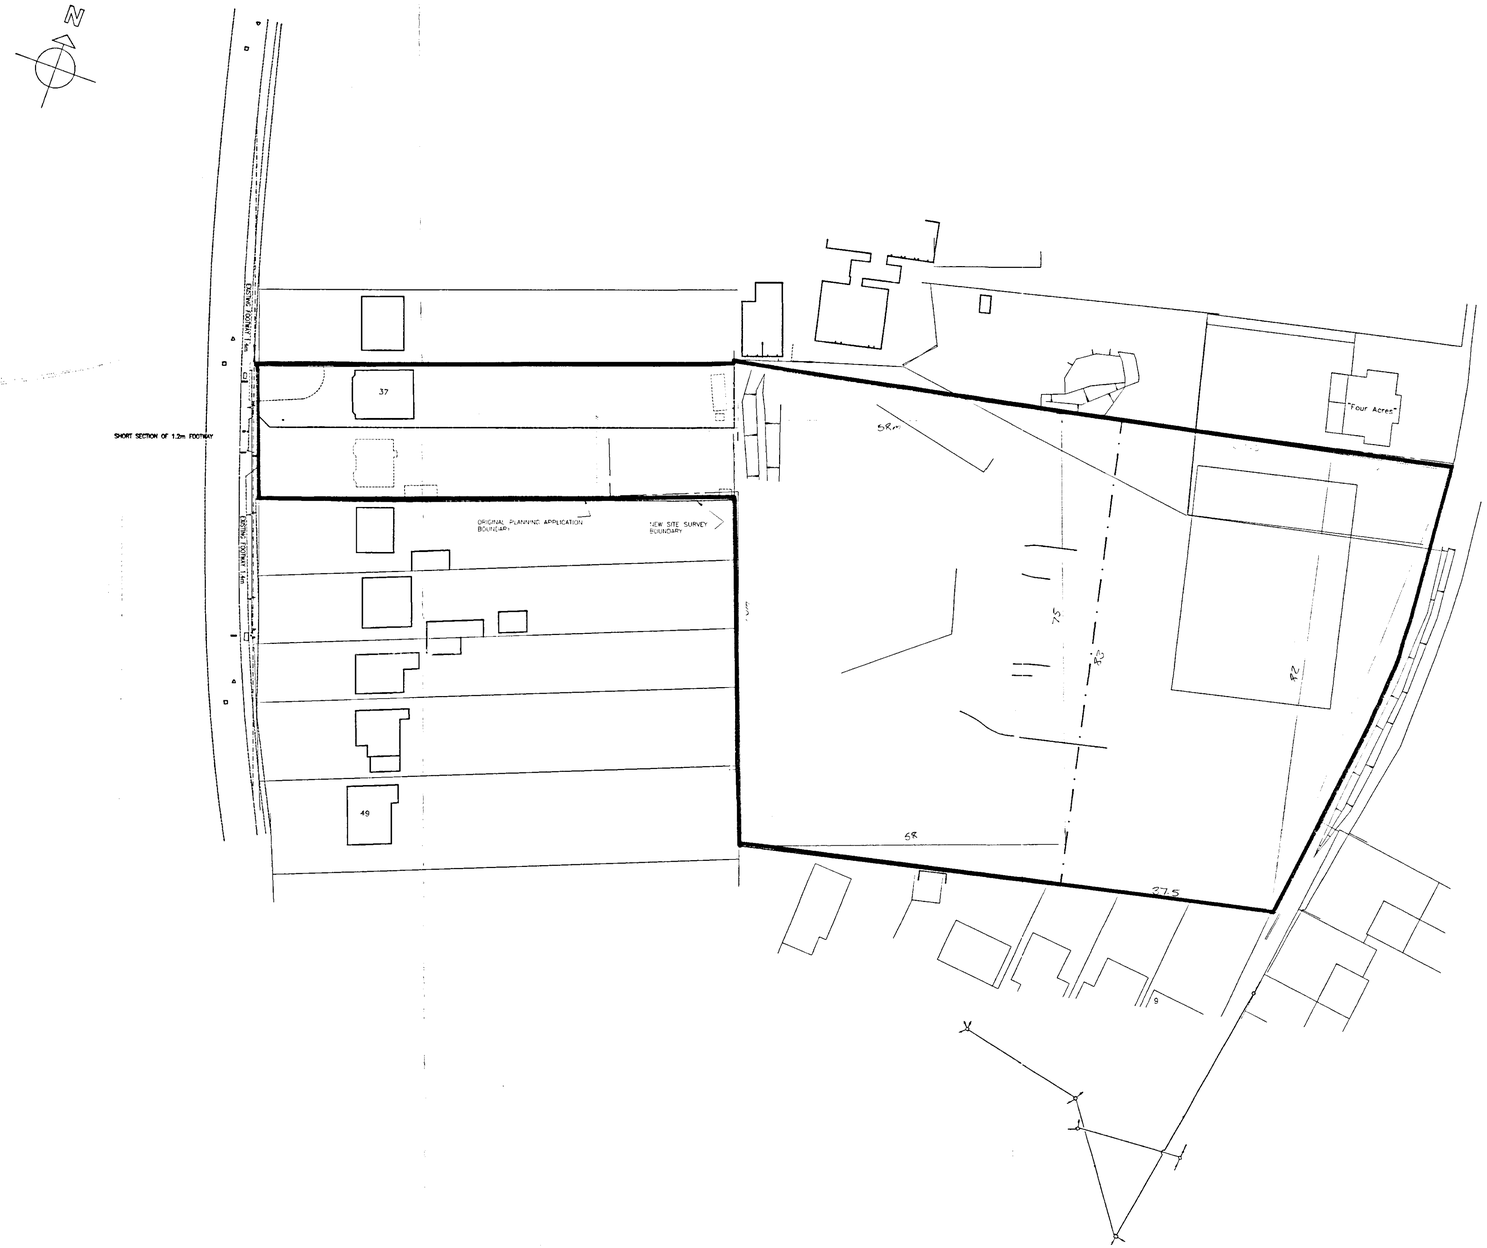


1:500

LOCATION PLAN 1:1250

24.JAN.2001 * 3252

Project

LAND r/o WATMORE LANE
WINNERSH

Client

LINDEN HOMES PLC

Drawing

REDEVELOPMENT
SITE PLAN BOUNDARIES

Scale 1:1:500 1:1250 Date 23/08/00

The Edwards Irish Partnership
Architects & Surveyors
36 Langborough Road, Wokingham, Berks. RG40 2BT
Tel: 0118-989-4403 Fax: 0118-989-4383
E-mail: the.eip@virgin.net

Job 1363 Dwg. 12