
NOTE

ALL MATERIALS INTENDED TO BE USED ON NEW EXTENSION ARE TO MATCH EXISTING.

THIS DRAWING HAS BEEN PREPARED WITHOUT THE BENEFIT OF AN ACCURATE SITE SURVEY

FRONT ELEVATION IS UNAFFECTED BY PROPOSED NEW EXTENSION


KITCHEN AND BATHROOM FITTINGS ARE INDICATIVE ONLY AND DO NOT REFLECT THE TRUE TYPE AND STYLE

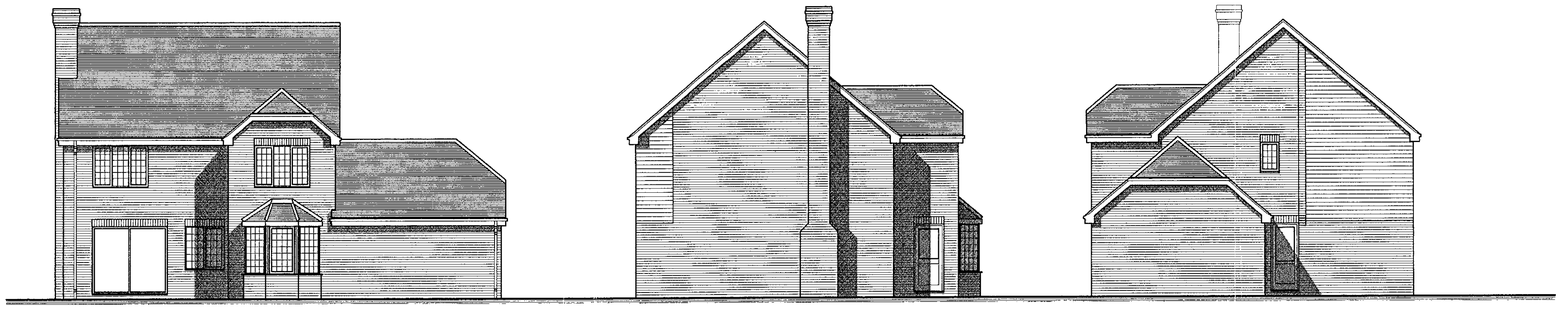


PROPOSED REAR ELEVATION (1 : 100)

PROPOSED SIDE ELEVATION (1 : 100)

PROPOSED SIDE ELEVATION (1 : 100)

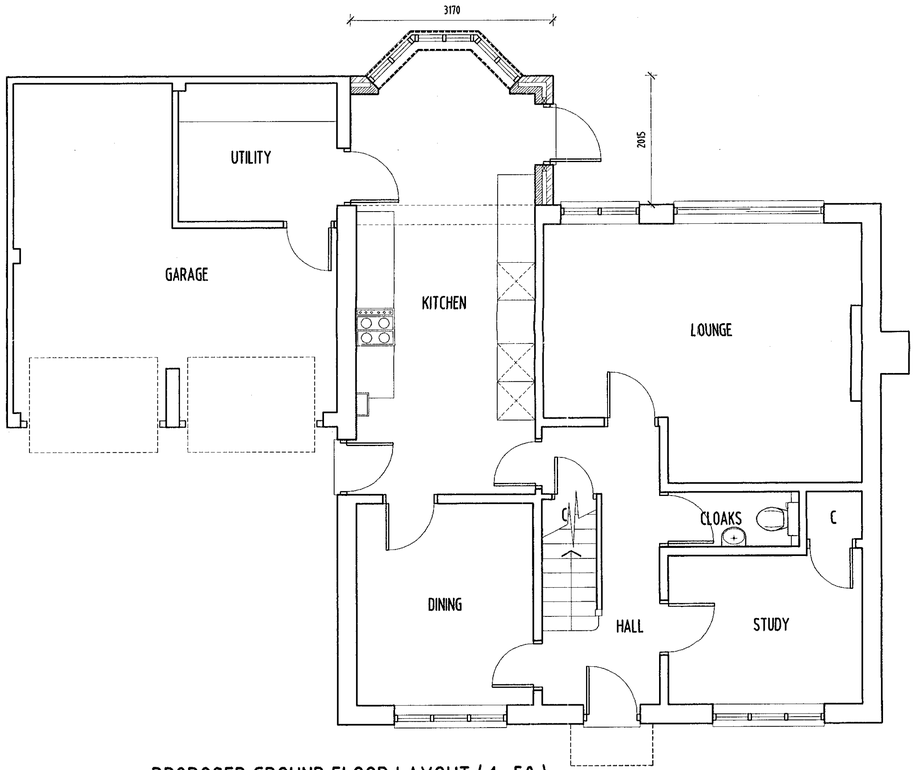


PROPOSED GROUND FLOOR LAYOUT (1 : 50)

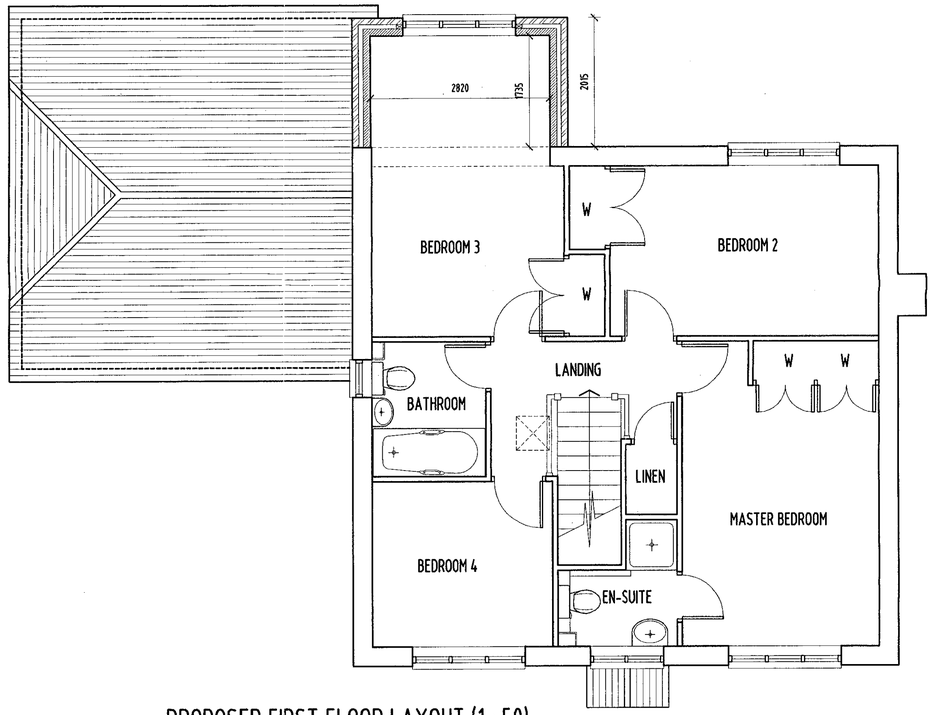


PROPOSED FIRST FLOOR LAYOUT (1 : 50)

EXISTING GROUND FLOOR LAYOUT (1 : 100)

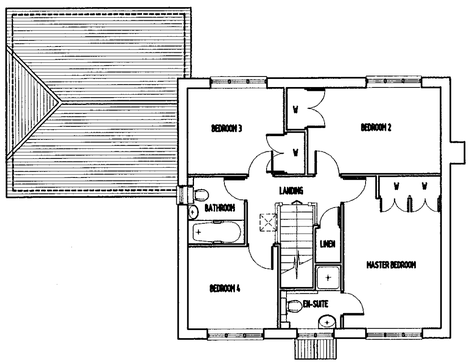

EXISTING FIRST FLOOR LAYOUT (1 : 100)

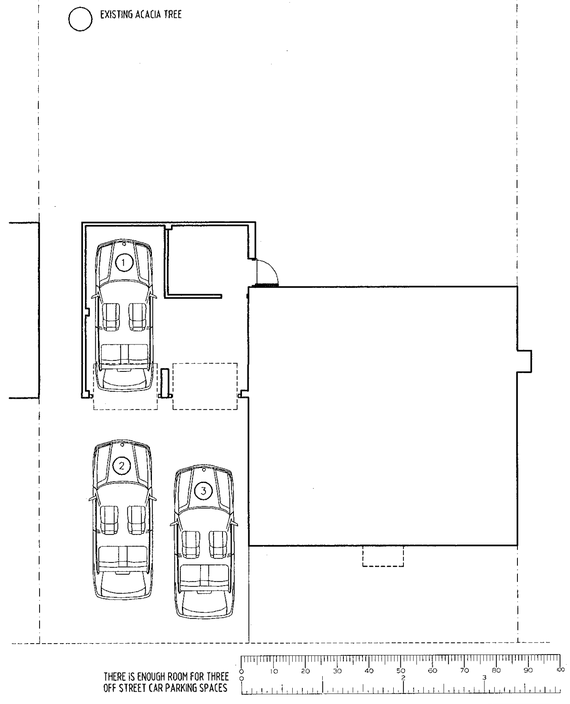

CAR PARKING LAYOUT (1:100)

07.FEB.2001 • 3546

RFDL

RICHARD FENN DESIGNS LIMITED
11 HARRIER CLOSE, WOODLEY, READING, BERKSHIRE. RG5 4PE.
Telephone READING (0118) 9660694
Fax (0118) 9628618 E-Mail : RFENNDES@aol.com

PROPOSED TWO STOREY REAR EXTENSION
PLUS CONVERSION OF PART OF GARAGE INTO UTILITY ROOM
AT "AMELIESHIP", 3 HIGHCLIFFE CLOSE, WOODLEY, READING
for MR AND MRS MARLEY.

PLANNING DRAWING

DATE	SCALE
FEBRUARY 2nd 2001	1:50 1:100

DRAWING No. MR.10. REVISION

21/5/01