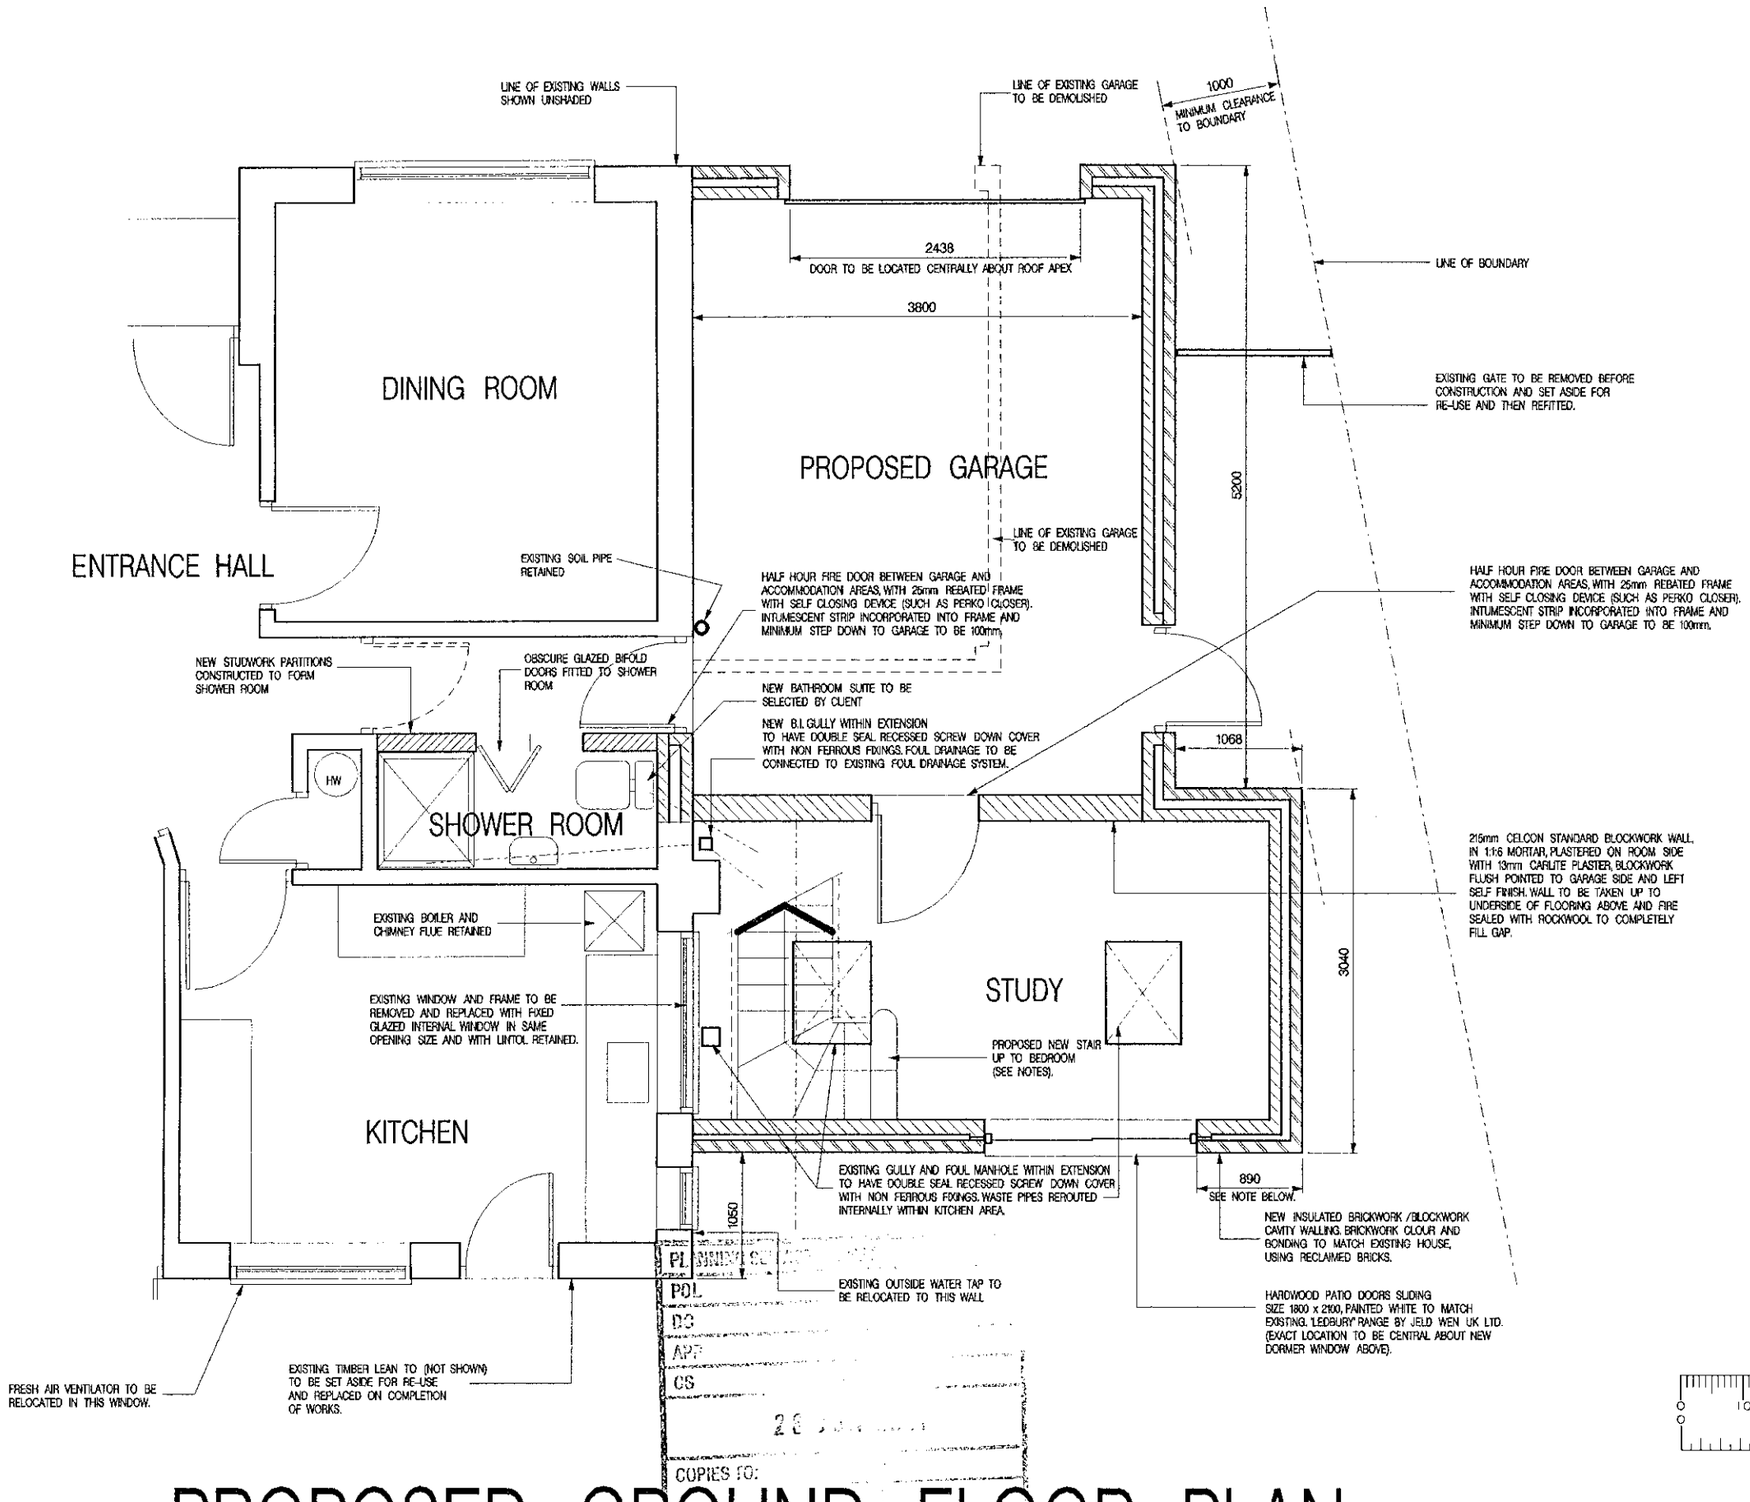


PROPOSED GROUND FLOOR PLAN

0 10 20 30 40 50 60 70 80 90 100


PROPOSED TWO STOREY SIDE EXTENSION

Client: G. MANNING, WESTHOPE, WOKINGHAM ROAD, HURST — scale: 1:50 — date: MAY 2001

BRAY DESIGNS
architects, planning and design consultants
Hurst, Berks. tel. 01189 343210

DRAWING NUMBER
01/008 : MANN: 010BR

SD 2/10/01

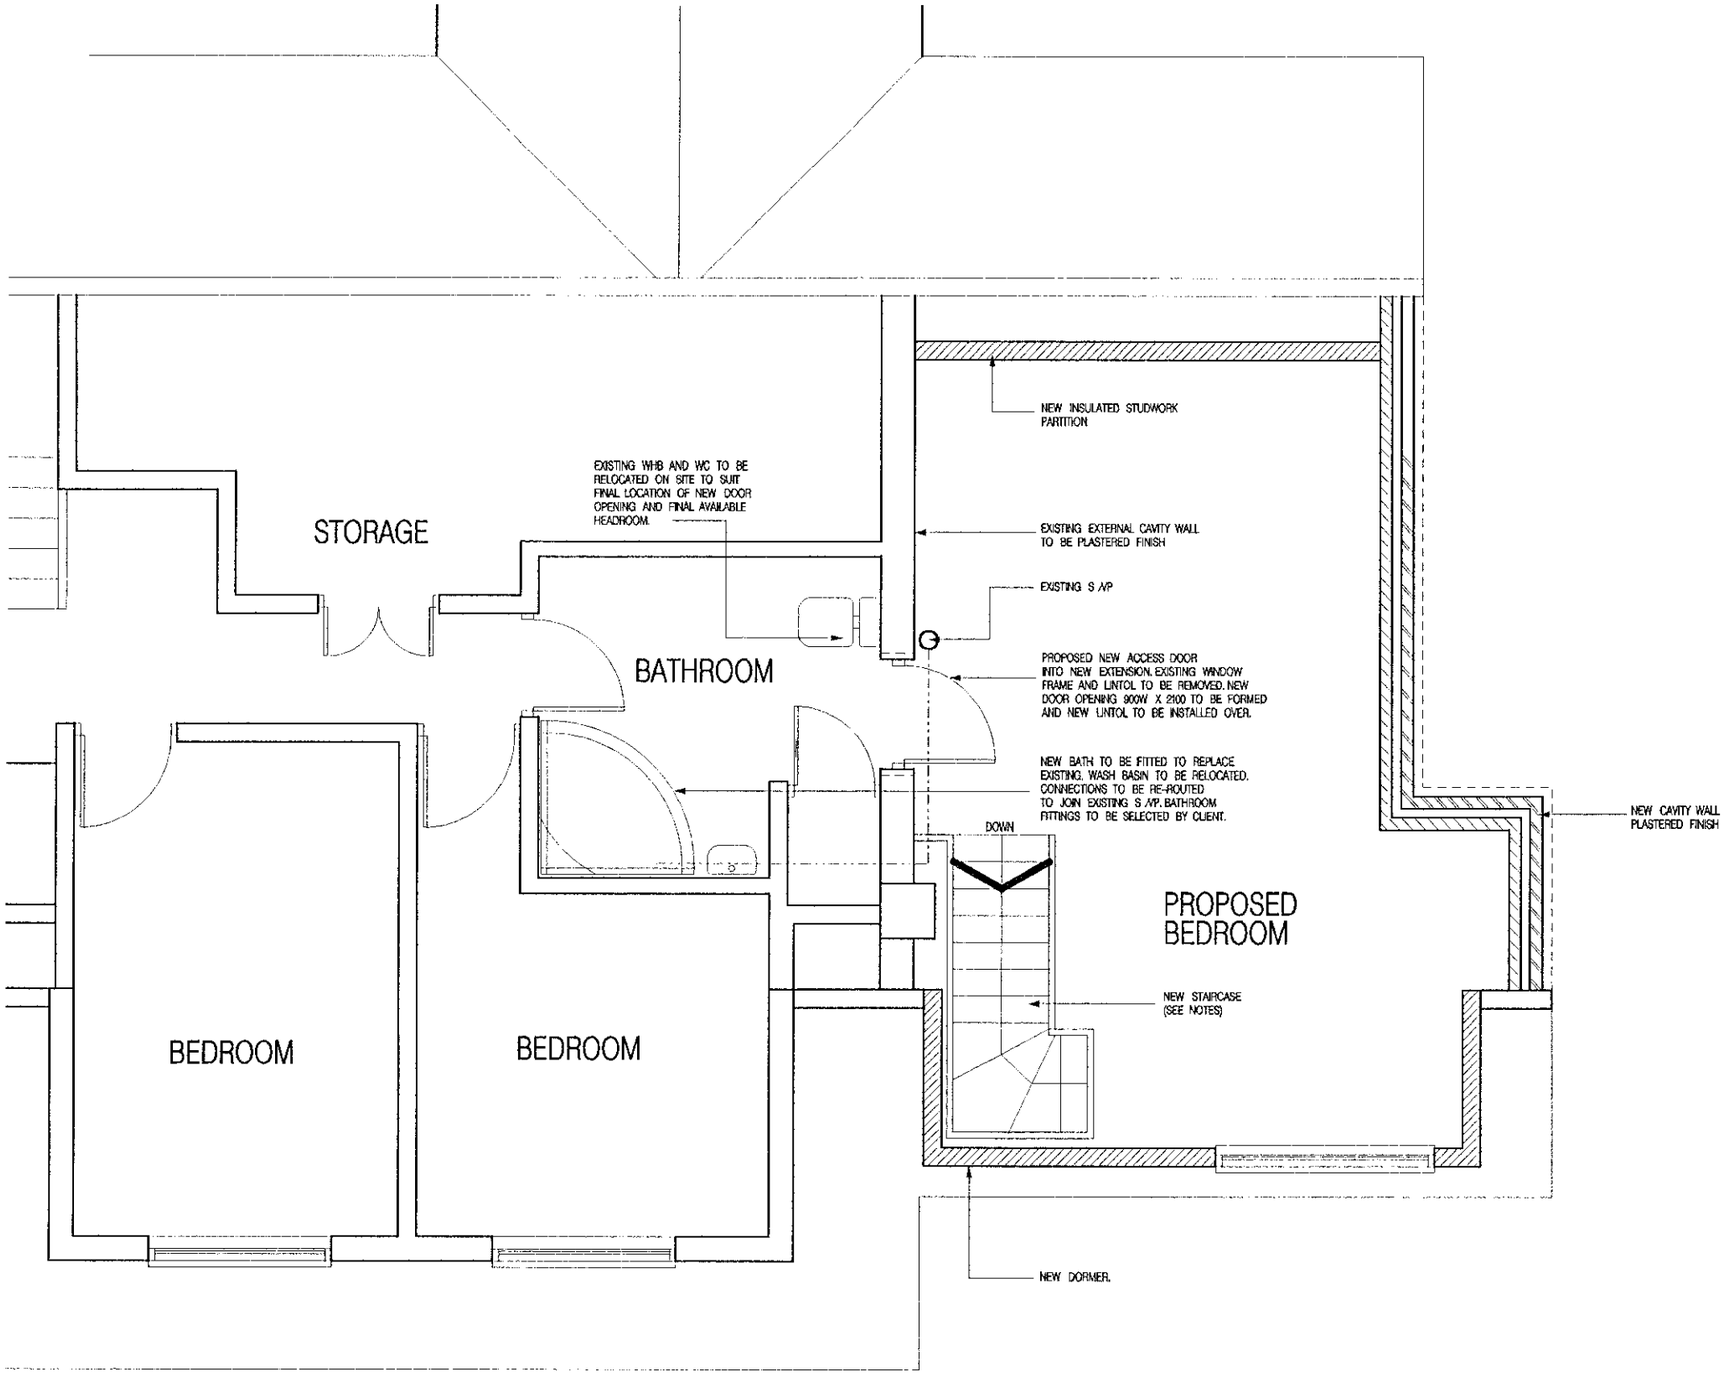

PROPOSED FIRST FLOOR PLAN


PROPOSED TWO STOREY SIDE EXTENSION

Client : G. MANNING WESTHOME,WOKINGHAM ROAD, HURST scale : 1:50 date MAY 2001


BRAY DESIGNS
architects, planning and design consultants
Hurst, Berks. tel. 01189 343210

DRAWING NUMBER
01/008 : MANN: 010BR

9 2/10/01

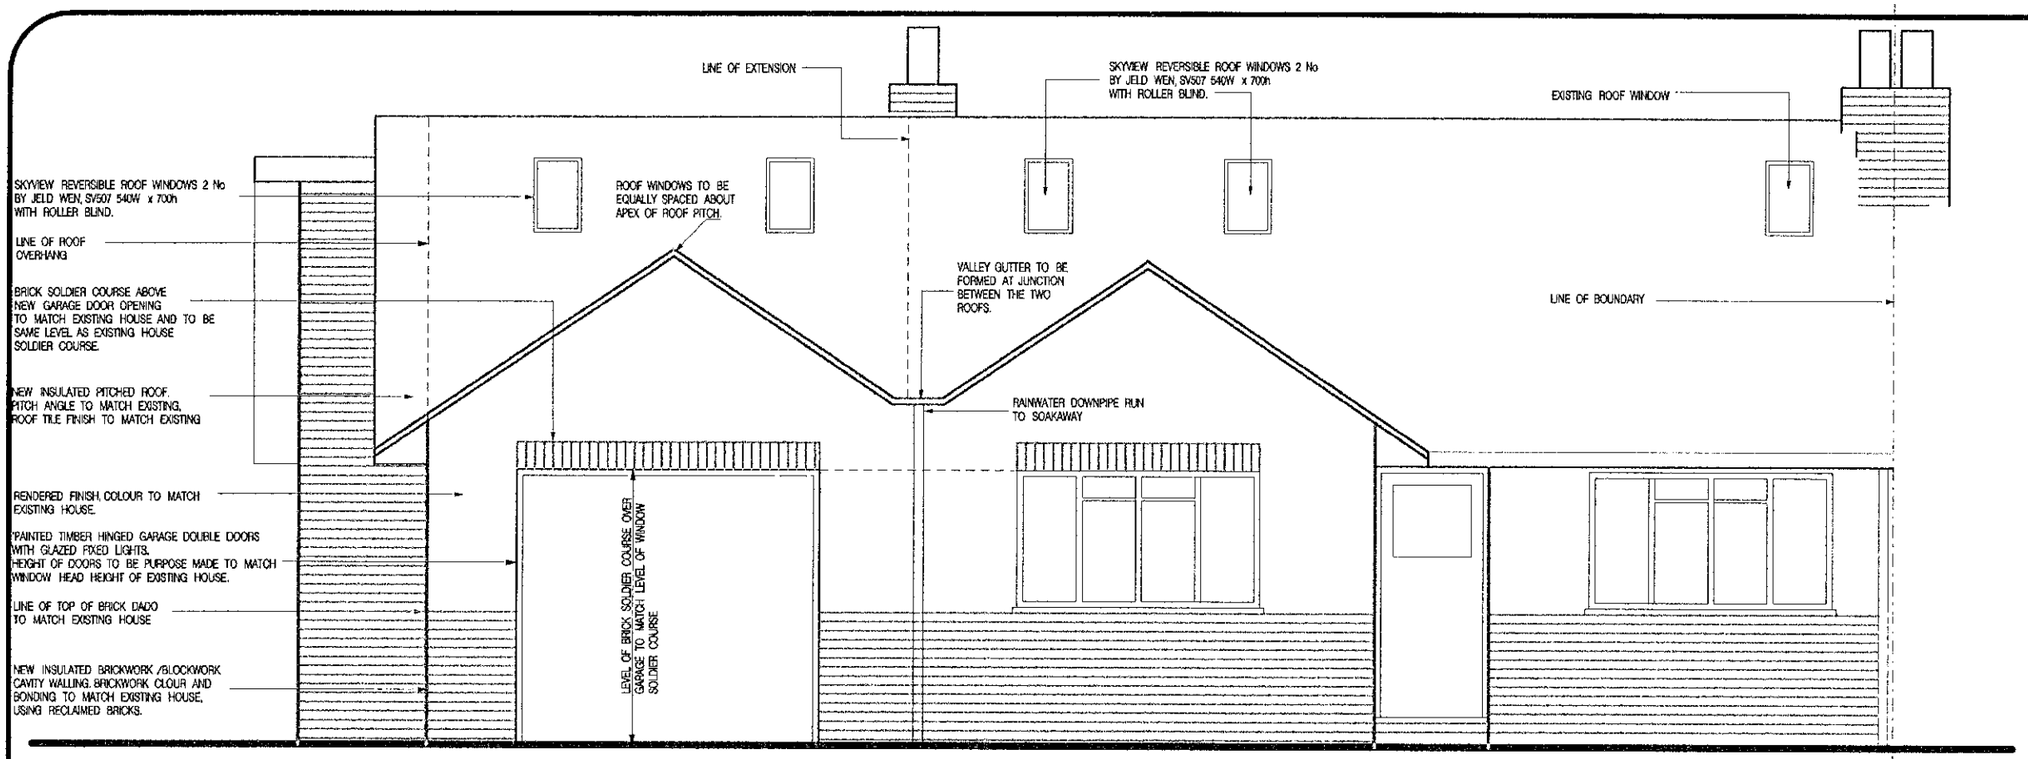

PROPOSED FRONT ELEVATION

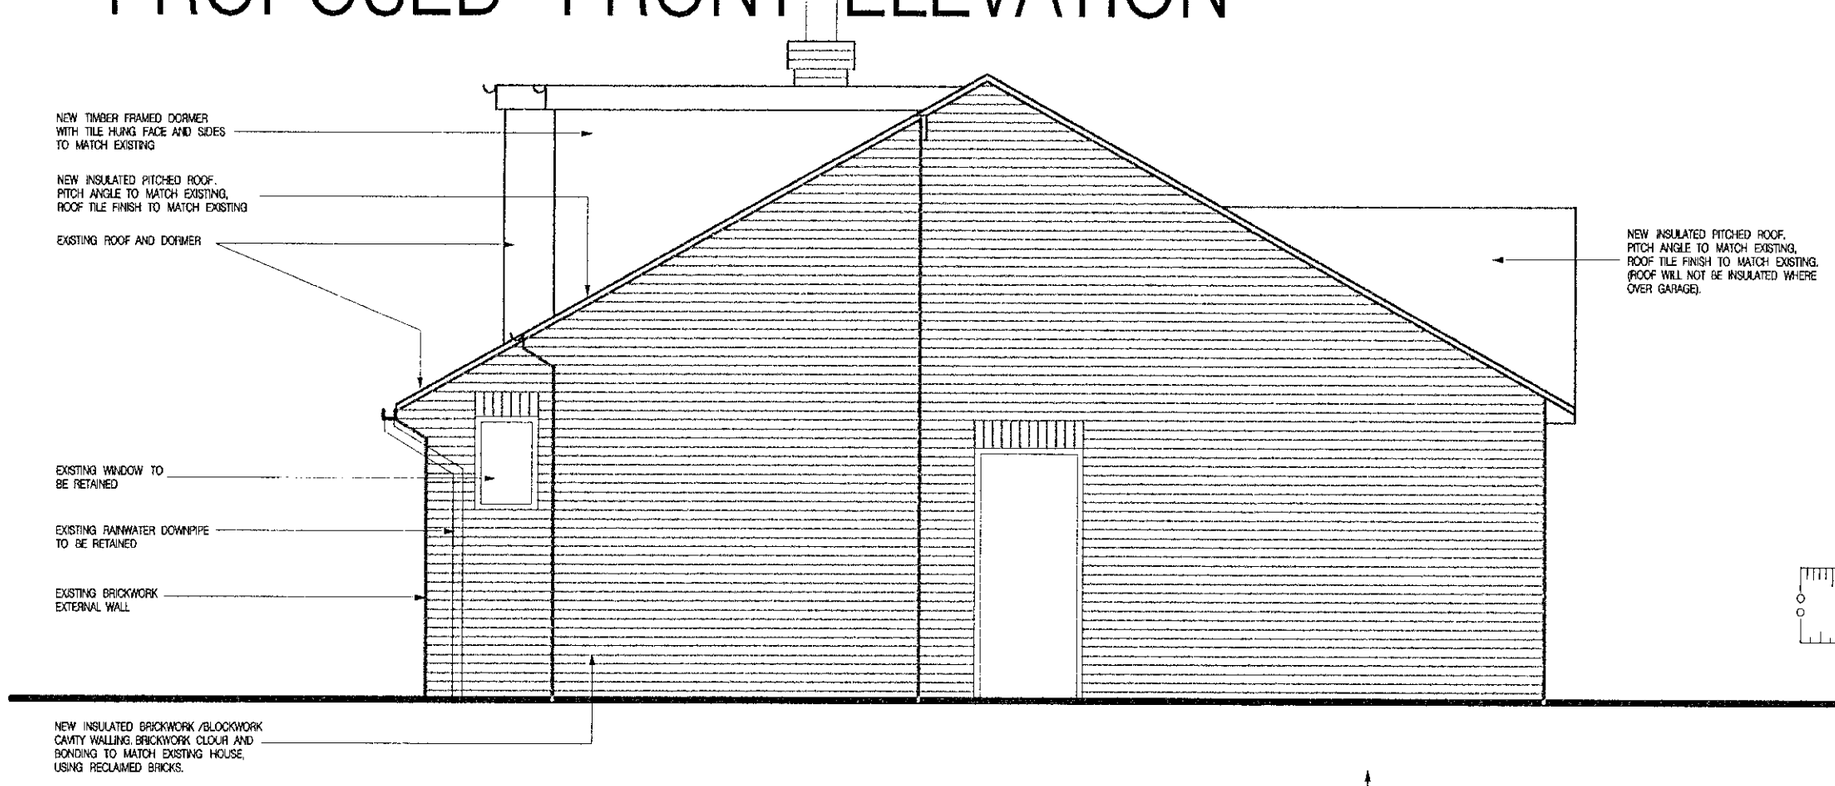

PROPOSED SIDE ELEVATION

NEW TIMBER EXTERNAL DOOR, PAINTED FINISH. BRICK SOLDIER COURSE OVER TO MATCH EXISTING.

PROPOSED TWO STOREY SIDE EXTENSION

Client : G. MANNING, WESTHOPE, WOKINGHAM ROAD, HURST scale : 1:50 date MAY 2001

BRAY DESIGNS
architects, planning and design consultants
Hurst, Berks. tel. 01189 343210

DRAWING NUMBER
01/008 : MANN: 010BR