

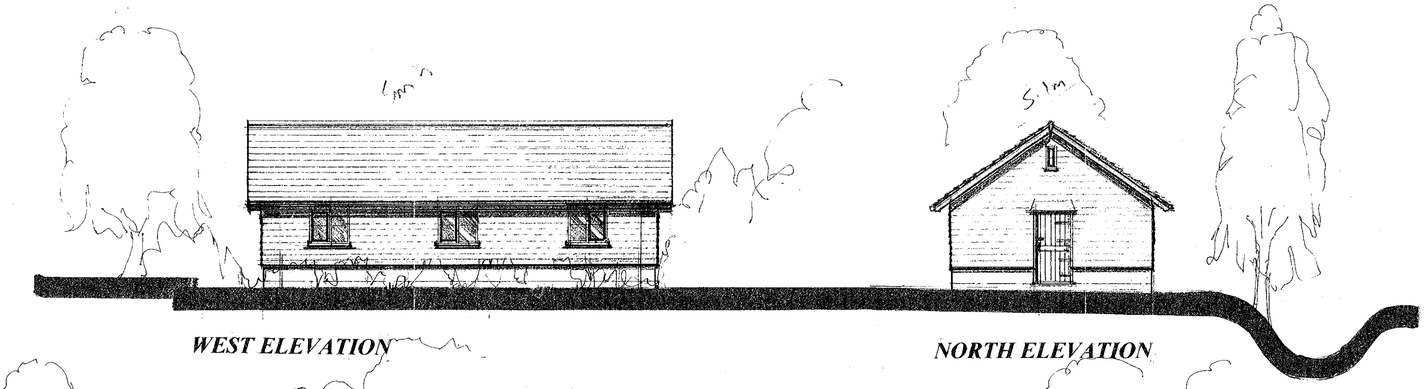


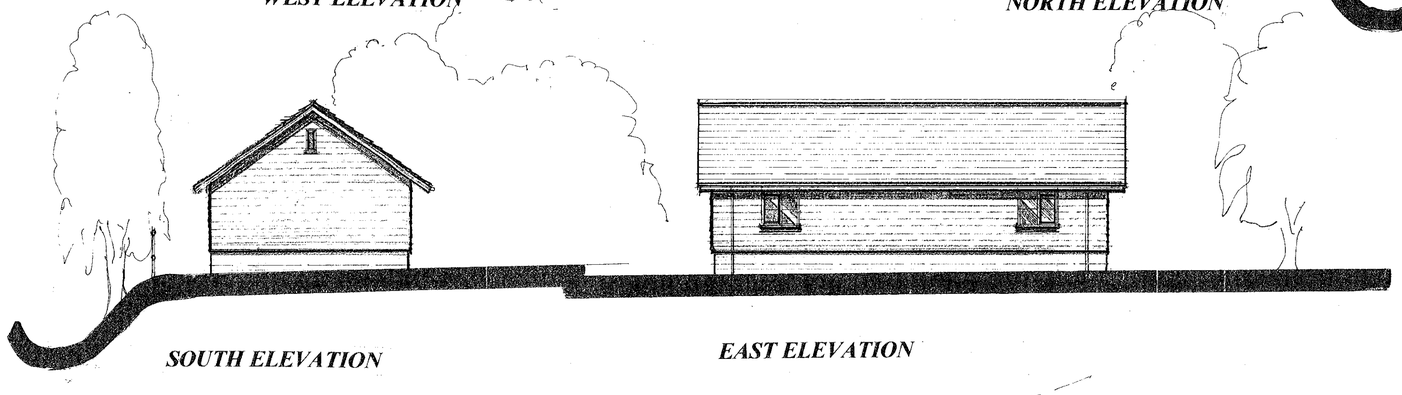


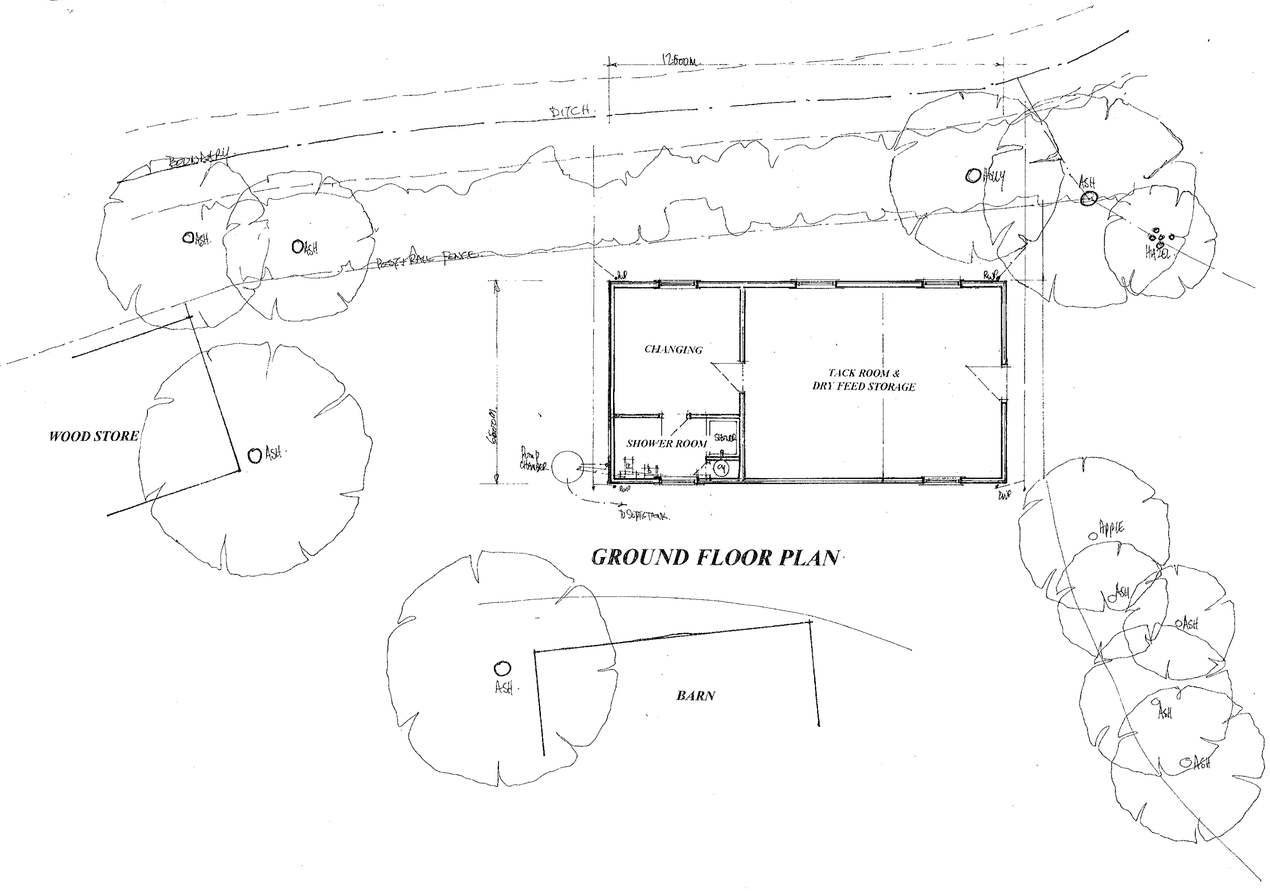


GROUND FLOOR PLAN

General Specification of materials

Roof to be orange/red plain clay tiles.
Plinth walls to be red facing bricks
Darks Oak stained feather edged horizontal boarding
Dark Oak stained windows and doors

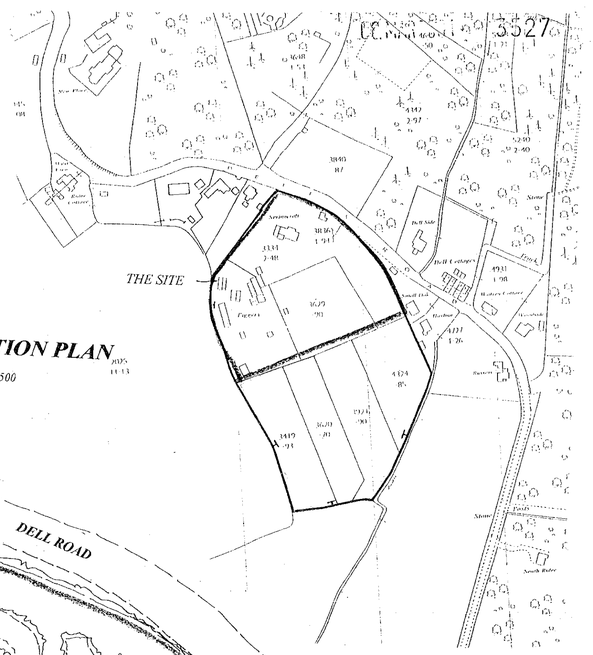

LOCATION PLAN
scale 1:2500

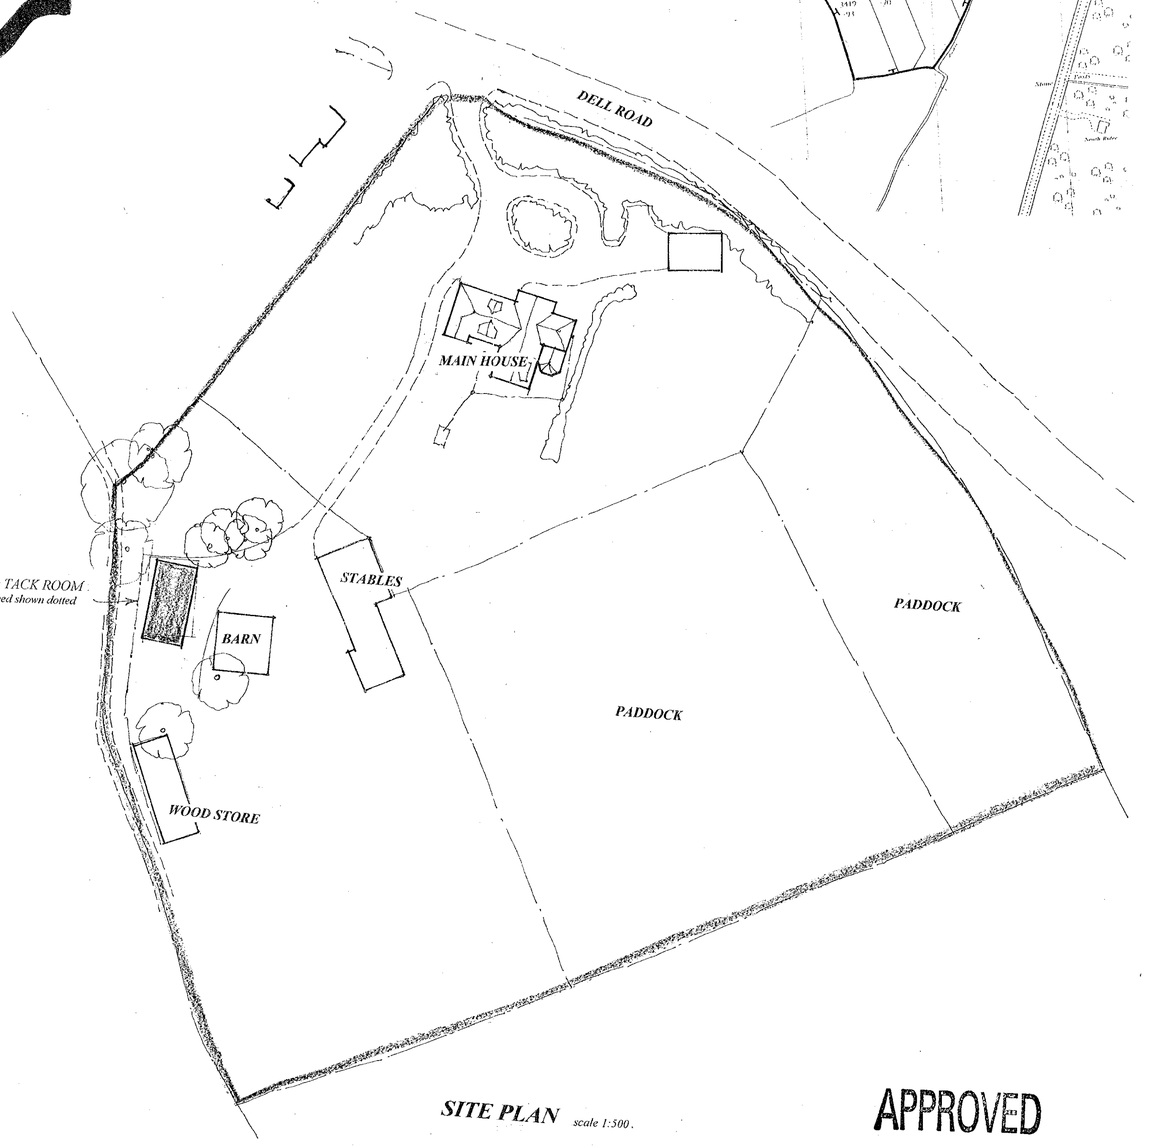

SITE PLAN scale 1:500.

APPROVED

Proposal: PROPOSED BUILDING
Drawing: PLANNING PROPOSALS
Site: SPRINGCROFT, DELL ROAD, FINCHAMPSTEAD, BERKSHIRE

Date November 00 | Scale 1:100 | Drawing No D 569-01B

COLIN DAWSON & ASSOCIATES
Architectural Design & Building Surveying.
MALVERN HOUSE
1 MALVERN WAY
TAWFORD
READING BERKSHIRE RG10 9PY
Tel. (0118) 9343322 Fax (0118) 9343322