

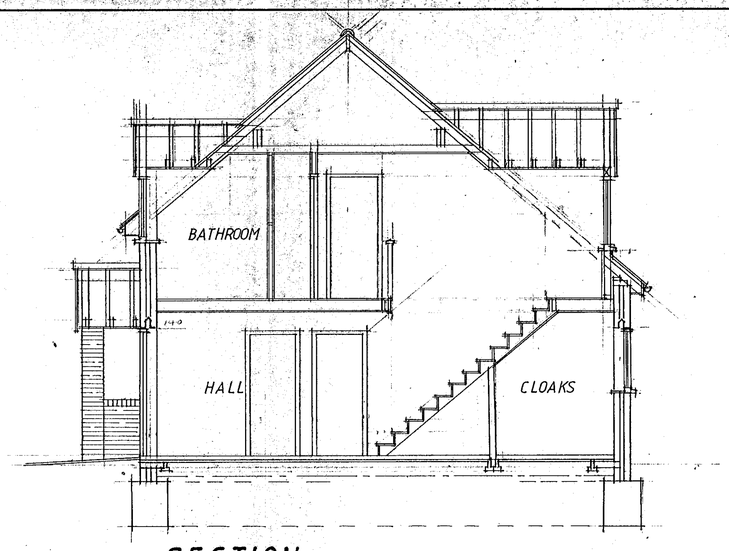


SECTION a-a scale : 1- 50

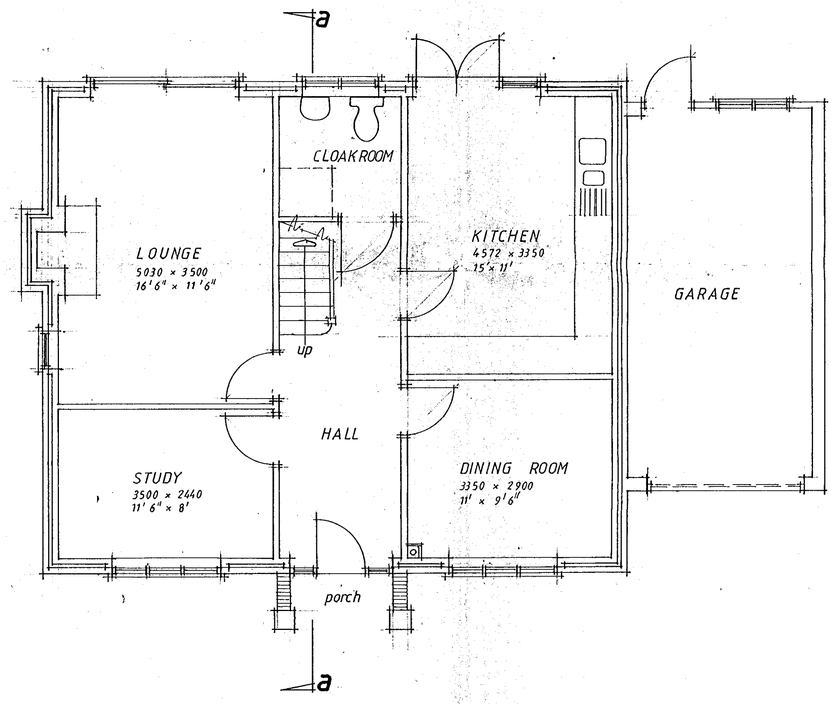

GROUND FLOOR PLAN scale : 1- 50

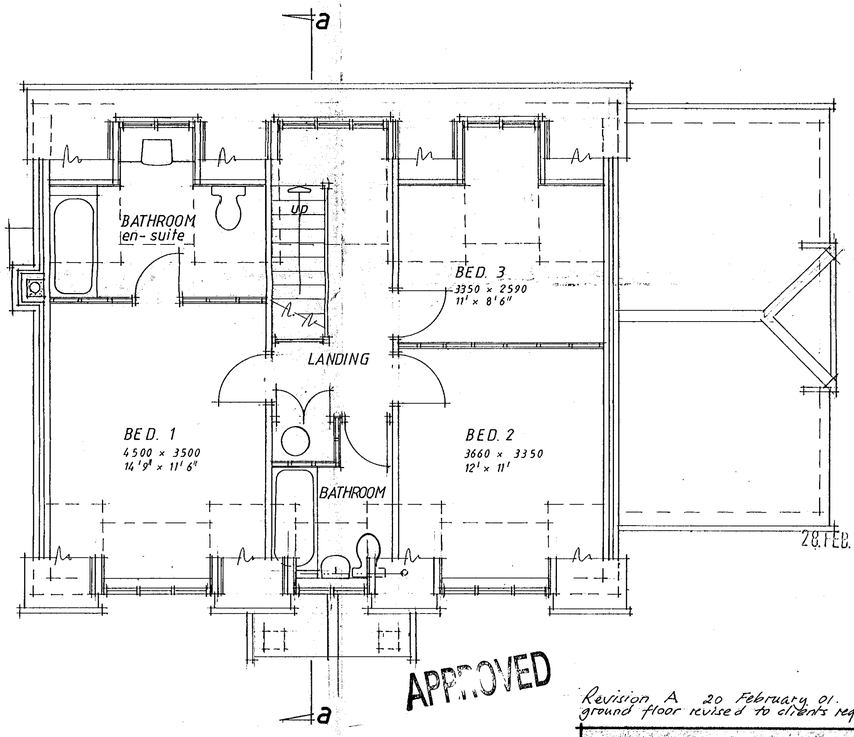

FIRST FLOOR PLAN

28.FEB.2001 ★ 3466

APPROVED

Revision A 20 February 01:
ground floor revised to client's requirements.

CHARTA DESIGNS
planning and design consultants
21 York Road Maidenhead SL6 1SQ
tel. 01628 634665 fax. 01628 770748

client P. Mc Mahon Esq.


job land at rear of
544 READING ROAD
WINNERSH

title proposed development

scale : 1 - 50 date : February 2001

job number 1375 drawing number 1 revision A

D 21/2/01

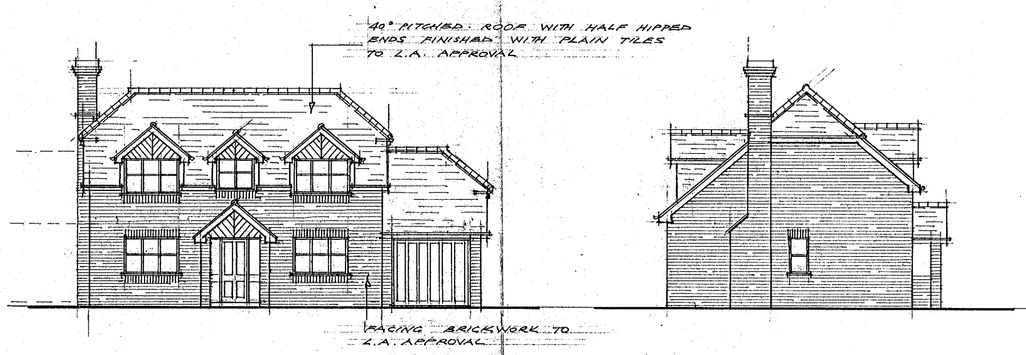


FRONT ELEVATION scale : 1-100


SIDE ELEVATION




REAR ELEVATION

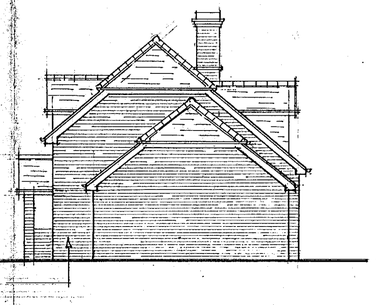

SIDE ELEVATION

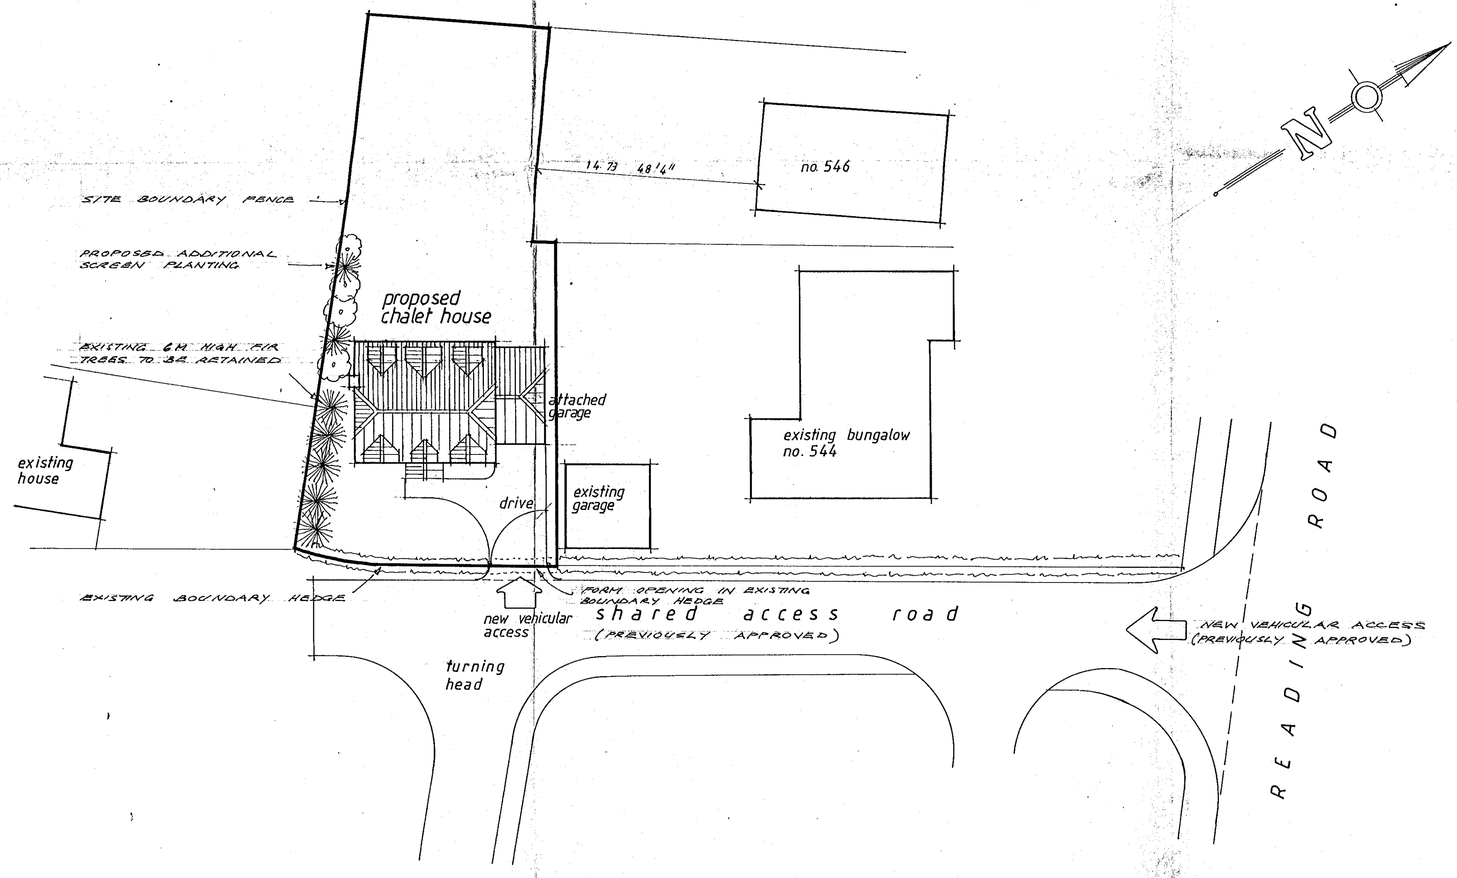

BLOCK PLAN scale : 1- 200

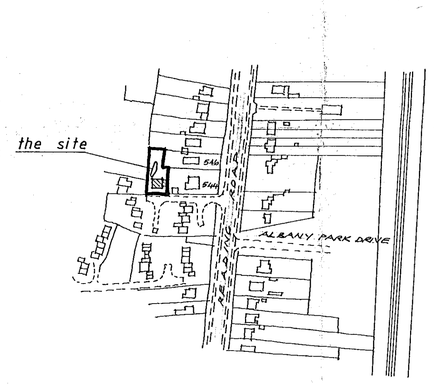

LOCATION PLAN scale : 1-2500

APPROVED

28.FEB.2001 • 3466

Revision A 20 February 2001
doors at rear of kitchen added, window added in side elevation of lounge

CHARTA DESIGNS
planning and design consultants
21 York Road Maidenhead SL6 1SQ
tel. 01628 634665 fax. 01628 770748

client P Mc Mahon Esq.

job land at rear of 544 READING ROAD WINNERSH

title proposed development

scale 1- 50 date February 2001

job number 1375 drawing number 2 revision A