SU8371SW

171400

171300

171200

171100

171000

Angel Farm

The White Gate

Monk's Pond Cottage

Pond

Monk's Cottage

Monk's Alley

Pond

Und

Wiltshire Cottage

Fish Pond

Drain

Orchard Cottage

1.22m RH

Drain

Pond

483500

483600

483700

(C) Crown Copyright,
Reproduction in whole or in part is prohibited
without the prior permission of the Ordnance Survey

SU8370NE

02.MAR2001 * 3471

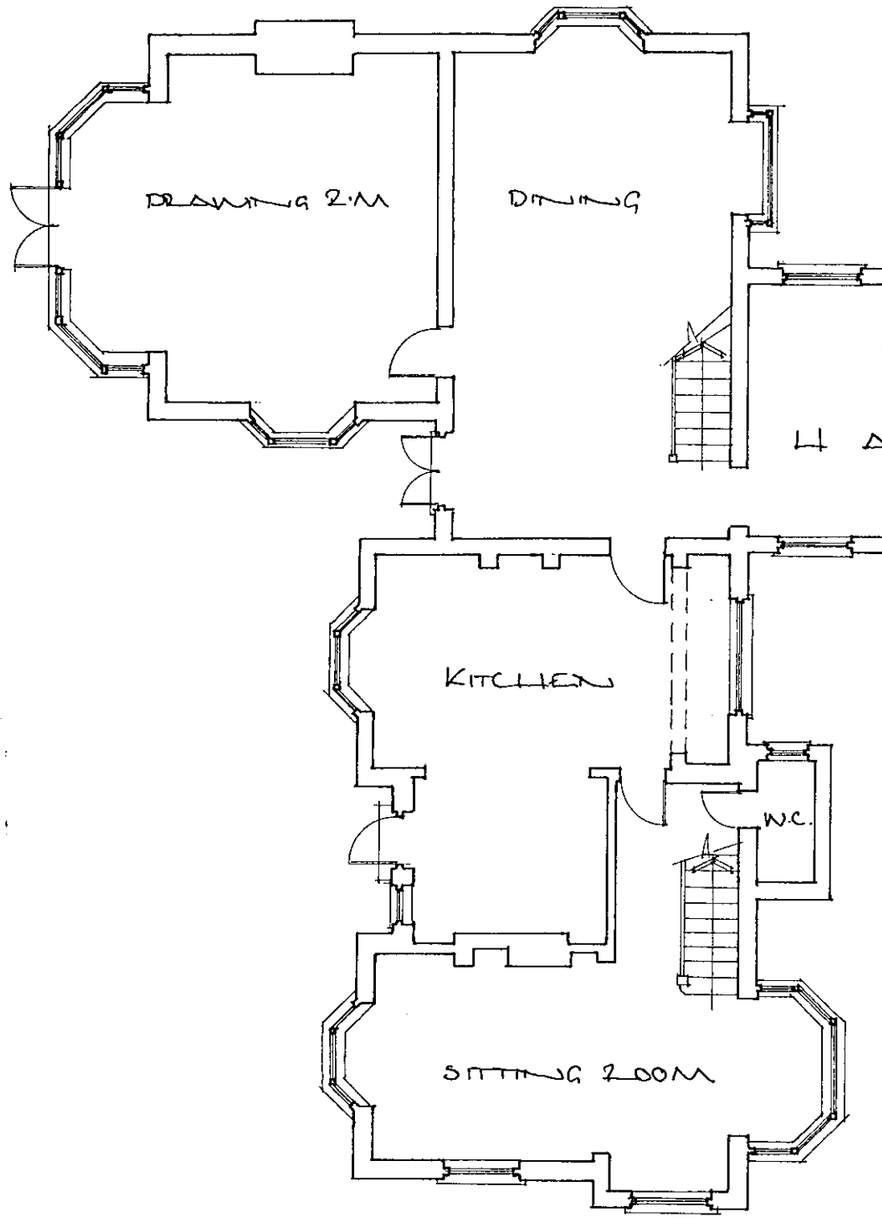

GROUND FLOOR (1:100)

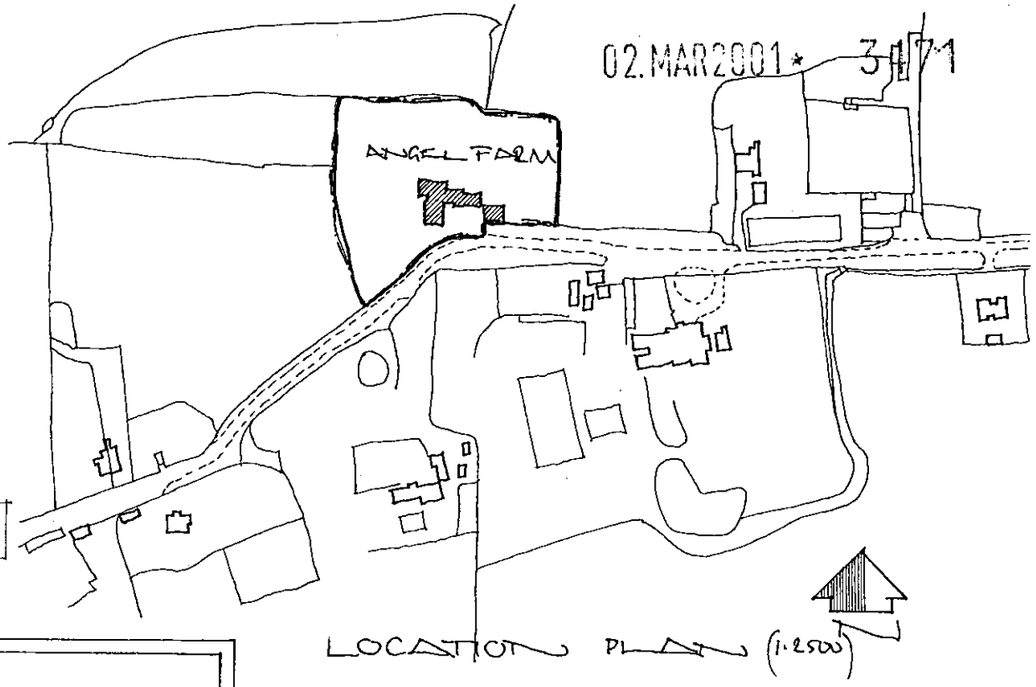

LOCATION PLAN (1:2500)

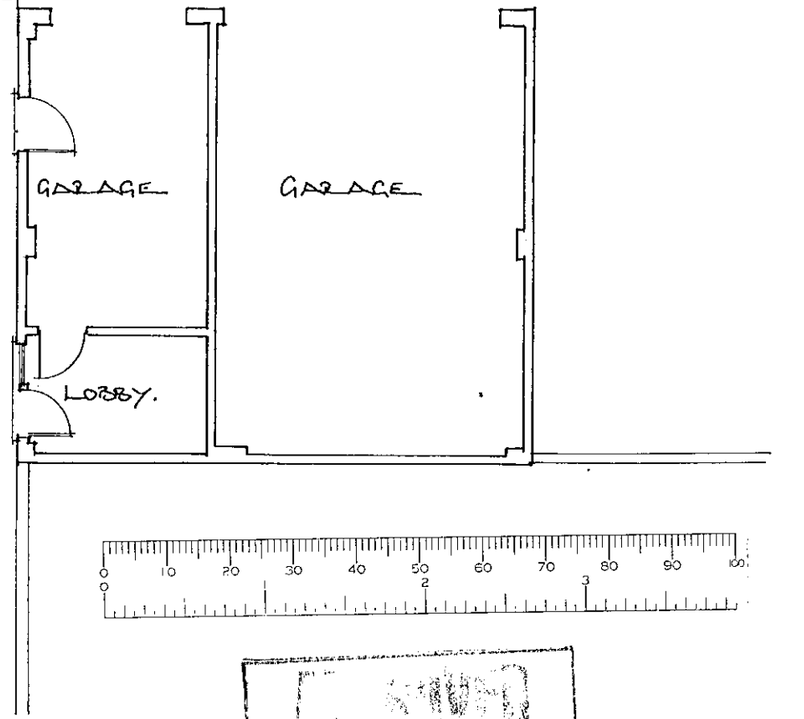

SIMON SMITH AND MICHAEL BROOKE ARCHITECTS
89 WANDSWORTH BRIDGE ROAD LONDON SW6 2TD
Tel: 0171 610 6006 Fax: 0171 6106016 e:mail@ssmb.demon.co.uk

ANGEL FARM, WICKS GREEN, HURST
GROUND FLOOR - EXISTING
SCALE 1:100 DEC '99 1058.1

02.MAR2001*

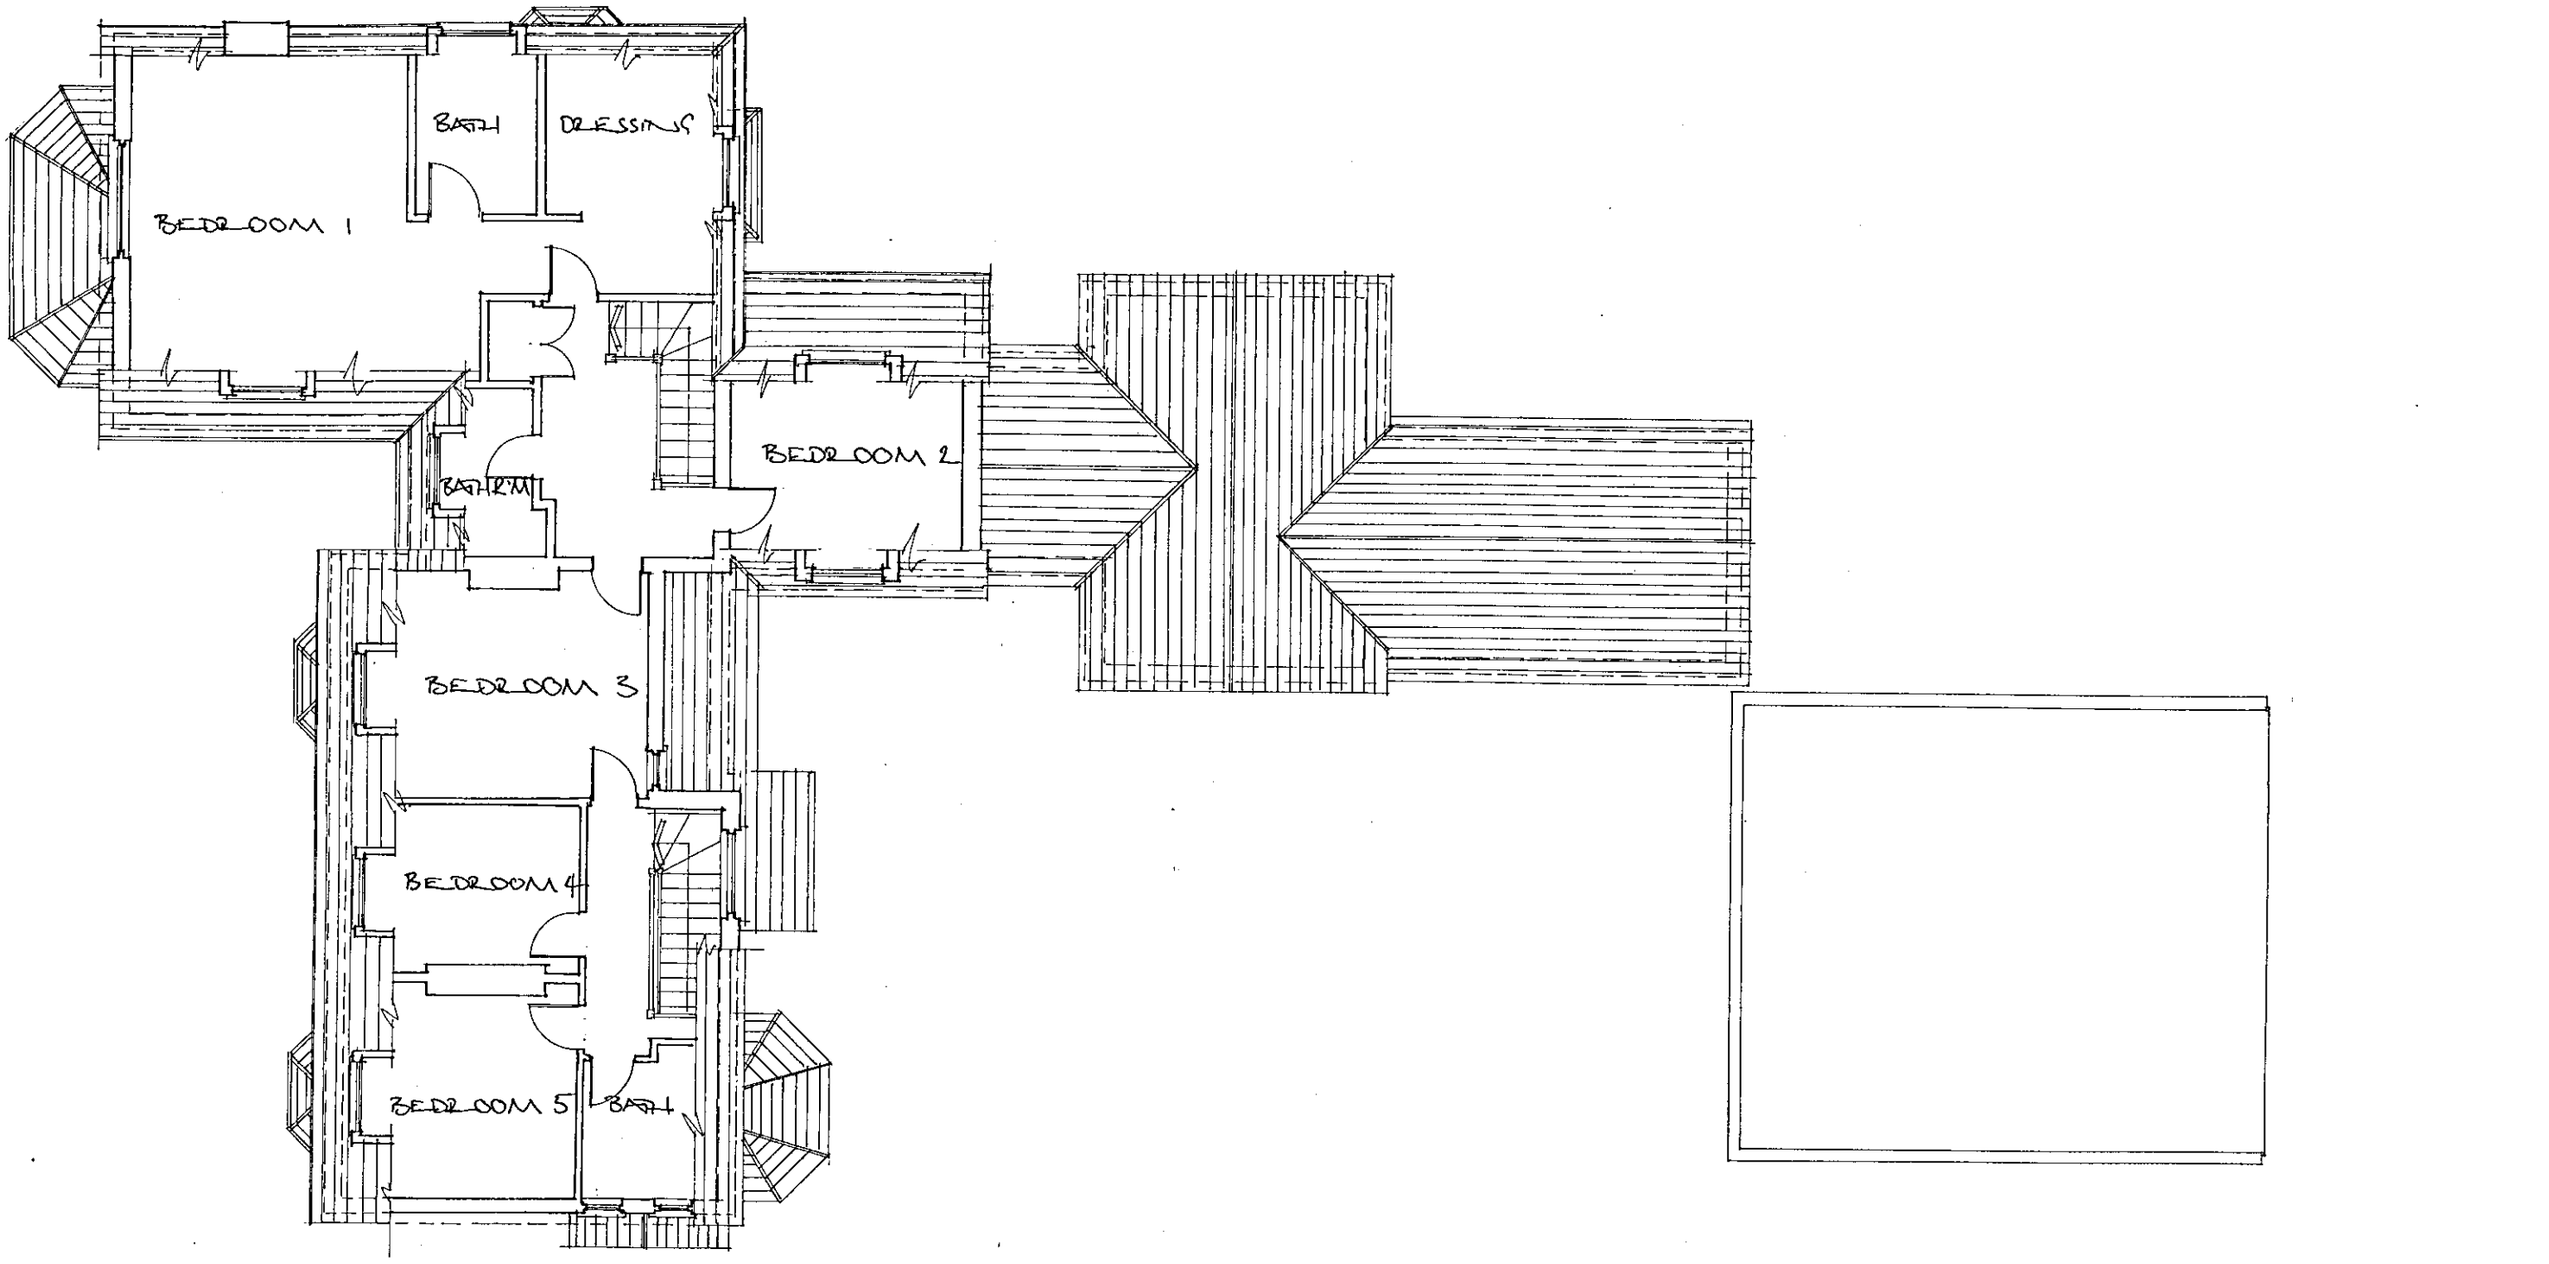

FIRST FLOOR (1:100)

RECEIVED

SIMON SMITH AND MICHAEL BROOKE ARCHITECTS
89 WANDSWORTH BRIDGE ROAD LONDON SW6 2TD
Tel: 0171 610 6006 Fax: 0171 6106016 e:mail@ssmb.demon.co.uk

ANGEL FARM, WICKS GREEN, HURST

FIRST FLOOR PLAN - EXISTING

SCALE 1:100 DEC '99 1058.2

02.MAR2001* 3471

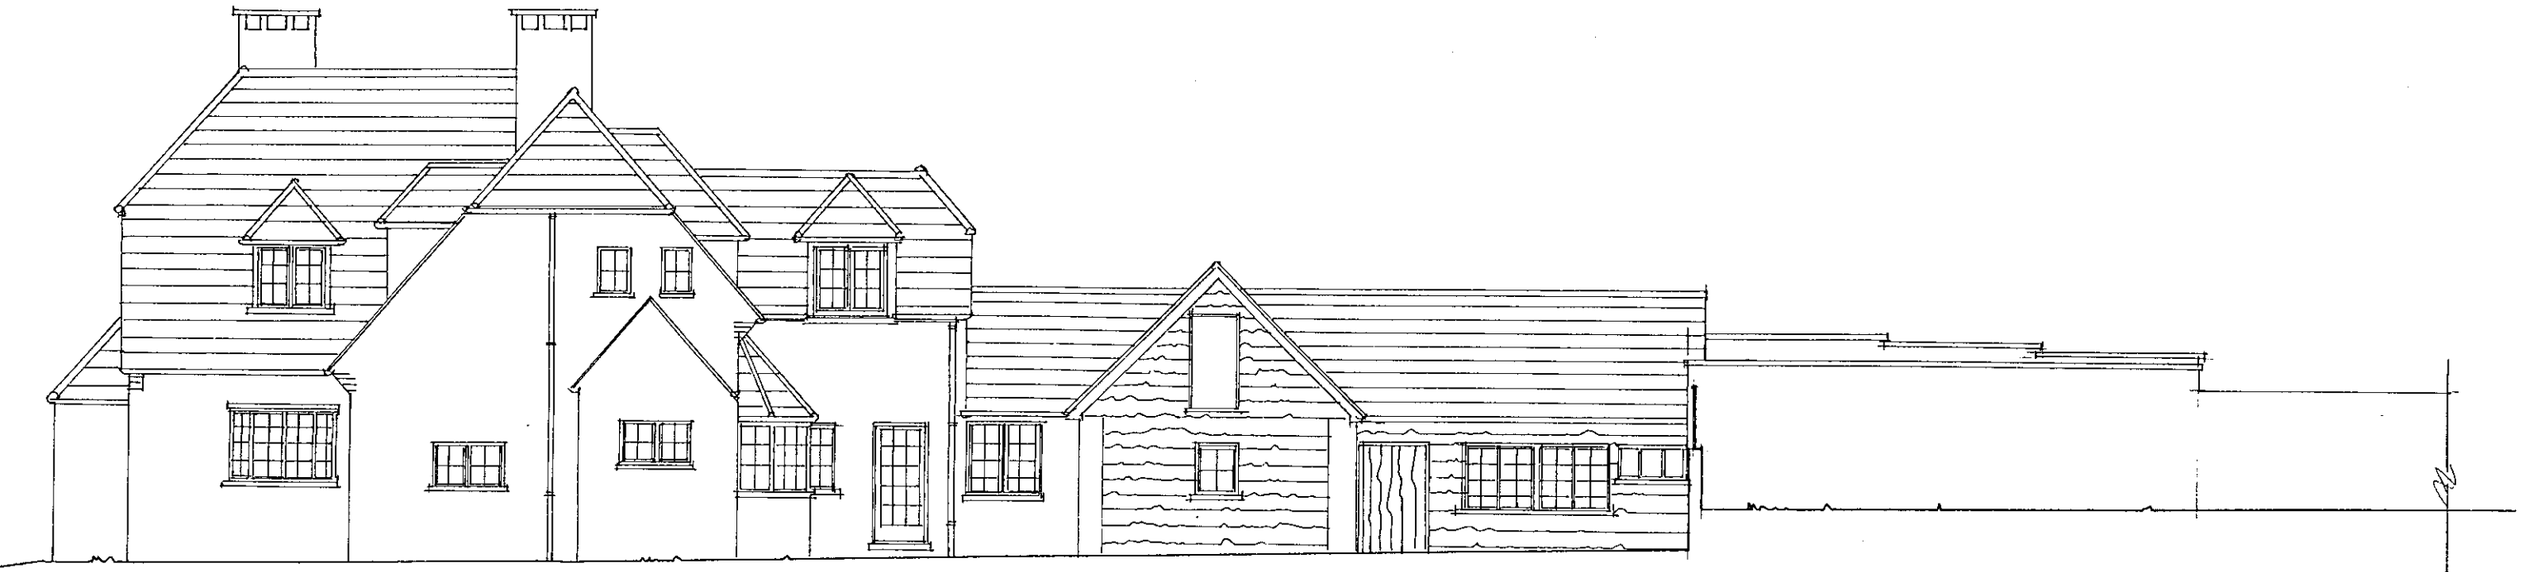

SOUTH ELEVATION



NORTH ELEVATION

EXISTING

SIMON SMITH AND MICHAEL BROOKE ARCHITECTS
89 WANDSWORTH BRIDGE ROAD LONDON SW6 2TD
Tel: 0171 610 6006 Fax: 0171 6106016 e:mail@ssmb.demon.co.uk

ANGEL FARM, WICKS GREEN, HURST	
ELEVATIONS - EXISTING	
SCALE 1:100 DEC '99	1058.3

02.MAR2001 : 3471

2 x 4.5 - [(0.9 x 1.8) + (1.3 x 0.3)]
= 6.99 m²

DRAWING R.M
DINING
W.C.
HALL
PLAY ROOM
LAUNDRY (Boots etc).
KITCHEN
GARDEN ROOM
BATH
NANNY
SITTING ROOM

GROUND FLOOR (1:100)

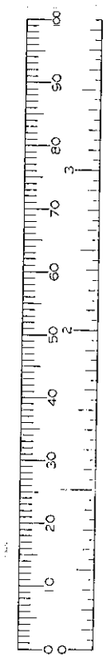

Revision C : 14/2/01 - Entrance porch altered.
Revision B : 6/6/00 - Further amendments to layout.
Revision A : 1/4/00 - Layout altered.

SIMON SMITH AND MICHAEL BROOKE ARCHITECTS
89 WANDSWORTH BRIDGE ROAD LONDON SW6 2TD
Tel: 0171 610 6006 Fax: 0171 6106016 e:mail@ssmb.demon.co.uk

ANGEL FARM, NICKS GREEN, HURST
GROUND FLOOR - PROPOSED
SCALE 1:100 DEC '99 1058.4

02.MAR2001 3471

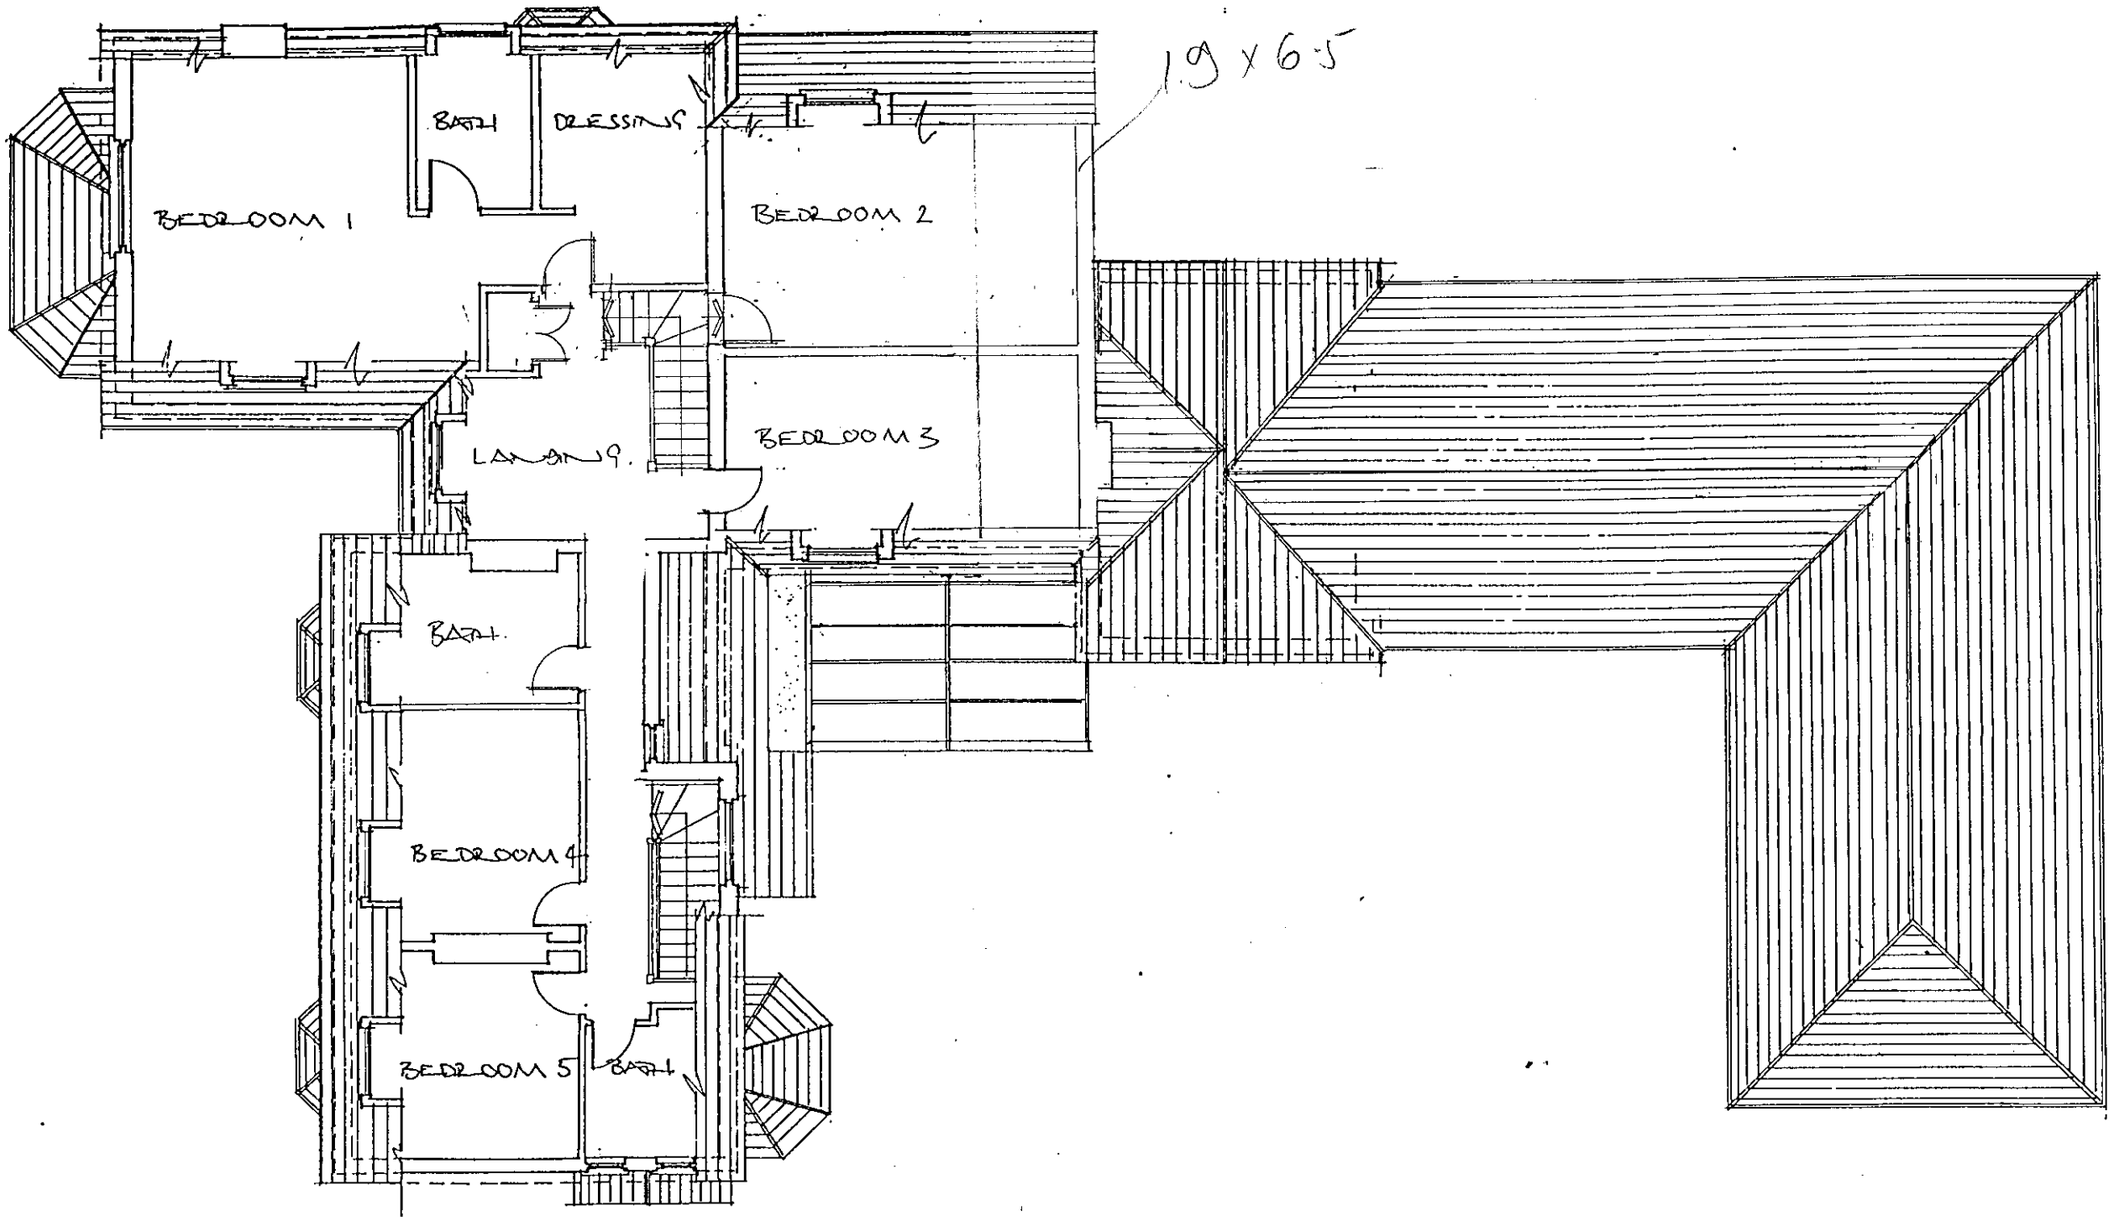

FIRST FLOOR (1:100)

APPROVED

Revision C 14/12/01 - Bedrooms 2 and 3 extended.
Revision B 6/6/00 - Further amendments to plans.
Revision A 1/4/00 - General alterations.

SIMON SMITH AND MICHAEL BROOKE ARCHITECTS
89 WANDSWORTH BRIDGE ROAD LONDON SW6 2TD
Tel: 0171 610 6006 Fax: 0171 6106016 e:mail@ssmb.demon.co.uk

ANGEL FARM, WICKS GREEN, HURST
FIRST FLOOR PLAN. PROPOSED
SCALE 1:100 DEC '99 1050.5.

02.MAR2001 * 3471

SOUTH ELEVATION

Timber/glazing to match existing elsewhere
Tiles to match existing
Brickwork to match existing

NORTH ELEVATION

Revision D 28/2/01. alterations to elevations to match plan
Revision C 14/2/01. Bedroom 1 and 3 extended.
Revision B 6/6/00. Further alterations to elevations
Revision A 1/4/00 - alterations to elevations

SIMON SMITH AND MICHAEL BROOKE ARCHITECTS
89 WANDSWORTH BRIDGE ROAD LONDON SW6 2TD
Tel: 0171 610 6006 Fax: 0171 6106016 e:mail@ssmb.demon.co.uk

ANGEL FARM, WICKS GREEN, HURST
ELEVATIONS - PROPOSED
SCALE 1:100 DEC'99 1058. 6

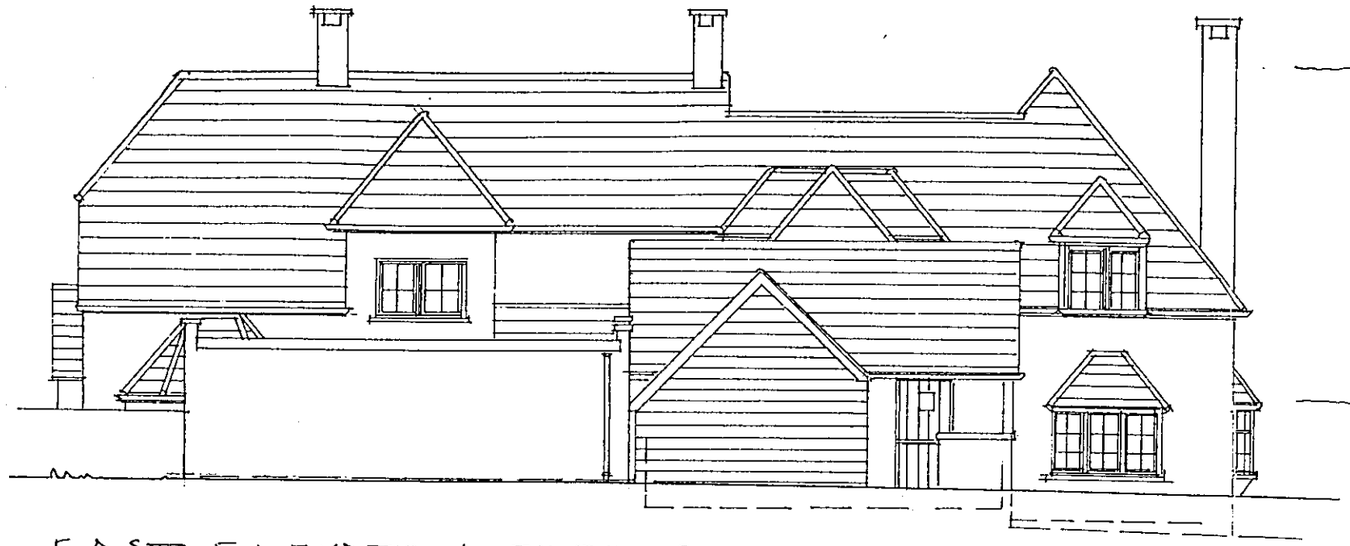

EAST ELEVATION. EXISTING

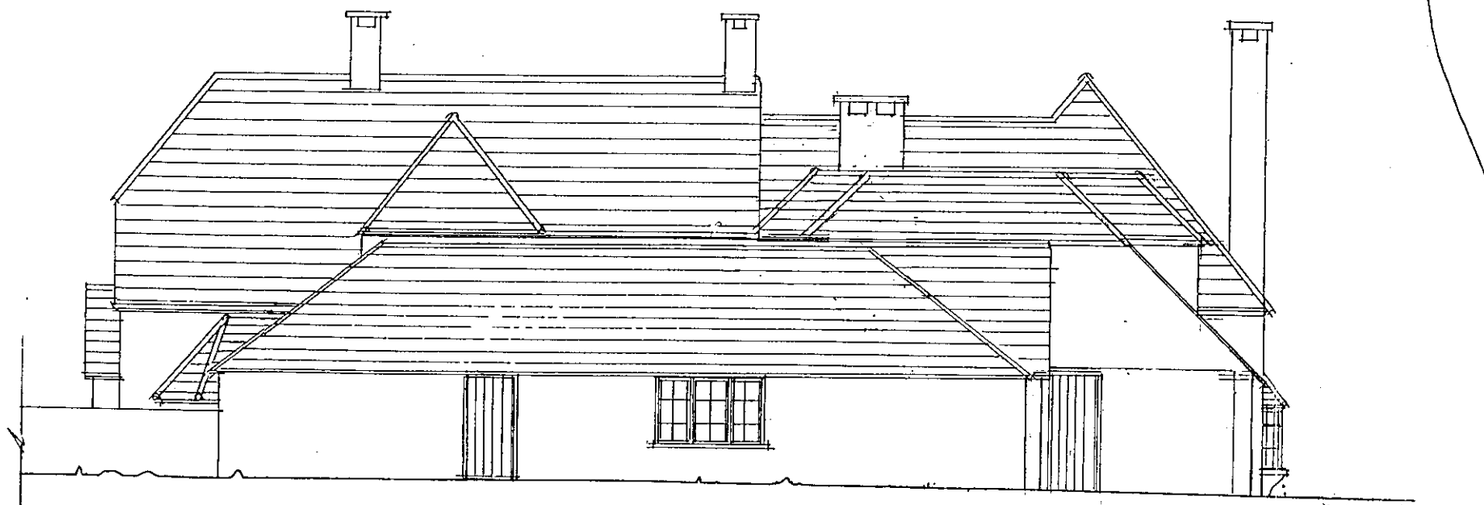

EAST ELEVATION - PROPOSED

Existing building removed
Proposed extension.

02.MAR2001 3471

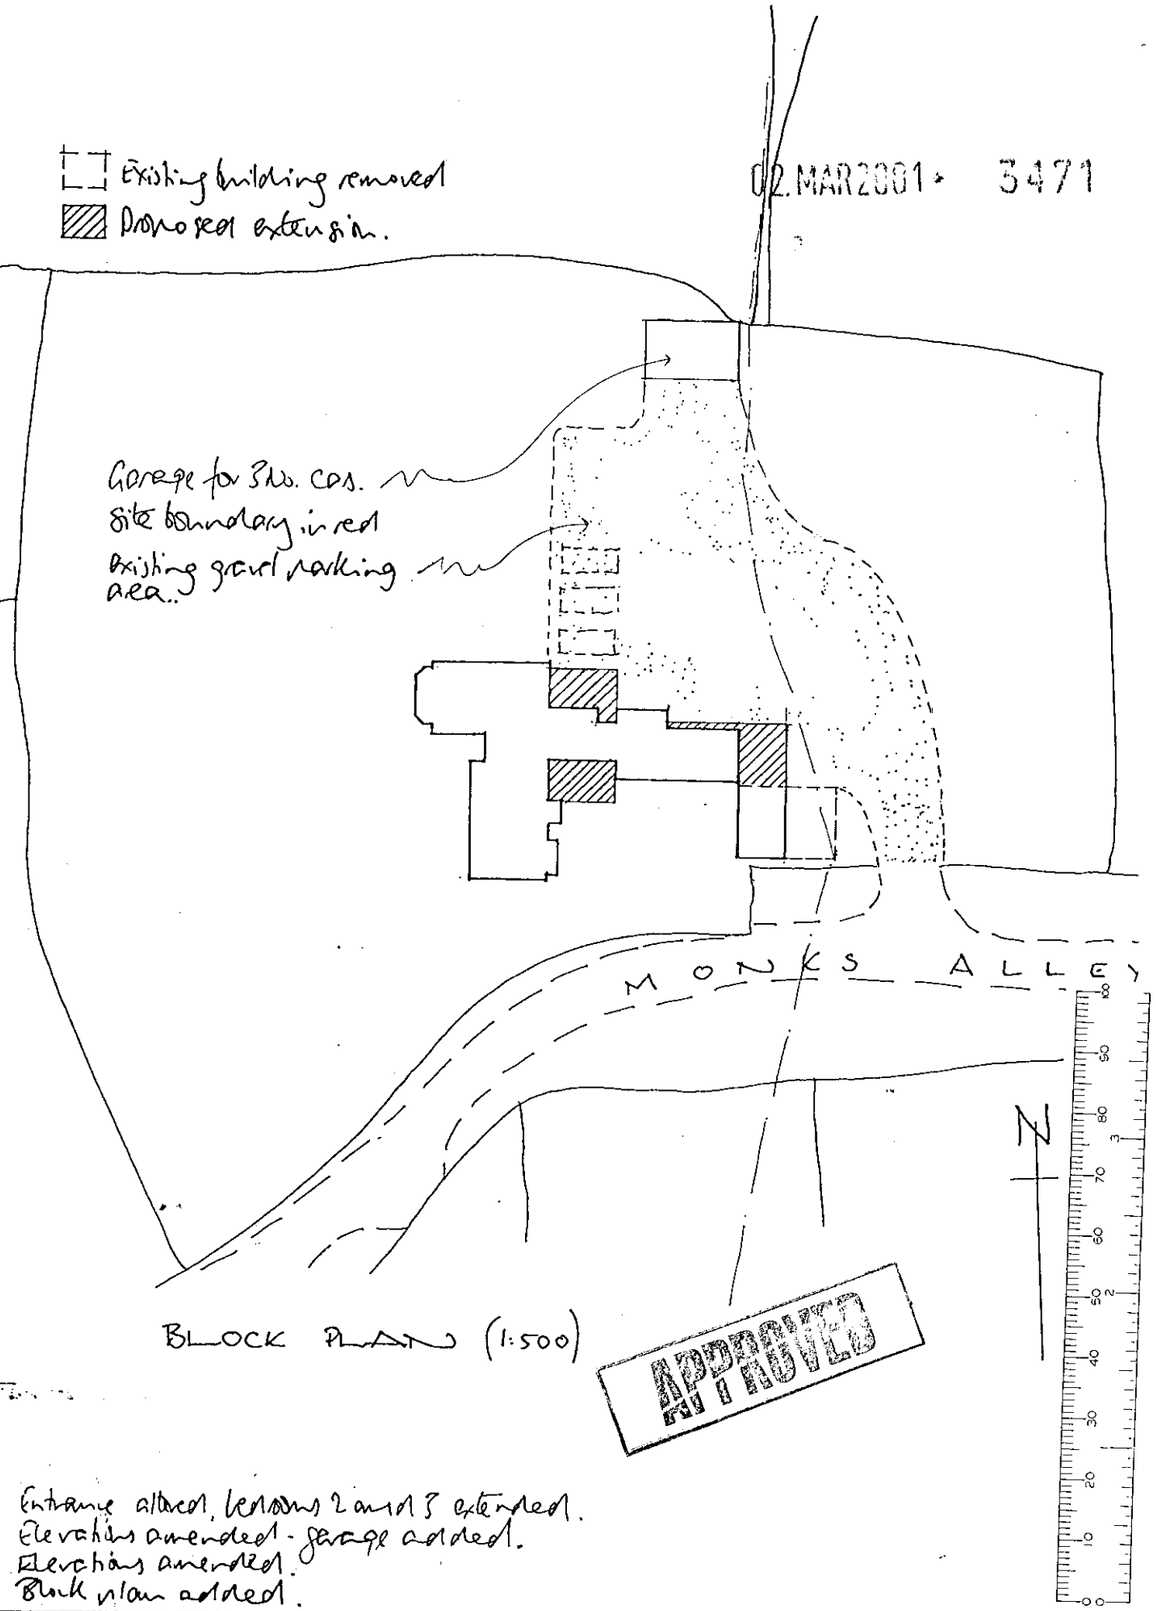

BLOCK PLAN (1:500)

APPROVED

Revision D : 14/2/01 Entrance altered, bedrooms 2 and 3 extended.
Revision C : 6/6/00 Elevations amended - garage added.
Revision B : 1/4/00 Elevations amended.
Revision A : 4/1/00 Block plan added.

SIMON SMITH AND MICHAEL BROOKE ARCHITECTS
89 WANDSWORTH BRIDGE ROAD LONDON SW6 2TD
Tel: 0171 610 6006 Fax: 0171 6106016 e:mail@ssmb.demon.co.uk

ANGEL FARM, NICKS GREEN, HURST

ELEVATIONS - EXISTING & PROPOSED

SCALE 1:100 DEC '99 1058.7

02.MAR2001* 3471

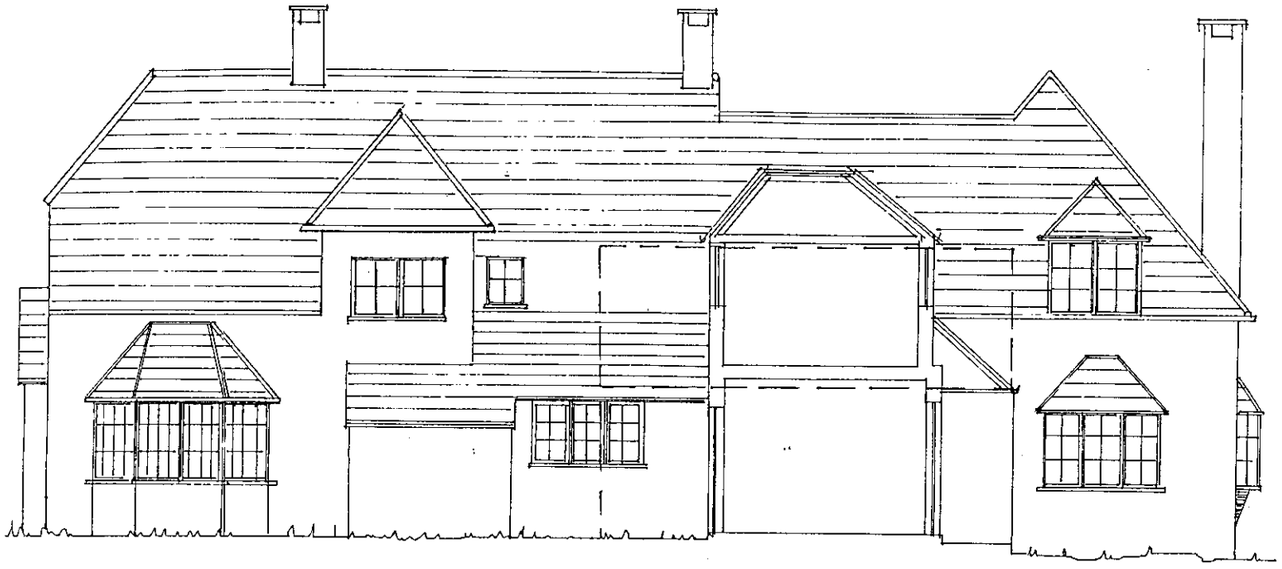

SECTIONAL ELEVATION (EAST)
EXISTING

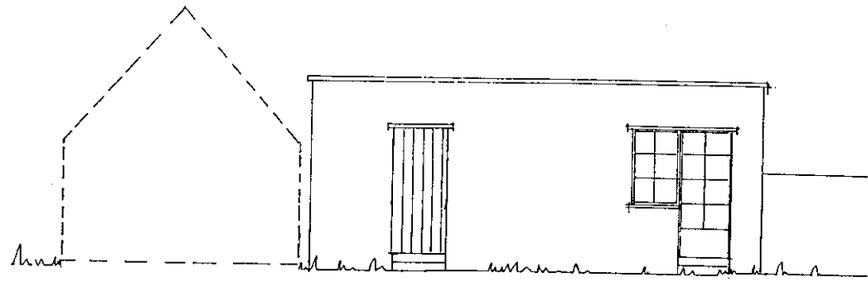

SECTIONAL ELEVATION (WEST)
EXISTING



SECTIONAL ELEVATION (EAST)
PROPOSED

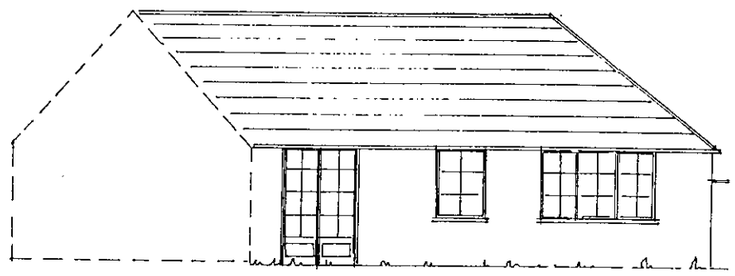

SECTIONAL ELEVATION (WEST)
PROPOSED

APPROVED

SIMON SMITH AND MICHAEL BROOKE ARCHITECTS
89 WANDSWORTH BRIDGE ROAD LONDON SW6 2TD
Tel: 020 7610 6006 Fax: 020 7610 6016 Email:post@smithbrooke.co.uk

ANGEL FARM WICKS GREEN, HURST
ELEVATIONS - PROPOSAL
SCALE 1:100 FEB. '001 1058.8