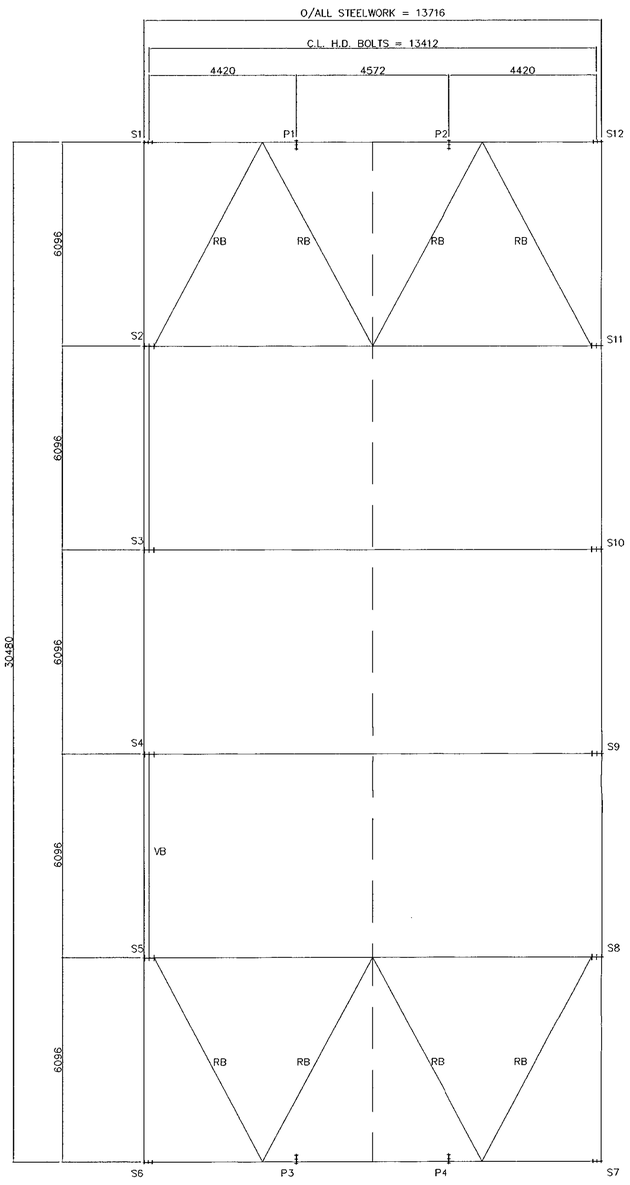

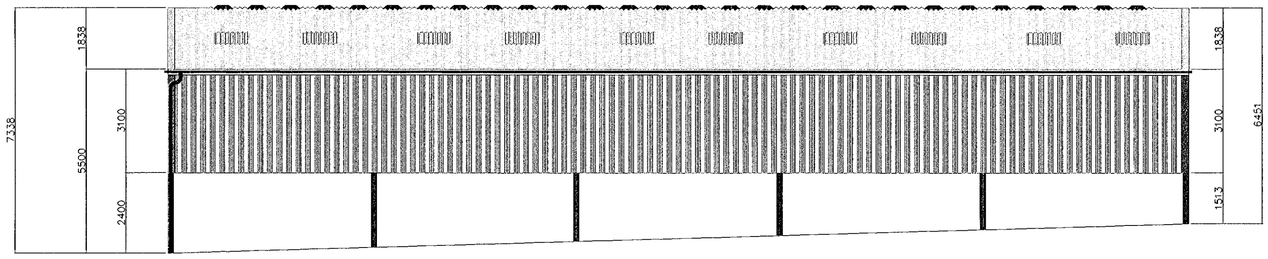

SIDE ELEVATION ON COLS S1 TO S6

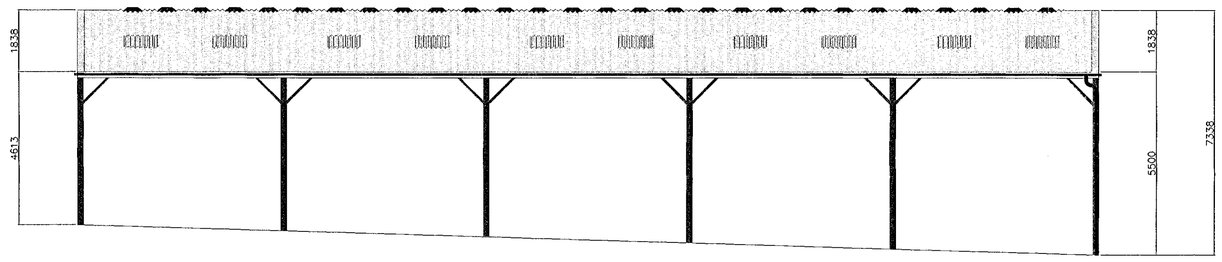

SIDE ELEVATION ON COLS S7 TO S12

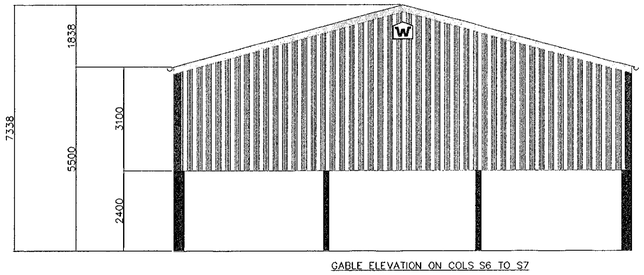

GABLE ELEVATION ON COLS S6 TO S7

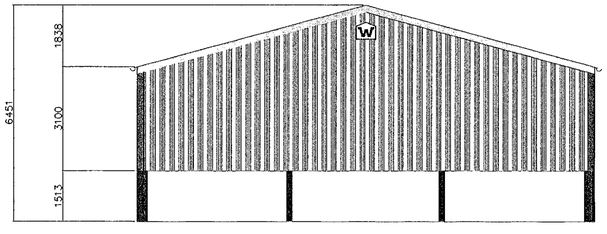

GABLE ELEVATION ON COLS S12 TO S1

NOT FOR CONSTRUCTION

STEEL WORK :-

TO BE FABRICATED AS PER QUOTATION

ROOF CLADDING :-

TYPE:- FIBRE CEMENT
COLOUR:- NATURAL GREY
RIDGE:- VENTILATED CROWN SHEETS
ROOFLIGHTS:- 20 no. NON FRAGILE

SIDE CLADDING :-

TYPE:- BOX PROFILE SHEETING
COLOUR:- GREEN

GABLE CLADDING :-

TYPE:- BOX PROFILE SHEETING
COLOUR:- GREEN

CUTTER :-

TYPE:- FASTFLO 170 PVC
COLOUR:- BLACK

DOWNPIPES :-

TYPE:- 110mm PVC FALLPIPES
COLOUR:- BLACK

PLEASE ADVISE ON THE FOLLOWING

SITE CONDITIONS
SITE ACCESS FOR ARTIC
ELECTRIC AVAILABILITY
OVER HEAD CABLES
CONCRETE SUPPLYS BY
CONCRETE TEL No :-
TIME OF FIRST DELIVERY
m. ORDERED FROM
EXCAVATOR BY
EXCAVATOR TEL No :-
OTHERS

MAIN COLUMNS	? no @ 1.0*1.0*0.6
CORNER COLUMNS	? no @ 1.0*1.0*0.6
GABLE COLUMNS	? no @ 0.9*0.9*0.5

CONTRACT

EATON BERRY LTD
FARLEY FARMS
READING ROAD
ARBORFIELD
READING
RG2

AC/2001/3672
8/3/01

FRED WADDINGTON & SON LTD.
GATHERLEY ROAD , BROMPTON ON SWALE ,
RICHMOND , N. YORKS. , DL10 7JH

TEL. 01748 812323 FAX. 01748 812145

DRAWN R.T.	*Drawing Number*
SCALE 1:100	*EATON BERRY LTL*
DATE 22.02.01	