ALL DIMENSIONS TO BE CHECKED ON SITE AND ANY DISCREPENCIES AND ADJUSTMENTS TO BE NOTED AND PASSED TO THE SURVEYOR FOR FURTHER INSTRUCTIONS.

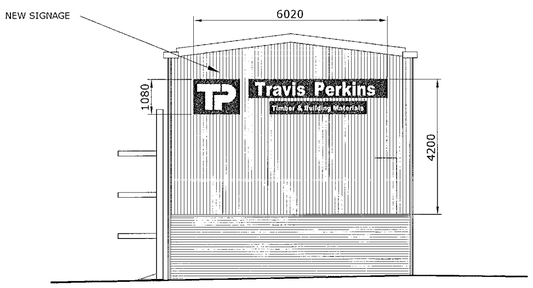

SOUTH ELEVATION

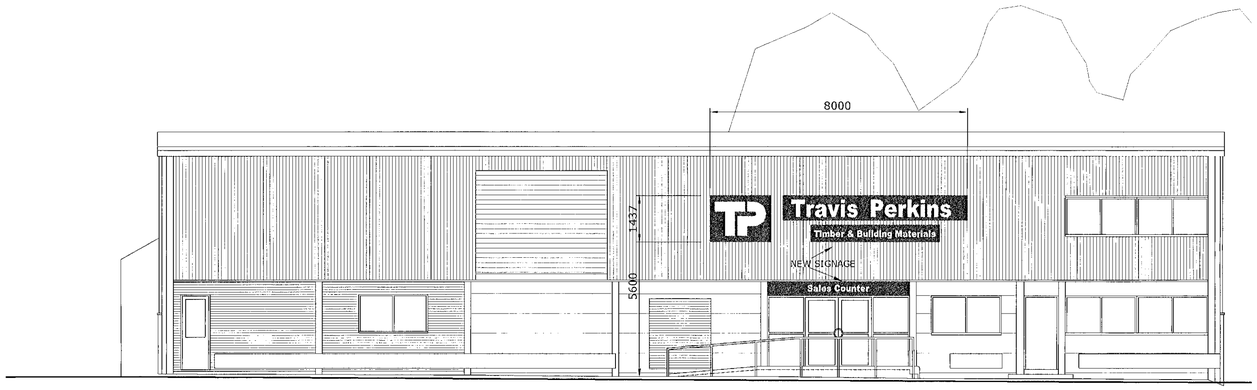

EAST ELEVATION TO PINEWOOD AVENUE

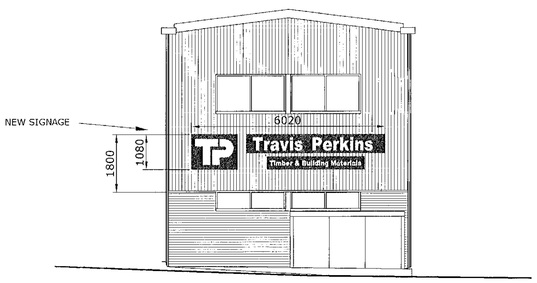

NORTH ELEVATION

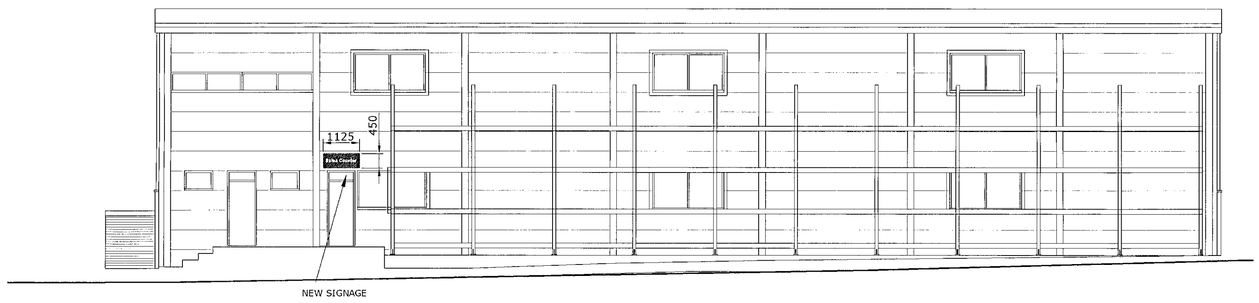

WEST ELEVATION

NOTES :

1. SEE DRG. CRO PL7 FOR SIGN DETAILS
2. IN ADDITION TO SIGNAGE, BUILDING ELEVATIONS ARE TO BE RECLAD AS INDICATED ON THIS DRAWING

07 MAR 2001
COPIES TO:
00184
CONSULTATION COPY

ref.	revision	date
*	*	*

scale	date	checked	drawn
1: 100	09-02-01	*	MPP

drawing title

SIGNAGE TO BUILDING ELEVATIONS

26 FEB 2001

project

SIGNAGE TO PROPOSED TRADE COUNTER
PINEWOOD AVENUE
CROWTHORNE
BERKS

client

TRAVIS PERKINS
TRADING COMPANY LIMITED

WILLIAM MARTIN & PARTNERS Chartered Surveyors
Property & Construction Consultants

Greencoat House,
Francis Street,
Victoria,
London SW1P 1DH
Tel 0171-233 8833
Fax 0171-630 1486

CRO / PL13

ALL DIMENSIONS TO BE CHECKED ON SITE AND ANY DISCREPENCIES AND ADJUSTMENTS TO BE NOTED AND PASSED TO THE SURVEYOR FOR FURTHER INSTRUCTIONS.

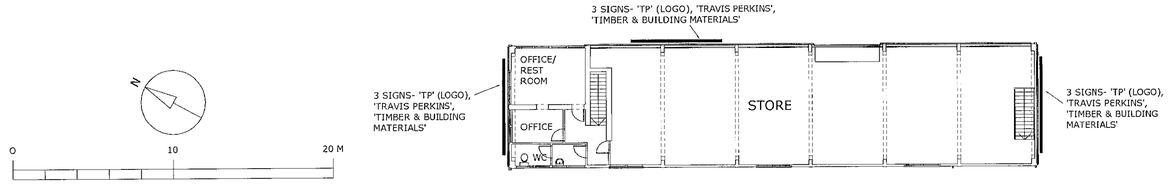

FIRST FLOOR PLAN

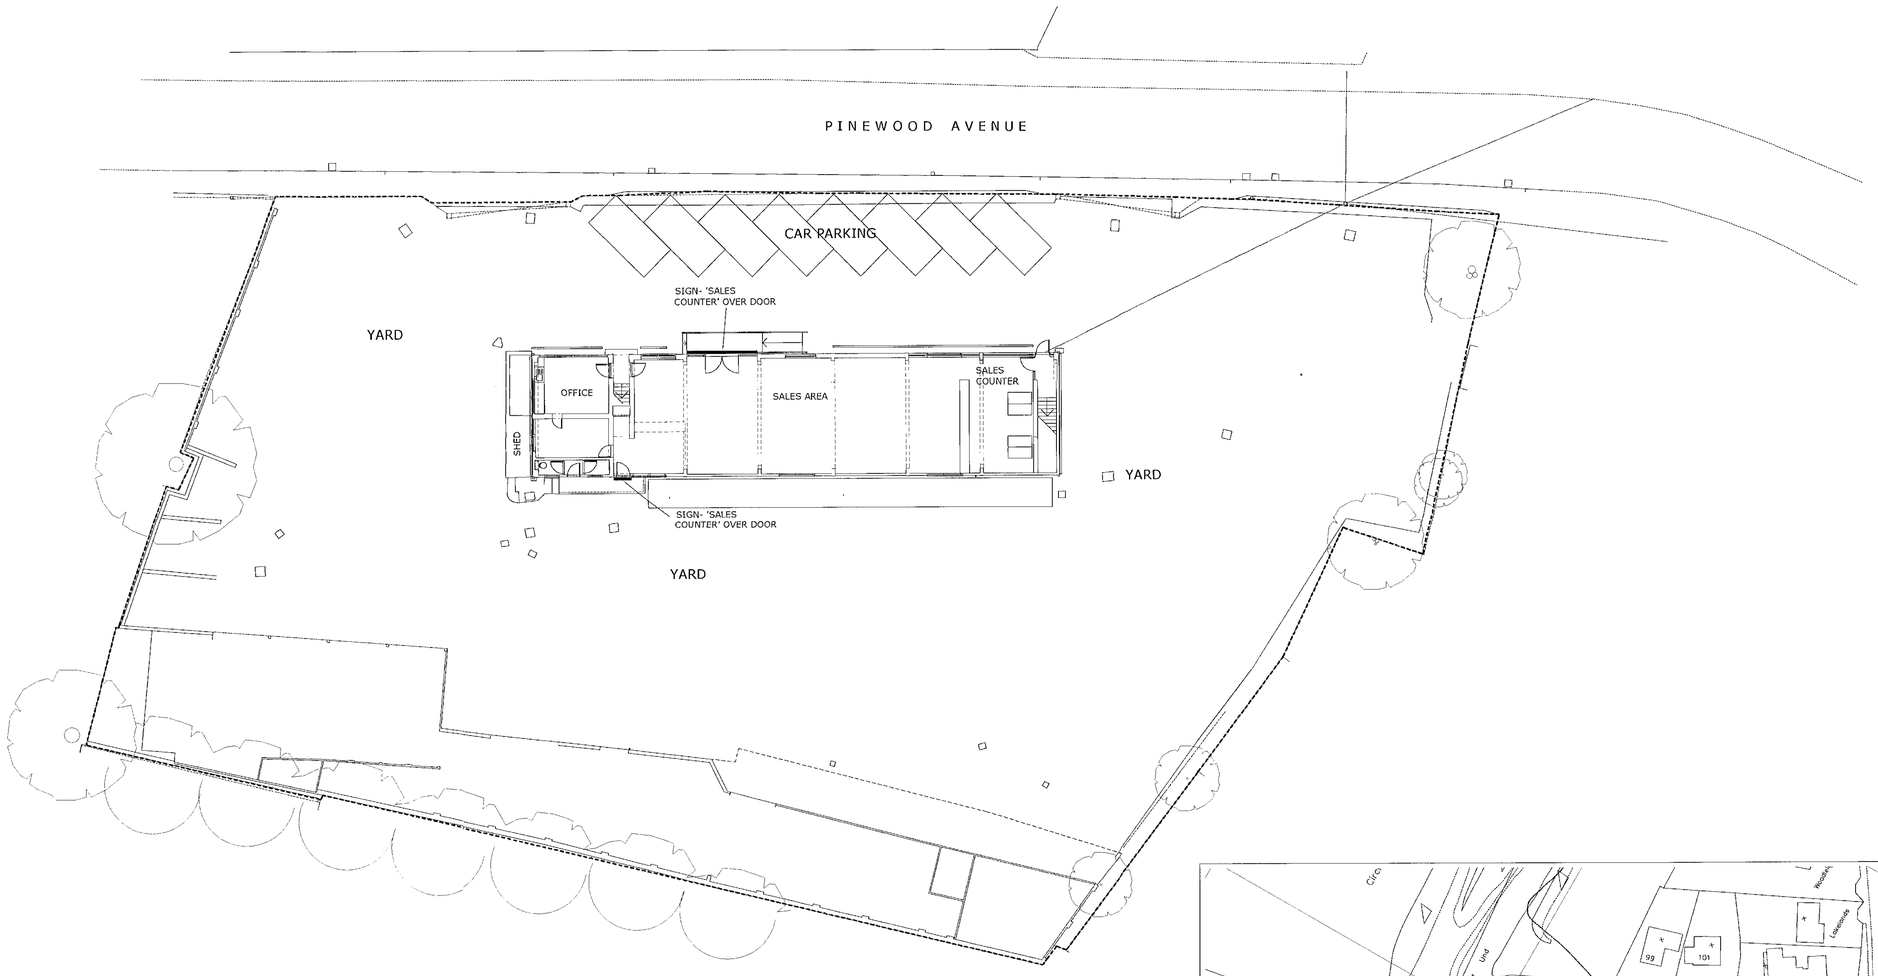

NOTES:

SITE AND GROUND FLOOR PLAN - SCALE 1 : 200

3. APPLICATION SITE :
BOUNDARY OF APPLICATION SITE SHOWN BY DOTTED LINE THUS :

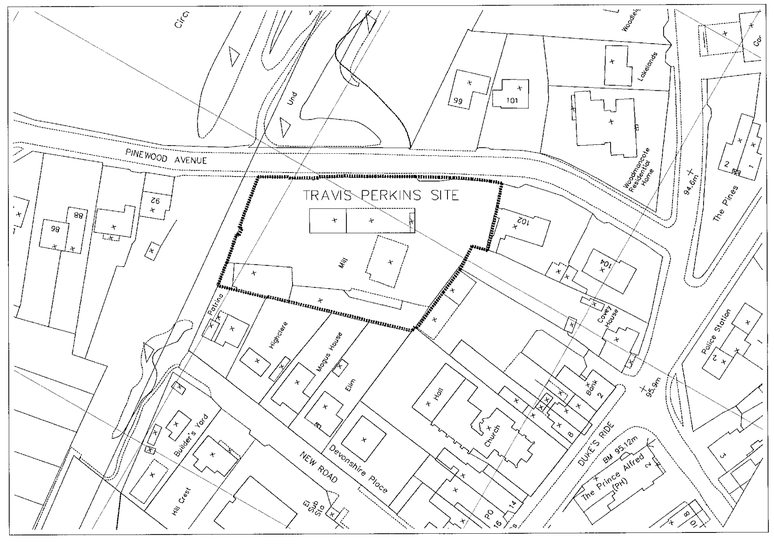

LOCATION PLAN - SCALE 1 : 1000

© Crown Copyright 2000.

PC	SPT
	KG
DC	MP
AMP	
CS	

07 MAR 2001

COPIES TO: ACK:

CONSULTATION COPY 00184

*	*	*
ref.	revision	date

1: 200 1: 1000 scales	09-02-01 date	* checked	MPP drawn

drawing title

PLANS
AS PROPOSED

2 FEB 2001

project

PROPOSED SIGNAGE TO TRADE COUNTER
PINEWOOD AVENUE
CROWTHORNE
BERKS

client

TRAVIS PERKINS
TRADING COMPANY LIMITED

WILLIAM MARTIN & PARTNERS Chartered Surveyors
Property & Construction Consultants

Greencoat House,
Francis Street,
Victoria,
London SW1P 1DH
Tel 0171-233 8833
Fax 0171-630 1486

CRO / PL12

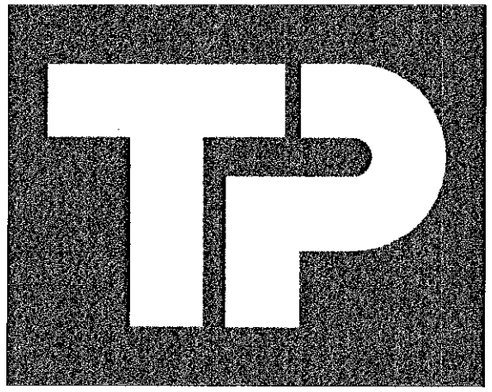

TYPICAL LOGO SIGN

YELLOW LOGO ON GREEN BACKGROUND
FOR EXACT DIMENSIONS SEE DRG. CRO /PL13

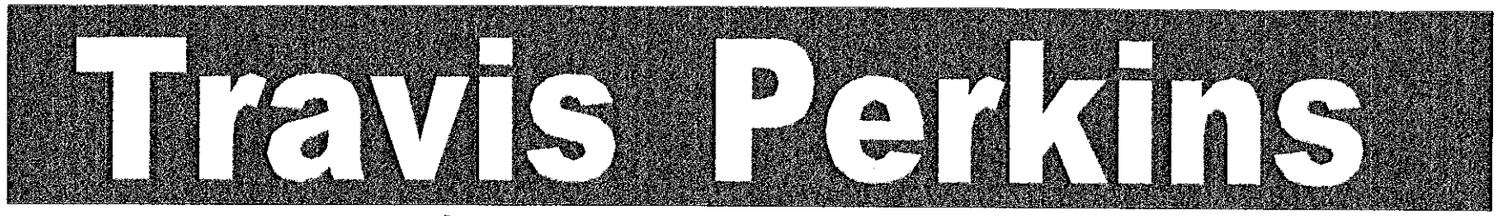

NAME SIGN & TRADING TITLE SIGN

YELLOW LETTERING ON GREEN BACKGROUND
FOR EXACT DIMENSIONS SEE DRG. CRO/ PL13



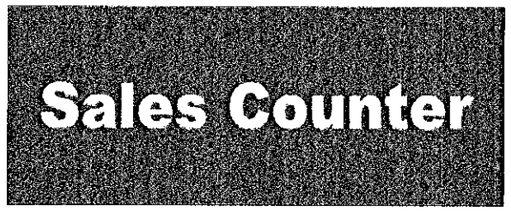

SALES COUNTER SIGN

YELLOW LOGO ON GREEN BACKGROUND
FOR EXACT DIMENSIONS SEE DRG. CRO/ PL13

NOTES :

1. COLOUR REFERENCES FOR YELLOW –

   BS 08 E 51
   PMS 123c

2. COLOUR REFERENCES FOR GREEN –

   BS 14 C 39
   PMS 343c

3. ALL BUILDING – MOUNTED SIGNS TO BE FABRICATED FROM OPAQUE, COLOURED PERSPEX SHEET

4. NONE OF THE SIGNS ARE TO BE ILLUMINATED TYPE

5. EXACT DESIGN OF SIGNS TO BE BASED ON CLIENT' S STANDARD ARTWORK

00184

20 FEB 2001

PLANNING SERVICES	HPT
POL	TLS
DC	ENF
APP	
CS	
07 MAR 2001	
COPIES TO:	ACK:
	FILE:

CONSULTATION COPY

ALL DIMENSIONS TO BE CHECKED ON SITE
AND ANY DISCREPENCIES AND ADJUSTMENTS
TO BE NOTED AND PASSED TO THE SURVEYOR
FOR FURTHER INSTRUCTIONS.

ref.	revision	date
A	elevation drawing reference revised	08-02-01

scale	date	checked	drawn
1:20	30-06-00	*	MPP

drawing title

PROPOSED SIGNS -
TYPICAL DETAILS

project

PROPOSED TRADE COUNTER
PINEWOOD AVENUE
CROWTHORNE
BERKS

client

TRAVIS PERKINS
TRADING COMPANY LTD

WILLIAM MARTIN & PARTNERS Chartered Surveyors
Property & Construction Consultants

Greencoat House,
Francis Street,
Victoria,
London SW1P 1DH
Tel 0171-233 6833
Fax 0171-630 1486

CRO/ PL7 a