

Roof tiles as existing.

Bulk to match existing.

Windows to match existing.

FRONT ELEVATION.

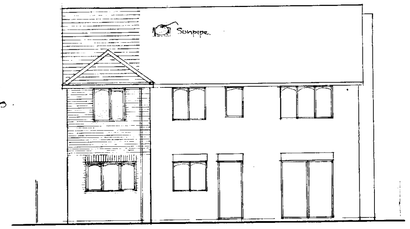

REAR ELEVATION.

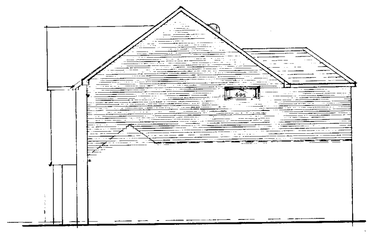

SIDE ELEVATION.

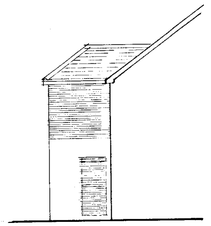

SIDE ELEVATION.

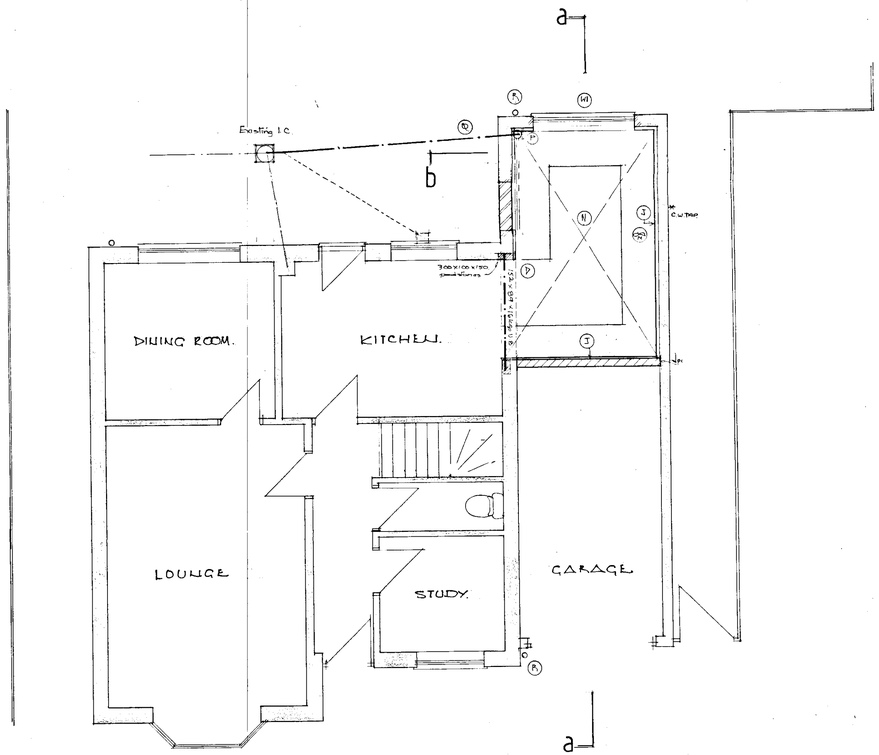

GRND FLOOR PLAN.

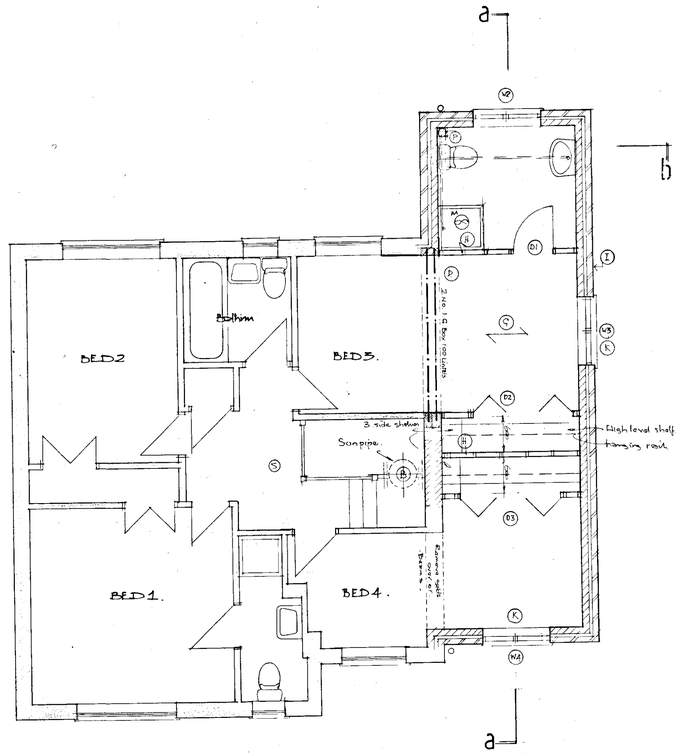

1ST FLOOR PLAN.



Location Plan. 1:2500 app.

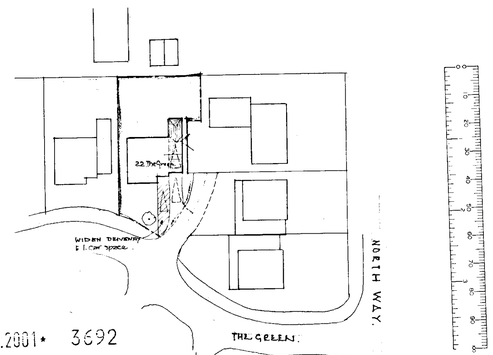

02.APR.2001* 3692

BLOCK PLAN. 1:500.

REV. B. W3 changed.
REV. A. Building Reg. July '00.

DEREK CANN RIBA CHARTERED ARCHITECT
13MANOR ROAD WOKINGHAM RG41 4AH. tel:- 0118 9786895

Job title: 22 The Green Woosehill	
client: Mr+Mrs M. Gautrey	scale: 1:100 1:50
	date: MARCH 2000
Drawing Title: Proposed Extension	Job no. 002
	Drg no. 02 B