

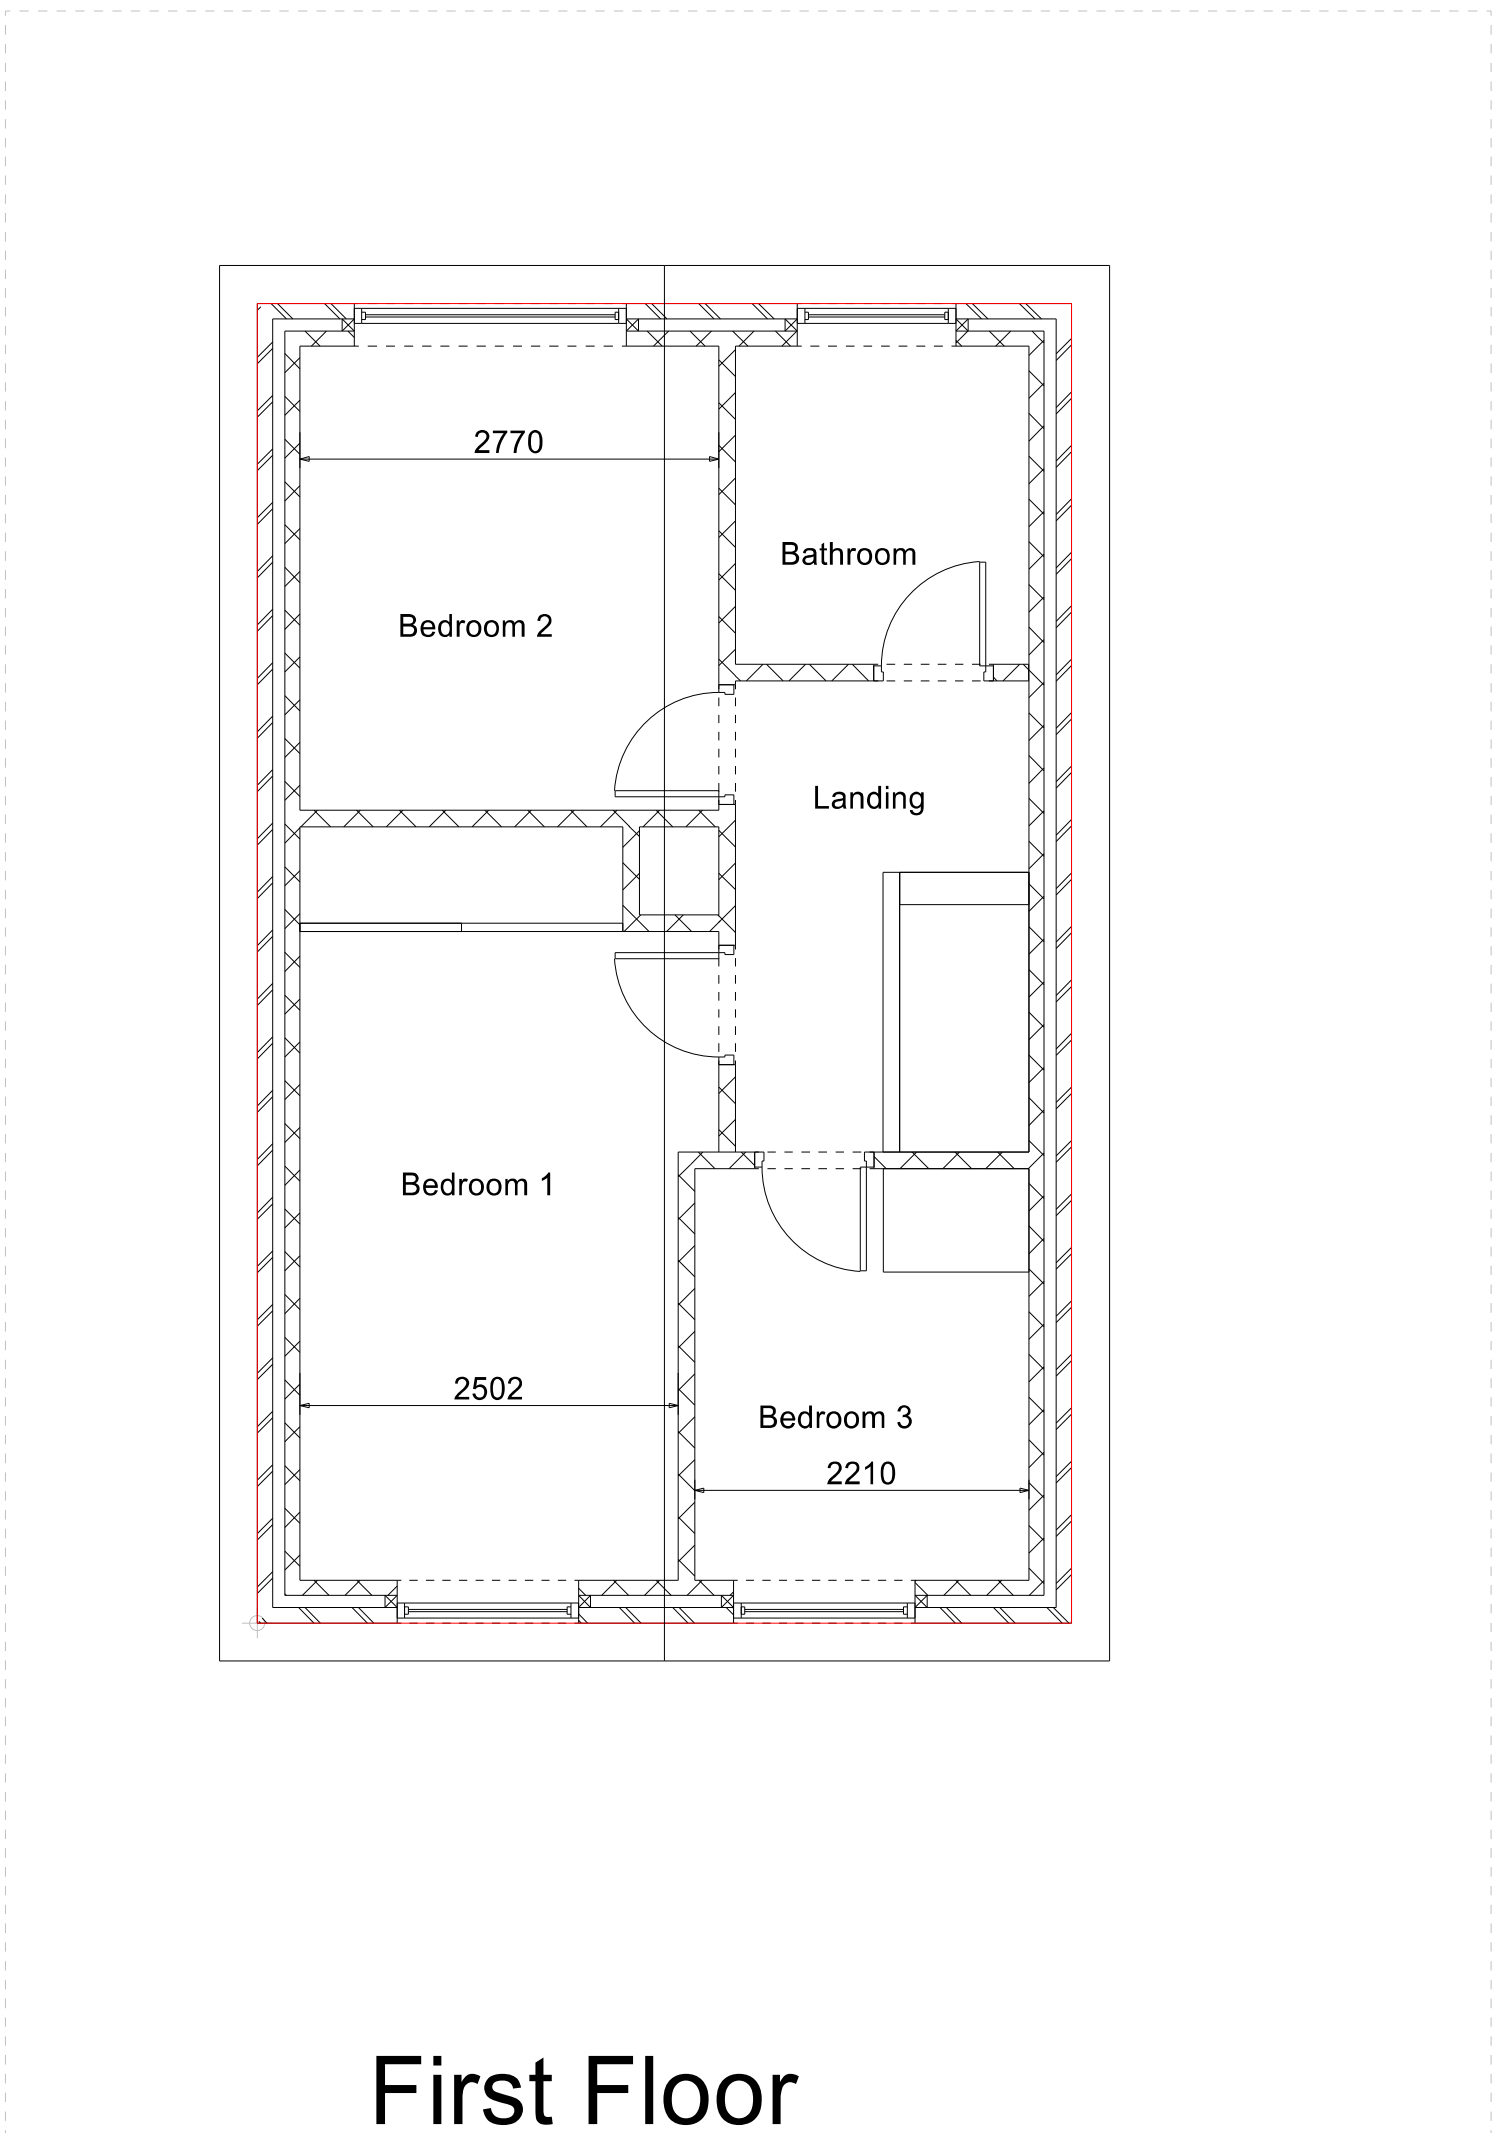
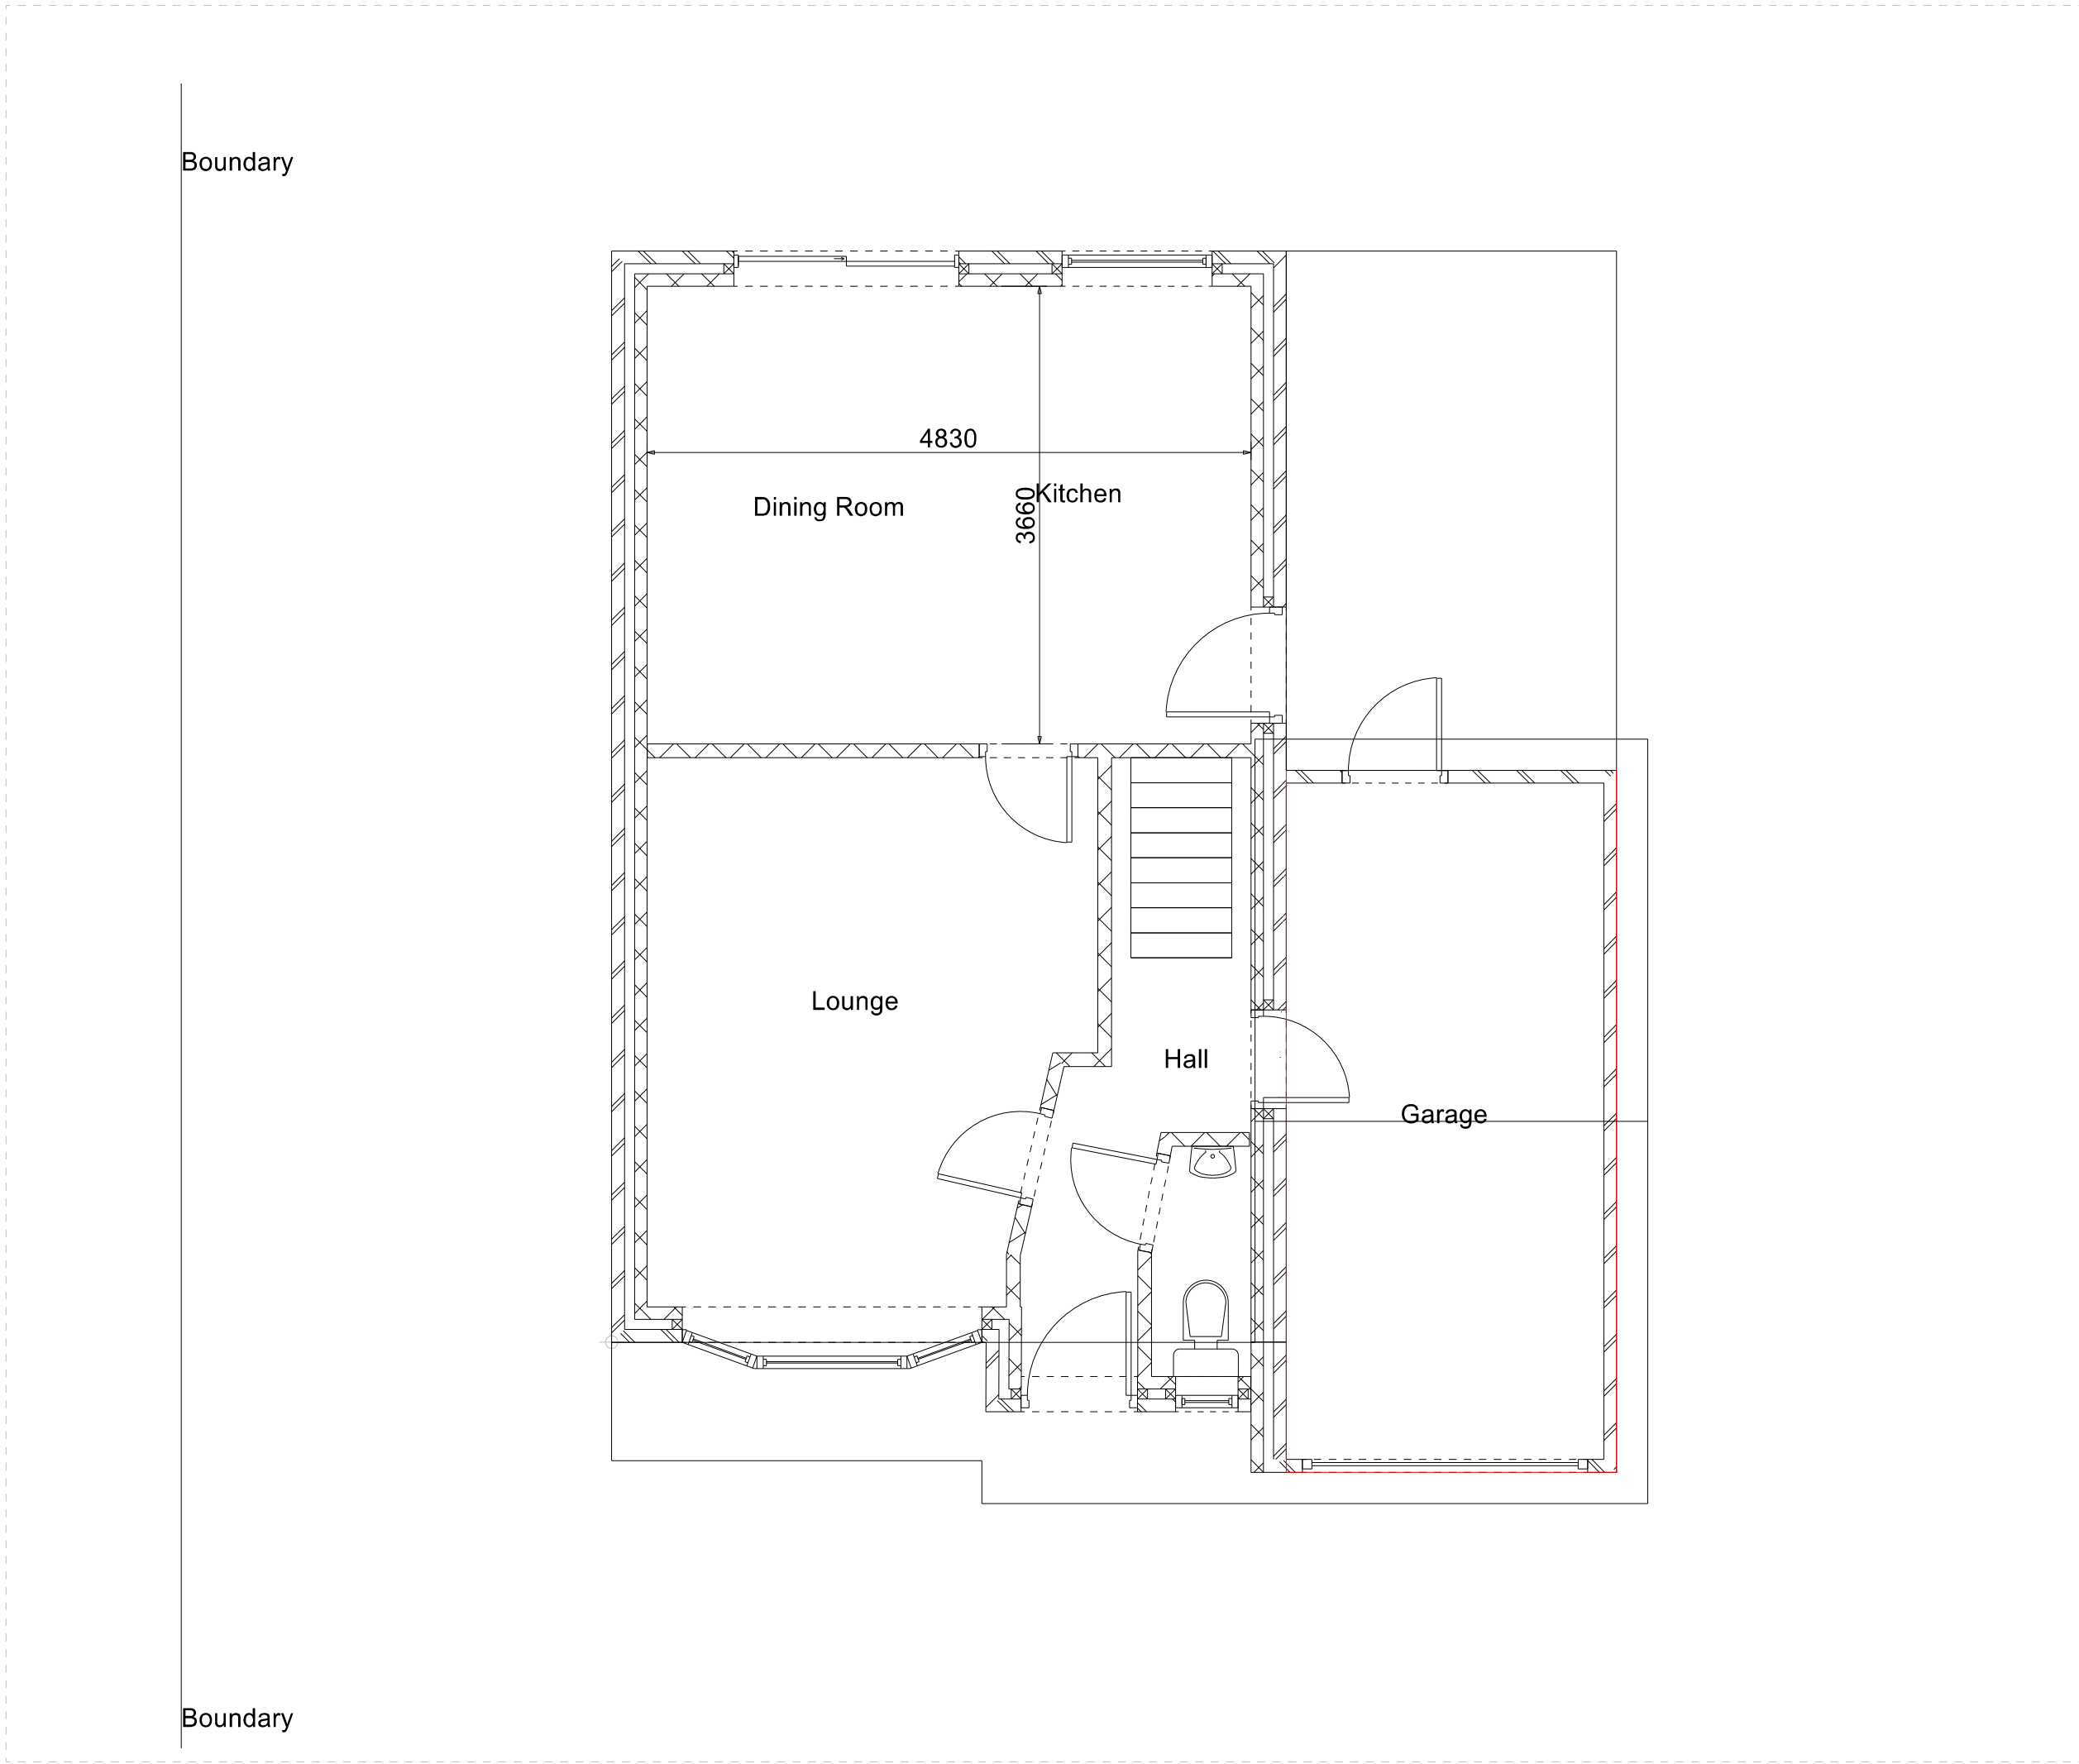


Existing Plan and Elevations

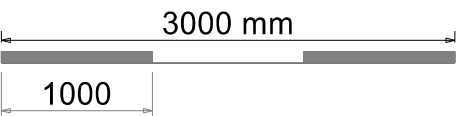

First Floor

1: 100 @ A1

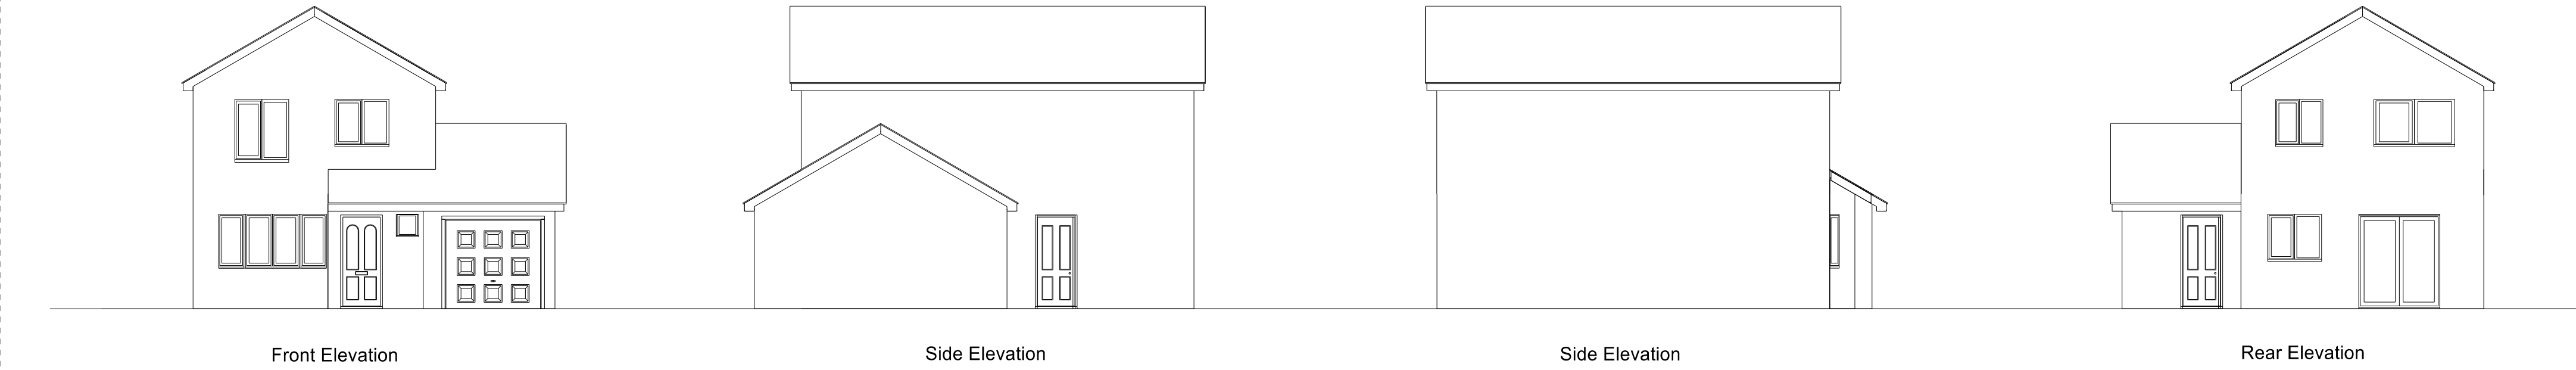

Notes

[Cantley Design](#)

Cantley Design

Project
Extension
25 Kingsford Close
Woodley
RG5 4DT

Drawing Type
Existing
Client
Mr and Mrs L. McGuirk

Drawing Number
RDO/25K/ D1

Date
August 2024
Drawn by
Bob Owles

Scale
1:50 @ A1
Checked by
NCO

Cantley Drawing Services
20 Cantley Crescent
Wokingham
RG41 1NX
0781 803 2212