



- KEY PLAN
1:2500

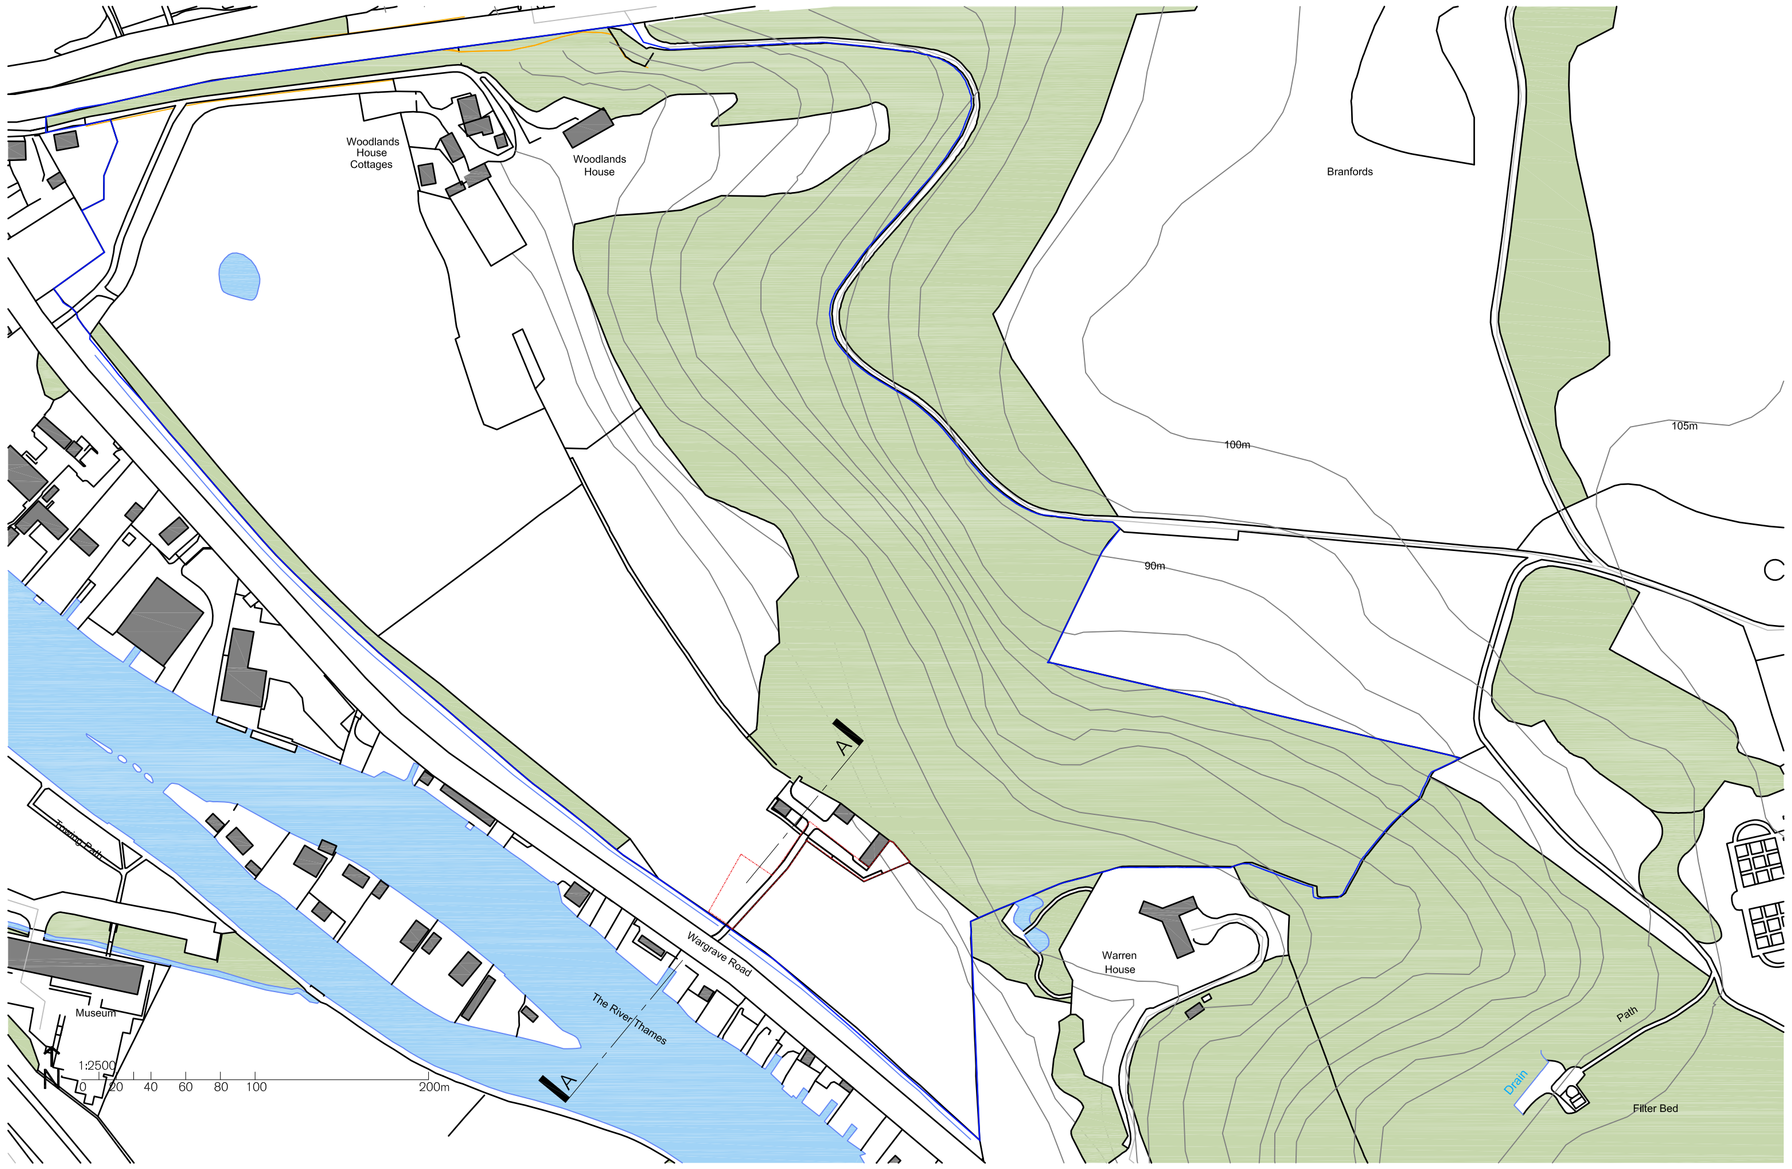

2 BODPAVE 85




3 BODPAVE 85 WITH GRASS INLAY

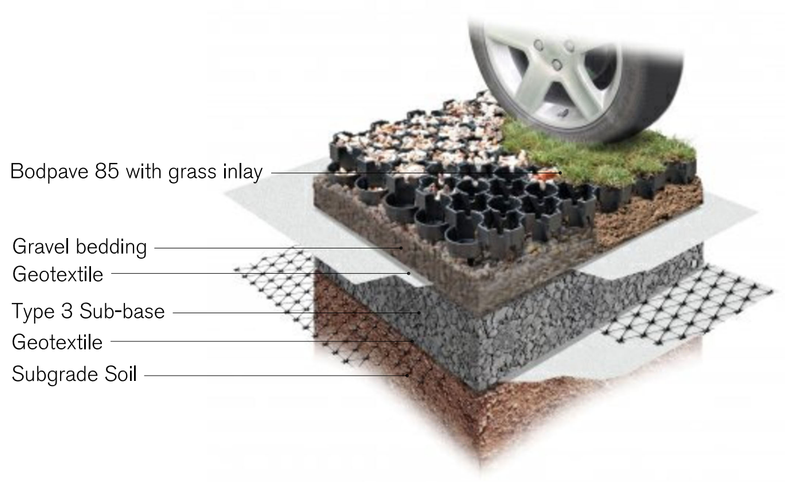

4 BODPAVE CONSTRUCTION



5 BODPAVE 85 WITH GRASS INLAY

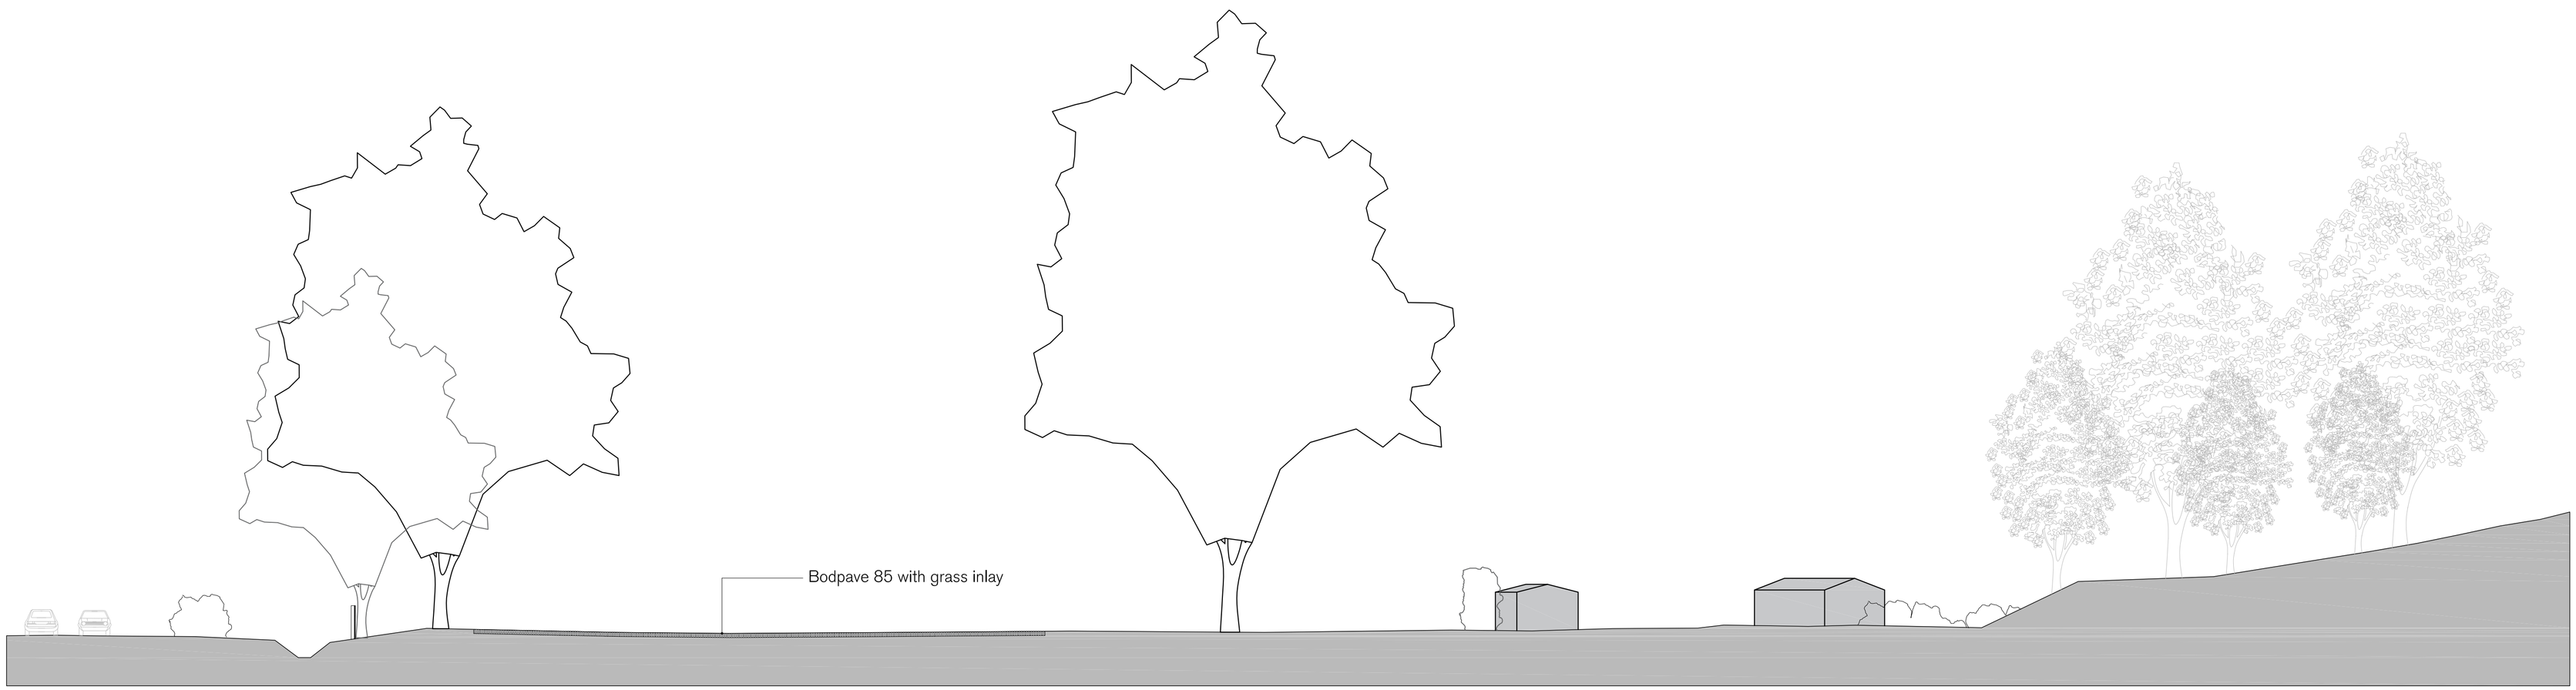

1 EXISTING SITE SECTION
1:200

1:200
0 2 5 10 15 20m

SPRATLEY & PARTNERS
7 CENTENARY BUSINESS PARK, STATION ROAD, HENLEY-ON-THAMES, OXFORDSHIRE RG9 1DS. 01491 411277

ISSUED ONLY FOR THE PURPOSE INDICATED. THIS DRAWING TO BE READ IN CONJUNCTION WITH ALL CONSULTANTS INFORMATION. ALL DIMENSIONS TO BE CHECKED ON SITE. DO NOT SCALE. THIS DRAWING IS COPYRIGHT.

REV.	ISSUED	DESCRIPTION	DRAWN	CHECKED
-	-	-	-	-
-	-	-	-	-
-	-	-	-	-

PROJECT
Woodlands House, Wargrave Road
Henley-on-Thames, Oxon
RG9 2LT

DESCRIPTION
Existing Site Section
Ground Reinforcement Works

CLIENT
David Harding

DATE: March 2025
SCALE AT A1: As Shown
STATUS: Planning
DRAWN: VG
CHECKED: GT
JOB NO: 18.732
DRAWING NO: PL.15
REV: -

S & P