




Ordnance Survey (c) Crown Copyright 2024. All rights reserved. Licence number 100022432

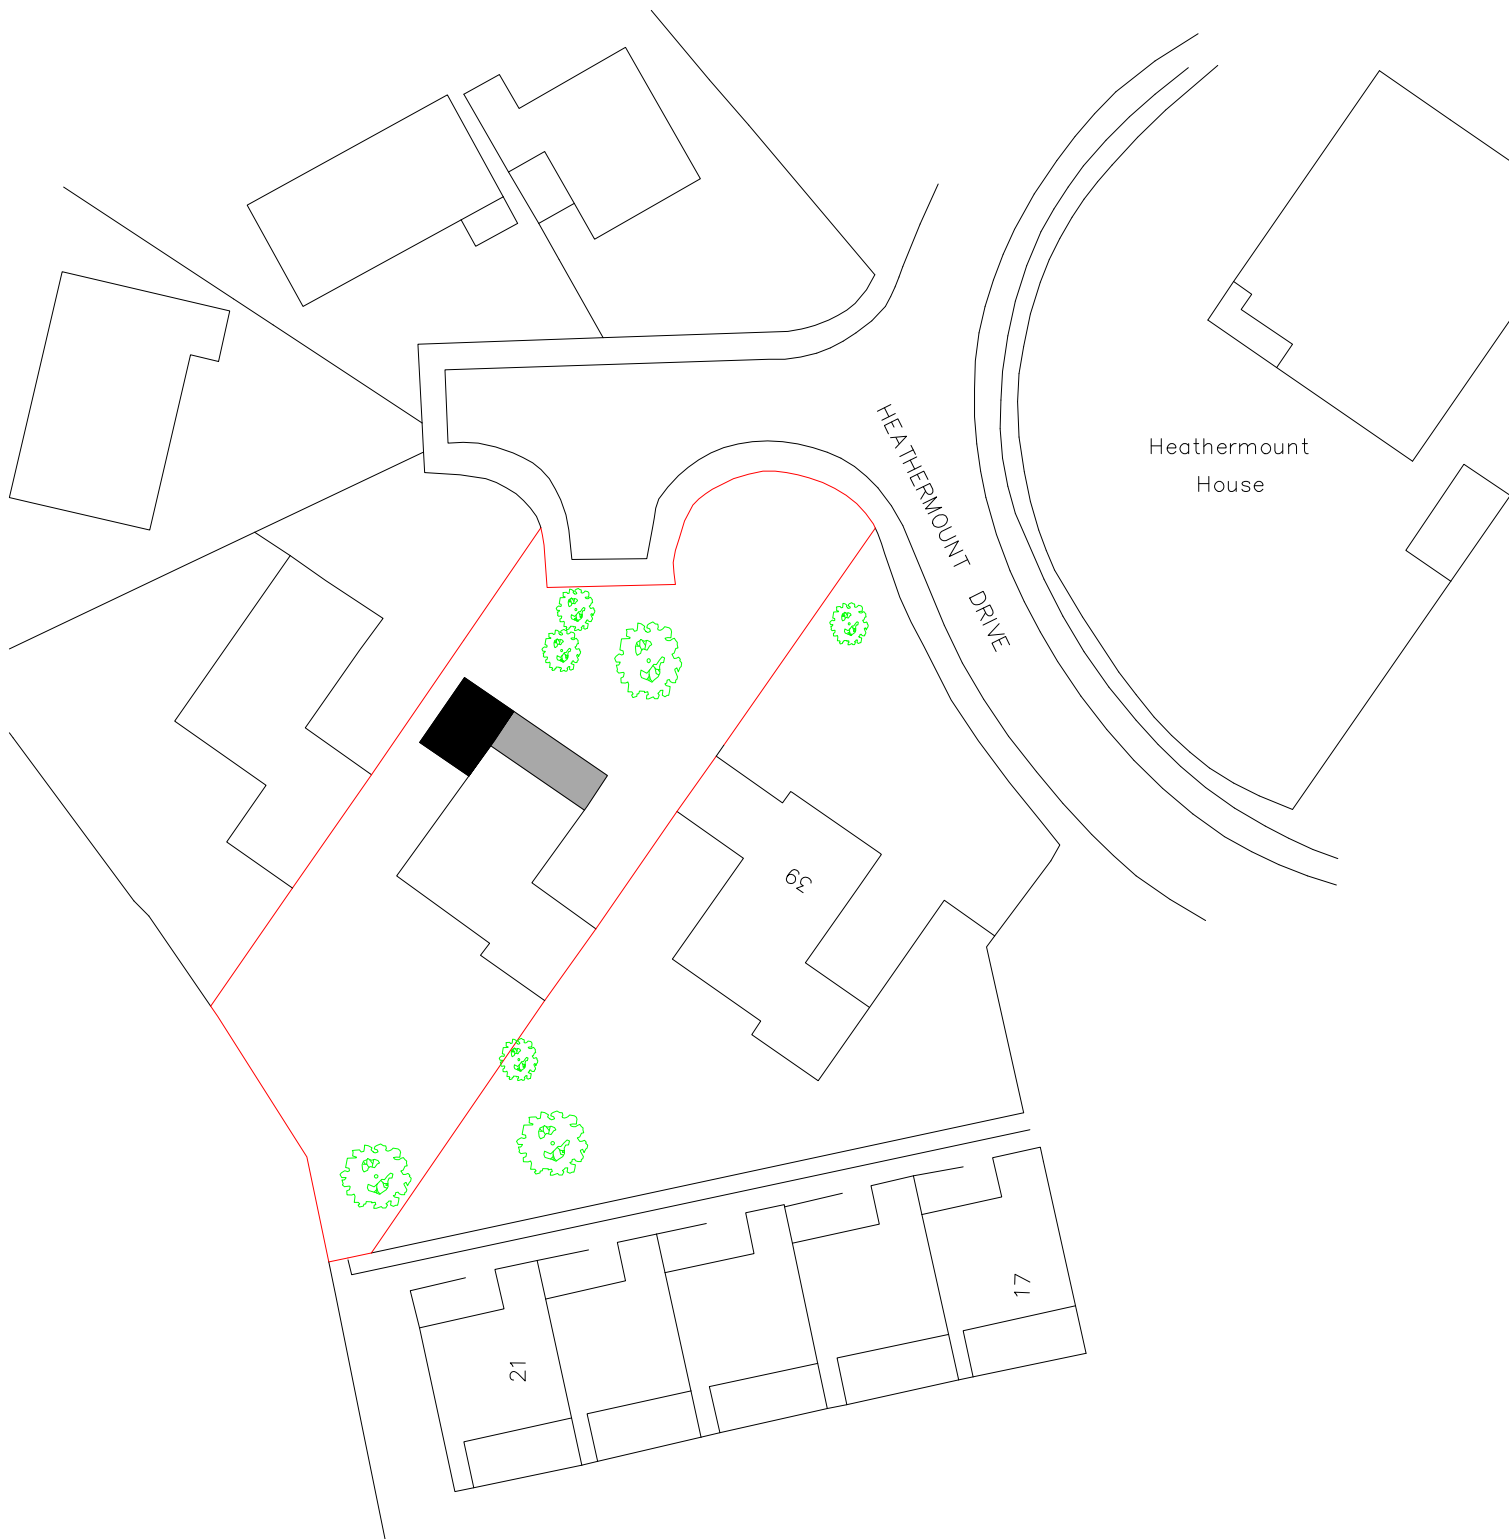

Tree Plan
Scale 1:500
on A4



41 Heathmount Drive
Edgecombe Park
Crowthorne
RG45 6HY