



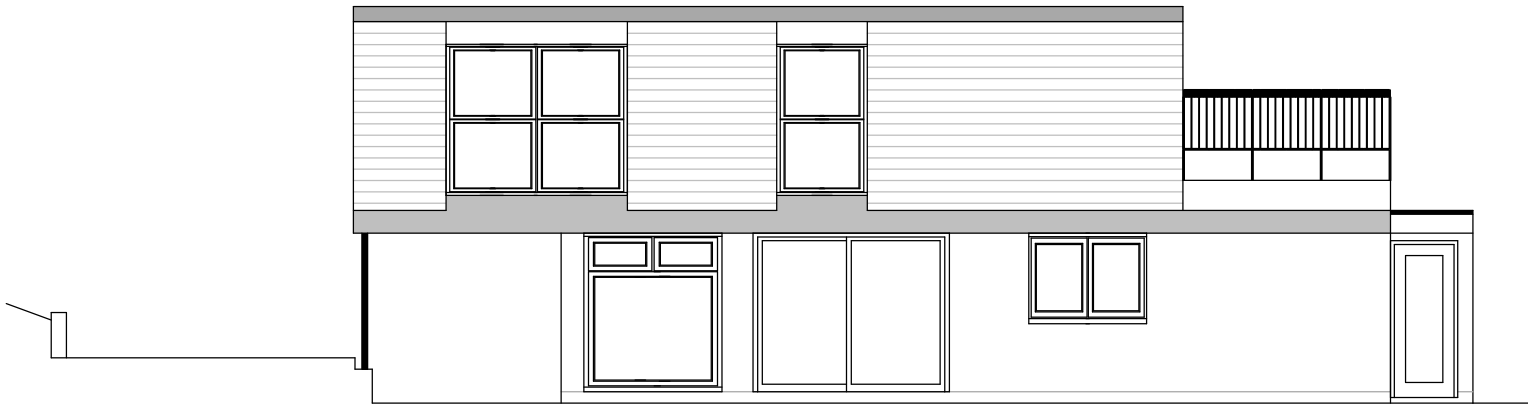

Existing Side Elevation

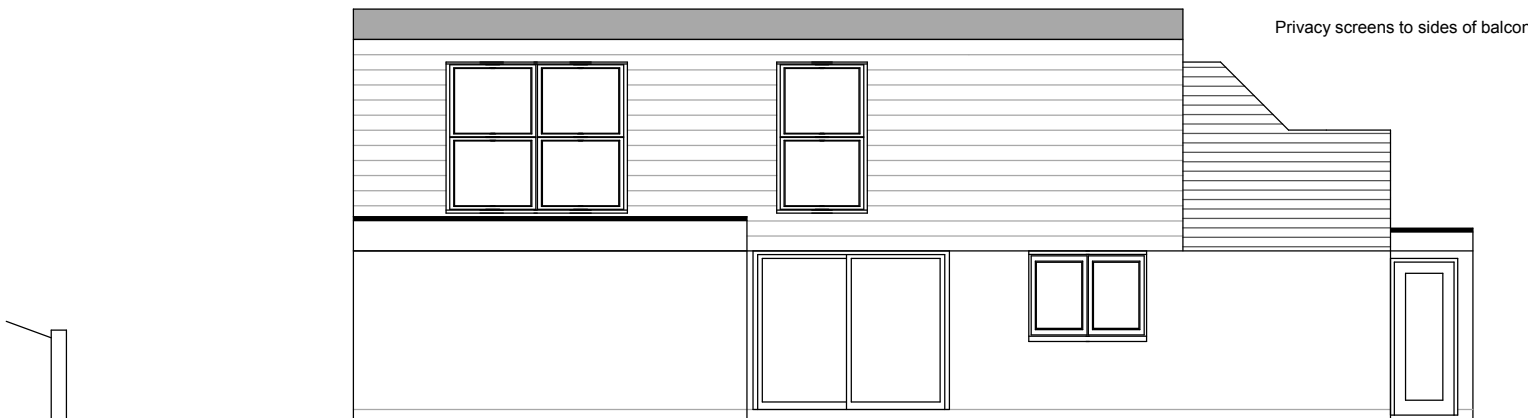

Privacy screens to sides of balcony

Proposed Side Elevation

Mr B Ross
41 Heathermount Drive
Edgecombe Park
Crowthorne, RG45 6HJ

Drawing : SE 3
Side Elevations

Scale 1:100 on A4



Agent: Yateley Drawing Service Ltd
www.YateleyDrawingService.co.uk