


Existing South-West
Elevation



Existing South-West
Elevation

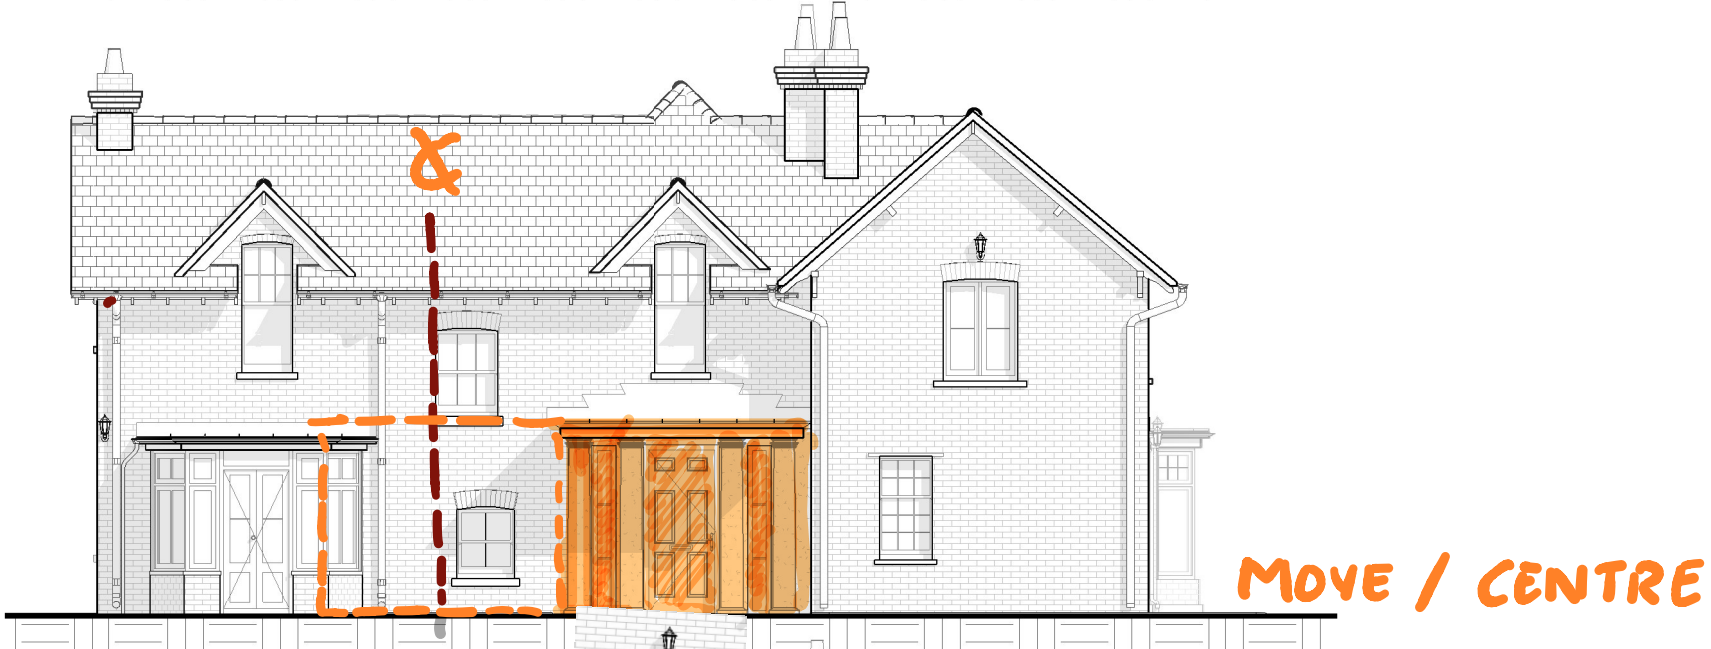

Proposed South-West
Elevation



Proposed South-West
Elevation

