


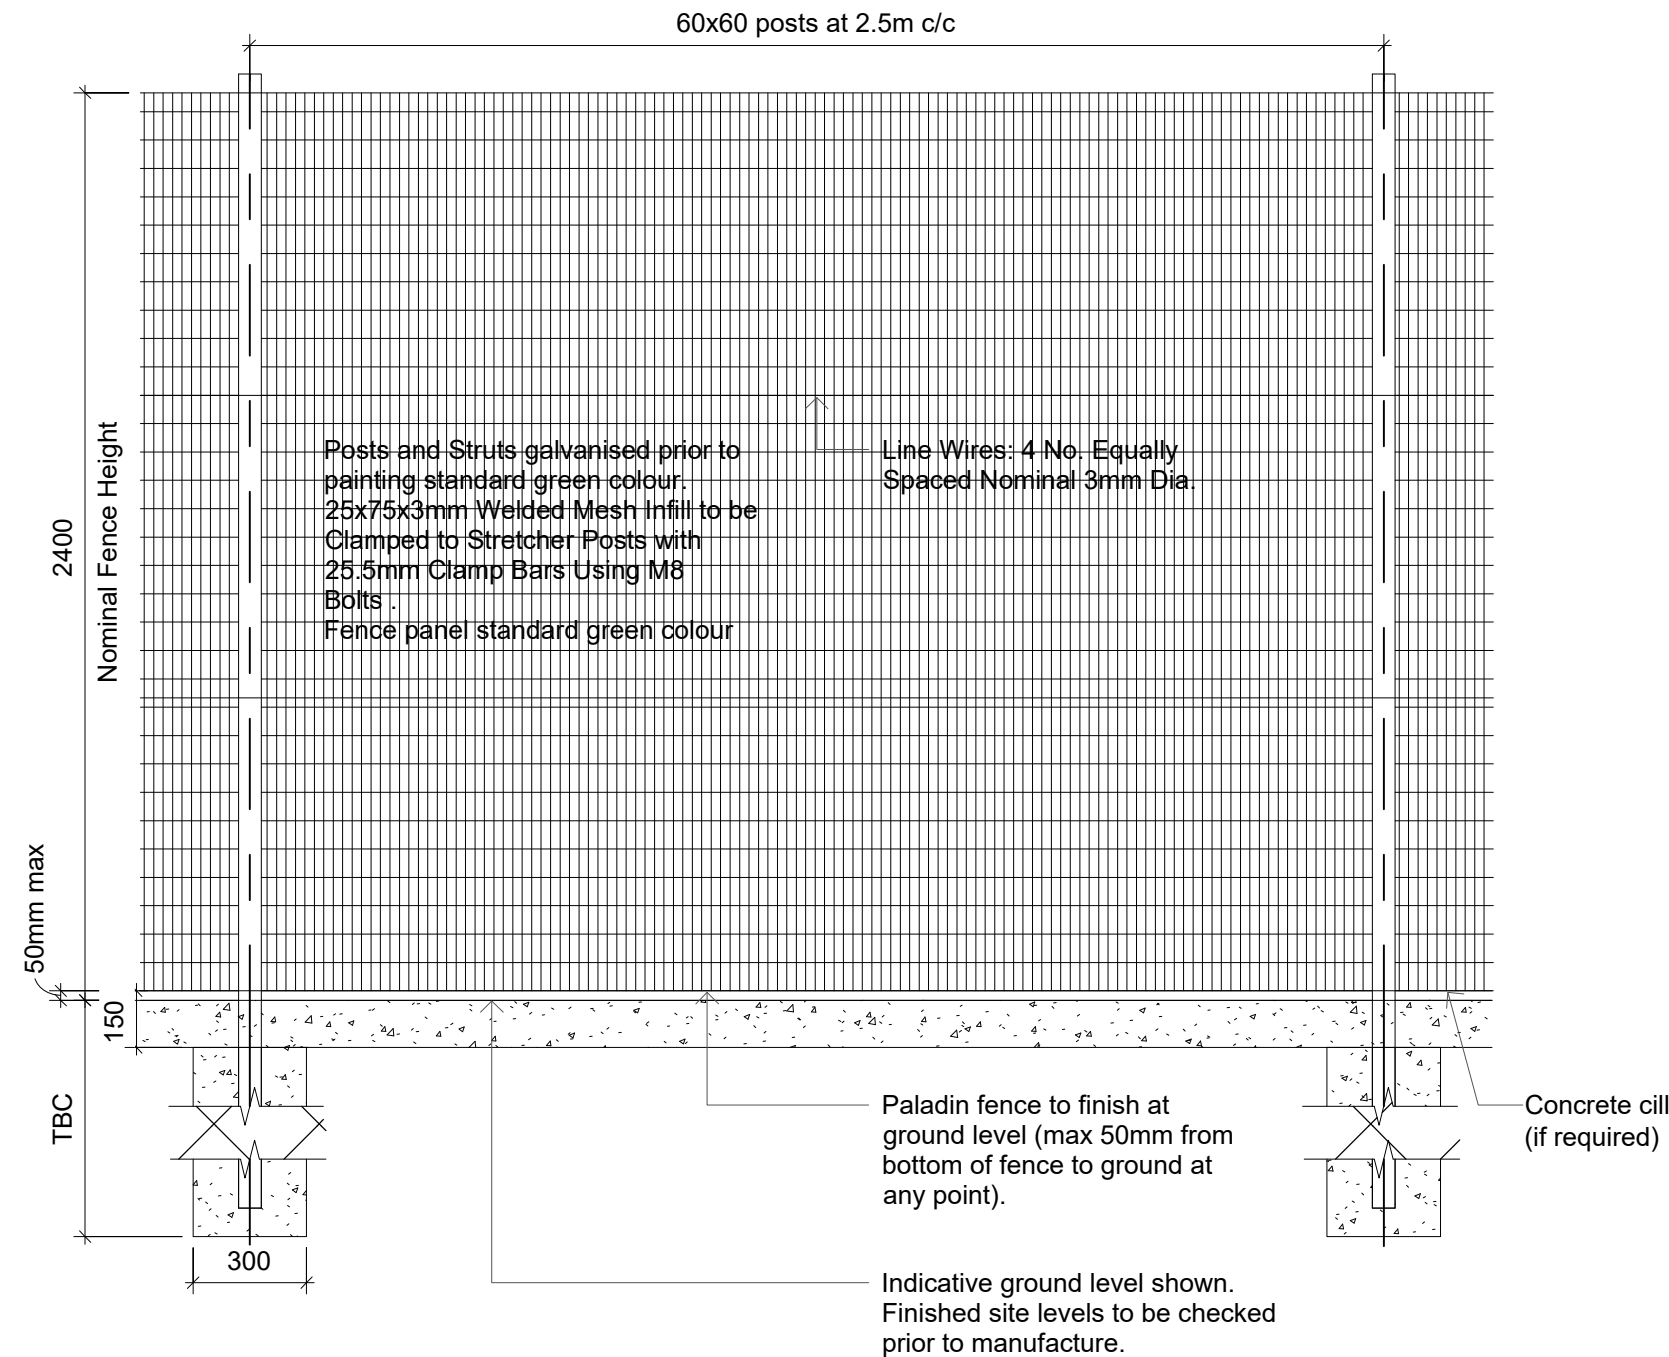


**2400mm HIGH PALADIN SECURITY FENCE**  
To be in accordance with BS 1722-10:2019 and Secured by Design Non-Residential Guide 2025 LPS Issue 8 or equivalent).  
Finish to be galvanised and powdercoated green RAL6005



Precedent images of 2.4m high Paladin fencing

**NOTES:**  
Copyright Chetwoods (Birmingham) Limited. No implied licence exists.  
Contractors must verify all dimensions on site before commencing any work or shop drawings. This drawing is not to be scaled. Use figured dimensions only.  
Subject to statutory approvals and survey.  
Building areas are liable to adjustment over the course of the design process due to the ongoing construction detailing developments.  
Please note the information contained within this drawing is solely for the benefit of the employer and should not be relied upon by third parties.  
The CDM hazard management procedures for the Chetwoods aspects of the design of this project are to be found on the "Chetwoods - Hazard Analysis and Design Risk Assessment" and/or drawings. The full project design teams comprehensive set of hazard management procedures are available from the Principle Designer appointed for the project.

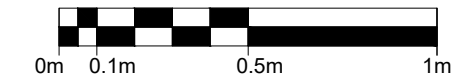


P02 Revised as per DOCO comments. 04.04.25 SKT  
P01 PLANNING ISSUE. 10.02.25 JC

| Rev | Revision Description | Date | Author/Reviewer |
|-----|----------------------|------|-----------------|
|     |                      |      |                 |

**PLANNING**

32 Frederick Street,  
Birmingham, B1 3HH

+44 (0)121 234 7500  
[www.chetwoods.com](http://www.chetwoods.com)

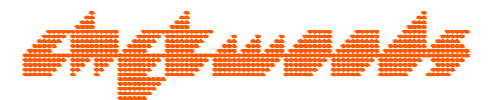

Project  
**SHINFIELD PARD  
READING**

Client  
**WRENBRIDGE**

Drawing Title  
**TYPICAL PALADIN FENCING DETAILS**

| Scale   | Size       | Drawn | Checked | Date     |      |        |      |
|---------|------------|-------|---------|----------|------|--------|------|
| 1:20    | A3         | JC    | SKT     | 10.02.25 |      |        |      |
| Project | Originator | Zone  | Level   | Type     | Role | Number | Rev. |
| 5704    | CA         | 00    | XX      | DR       | A    | 00301  | P02  |