

EAST ELEVATION

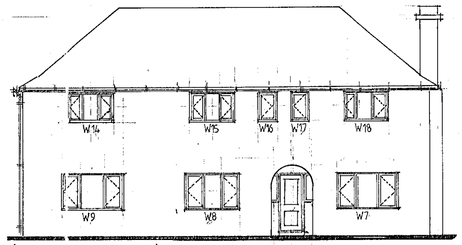

WEST ELEVATION

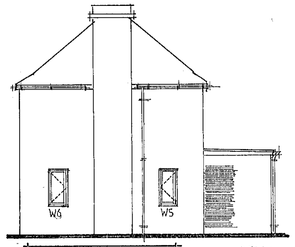

SOUTH ELEVATION

Infill door opening

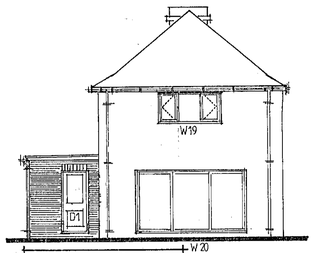

NORTH ELEVATION

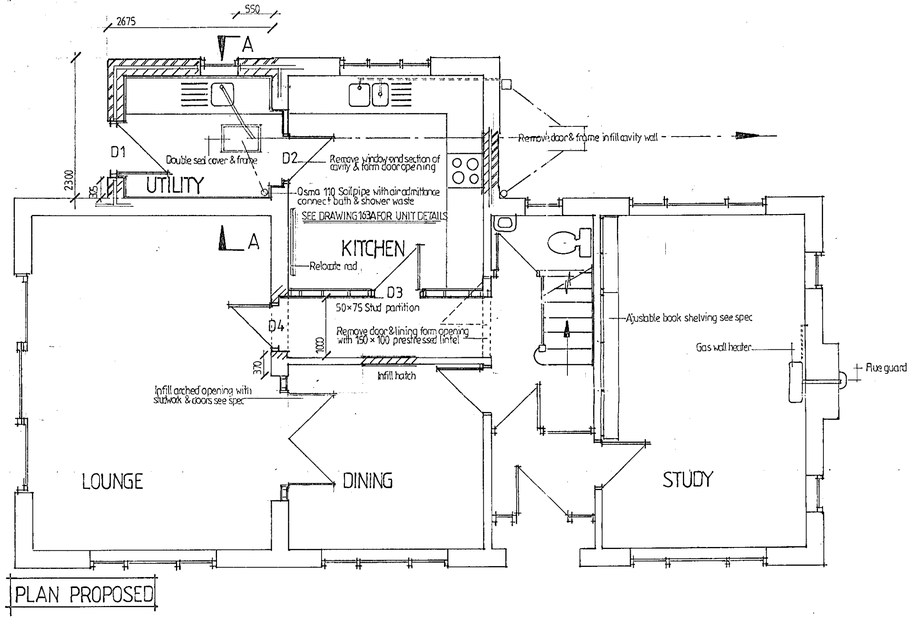

PLAN PROPOSED

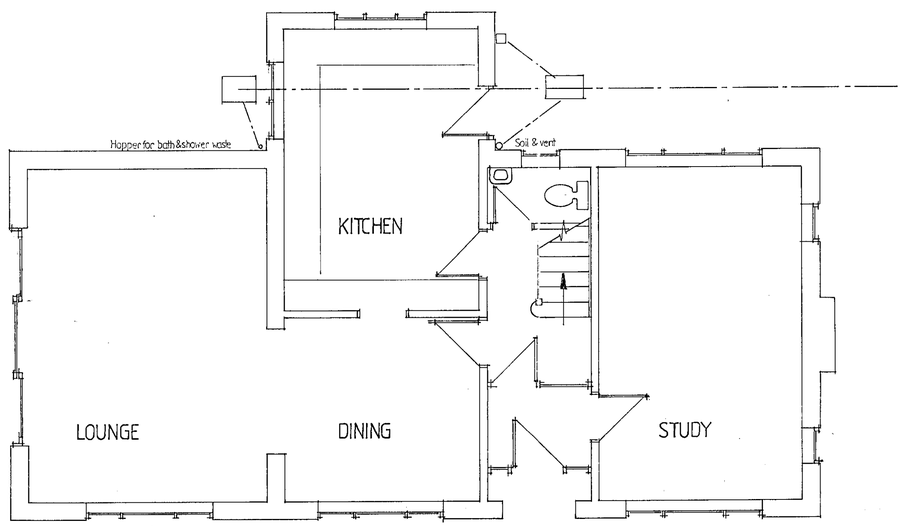

PLAN EXISTING

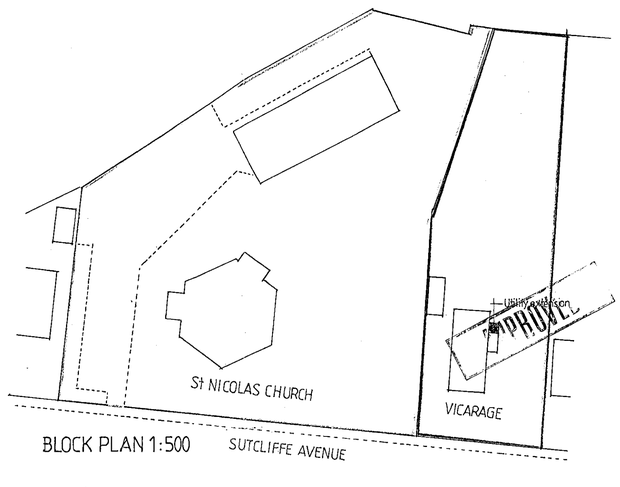

BLOCK PLAN 1:500

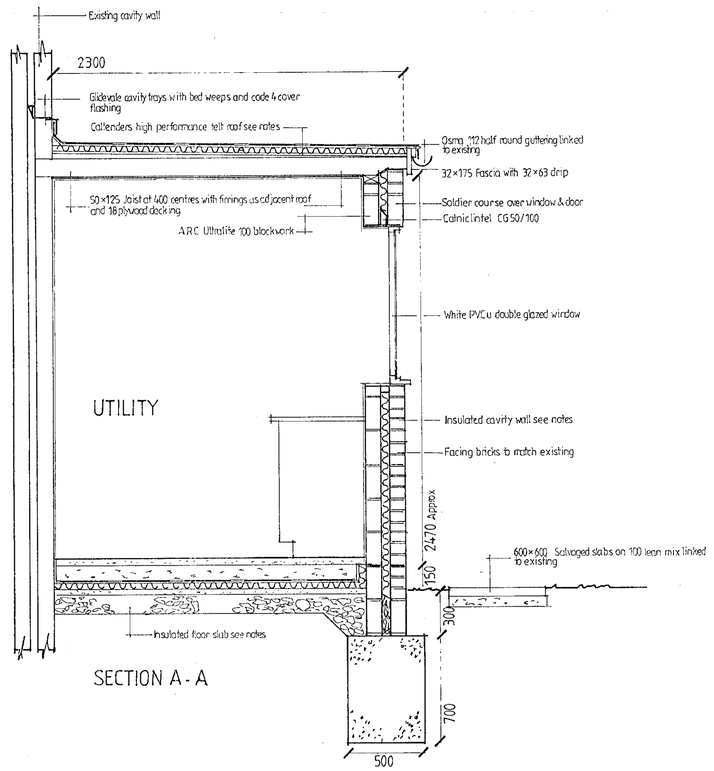

SECTION A - A

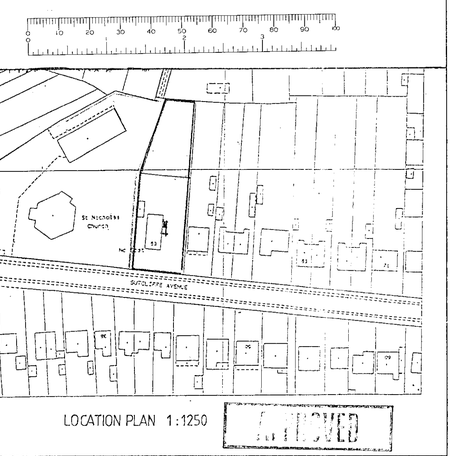

LOCATION PLAN 1:1250

APPROVED

19 JAN 2000* 0577

DIOCESE OF OXFORD THE OXFORD DIOCESAN BOARD OF FINANCE BUILDINGS COMMITTEE PRINCIPAL BUILDINGS OFFICER & DIOCESAN SURVEYOR: R. B. HARWOOD RIBA DIOCESAN CHURCH HOUSE NORTH HINKSEY OXFORD OX2 0NB TEL. OXFORD (01865) 208200 FAX. OXFORD (01865) 790170	PROJECT Utility Extension and Internal Alterations to St Nicolas Vicarage 53 Sutcliffe Avenue Earley Reading RG6 7JN DRAWING No. 163 SCALE: 1:50 REVISION DRAWN BY DEH DATE: JAN 2000

2/3/00