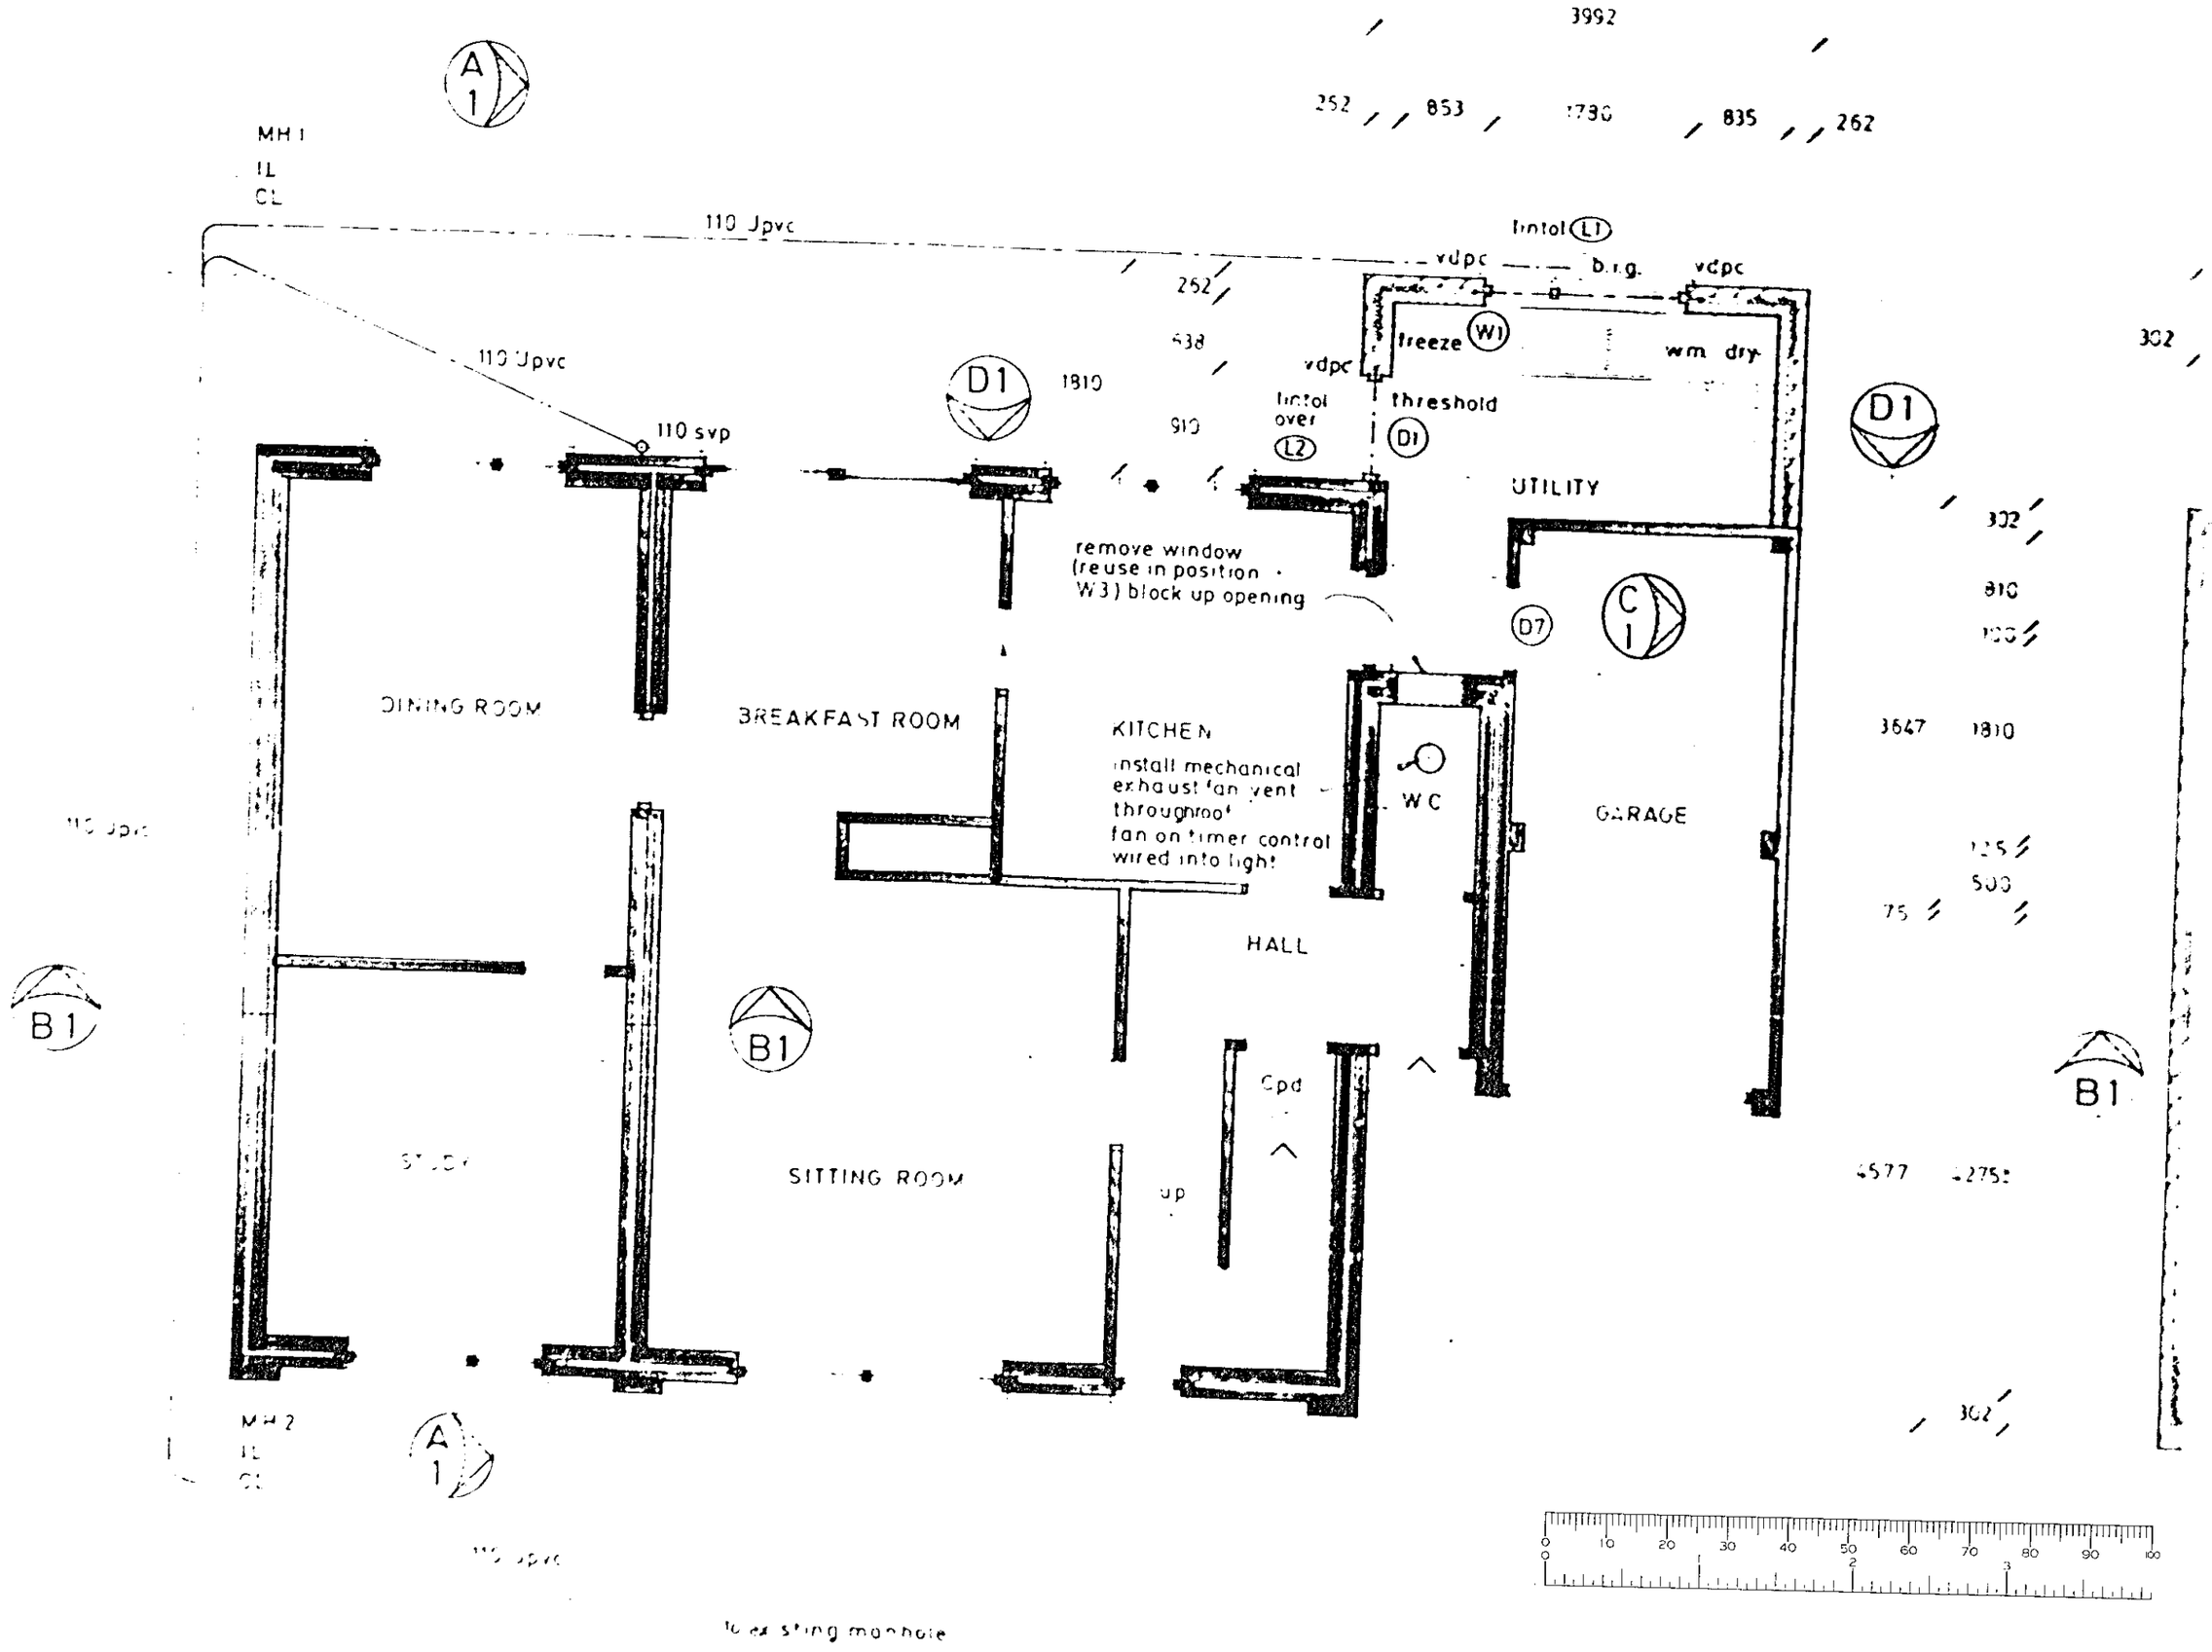

PLAN GROUND FLOOR
Scale 1:50

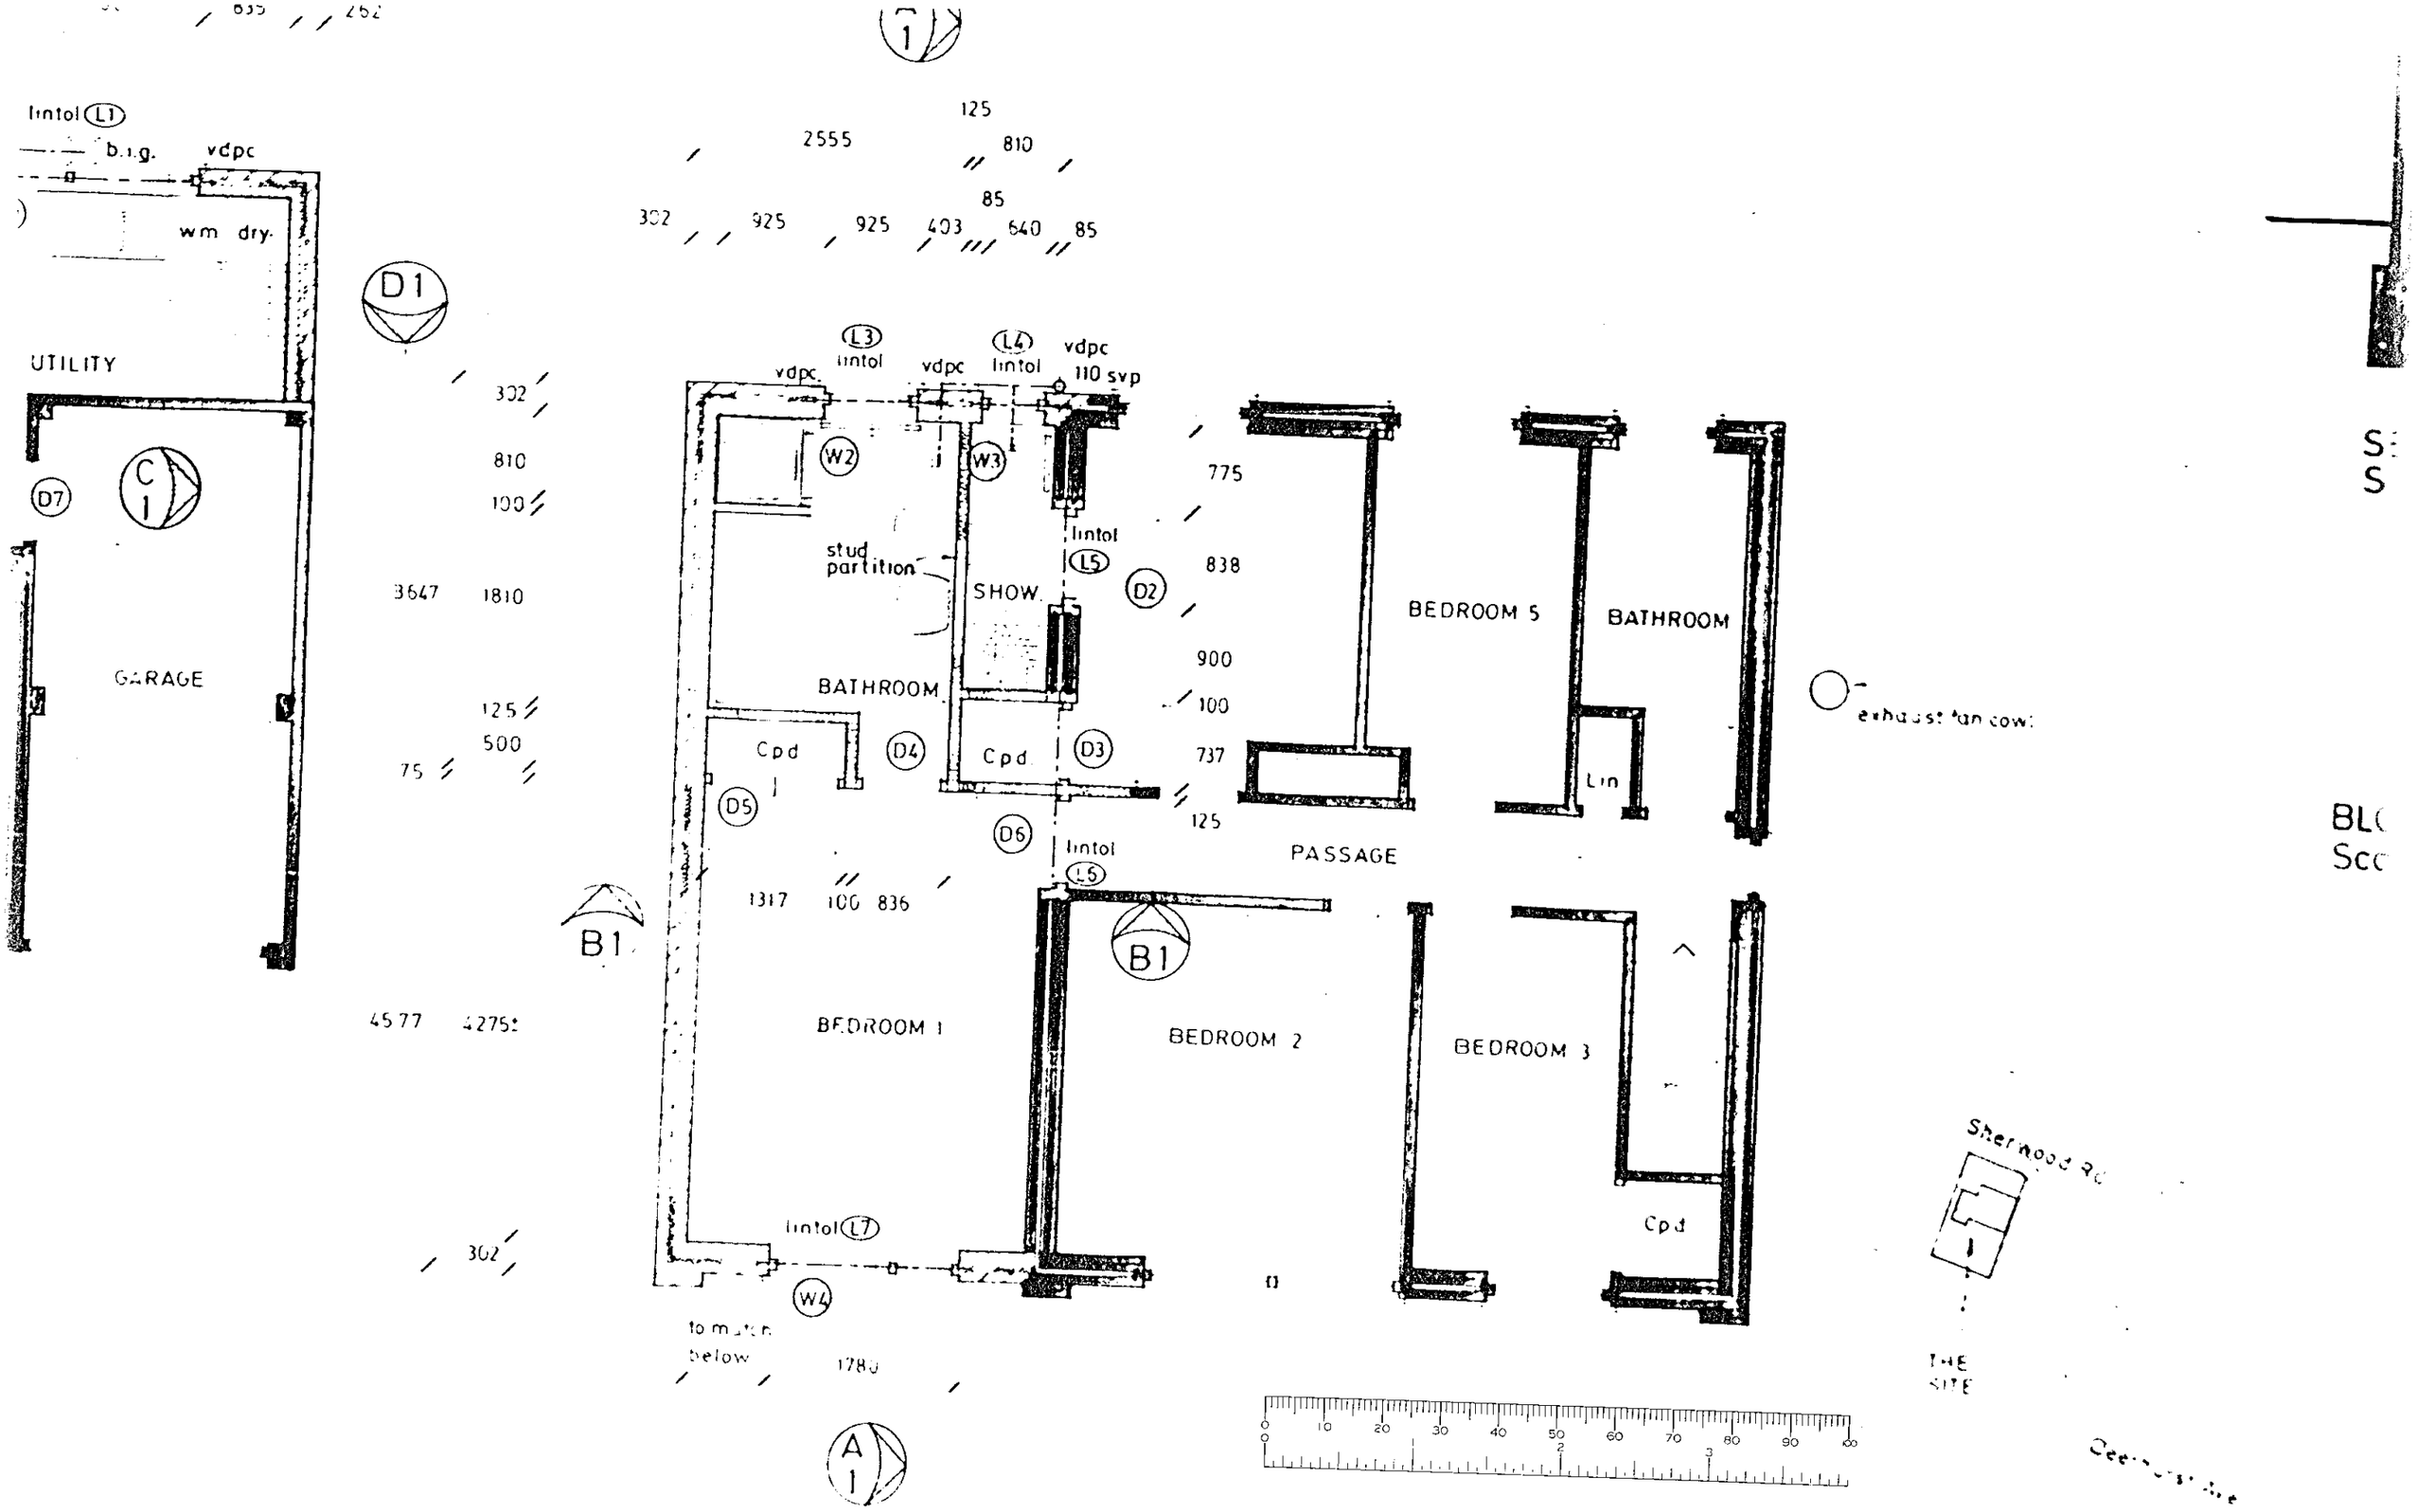

PLAN FIRST FLOOR
Scale 1:50

Notes:
All dimensions must be checked on site and not scaled from this drawing.

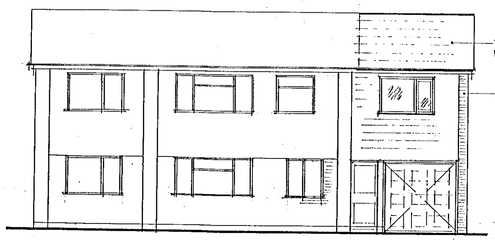

front elevation

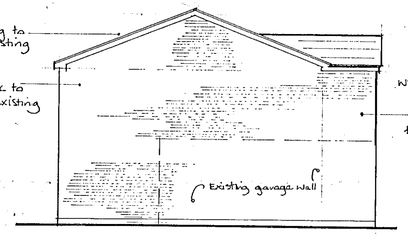

side elevation

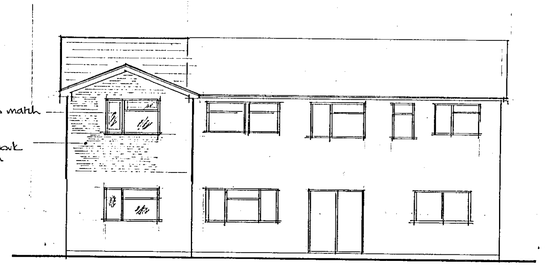

rear elevation

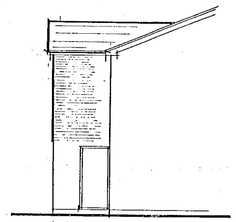

side elevation

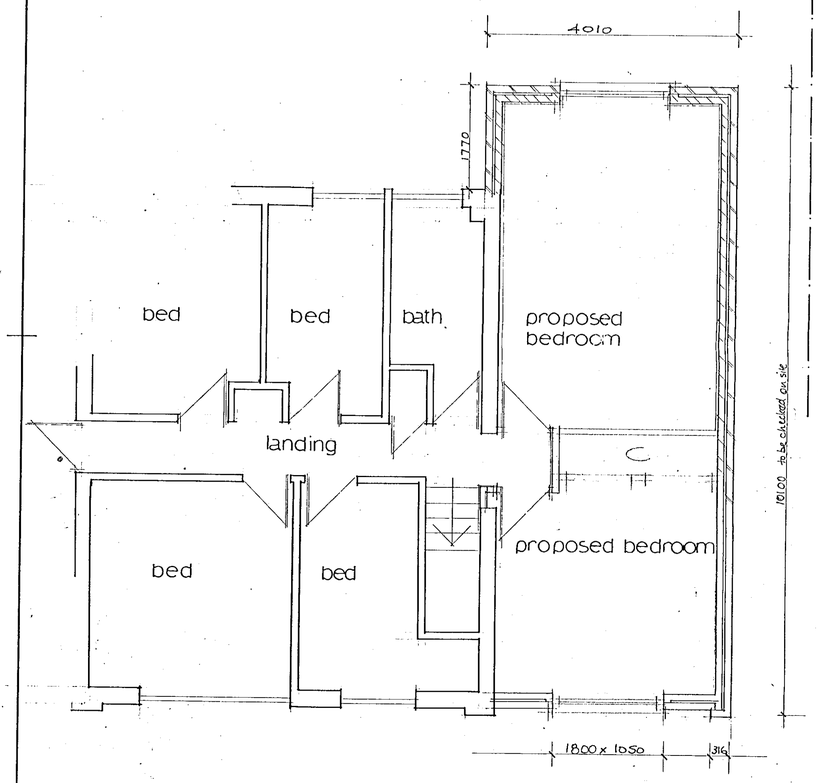

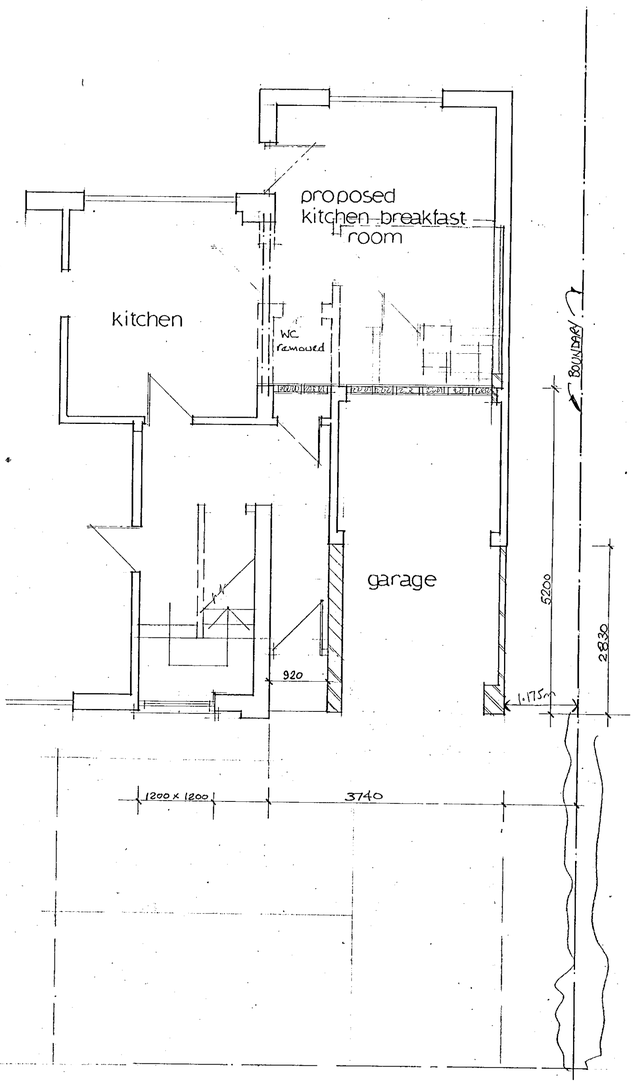

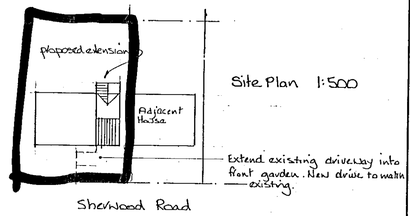

Site Plan 1:500

A		
	Date	Revisions

© copyright

Client
Mr and Mrs Hopkinson

Job Title
8 Sherwood Road
Winnersh

22.NOV.2000* 2876

Drawing Title
part two storey, part first floor extension

Scale 1/50 1/100

Date NOV 00 Drawn by HEN

Drg. No. H/867 Rev.

(ARCH.)

594 x 841mm A1