DELEGATED

11.SEP.2006 2342

SWALLOWFIELD C P

No 12 WARD

LOT 3

LOT 4

LOT 1

LOT 2

APPROVED

Location Plan

1:5000

PLANNING SERVICES	HPT
POL	TLS
DC	ENF
APP	
CS	
18 MAY 2001	
COPIES TO:	ACK:
	FILE:

existing trees

+ DATUM 100.00

barn

existing gate

proposed oak tree

+ 100.20
(100.13)

scalpings

1.2m high post & rail fencing

existing trees

sand school

+ 100.70
(100.37)

+ 100.20
(100.30)

400mm high banking

land drains

existing hedge

30.0m

ditch / land drain

proposed trees

60.0m

+ 100.70
(100.47)

proposed field maple

existing ditch

PLANNING SERVICES	HPT
POL	TLS
DC	ENF
APP	
CS	
18 MAY 2001	
COPIES TO:	ACK:
	FILE:

proposed trees.

proposed trees

N

notes

LEVELS

proposed levels shown thus:- 99.90
existing levels shown thus:- (99.90)

0 10 20 30 40 50 60 70 80 90 100
0 1 2 3

Alwyn Holder Plant Hire Ltd.
01293 862519

revisions

A	10/2/01	landscaping added
B	13/3/01	additional landscaping
C	16.5.01	additional landscaping.

David R Munt B Sc MIBC
Building & Architectural Consultant
5 Southview Cottages, Sweetwater Lane,
Shamley Green, Nr Guildford, Sy GU5 0UP
Tel/Fax 01483 893346

job title
Riseley Farm, Part Lane, Swallowfield,
Reading, Berkshire RG7 1 TB

drwg. title
PROPOSED SAND SCHOOL
LAYOUT PLAN

scale 1 : 200

date August 2000

drwg. no.
MA54 / 2B

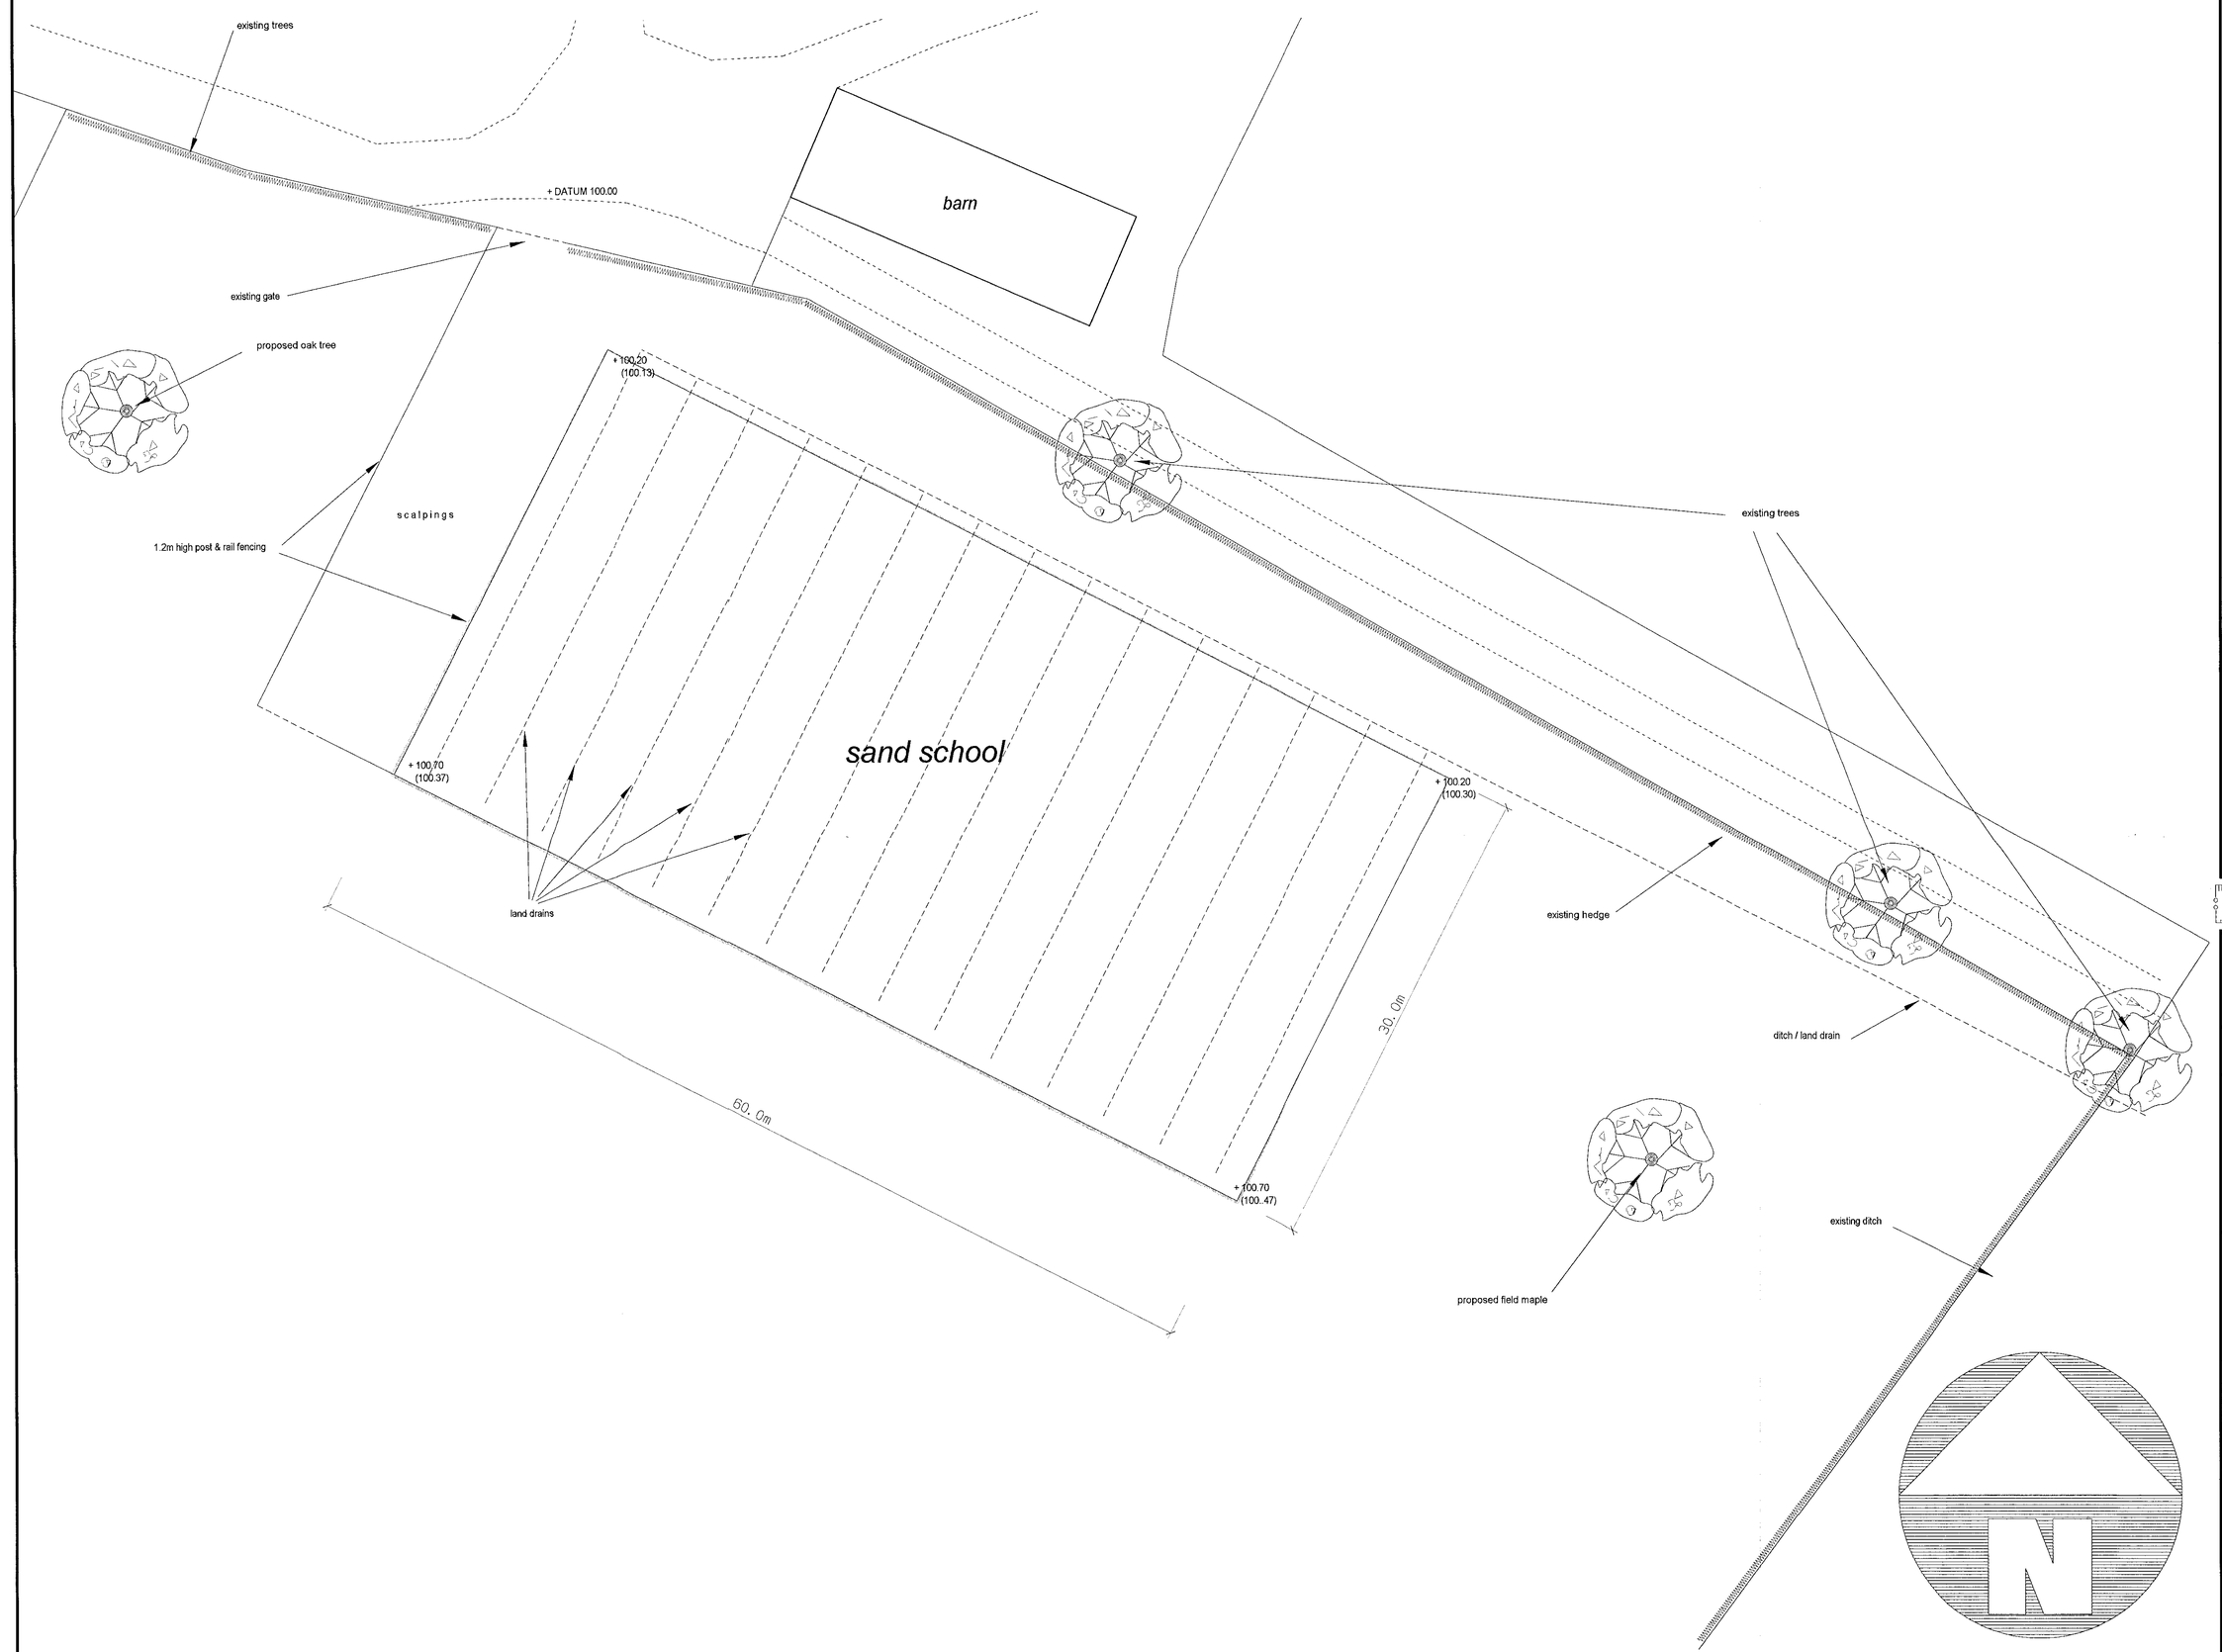

notes

LEVELS

proposed levels shown thus:- 99.90
existing levels shown thus:- (99.90)

Alwyn Holder Plant Hire Ltd.
01293 862519

revisions

A	10/2/01	landscaping added

PLANNING SERVICES
TLS
DC
ENF
APP
CS
13 FEB 2001
COPIES TO:
ACK:
FILE:

David R Munt B Sc MIBC
Building & Architectural Consultant
5 Southview Cottages, Sweetwater Lane,
Shamley Green, Nr Guildford, Sy GU5 0UP
Tel/Fax 01483 893346

job title
Riseley Farm, Part Lane, Swallowfield,
Reading, Berkshire RG7 1 TB

drwg. title
PROPOSED SAND SCHOOL
LAYOUT PLAN

scale 1 : 200

date August 2000

drwg. no.
MA54 / 2A

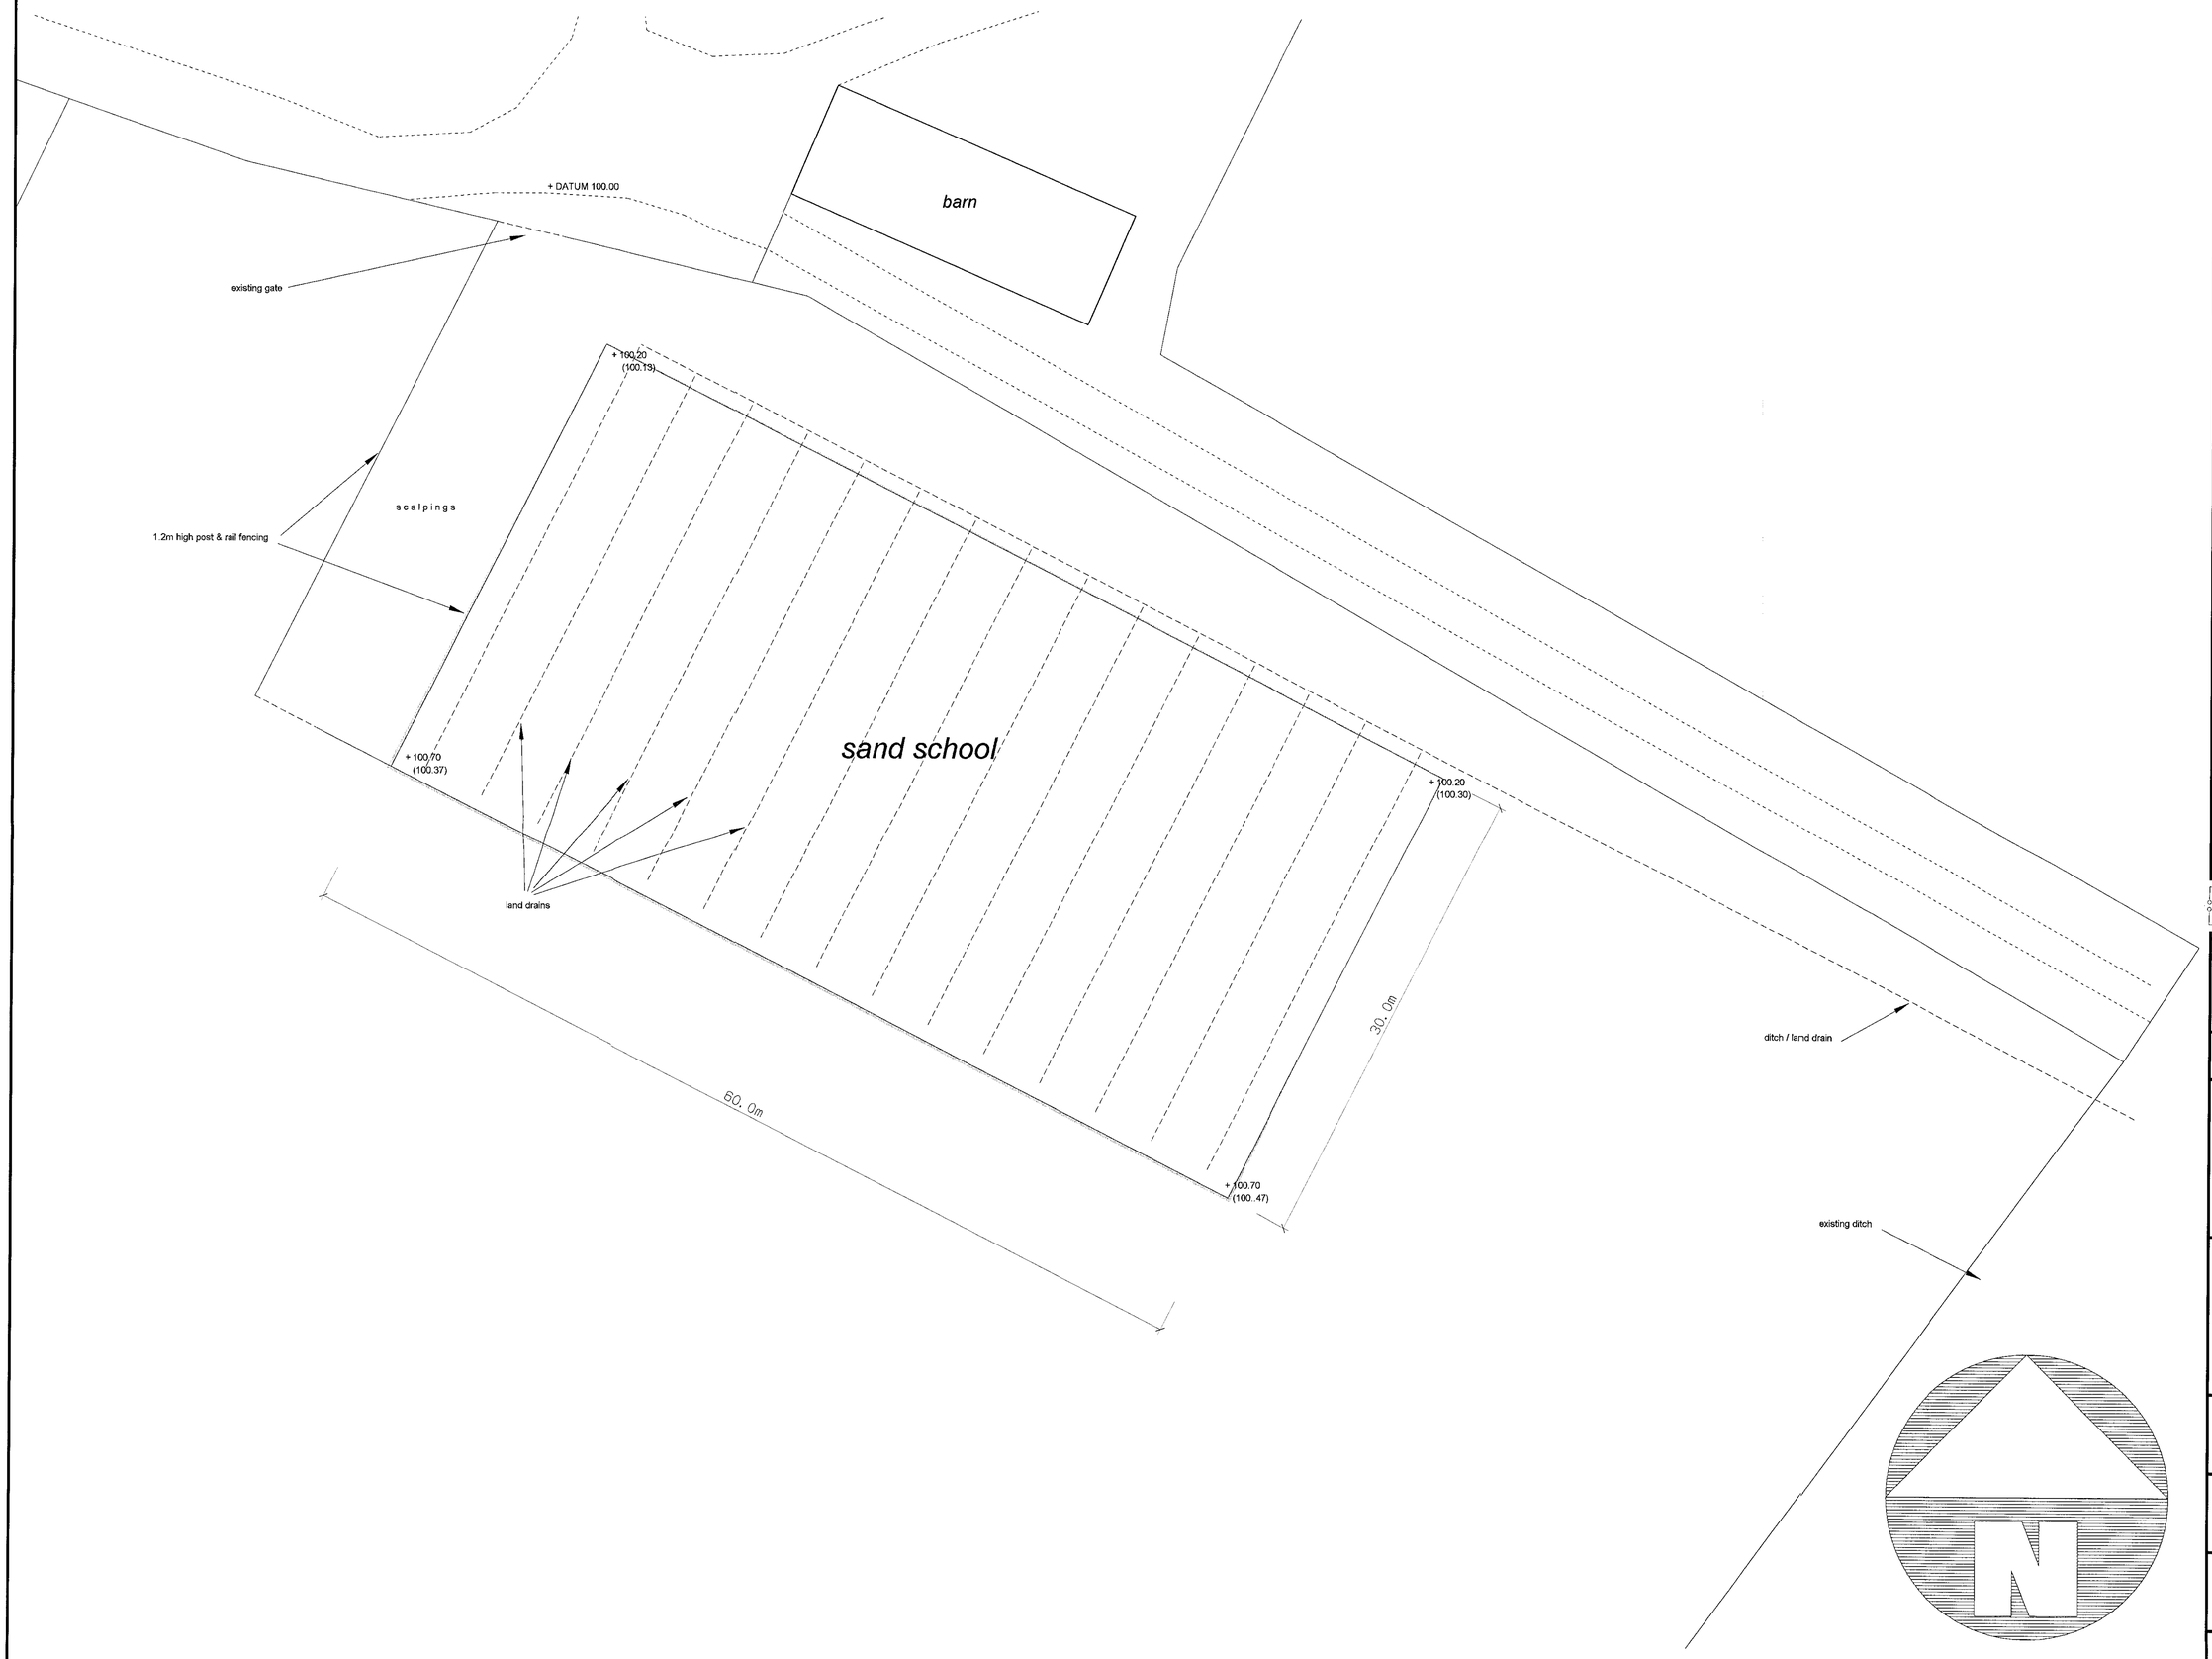

notes

LEVELS

proposed levels shown thus:- 99.90
existing levels shown thus:- (99.90)

DELEGATED

11.SEP.2000 2342

Alwyn Holder Plant Hire Ltd.
01293 862519

revisions

APPROVED

David R Munt B Sc MIBC
Building & Architectural Consultant

5 Southview Cottages, Sweetwater Lane,
Shamley Green, Nr Guildford, Sy GU5 0UP
Tel/Fax 01483 893346

job title
Riseley Farm, Part Lane, Swallowfield,
Reading, Berkshire RG7 1 TB

drwg. title
PROPOSED SAND SCHOOL
LAYOUT PLAN

scale 1 : 200

date August 2000

drwg. no.
MA54 / 2

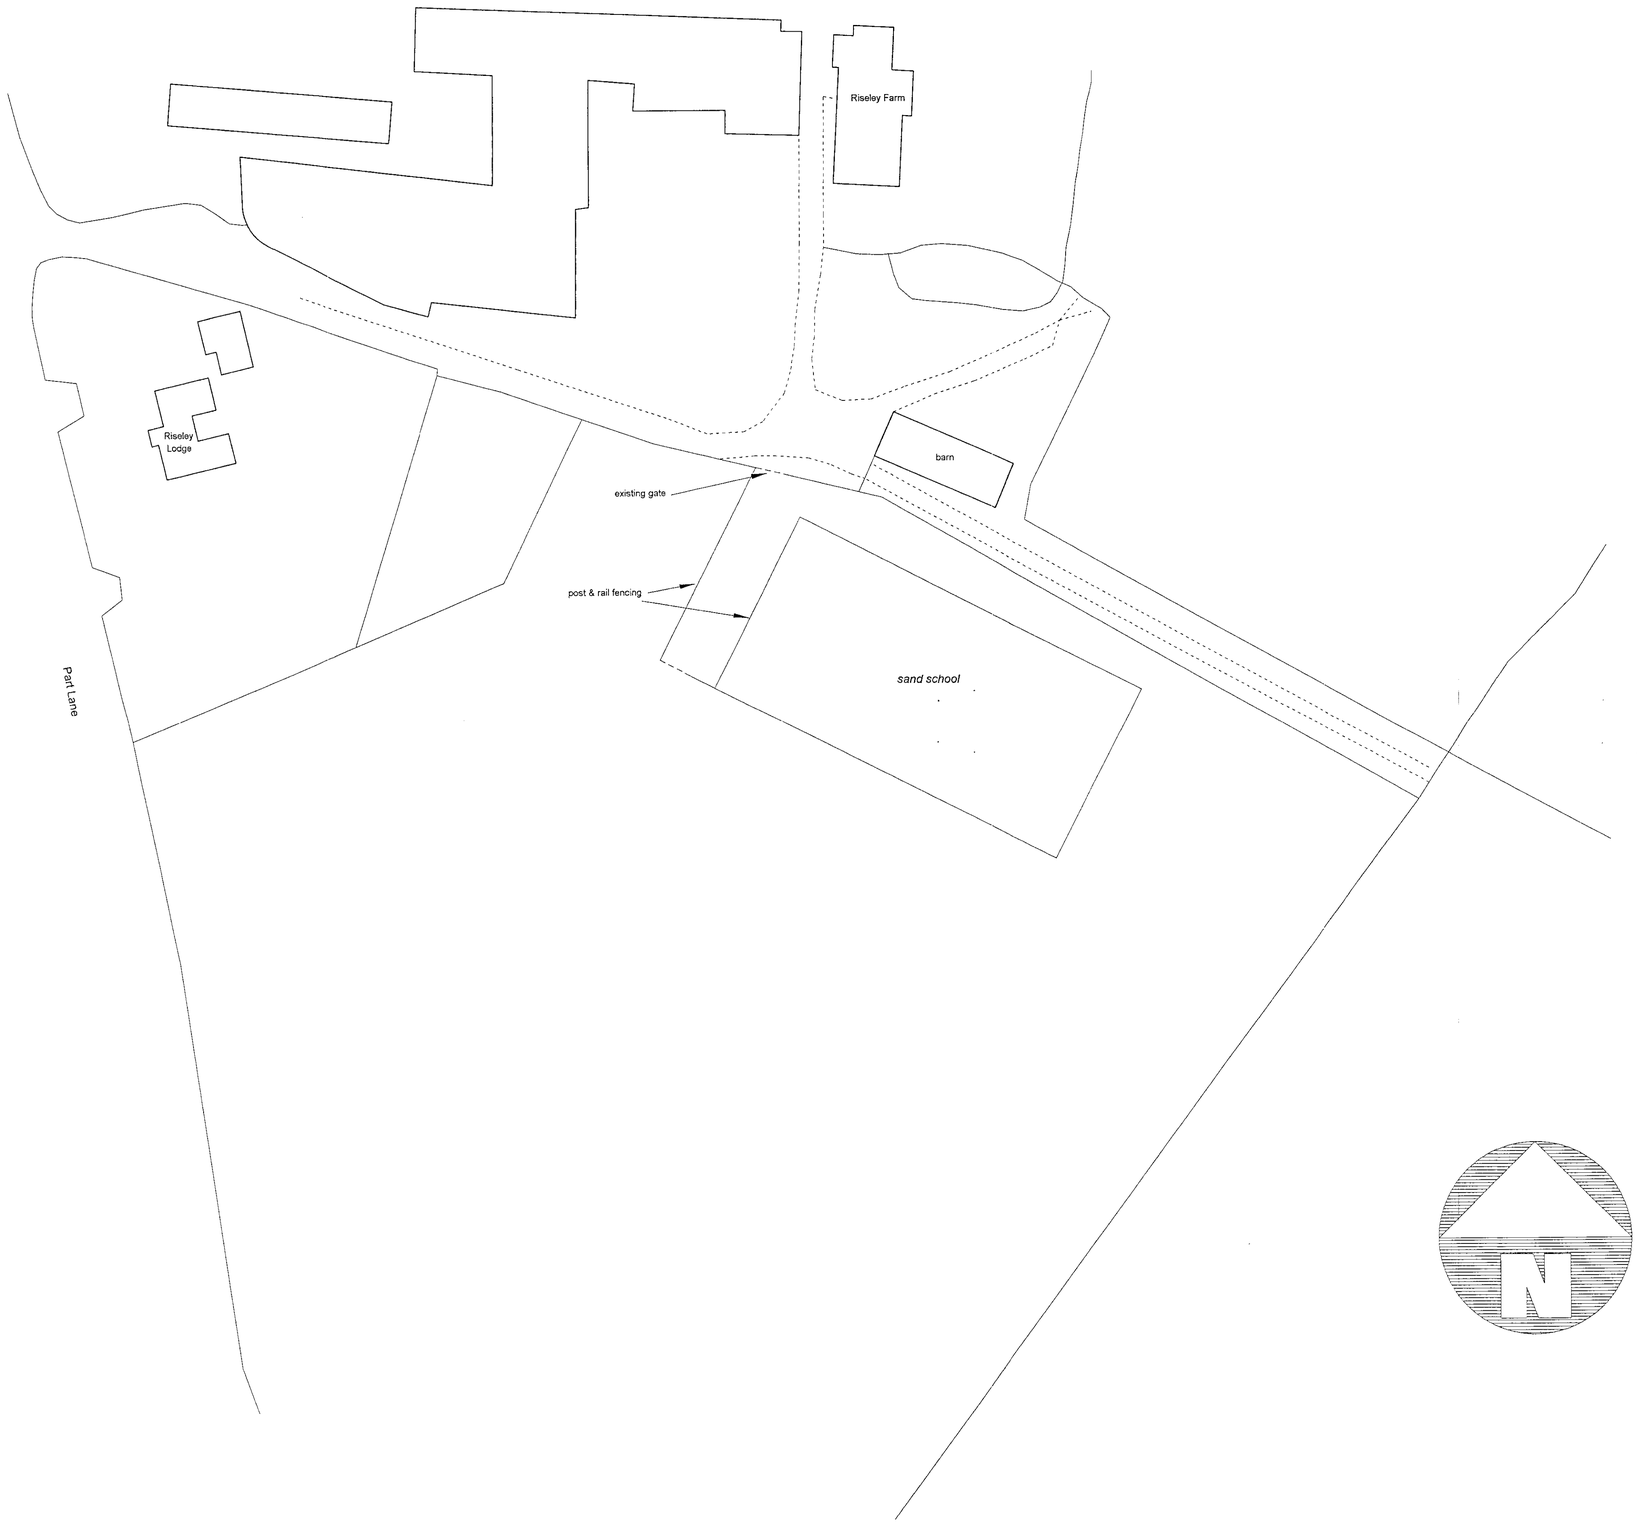

APPROVED

notes

11.SEP.2000 2342



Alwyn Holder Plant Hire Ltd.
01293 862519

revisions

David R Munt B Sc MIBC
Building & Architectural Consultant
5 Southview Cottages, Sweetwater Lane,
Shamley Green, Nr Guildford, Sy GU5 0UP
Tel/Fax 01483 893346

job title
Riseley Farm, Part Lane, Swallowfield,
Reading, Berkshire RG7 1 TB

drwg. title
PROPOSED SAND SCHOOL
SITE PLAN

scale 1 : 500

date August 2000

drwg. no.
MA54 / 1

PART 1 REGISTER