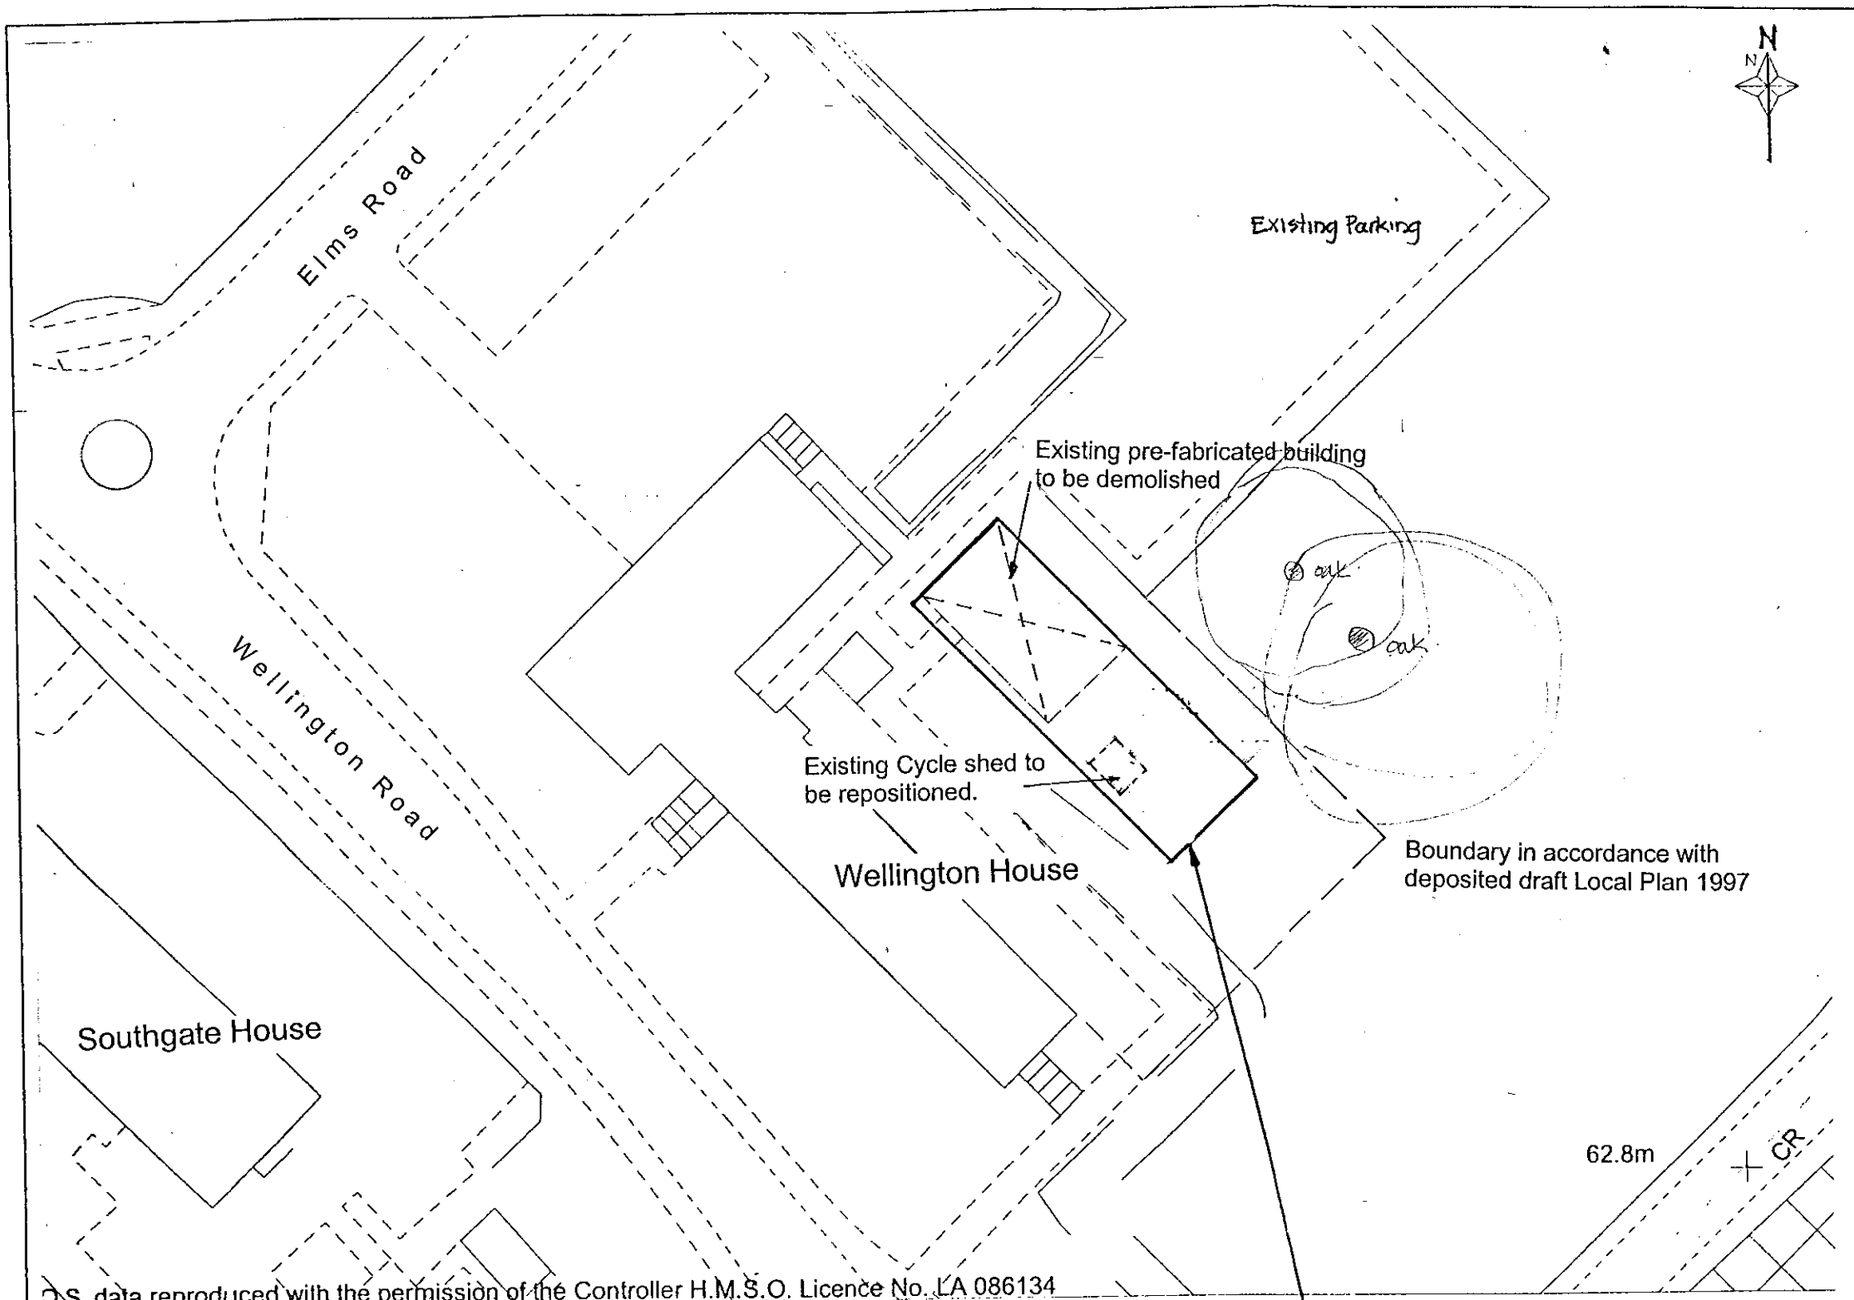

O.S. data reproduced with the permission of the Controller H.M.S.O. Licence No. LA 086134

Block Plan

APPROVED

WOKINGHAM DISTRICT COUNCIL	
PROPERTY SERVICES DEPT. Shute End, Wokingham, Berkshire. RG40 1WQ	
TITLE	Proposed Modular Building
	Block Plan
LOCATION	Voluntary Agency Centre, Elms Road, Wokingham.
W.D.C Project No. 010	SCALE 1 : 500
ISSUE	A
DRAWING NUMBER	230179–C
DRAWN	D.Allen
DATE	08.06.00

26 JUN 2000* 1839

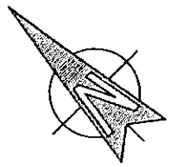

Carpark

Proposed Voluntary Agency Centre
(Size 28.8M x 9.6 M)
Existing Building To Be Demolished
(Size 14.5M x 8.6 M approx.)

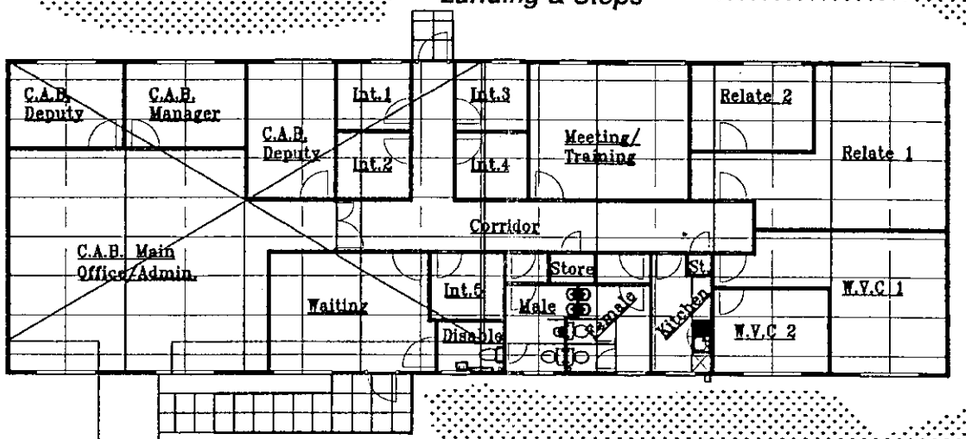

Wellington House
Council Offices

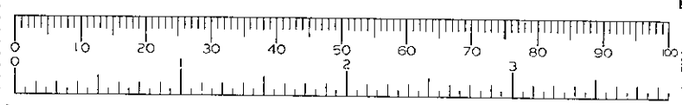

APPROVED

WOKINGHAM DISTRICT COUNCIL

PROPERTY SERVICES DEPT.
Shute End, Wokingham, Berkshire. RG40 1WQ

TITLE
Proposed Modular Building

Site & Floor Plan

LOCATION
Voluntary Agency Centre , Wellington House

W.D.C Project No.	SCALE	ISSUE	DRAWING NUMBER
010	1:200	A	230179-A
	DRAWN: D.Allen	DATE: 07.06.00	

Site & Floor Plan

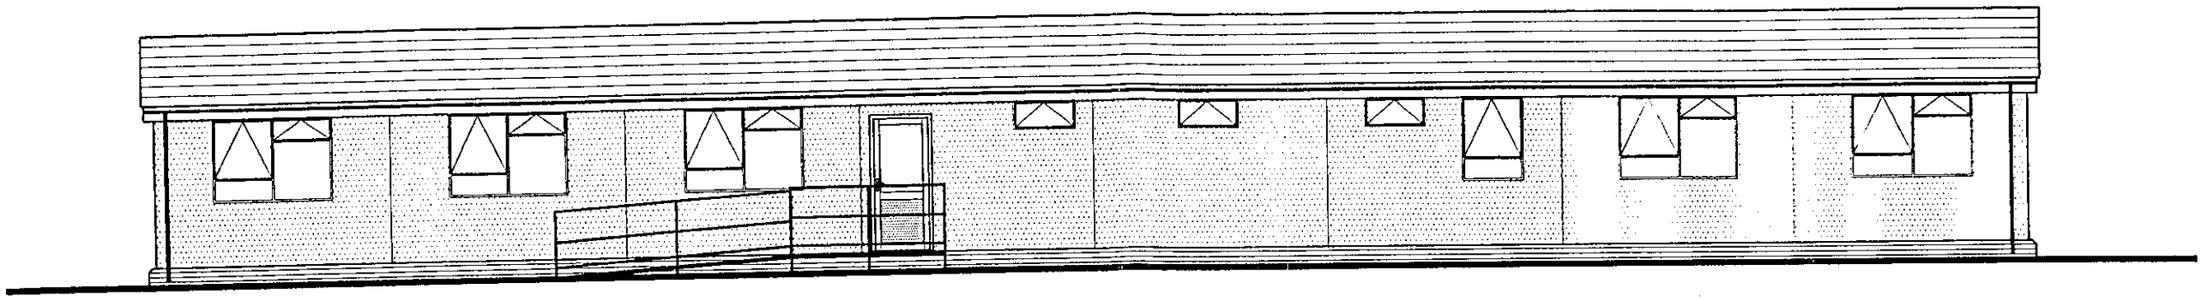

South West Elevation

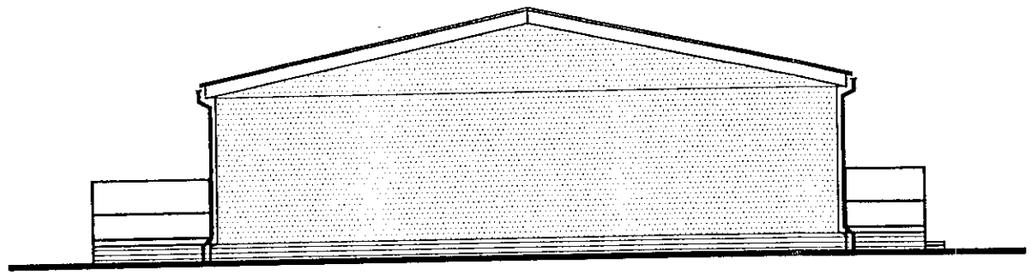

South East Elevation



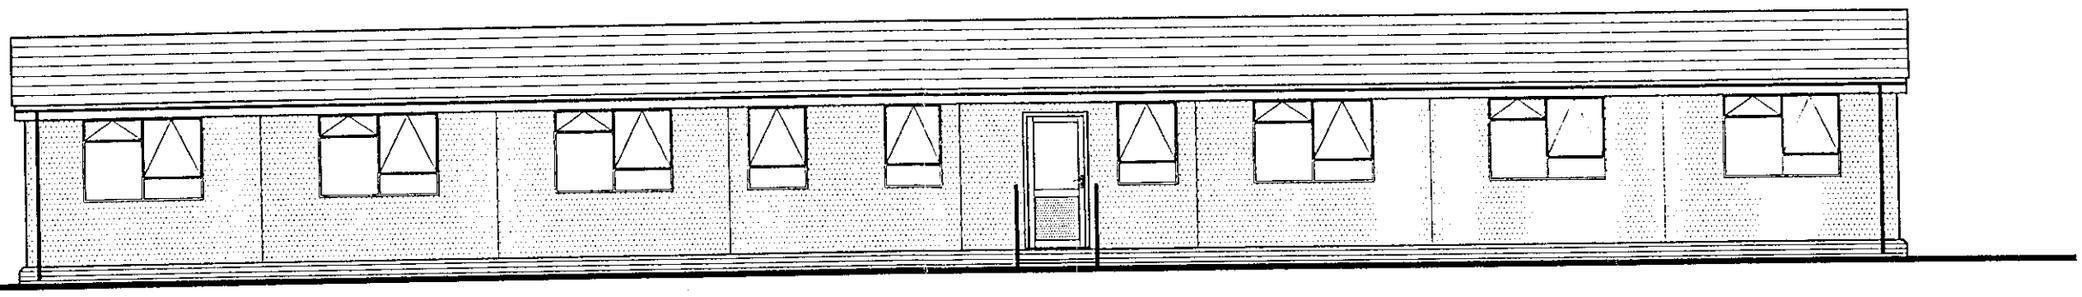

North East Elevation

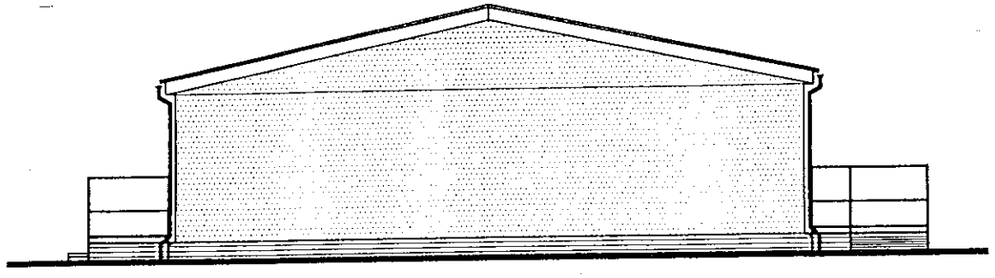

North West Elevation

APPROVED

WOKINGHAM DISTRICT COUNCIL

PROPERTY SERVICES DEPT.
Shute End, Wokingham, Berkshire. RG40 1WQ

TITLE
Proposed Modular Building

Voluntary Agency Centre ~ Elevation

LOCATION
Wellington House Council Offices, Elms Road

W.D.C Project No.	SCALE	ISSUE	DRAWING NUMBER
010	1:100	A	230179-B
	DRAWN D.Allen	DATE 07.06.00	

26.JUN.2000* 1839

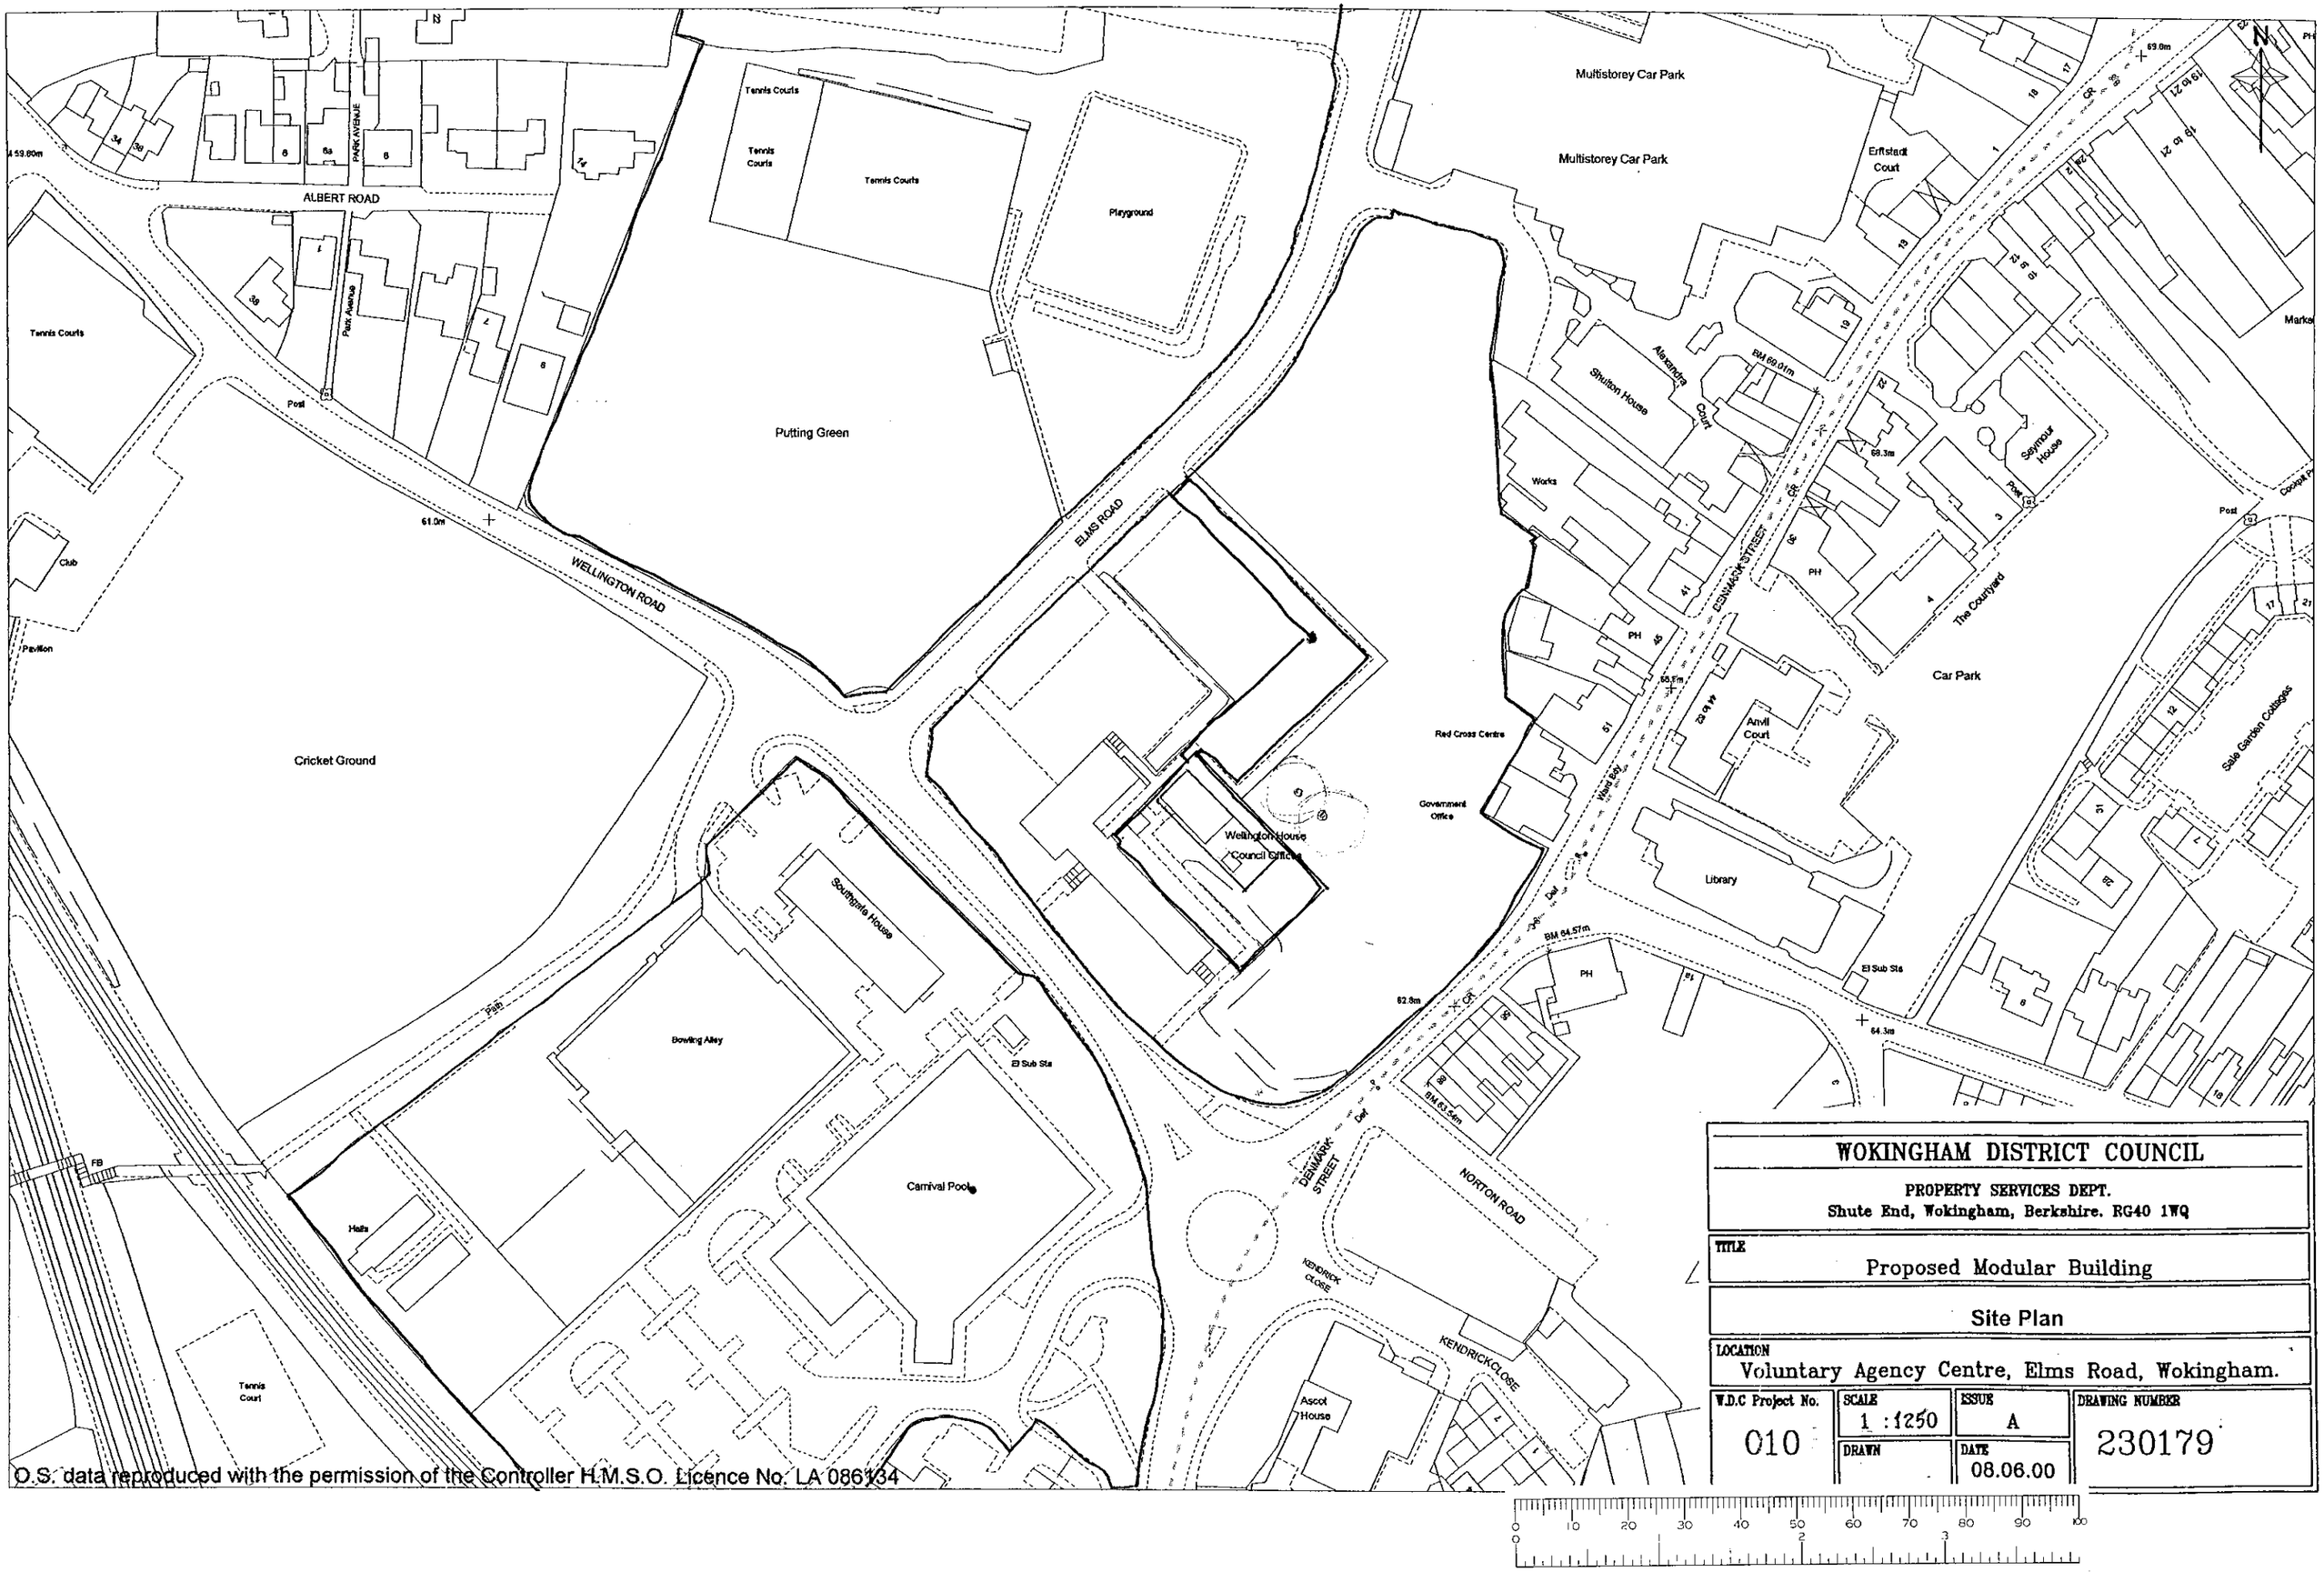

O.S. data reproduced with the permission of the Controller H.M.S.O. Licence No. LA 086134

WOKINGHAM DISTRICT COUNCIL

PROPERTY SERVICES DEPT.
Shute End, Wokingham, Berkshire. RG40 1WQ

TITLE
Proposed Modular Building

Site Plan

LOCATION
Voluntary Agency Centre, Elms Road, Wokingham.

W.D.C Project No.	SCALE	ISSUE	DRAWING NUMBER
010	1 :1250	A	230179
	DRAWN	DATE 08.06.00	