26. JUN. 2000* 1840

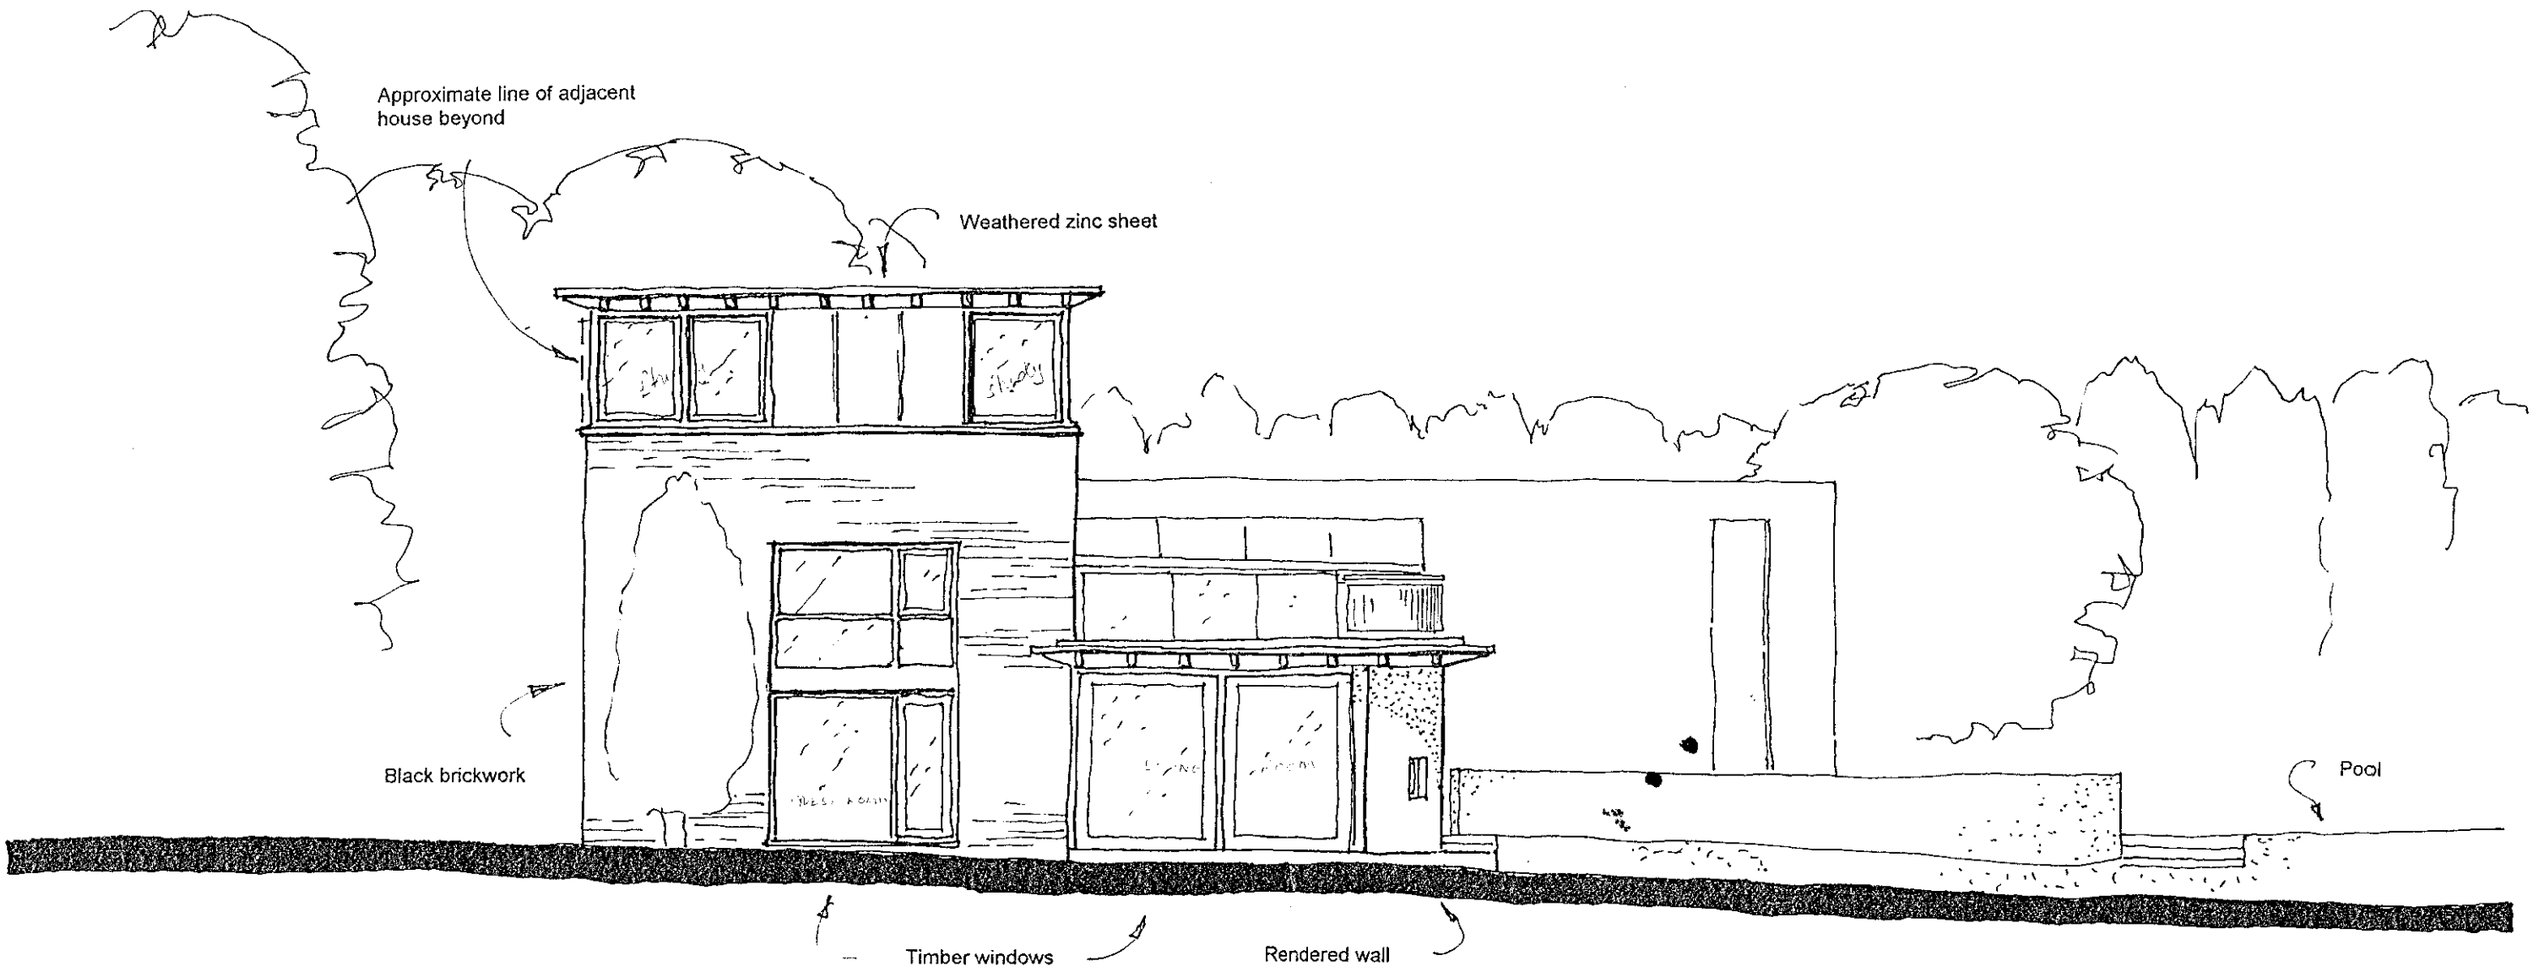

APPROVED

REVISIONS
A : 22.6.00 LG/LAWN

Do not scale from drawing. Work from figured dimensions only. In event of discrepancy contact architect for clarification before proceeding. All dimensions in millimetres. IF IN DOUBT - ASK

Drg No A-09a

Project: Applegate, Limmer Hill Road, Wokingham

Title Proposed SW elevation

Scale 1:100 Date June 2000

ALASTAIR HOWE ARCHITECTS
50 TANNERS WAY HUNSDON WARE HERTS SG12 8QF
T. 01279 843936 F. 01279 843937

26. JUN. 2000* 1840

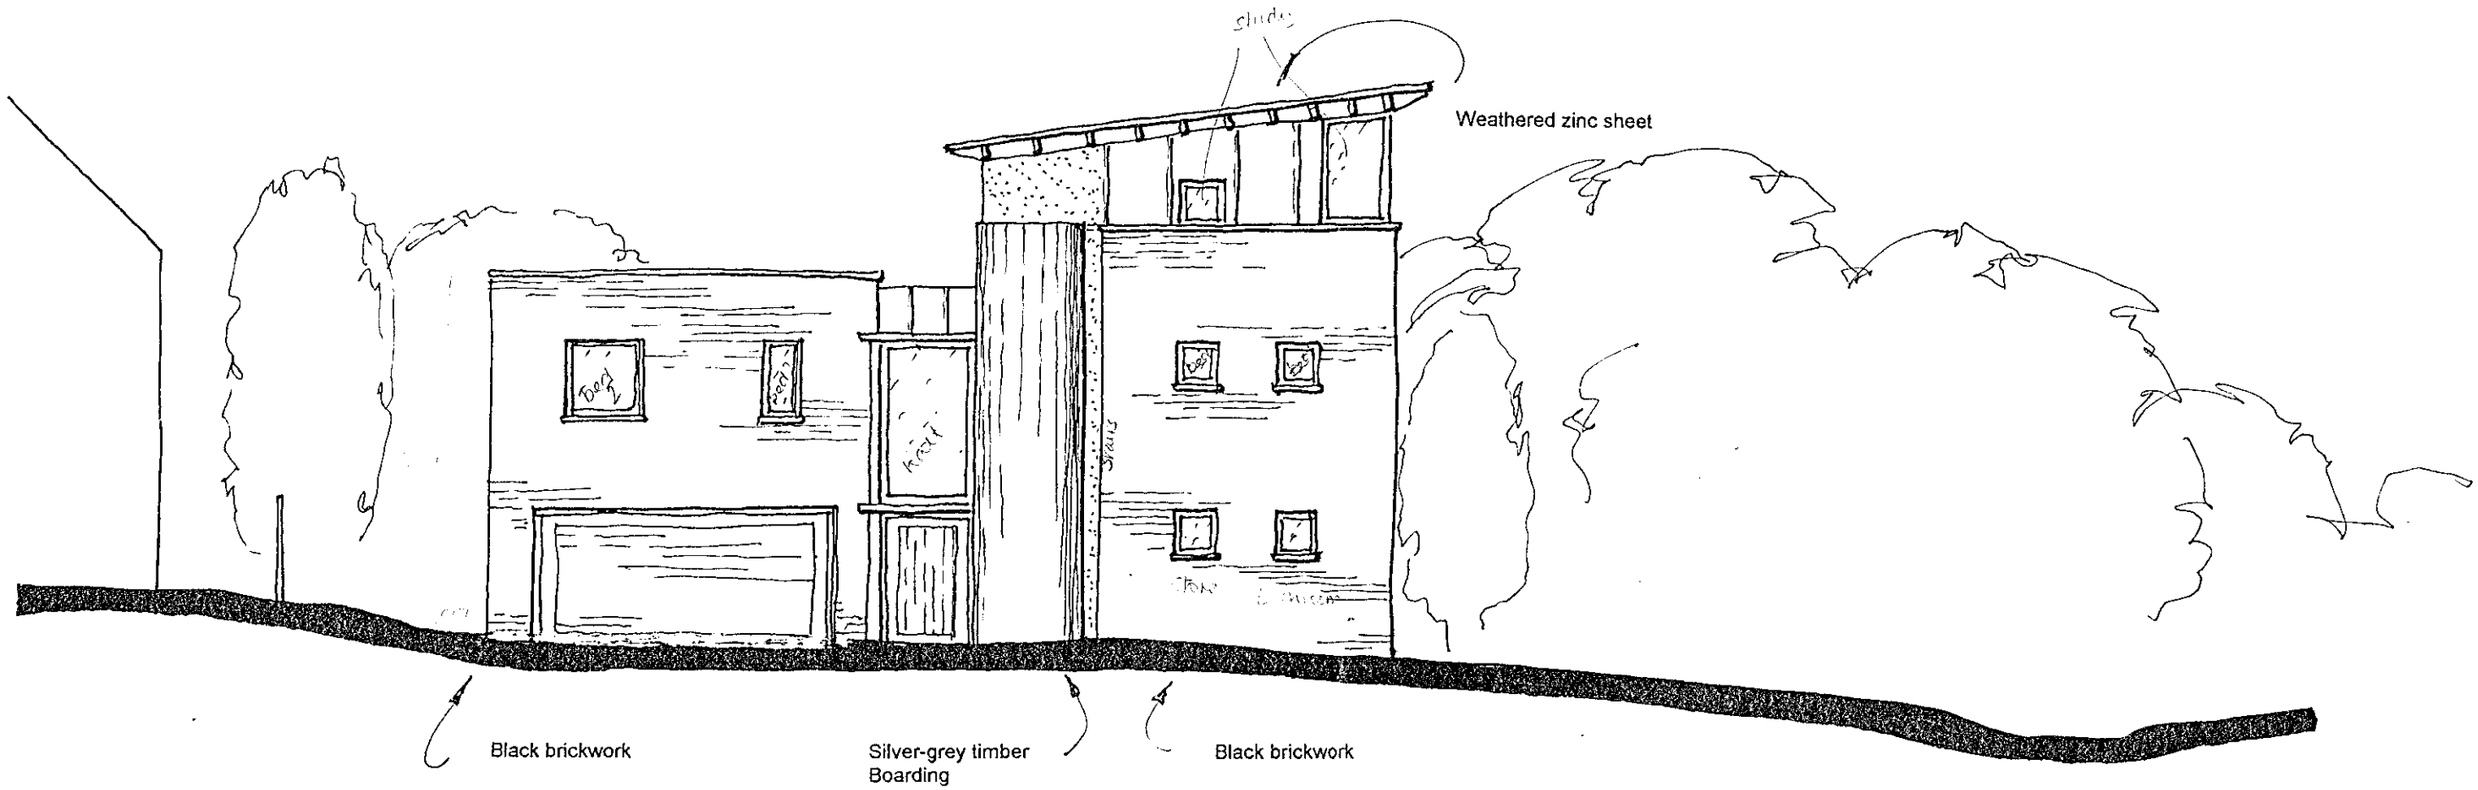

Revisions
A: 22.6.00 REDRAWN

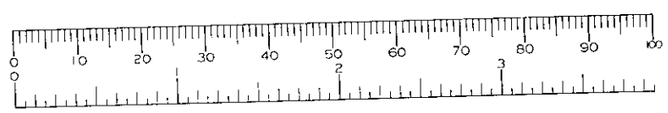

APPROVED

Do not scale from drawing. Work from figured dimensions only. In event of discrepancy contact architect for clarification before proceeding. All dimensions in millimetres. IF IN DOUBT - ASK

Drg No **A-10a**

Project: Applegate, Limmer Hill Road, Wokingham

Title: Proposed NW elevation

Scale: 1:100 Date: June 2000

ALASTAIR HOWE ARCHITECTS
50 TANNERS WAY HUNSDON WARE HERTS SG12 8QF
T. 01279 843936 F. 01279 843937

26 JUN 2000 1840

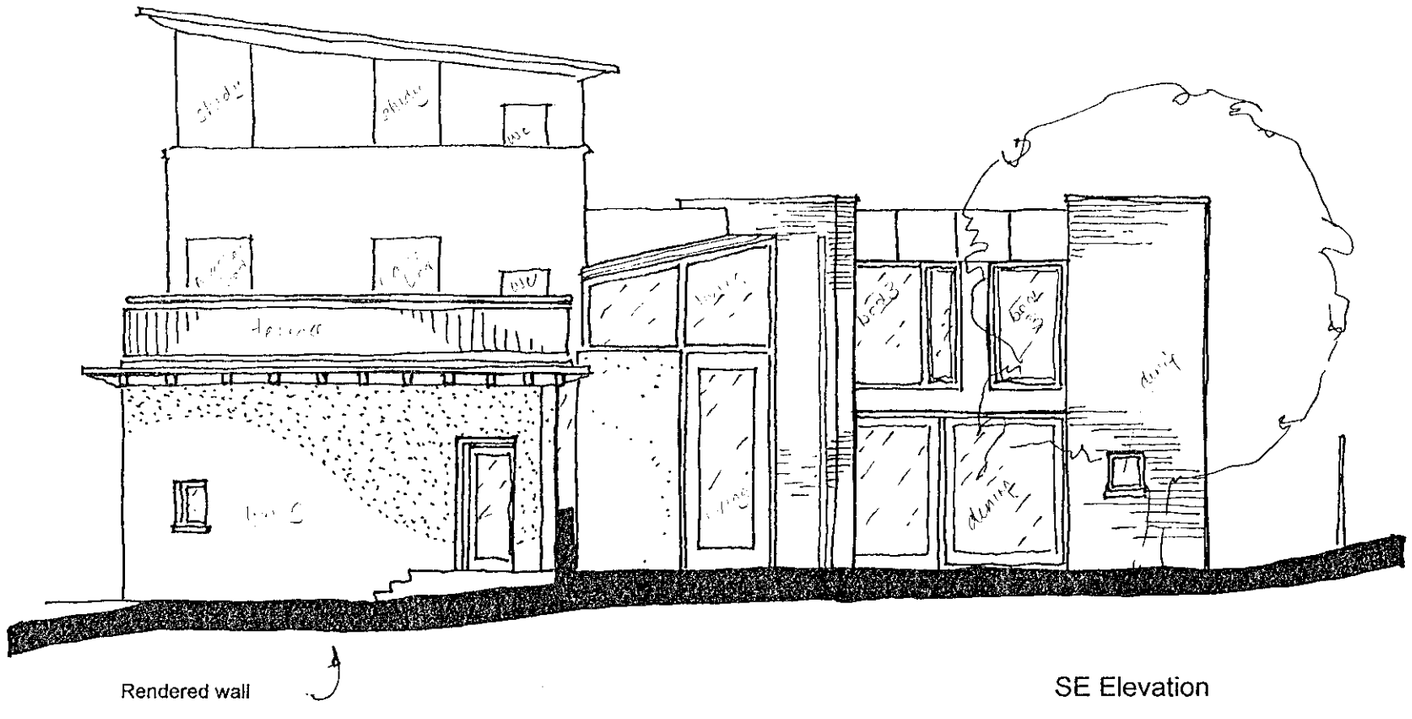

Rendered wall

SE Elevation

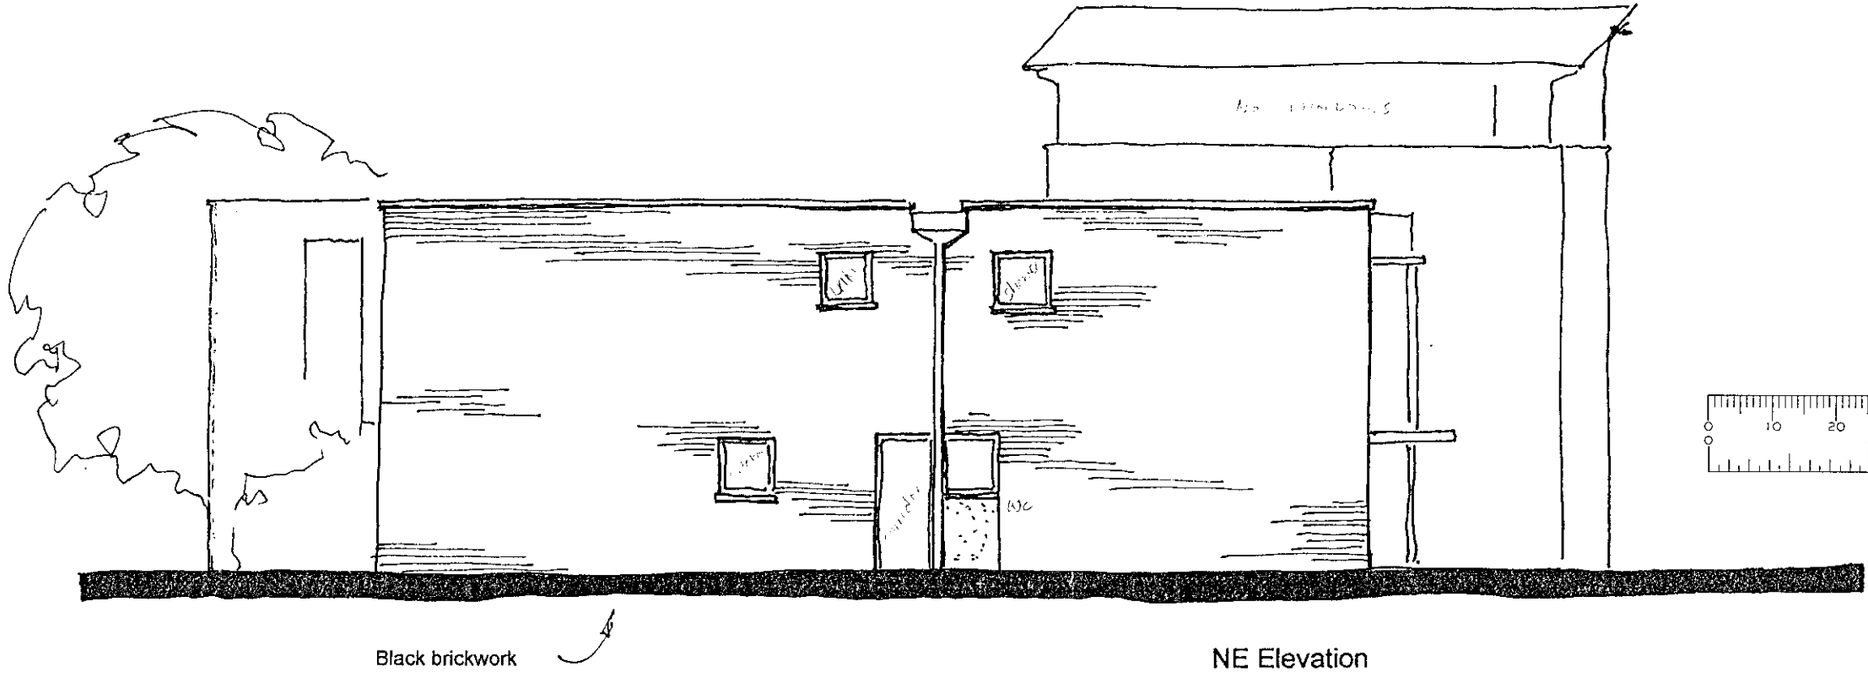

Black brickwork

NE Elevation

APPROVED

Do not scale from drawing. Work from figured dimensions only. In event of discrepancy contact architect for clarification before proceeding. All dimensions in millimetres. IF IN DOUBT – ASK

Drg No **A-11a**

Project: Applegate, Limmer Hill Road, Wokingham

Title Proposed NE & SE elevations

Scale 1:100 Date June 2000

ALASTAIR HOWE ARCHITECTS
50 TANNERS WAY HUNSDON WARE HERTS SG12 8QF
T. 01279 843936 F. 01279 843937

REVISIONS
A - 22.6.00 REDRAWN

Cherry Trees

61

Foxwood

Rose Cottage

Hilltop

Highview

Limmerhill

LIMMERHILL ROAD

The Ridings

Gable Cottage

The Orchard

Applegate

4

3

Granchester House

Thatch Co'

21

20

26 JUN 2000* 1840

N

Reproduced with the permission of Ordnance Survey on behalf of The Controller of Her Majesty's Stationary Office, © Crown Copyright AL100032090

0 10 20 30 40 50 60 70 80 90 100

0 1 2 3

APPROVED

Proposed new house shown hatched

Existing house indicated dotted

REVISIONS
A: 20.6.00. HO IMPLINT REV°.

Do not scale from drawing. Work from figured dimensions only. In event of discrepancy contact architect for clarification before proceeding. All dimensions in millimetres. IF IN DOUBT - ASK

Drg No A-03 A

Project: Applegate, Limmer Hill Road, Wokingham

Title Block plan

Scale 1:500 Date May 2000

ALASTAIR HOWE ARCHITECTS
50 TANNERS WAY HUNSDON WARE HERTS SG12 8QF
T. 01279 843936 F. 01279 843937

26 JUN 2006 1840

Adjoining House

10m High Beech Hedge

1.2m High Chain Link Fence

6m High Conifer Hedge

4m High Conifer Tree's

0.2m High Brick

Stn 1

2m High Brick Wall

Garage
Flat Roof
52.46m

Gravel

Paving Slabs

Conc

Building Overhang

UTL
50.00
TBM

Existing pool

Top of Parapet
=55.204m

Lower Parapet =52.18m

Existing House

Septic Tank

Grass

Existing Leylandii proposed for removal and replacement with new tree. All other trees on the site proposed to be retained

Patio

Stn 2

Stn 3

N

0 10 20 30 40 50 60 70 80 90 100

Do not scale from drawing. Work from figured dimensions only. In event of discrepancy contact architect for clarification before proceeding. All dimensions in millimetres. IF IN DOUBT - ASK

Drg No	Project:	Applegate, Limmer Hill Road, Wokingham			
	Title	Existing Site Layout			
A-02	Scale	1:100	Date	May 2000	

ALASTAIR HOWE ARCHITECTS
50 TANNERS WAY HUNSDON WARE HERTS SG12 8QF
T. 01279 843936 F. 01279 843937

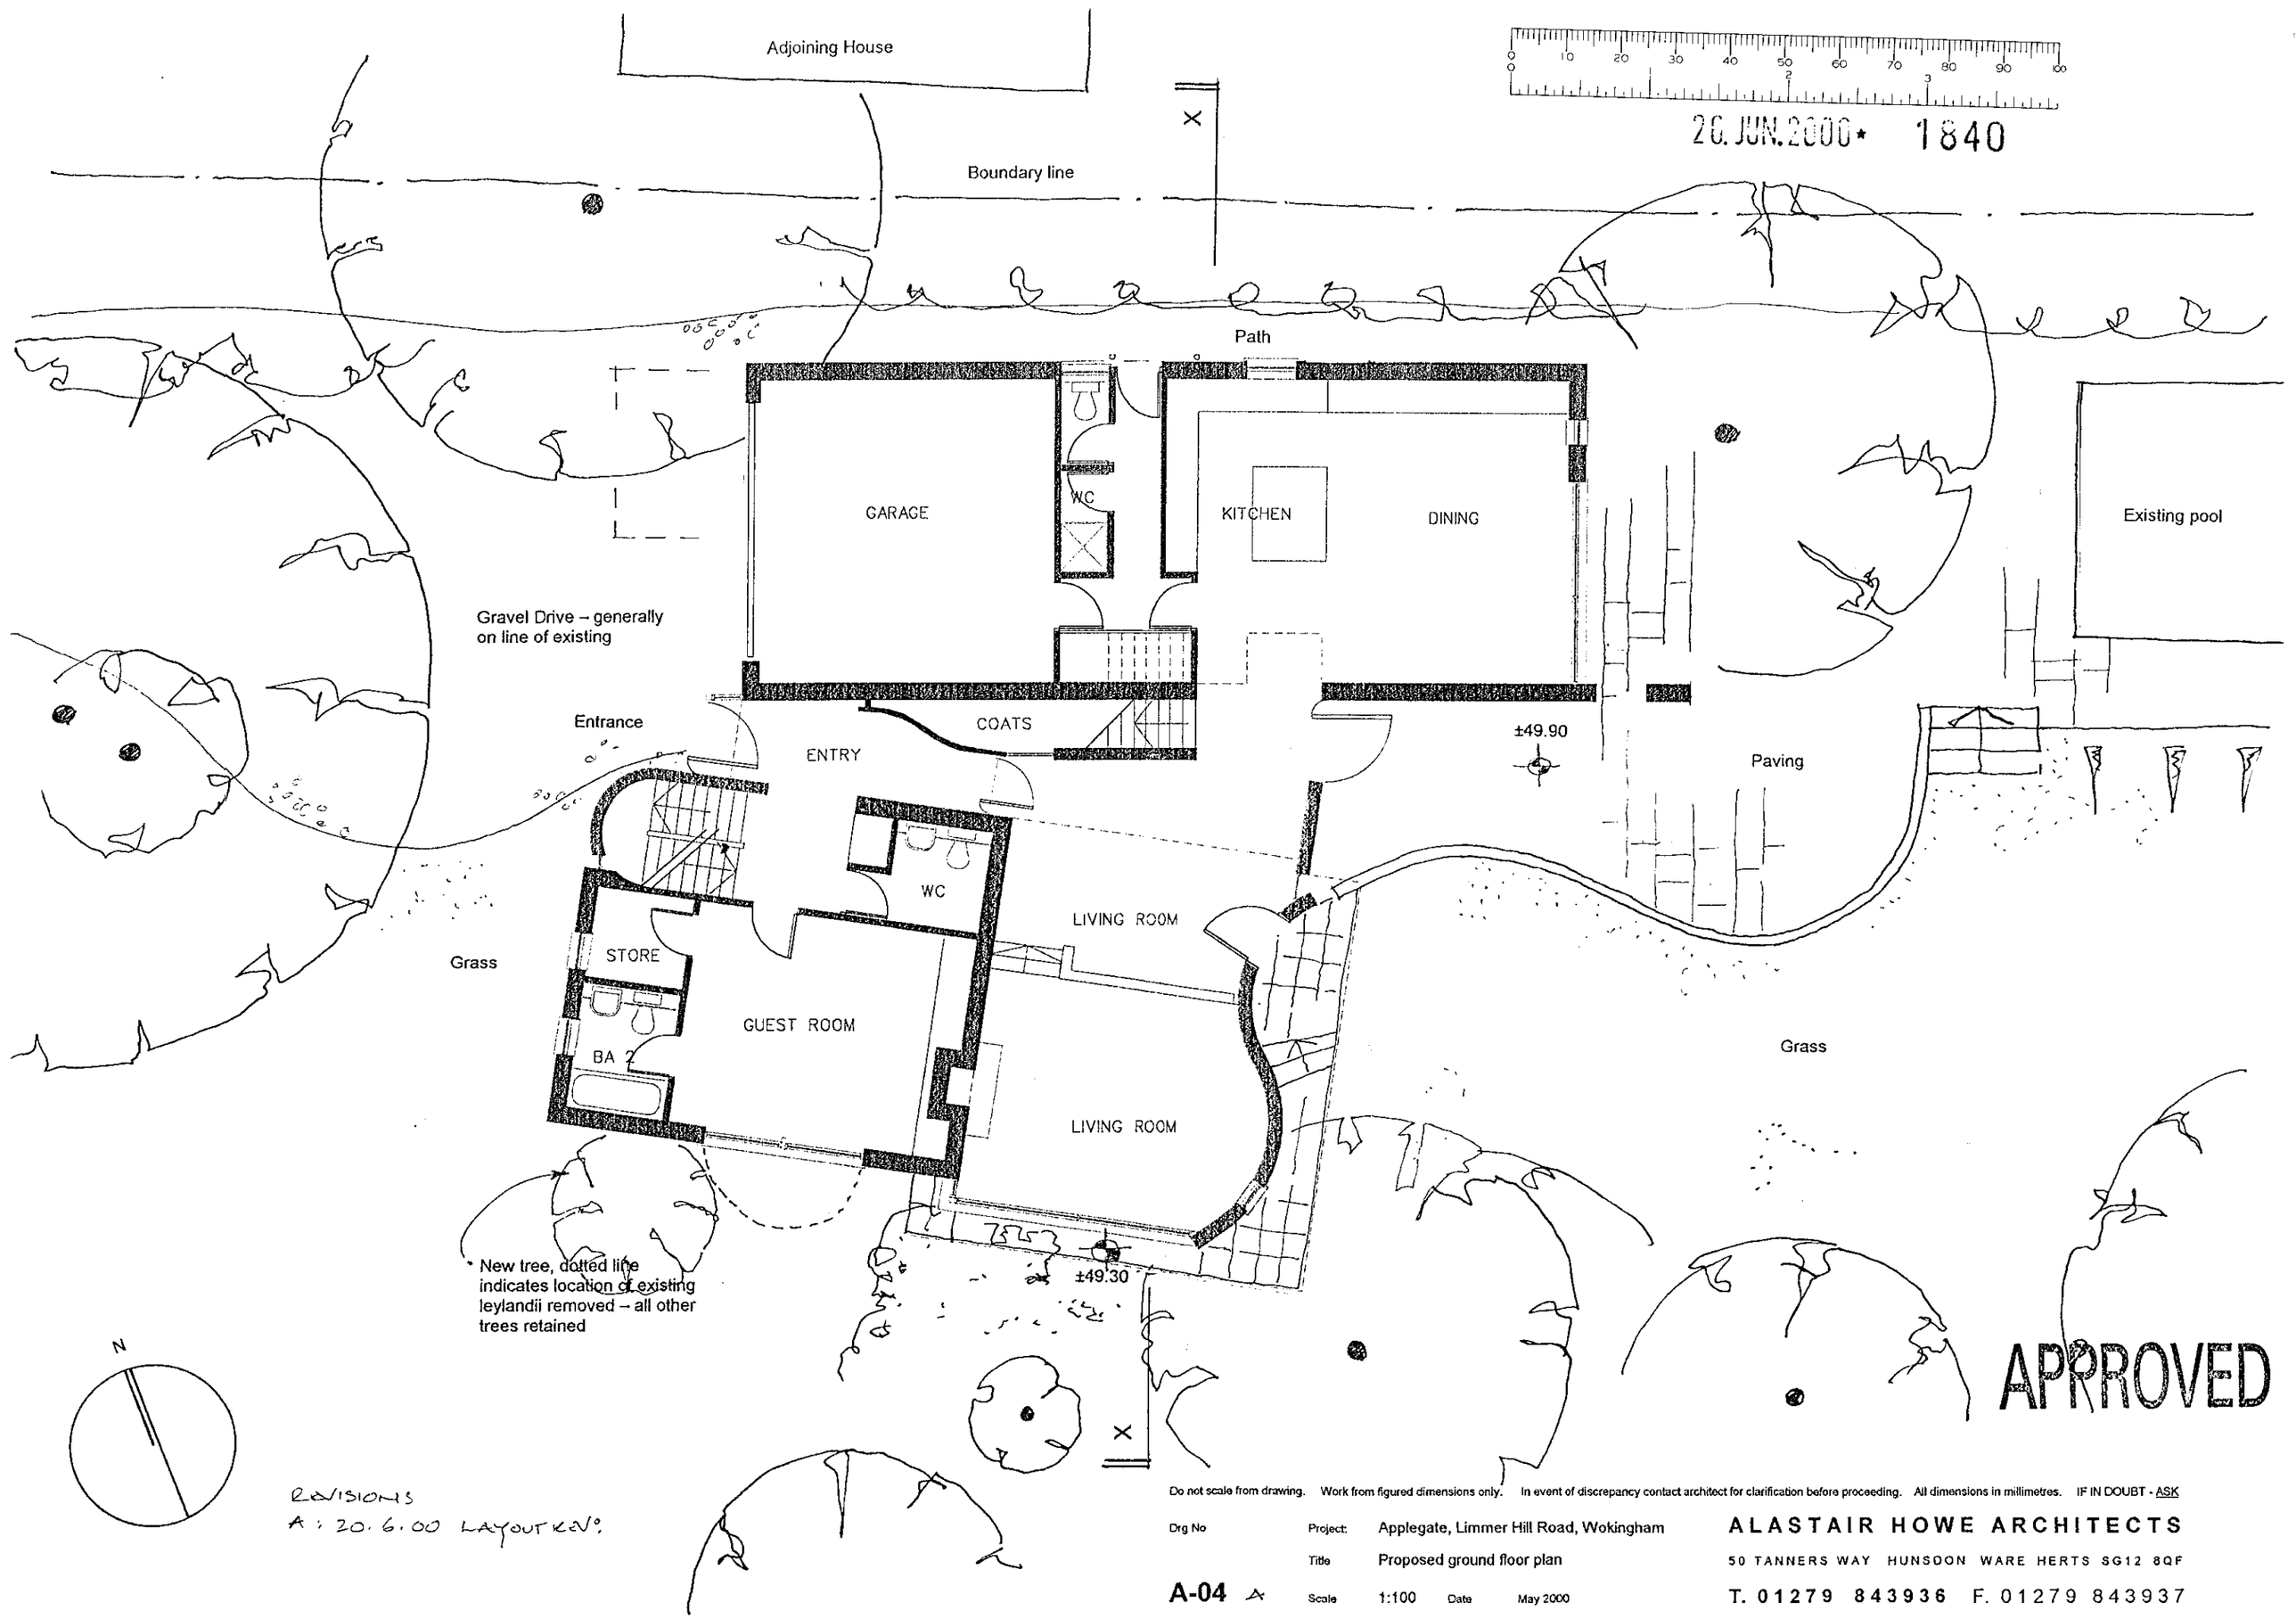

26. JUN. 2000 * 1840

APPROVED

REVISIONS
A : 20.6.00 LAYOUT REV°

Do not scale from drawing. Work from figured dimensions only. In event of discrepancy contact architect for clarification before proceeding. All dimensions in millimetres. IF IN DOUBT - ASK

Drg No	Project:	Applegate, Limmer Hill Road, Wokingham			
	Title	Proposed ground floor plan			
A-04 A	Scale	1:100	Date	May 2000	

ALASTAIR HOWE ARCHITECTS
50 TANNERS WAY HUNSDON WARE HERTS SG12 8QF
T. 01279 843936 F. 01279 843937

26. JUN. 2000* 1840

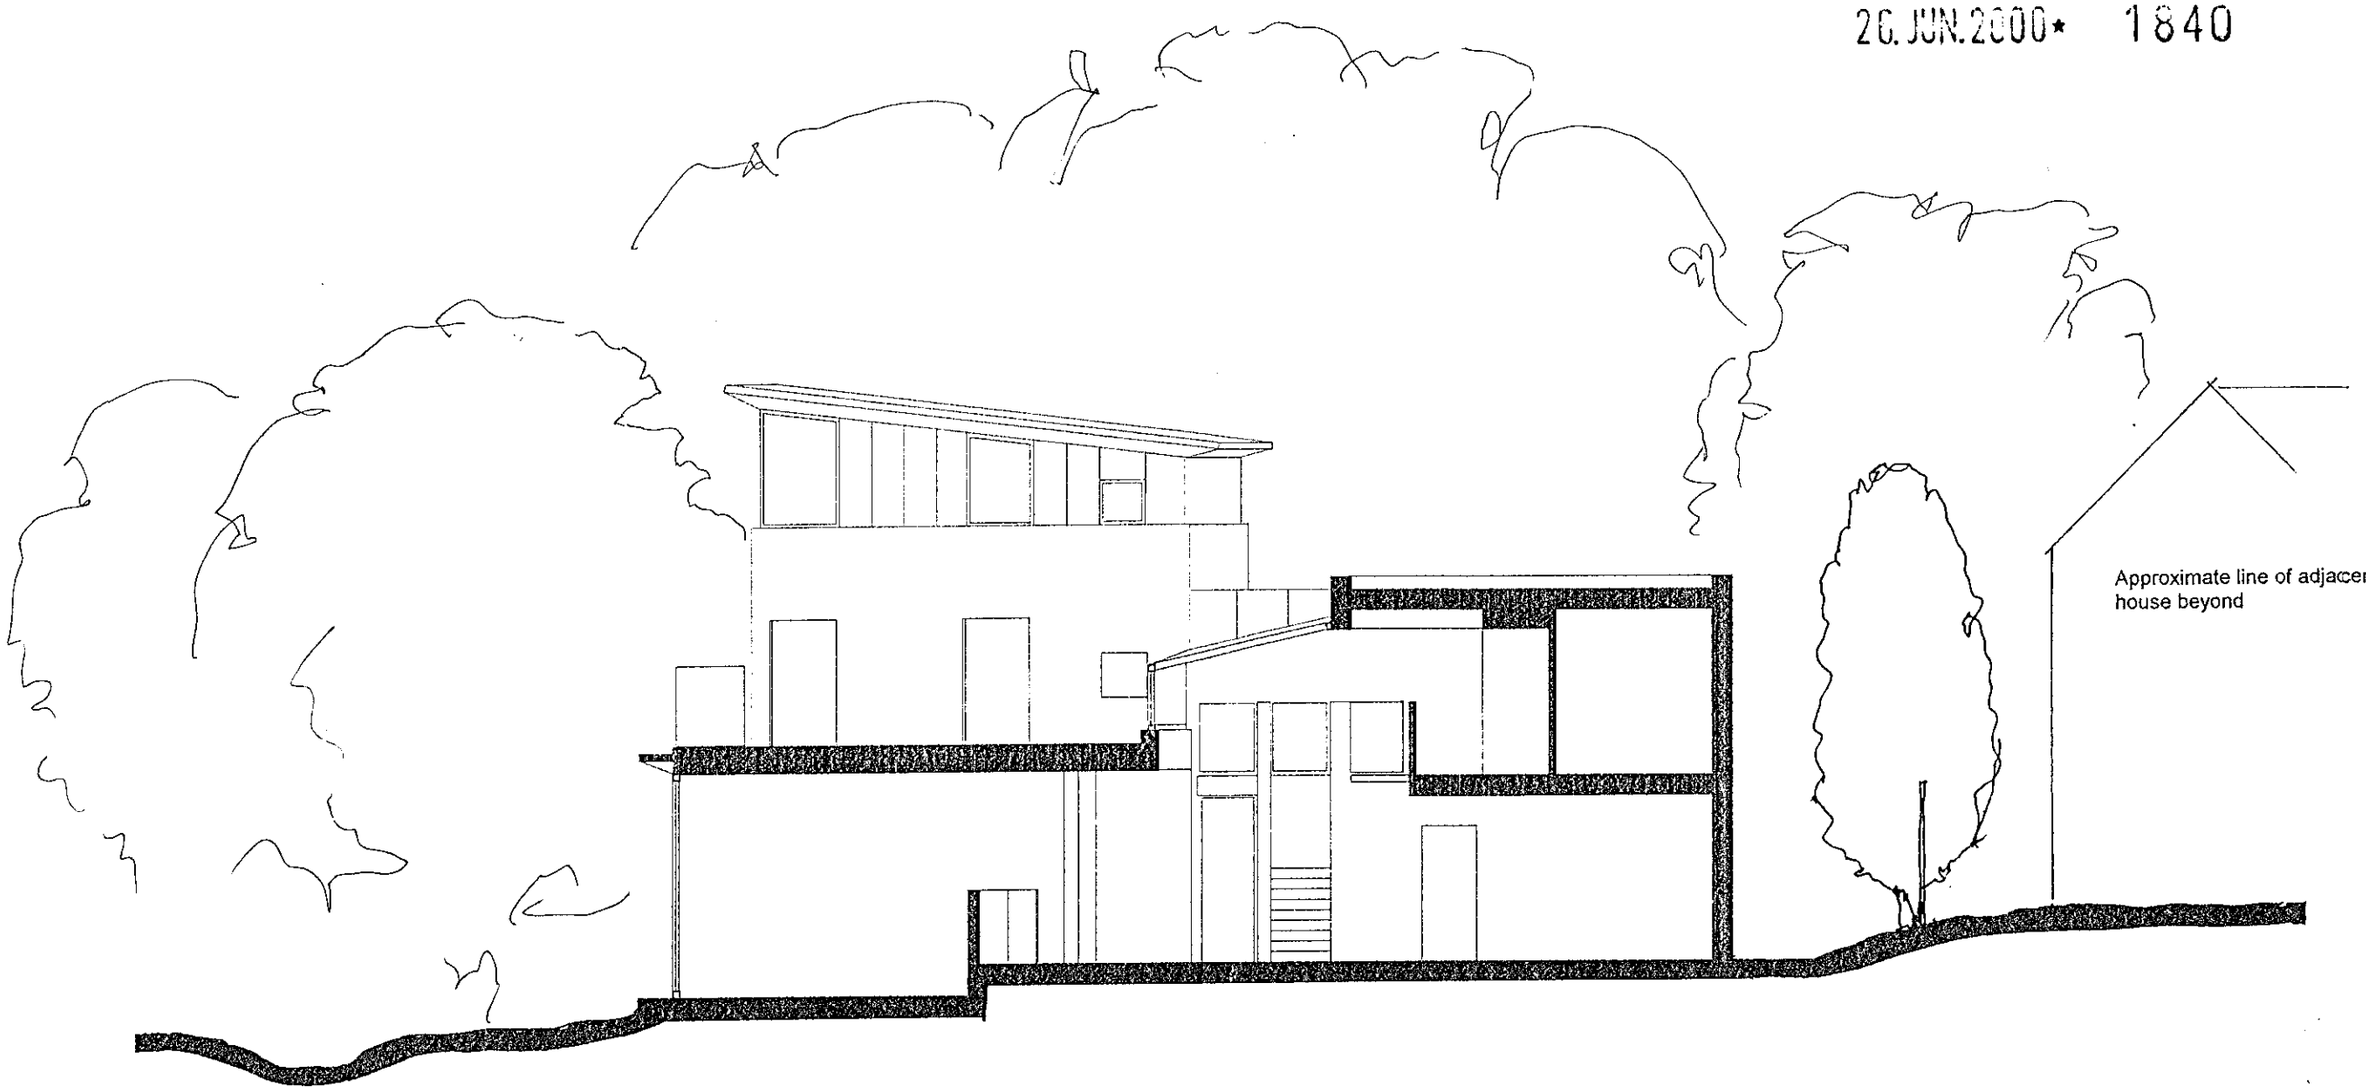

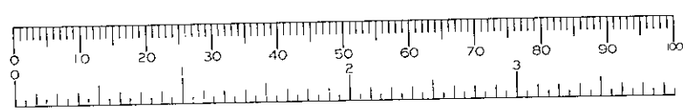

APPROVED

Do not scale from drawing. Work from figured dimensions only. In event of discrepancy contact architect for clarification before proceeding. All dimensions in millimetres. IF IN DOUBT - ASK

REVISIONS
A : 22.6.00 LAYOUT AMD

Drg No **A-07 A**

Project: Applegate, Limmer Hill Road, Wokingham

Title: Proposed section XX

Scale: 1:100 Date: May 2000

ALASTAIR HOWE ARCHITECTS
50 TANNERS WAY HUNSDON WARE HERTS SG12 8QF
T. 01279 843936 F. 01279 843937

26. JUN. 2000* 1840

Basement

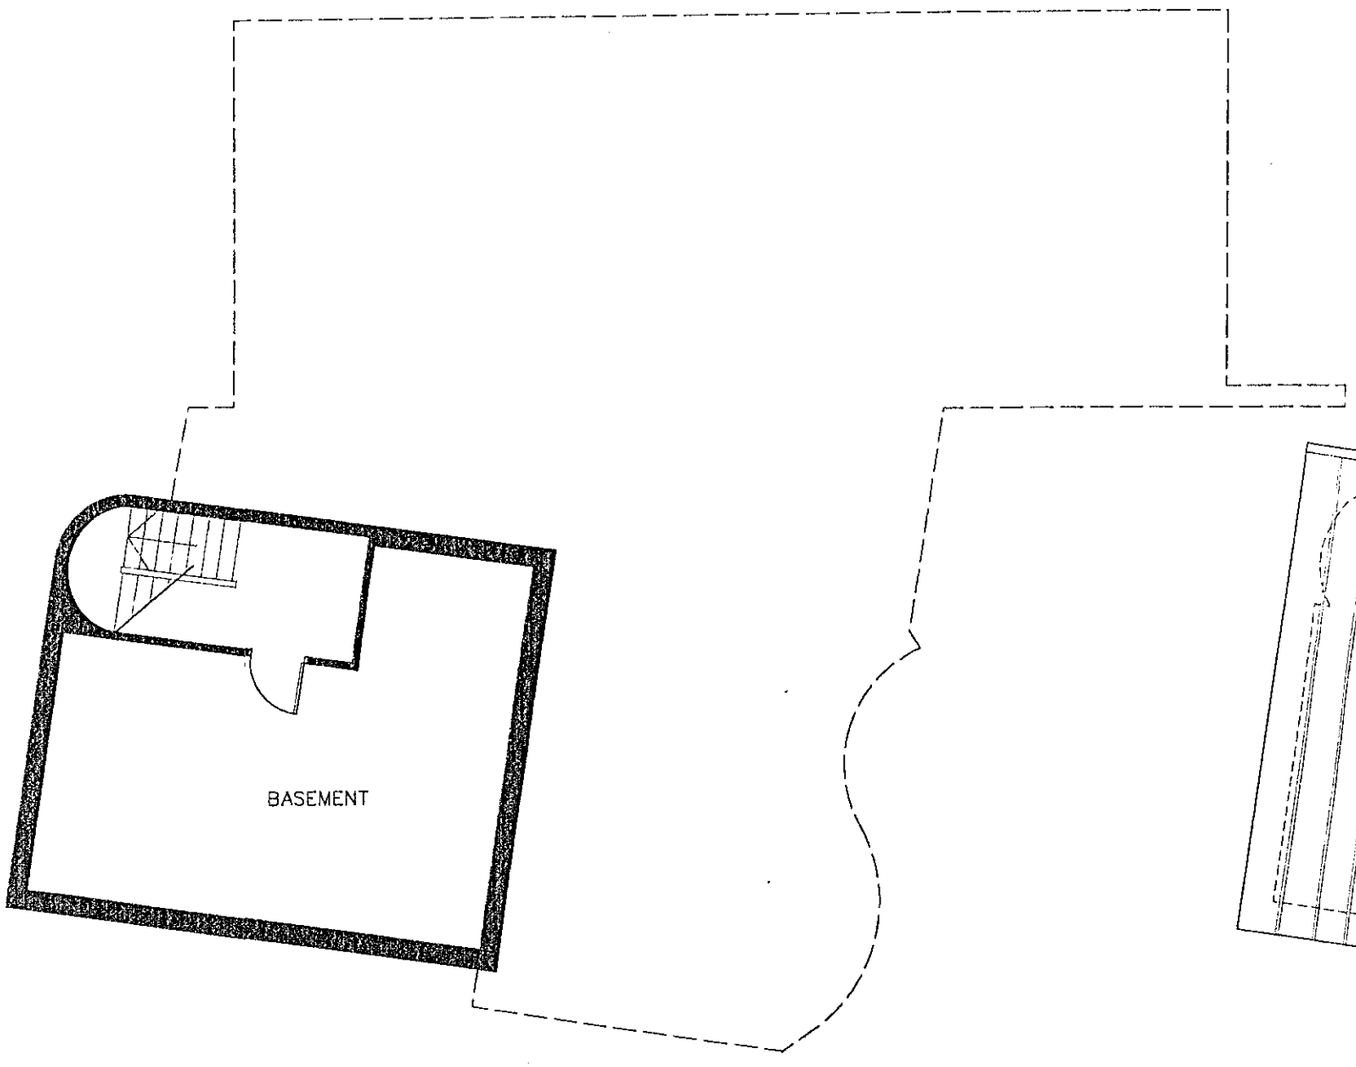

Roof Plan

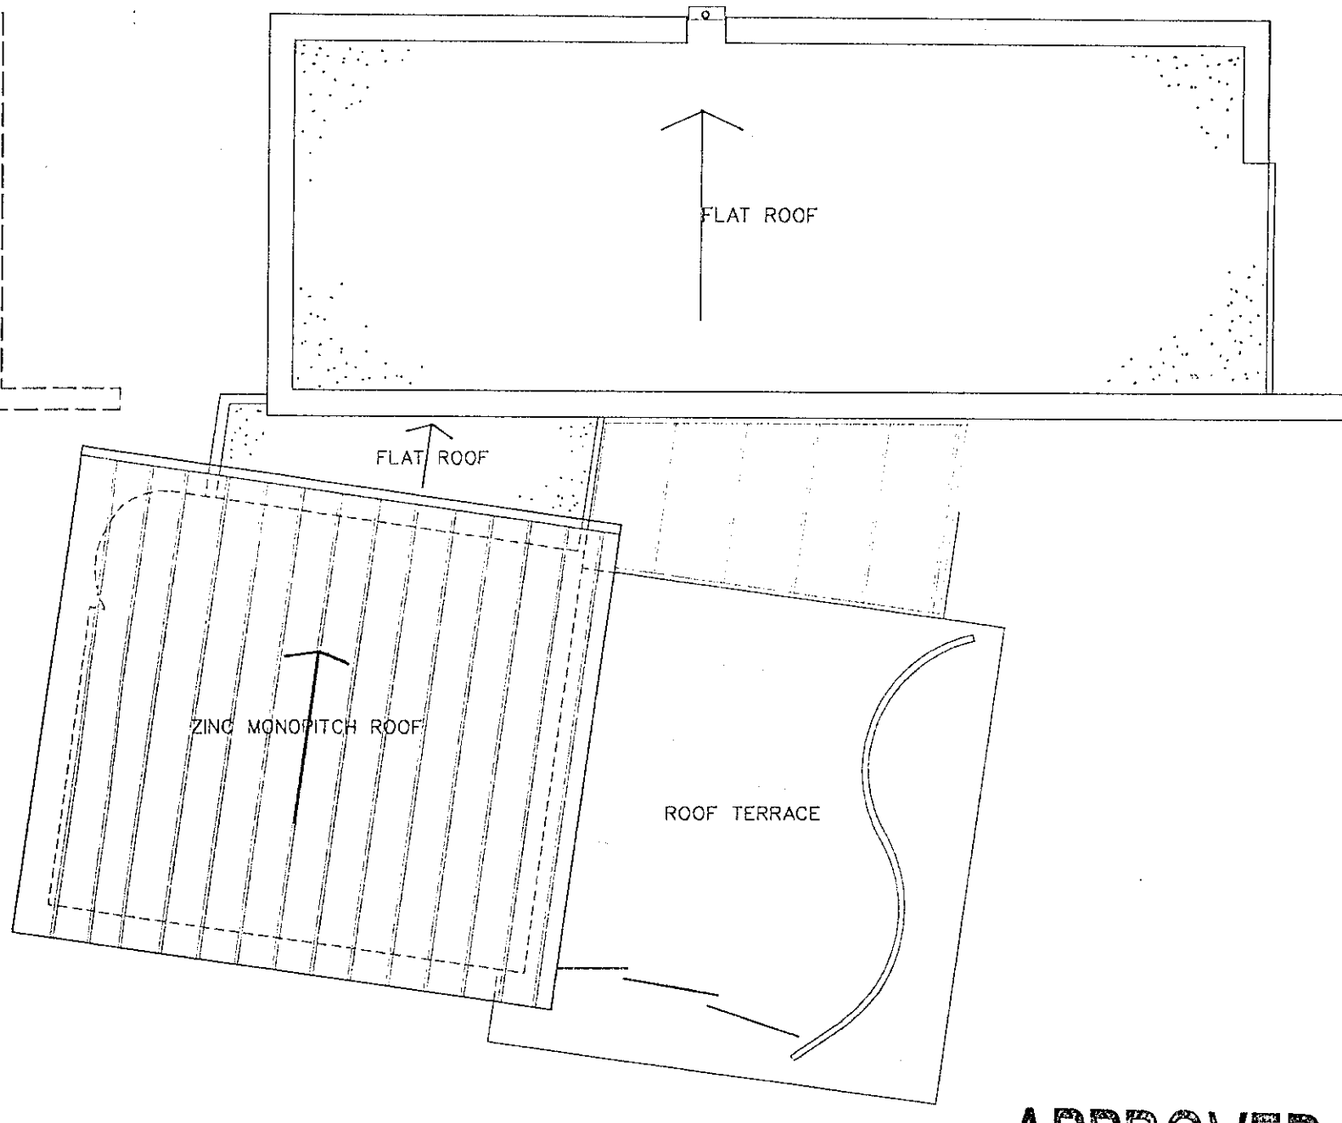

APPROVED

Revisions
A : 20.6.00 LAYOUT AMD

Do not scale from drawing. Work from figured dimensions only. In event of discrepancy contact architect for clarification before proceeding. All dimensions in millimetres. IF IN DOUBT - ASK

Drg No A-06 A

Project: Applegate, Limmer Hill Road, Wokingham

Title: Proposed basement & roof plans

Scale 1:100 Date May 2000

ALASTAIR HOWE ARCHITECTS
50 TANNERS WAY HUNSDON WARE HERTS SG12 8QF
T. 01279 843936 F. 01279 843937

26. JUN. 2000★ 1840

First floor

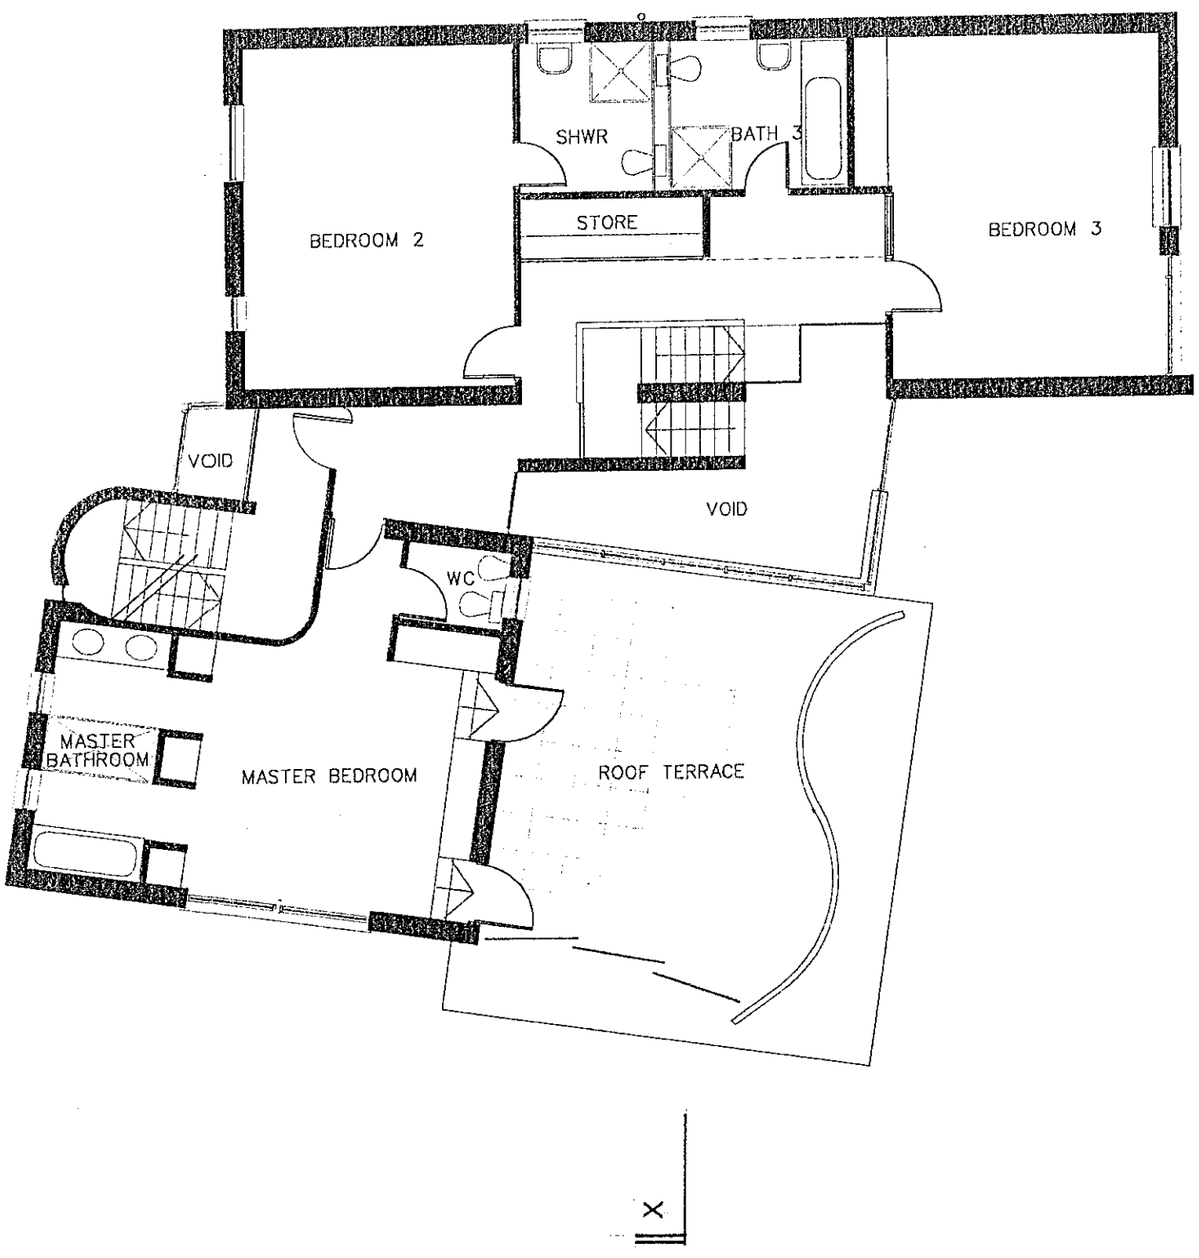

Second Floor

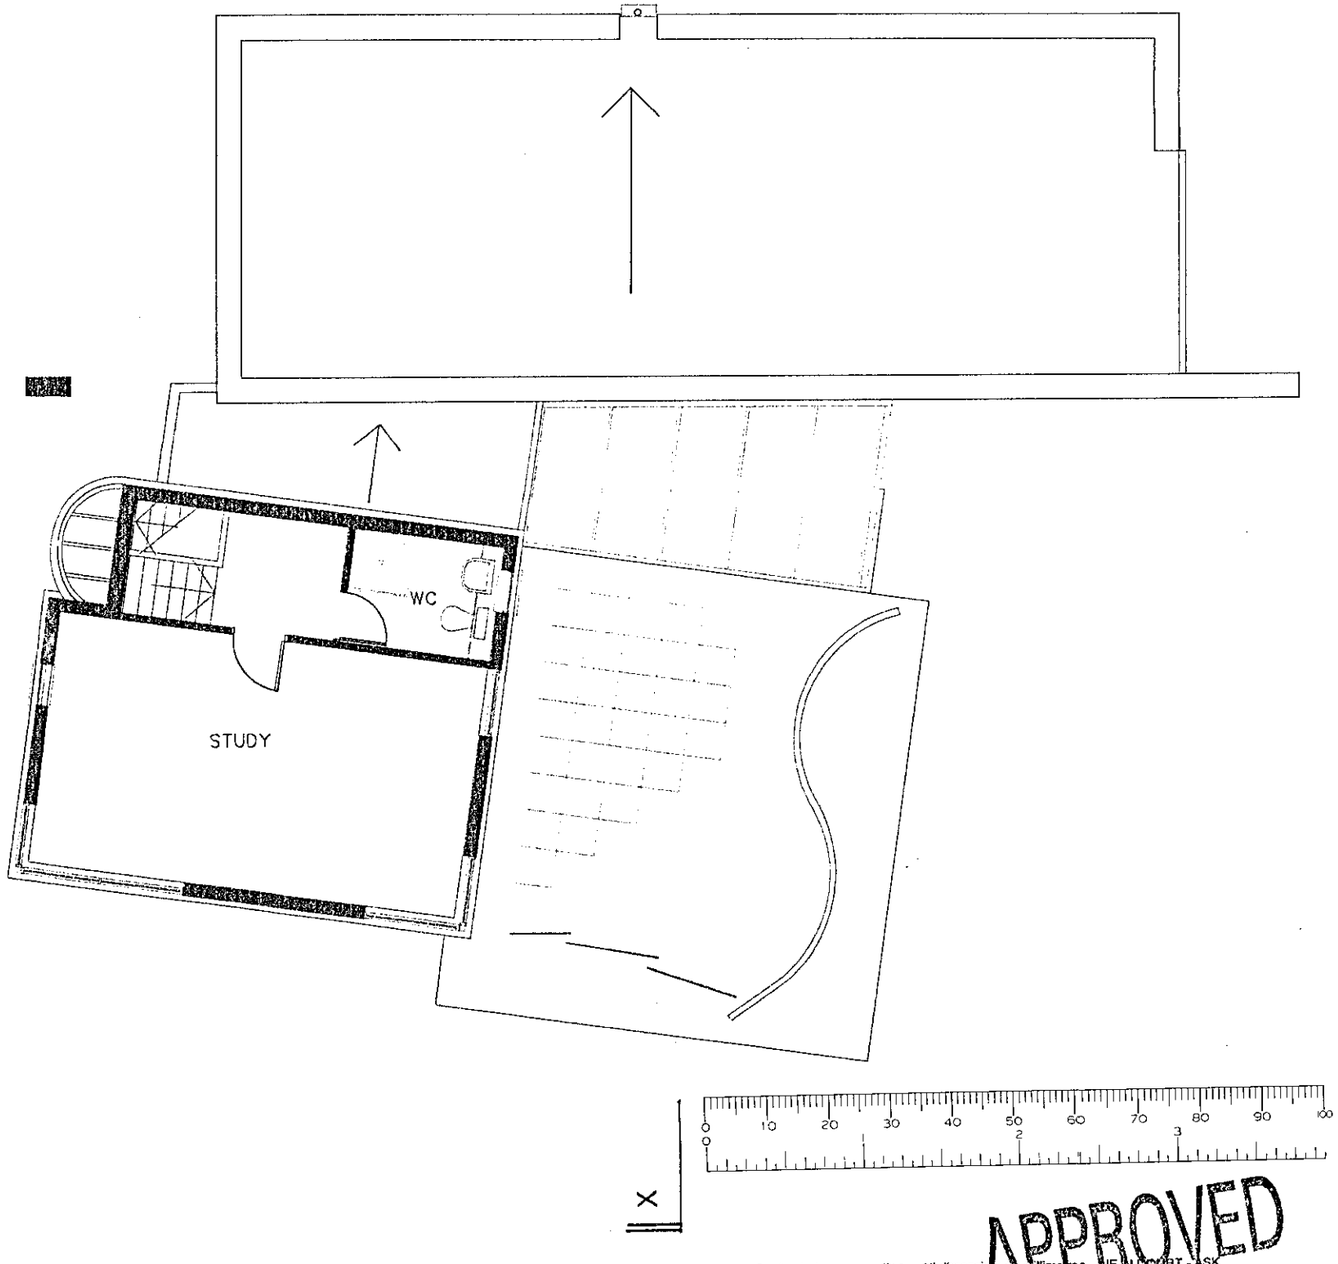

APPROVED

Do not scale from drawing. Work from figured dimensions only. In event of discrepancy contact architect for clarification before proceeding. All dimensions in millimetres. IF IN DOUBT - ASK

Drg No **A-05** A

Project: Applegate, Limmer Hill Road, Wokingham

Title: Proposed 1st & 2nd floor plans

Scale 1:100 Date May 2000

ALASTAIR HOWE ARCHITECTS
50 TANNERS WAY HUNSDON WARE HERTS SG12 8QF
T. 01279 843936 F. 01279 843937

REVISIONS
A . 20. 6. 00 LAYOUT REVD.

26.JUN.2000* 1840

Rose Cottage
Foxwood
Hilltop
Highview
Limmerhill
Limmerhill Road
The Ridings
Gable Cottage
The Orchard
Applegate
Granchester House
Thatch Cottage
681
Saffron Close
Path
Roan Close
Drain
Limmerhill Road
Barkby
1680.00m
Drain
Drain
Bottel Farm
Bottel Farm
327
Limmerhill Road
679
Ye Olde Leathern Bottel (PH)
221
BM 66.91m
ETL
Folly Thatch
BM 70.84m
71.0m

Reproduced with the permission of Ordnance Survey on behalf of The Controller of Her Majesty's Stationary Office, © Crown Copyright AL100032090

N

Do not scale from drawing. Work from figured dimensions only. In event of discrepancy contact architect for clarification before proceeding. All dimensions in millimetres. IF IN DOUBT - ASK

Drg No **A-01**

Project: Applegate, Limmer Hill Road, Wokingham

Title Site Location

Scale 1:1250 Date May 2000

ALASTAIR HOWE ARCHITECTS
50 TANNERS WAY HUNSDON WARE HERTS SG12 8QF
T. 01279 843936 F. 01279 843937

0 10 20 30 40 50 60 70 80 90 100
0 1 2 3