


REVISIONS				
REV	DESCRIPTION	DRAWN	CHKD	DATE

VEHICLE TRACK KEY:-	
—	Body Outline (Forward)
—	Body Outline (Reverse)
—	Chassis (Forward)
—	Chassis (Reverse)

7.5t Box Van

Overall Length	8.010m
Overall Width	2.100m
Overall Body Height	3.556m
Min Body Ground Clearance	0.351m
Track Width	2.064m
Lock to lock time	4.00s
Kerb to Kerb Turning Radius	7.400m

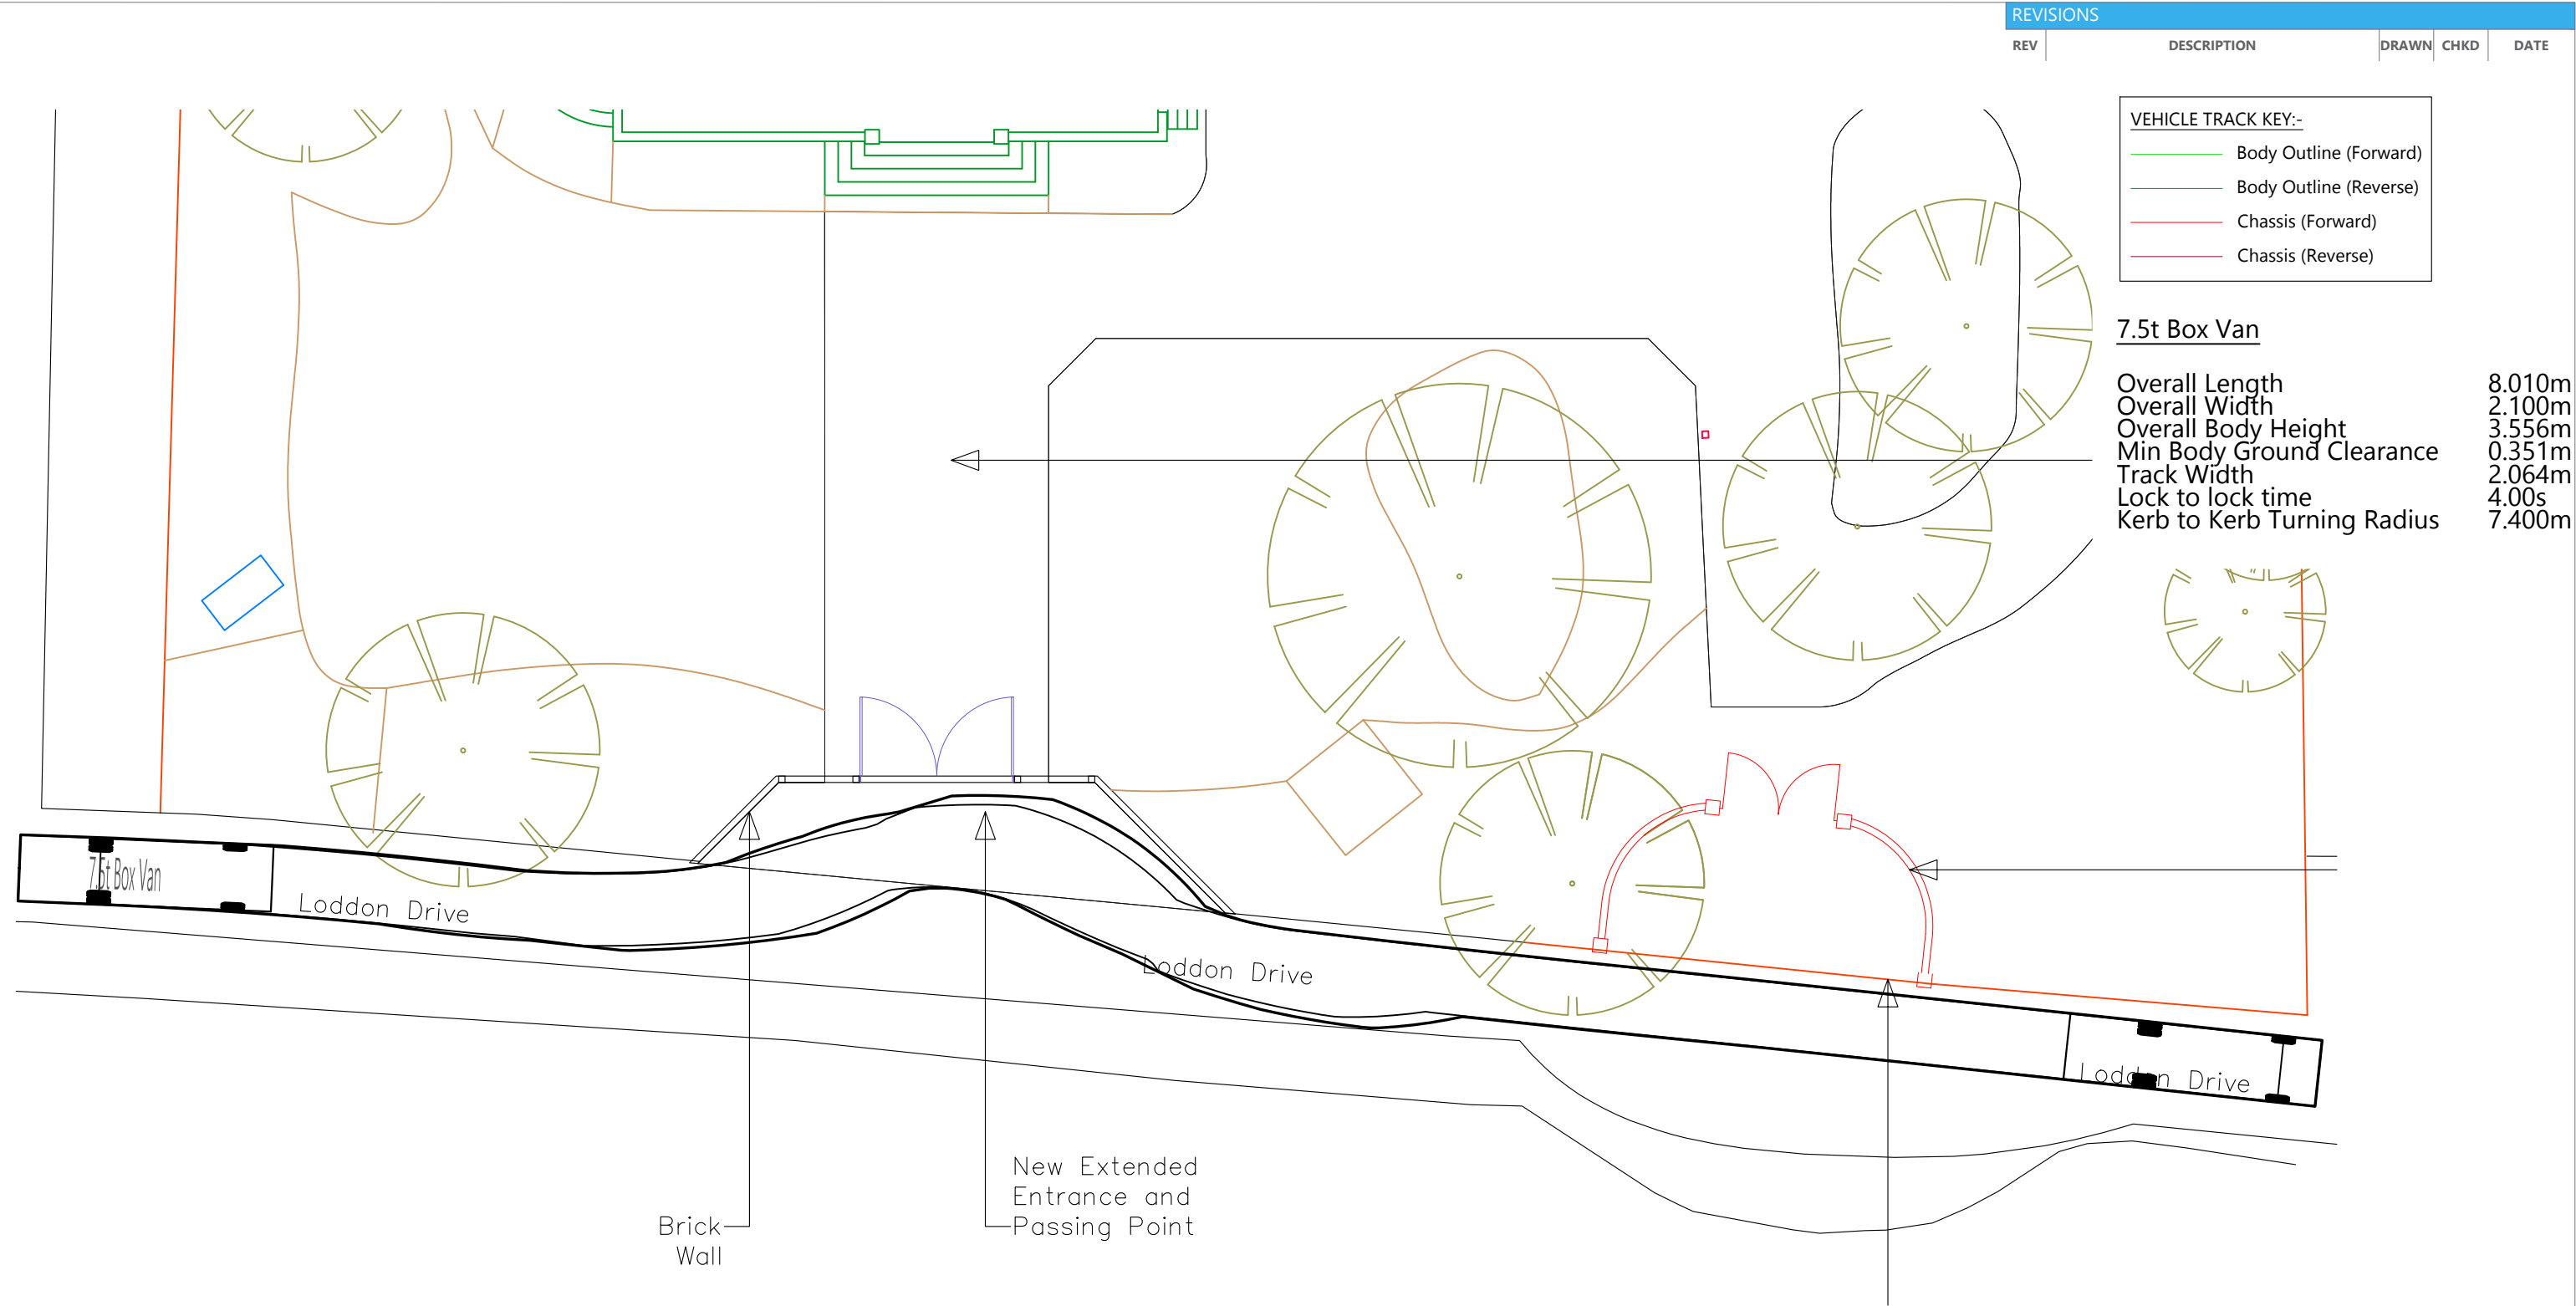

- NOTES**
- Drawing to be read in conjunction with specification and all relevant drawings.
 - Do not scale from this drawing unless for planning or transfer purposes - figured dimensions should be used where shown.
 - If you are in doubt of the contents of the drawing, please report discrepancies to the architect.
 - The architect is not liable for any faults relied on by third party consultants

PROJECT				
Loddon acres Reading RG10 8HD				
DRAWING TITLE				
Swept Path Analysis - 7.5t Panel Van - Parking on passing bay for loading				
PROJECT REF. SHEET NO.				
CP-2024-94 S1-50				
SCALE	SHEET SIZE	DATE	CLIENT	PURPOSE
1:200	A3	18/12/2024	--	HIGHWAYS

0m 2 4 6 8 10 12 14 16 18

City Planning

City Planning Ltd.

Third Floor, 244 Vauxhall Bridge Road, London, SW1V 1AU


T: 0203 393 2540 www.city-planning.co.uk

REVISIONS				
REV	DESCRIPTION	DRAWN	CHKD	DATE


VEHICLE TRACK KEY:-	
—	Body Outline (Forward)
—	Body Outline (Reverse)
—	Chassis (Forward)
—	Chassis (Reverse)

7.5t Box Van

Overall Length	8.010m
Overall Width	2.100m
Overall Body Height	3.556m
Min Body Ground Clearance	0.351m
Track Width	2.064m
Lock to lock time	4.00s
Kerb to Kerb Turning Radius	7.400m

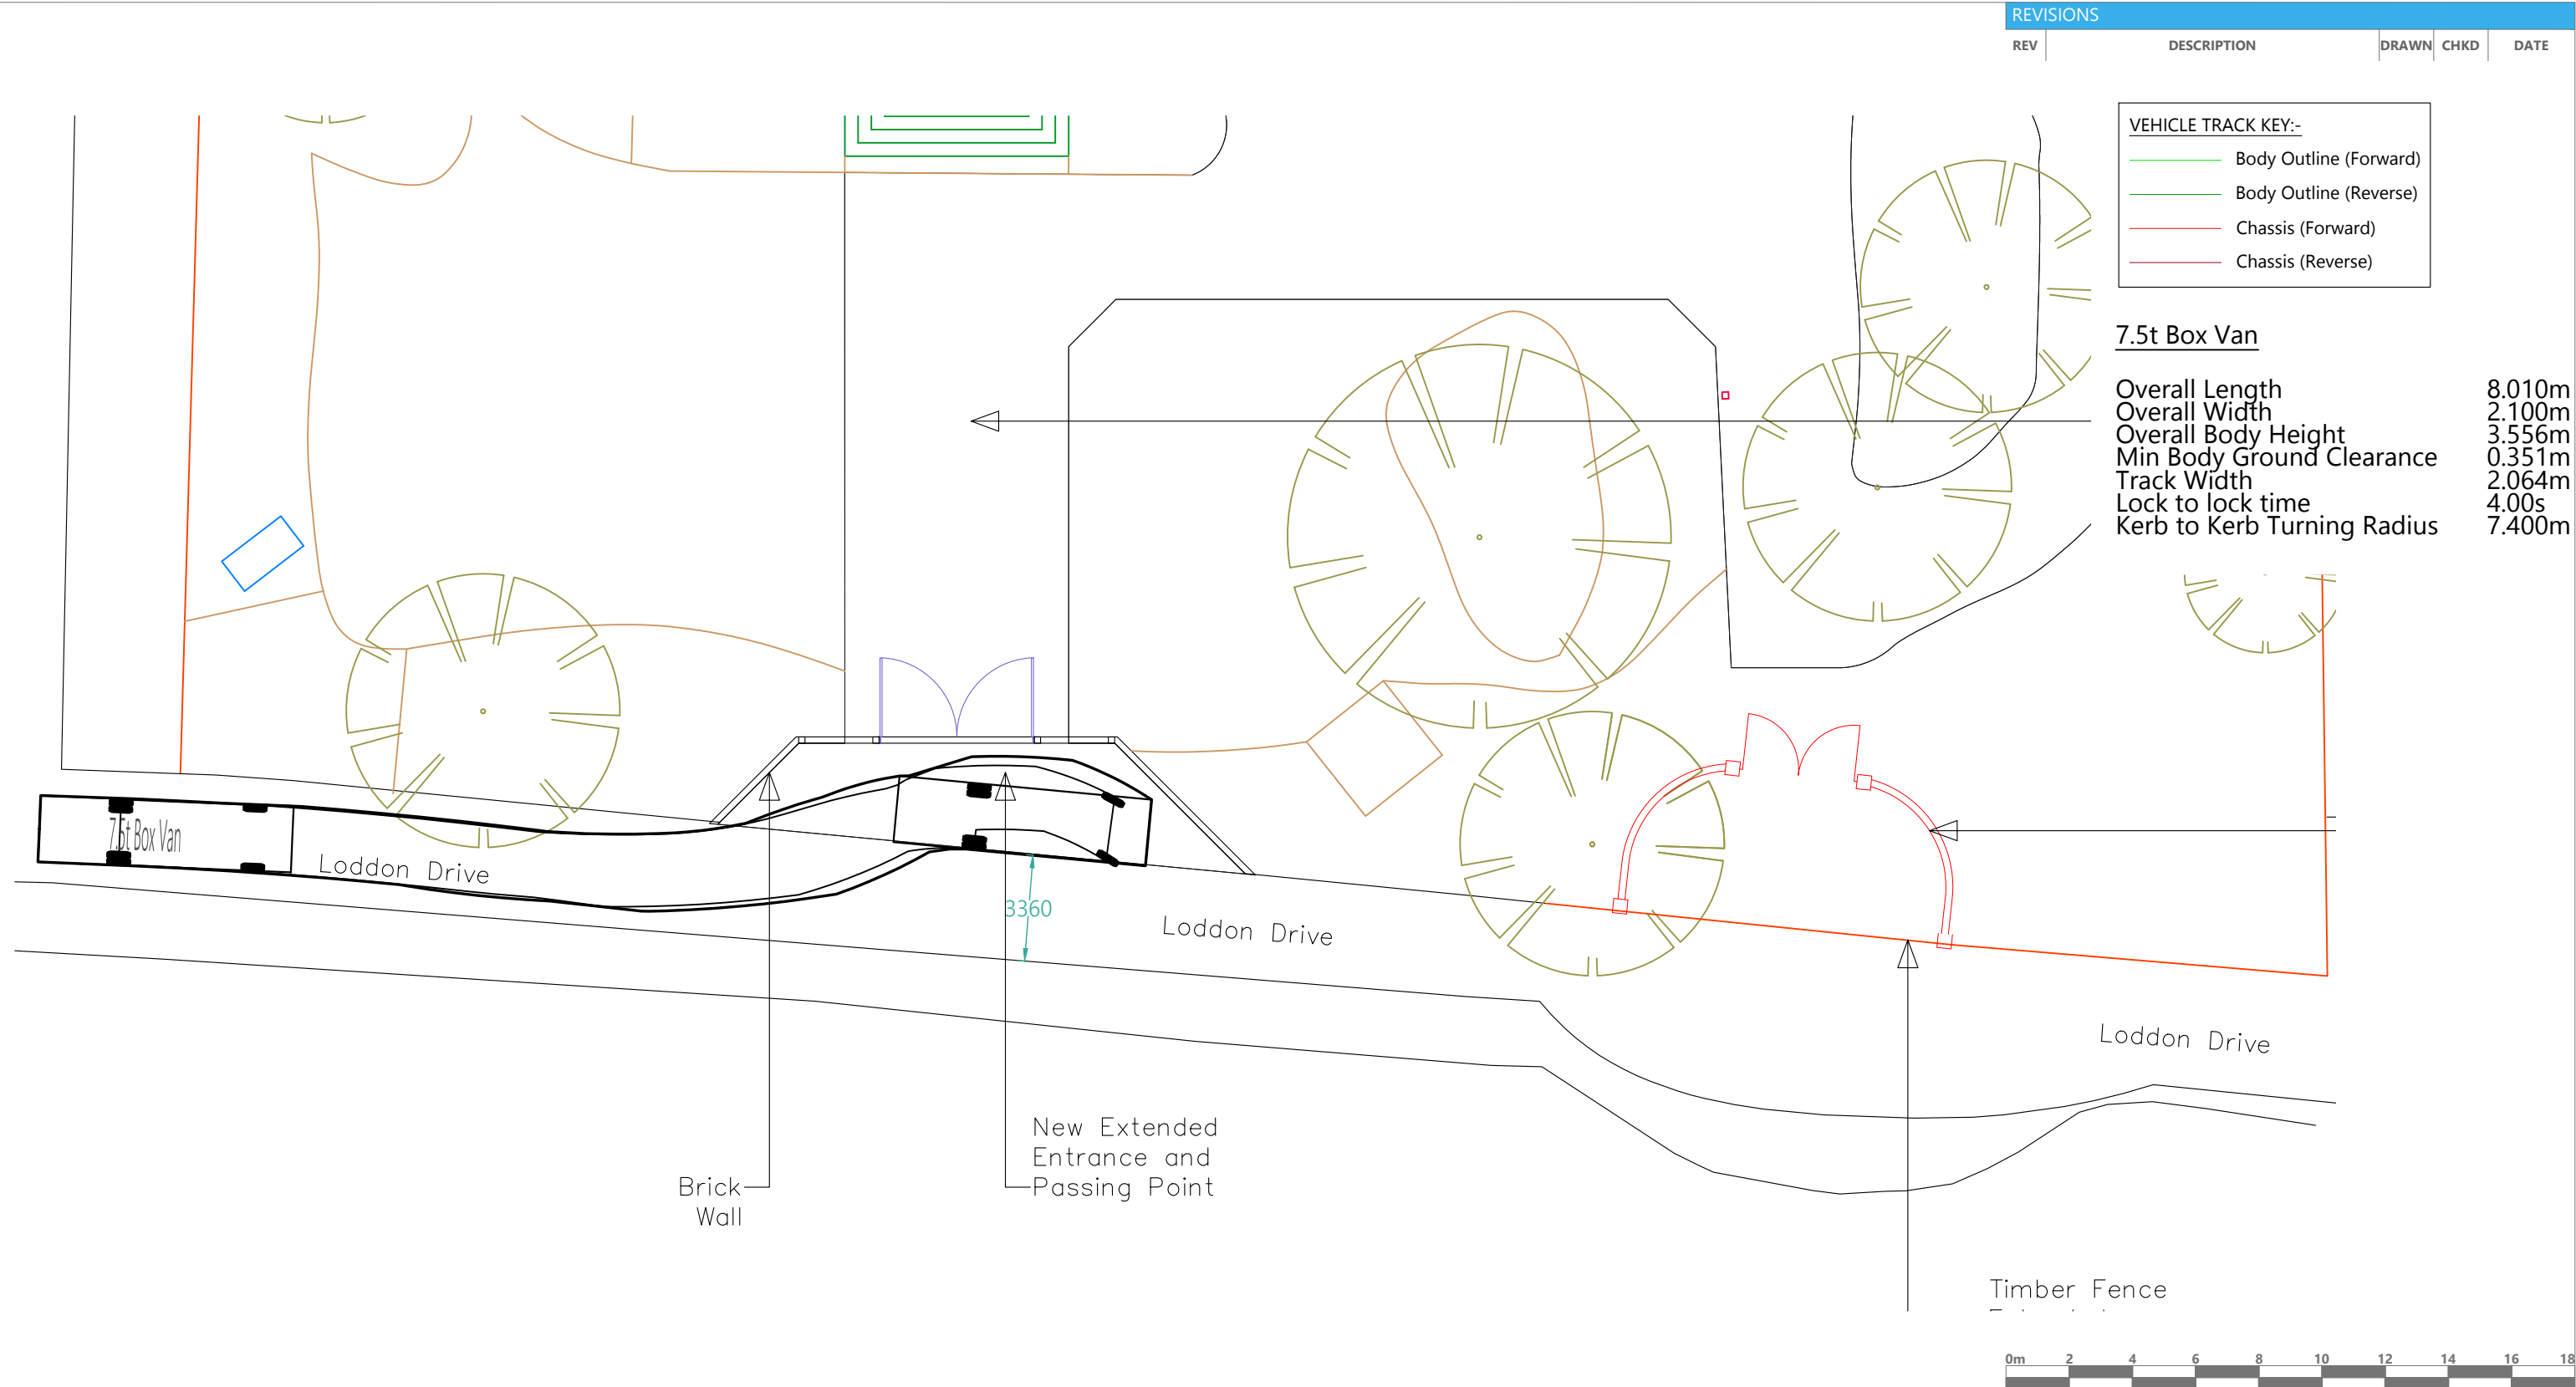

- NOTES**
- Drawing to be read in conjunction with specification and all relevant drawings.
 - Do not scale from this drawing unless for planning or transfer purposes - figured dimensions should be used where shown.
 - If you are in doubt of the contents of the drawing, please report discrepancies to the architect.
 - The architect is not liable for any faults relied on by third party consultants

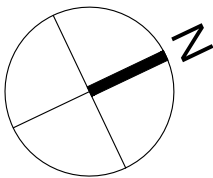

PROJECT				
Loddon acres				
Reading RG10 8HD				
DRAWING TITLE				
Swept Path Analysis - 7.5t Panel Van -				
Parking on passing bay for loading				
PROJECT REF. SHEET NO.				
CP-2024-94 S1-51				
SCALE	SHEET SIZE	DATE	CLIENT	PURPOSE
1:200	A3	18/12/2024	--	HIGHWAYS

0m24681012141618

City

Planning

City Planning Ltd.

Third Floor, 244 Vauxhall Bridge Road, London, SW1V 1AU


T: 0203 393 2540 www.city-planning.co.uk

REVISIONS				
REV	DESCRIPTION	DRAWN	CHKD	DATE


VEHICLE TRACK KEY:-	
—	Body Outline (Forward)
—	Body Outline (Reverse)
—	Chassis (Forward)
—	Chassis (Reverse)

Phoenix 2 High Capacity Twin Pack 20
(with Elite 2 6x4 chassis)

Overall Length	10.140m
Overall Width	2.500m
Overall Body Height	3.205m
Min Body Ground Clearance	0.410m
Track Width	2.500m
Lock to lock time	4.00s
Kerb to Kerb Turning Radius	9.100m

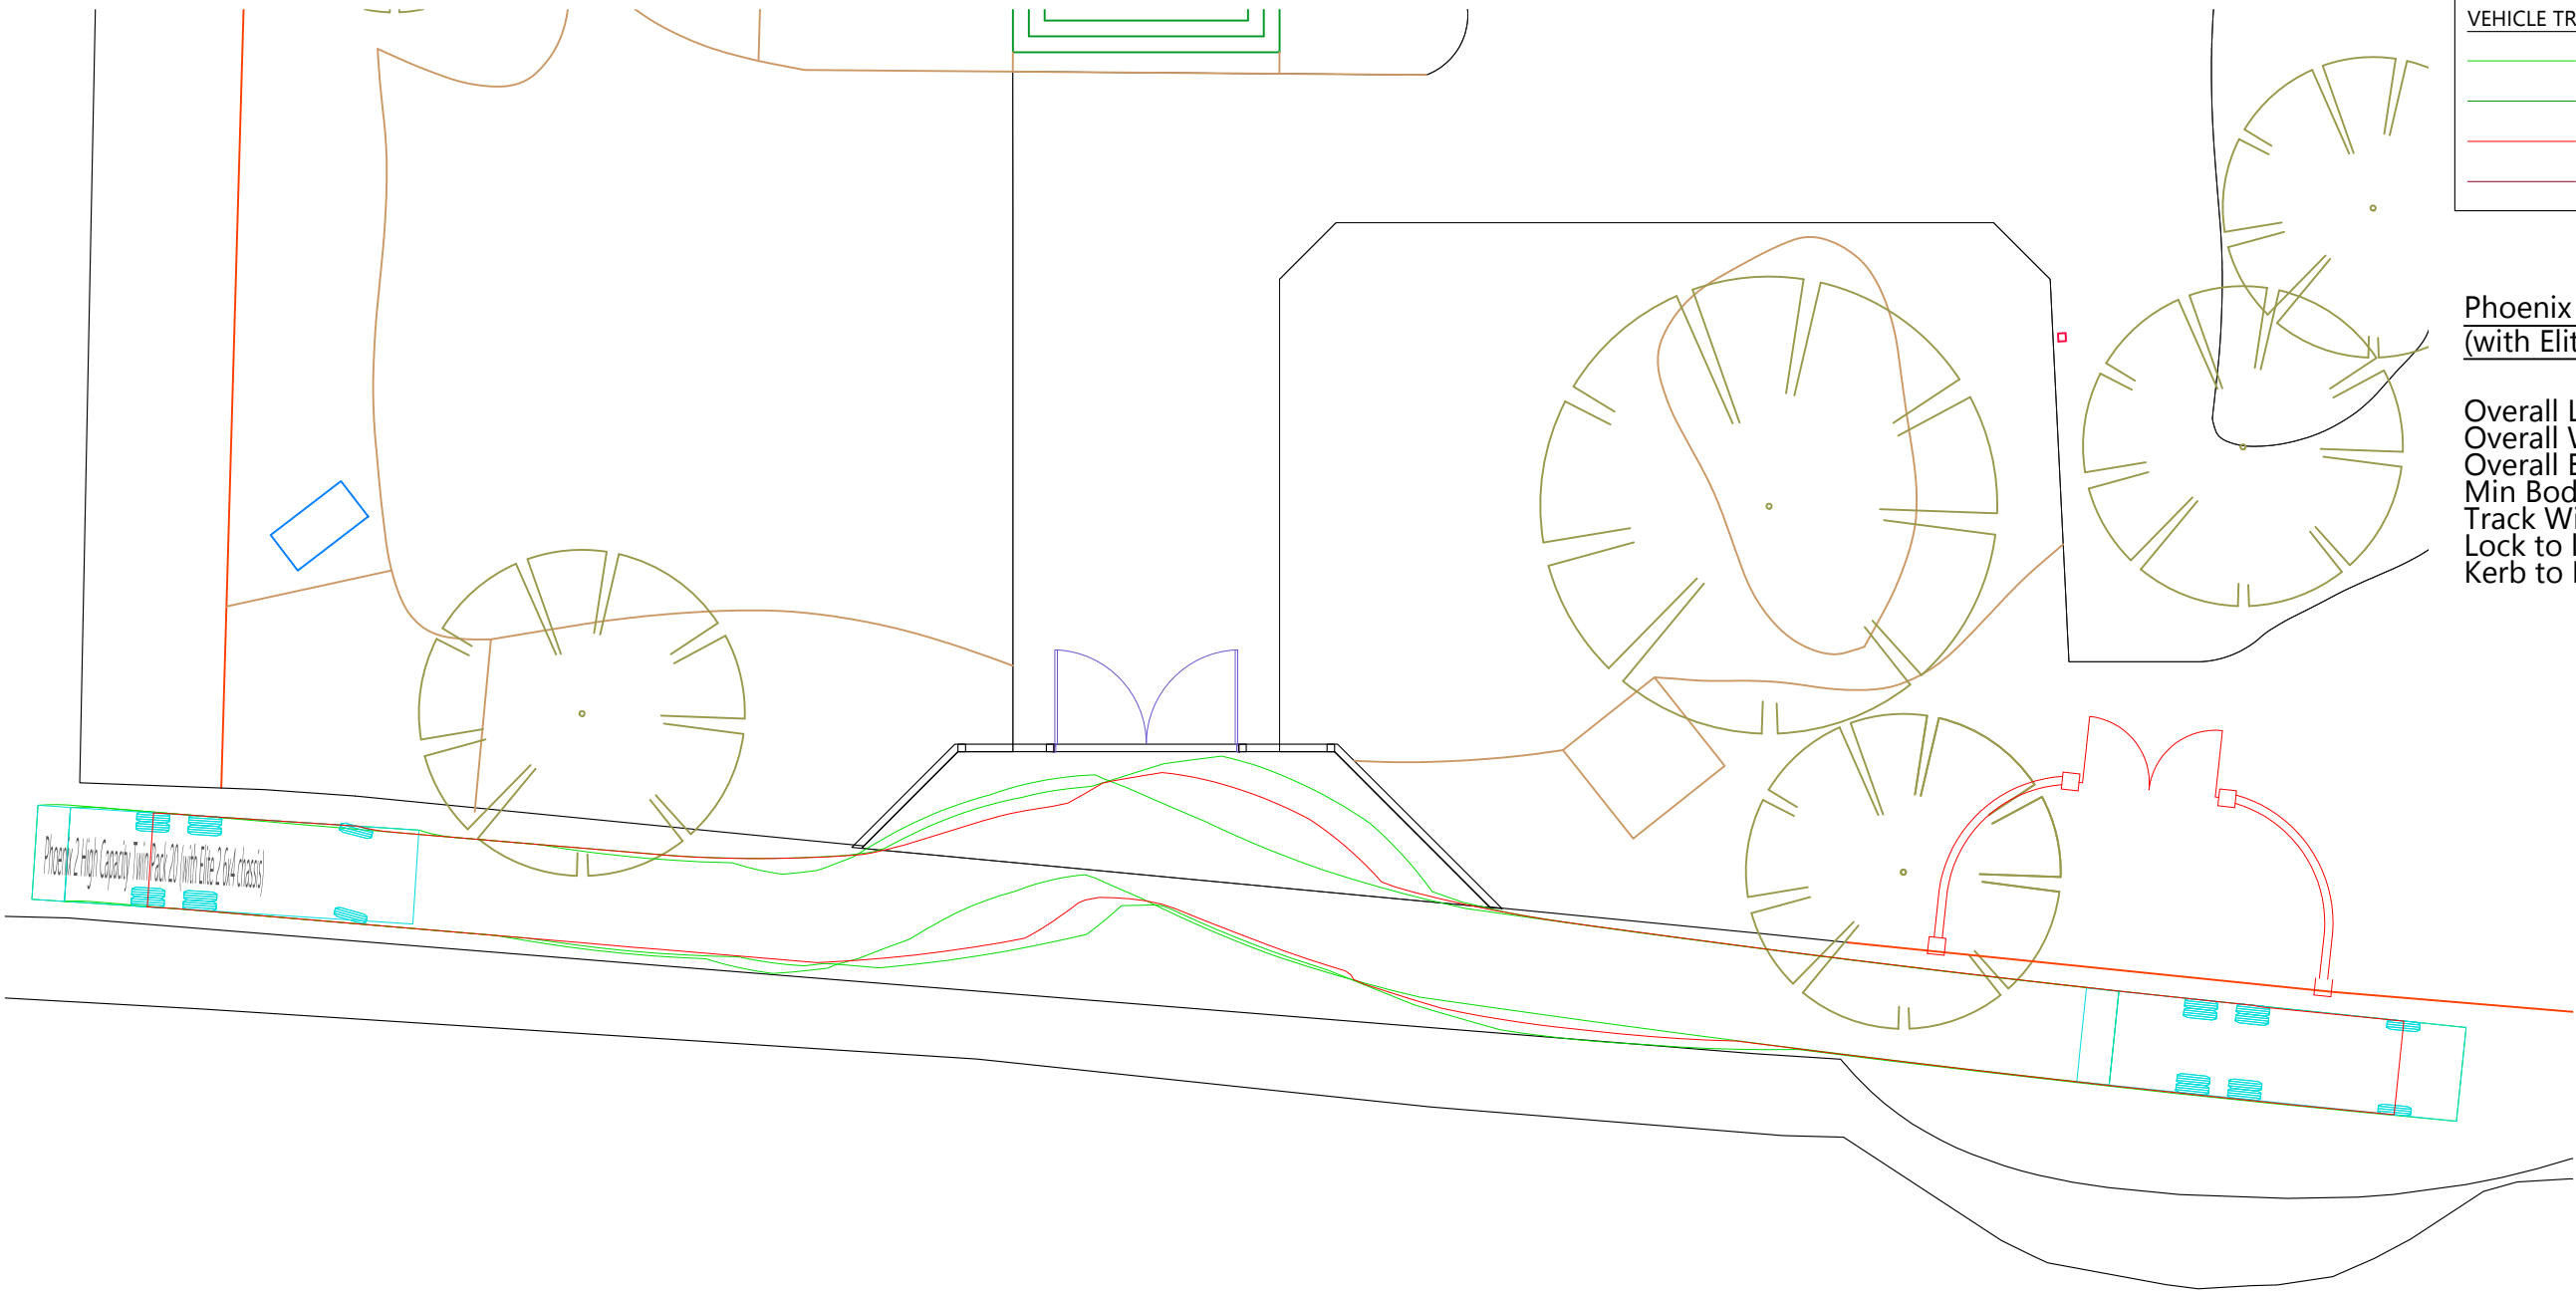

- NOTES**
1. Drawing to be read in conjunction with specification and all relevant drawings.
 2. Do not scale from this drawing unless for planning or transfer purposes - figured dimensions should be used where shown.
 3. If you are in doubt of the contents of the drawing, please report discrepancies to the architect.
 4. The architect is not liable for any faults relied on by third party consultants

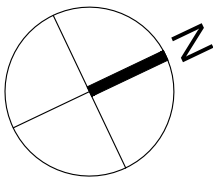

PROJECT				
Loddon acres Reading RG10 8HD				
DRAWING TITLE				
Swept Path Analysis - Refuse Vehicle - Parking on passing bay for loading				
PROJECT REF. SHEET NO.				
CP-2024-94 S1-51				
SCALE	SHEET SIZE	DATE	CLIENT	PURPOSE
1:200	A3	18/12/2024	--	HIGHWAYS



City Planning Ltd.
Third Floor, 244 Vauxhall Bridge Road, London, SW1V 1AU
T: 0203 393 2540 www.city-planning.co.uk

