


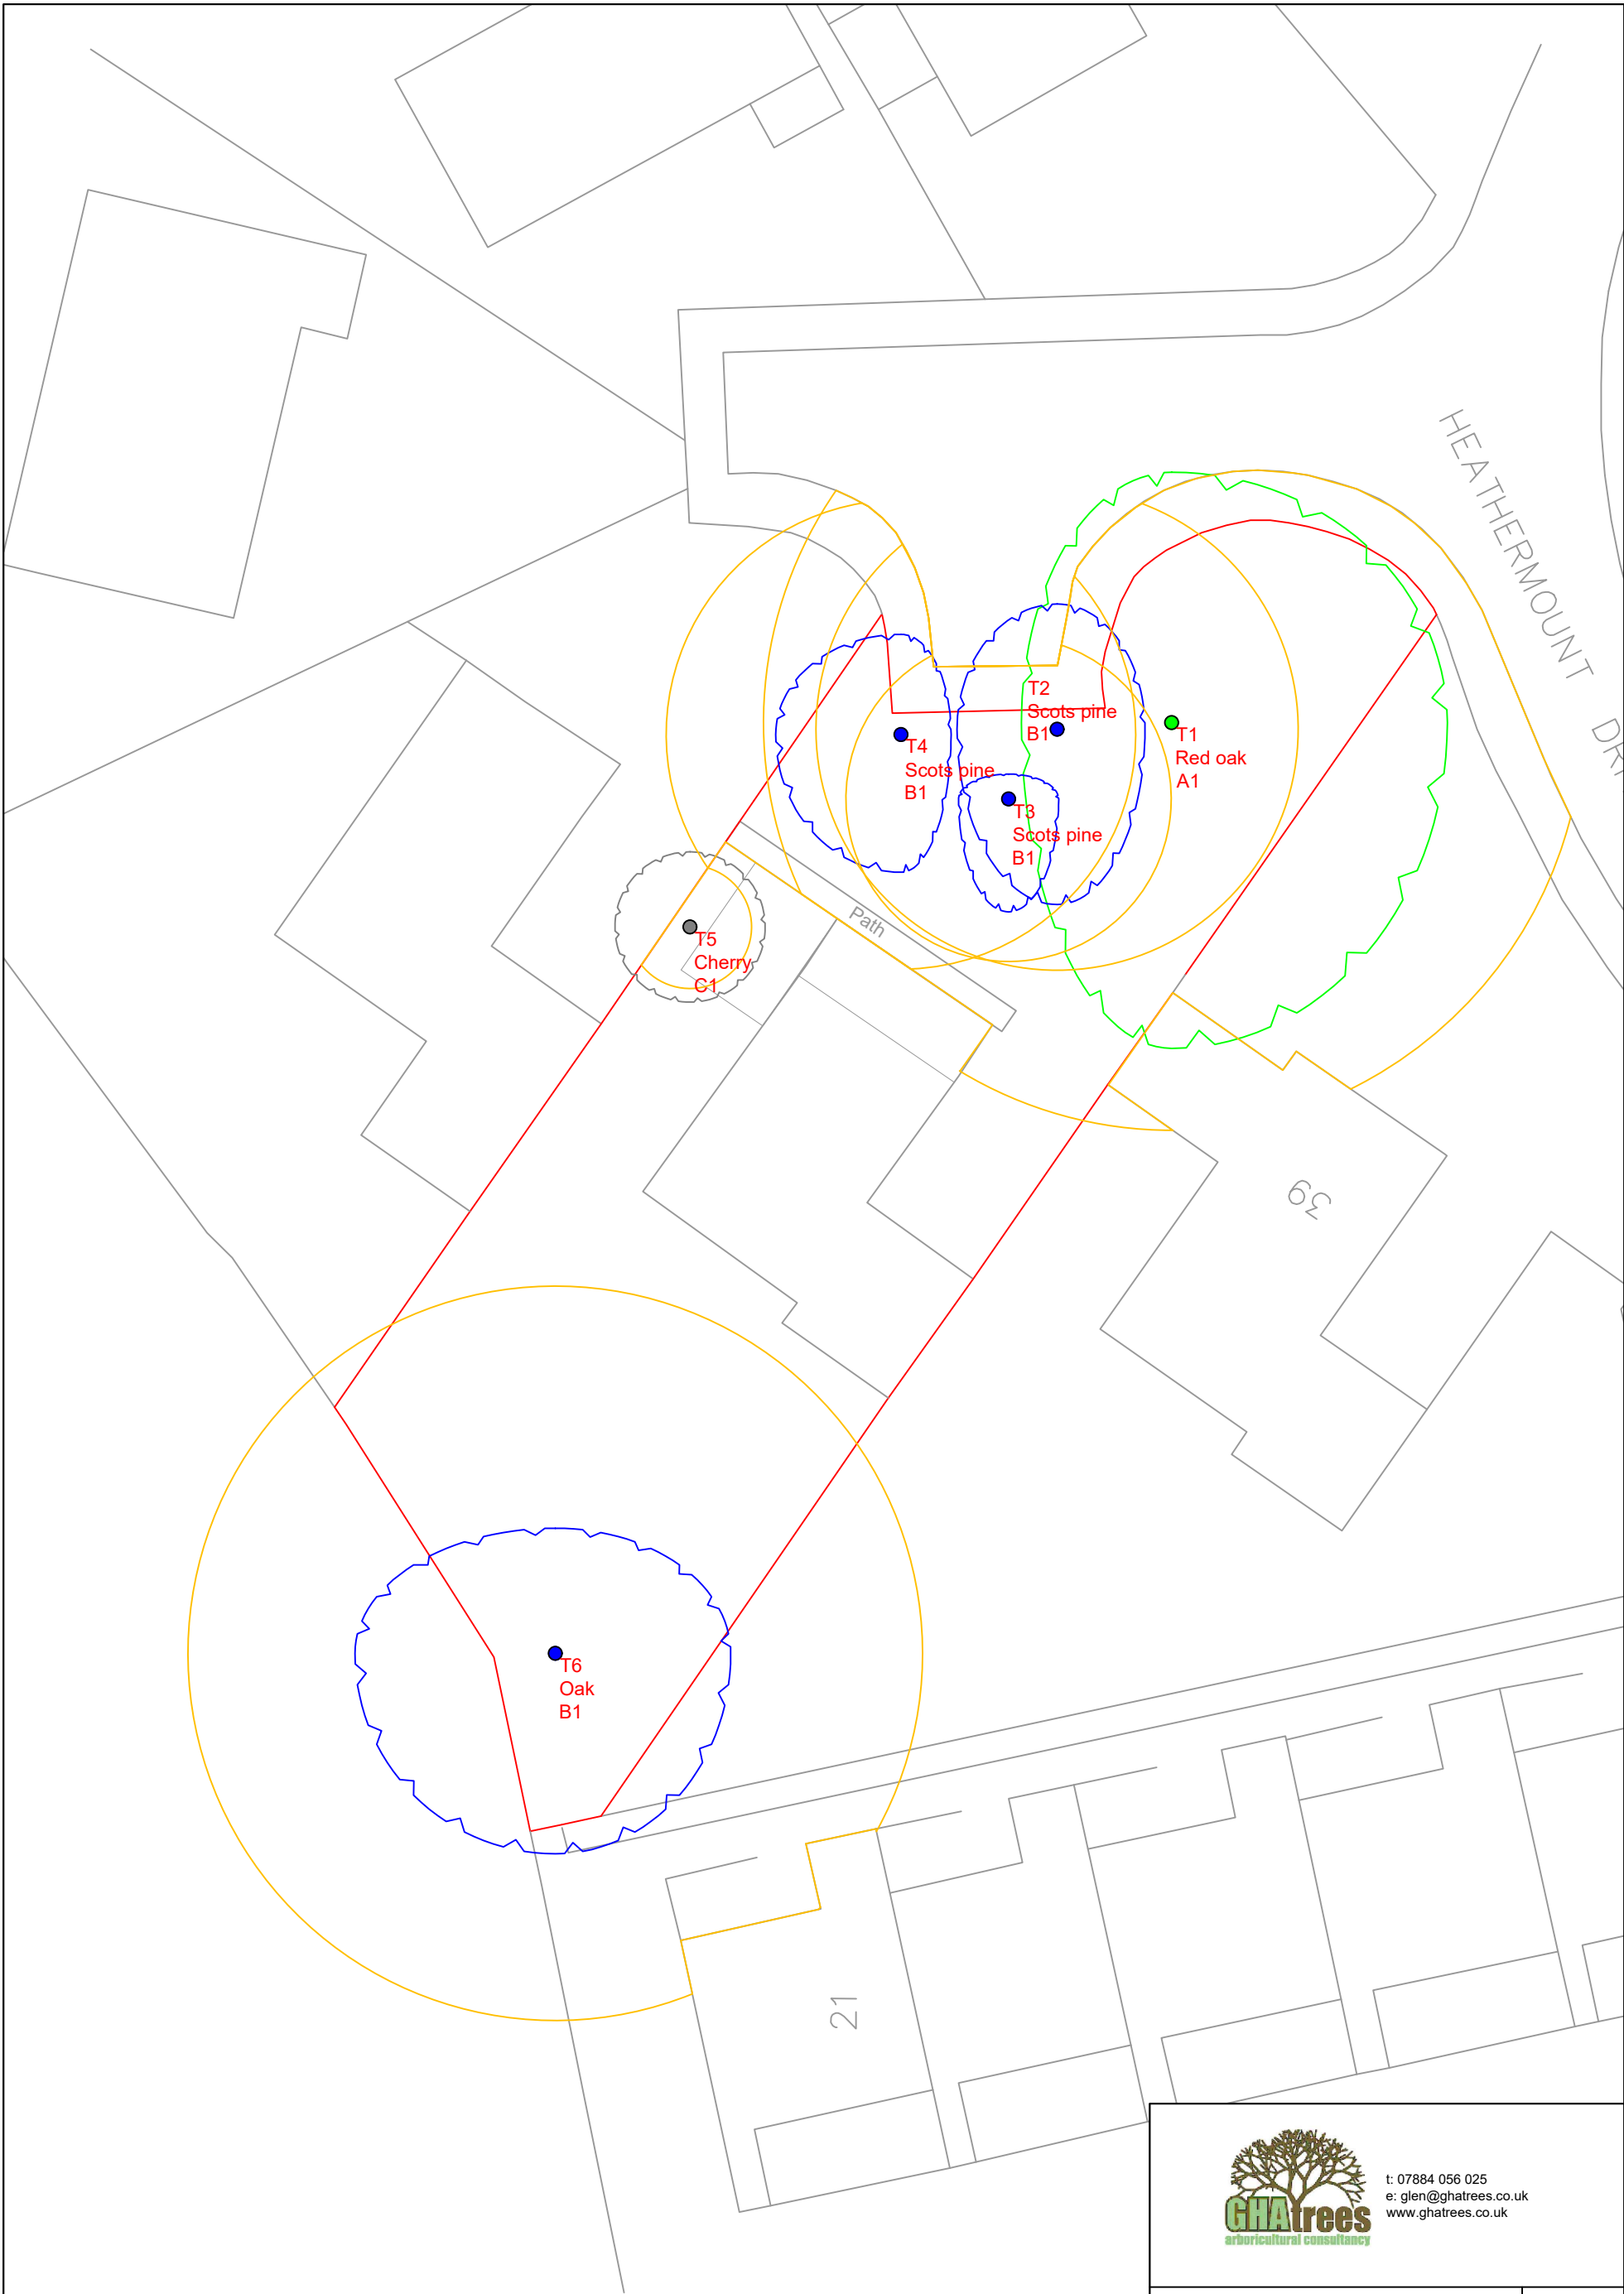

t: 07884 056 025
e: glen@ghatrees.co.uk
www.ghatrees.co.uk

Site: 41 Heathermount Drive, Crowthorne, RG45 6HJ	1:250 at A3
Drawing Title: Tree Constraints Plan	July 2025 Rev A

Key:

● Category A	Category Root Protection Area Crown Spread Tree Number Species Category
● Category B	
● Category C	
● Category U	

NOTE: All tree/group numbers have approximate locations.