

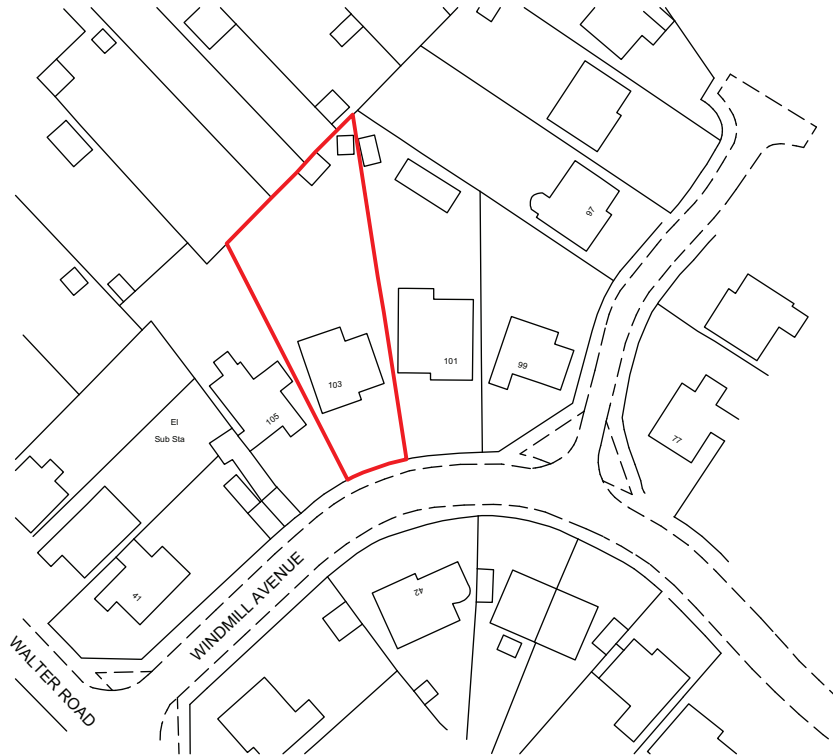



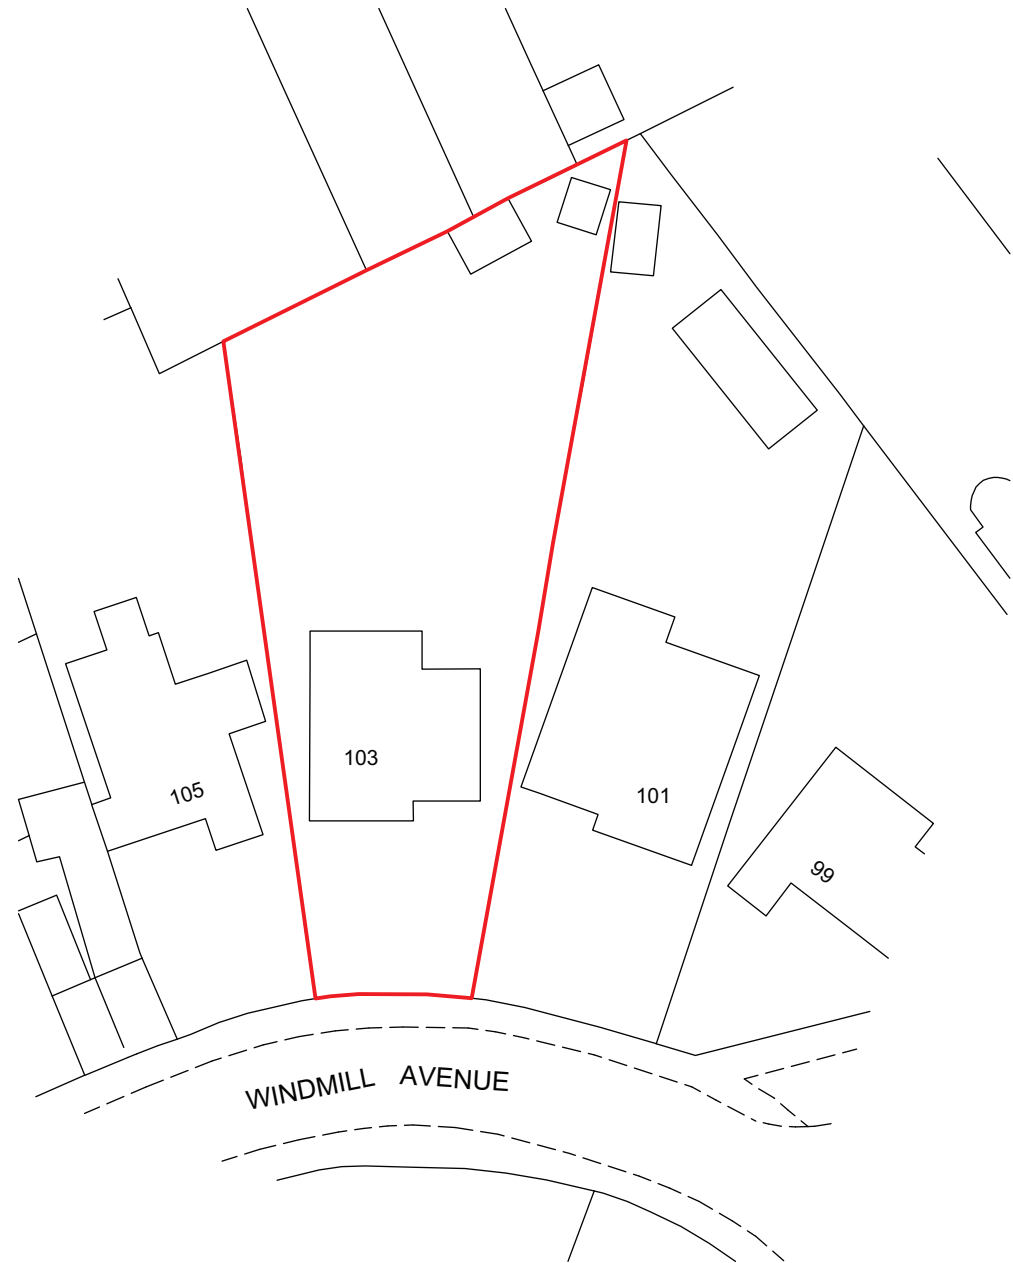


Ordnance Survey (c) Crown Copyright 2021. All rights reserved. Licence number 100022432

LOCATION PLAN scale 1:1250

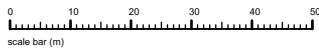

BLOCK PLAN scale 1:500

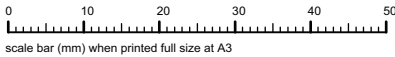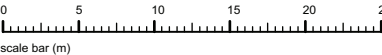

client: **Luke Beck**

project: **103 Windmill Avenue
Wokingham
RG41 3XG**

scale: **as noted @ A3**

date: **April 26**

drawn: **MW**

drawing title: **Site & Block Plan**

drawing no: **WA - EX 01**