




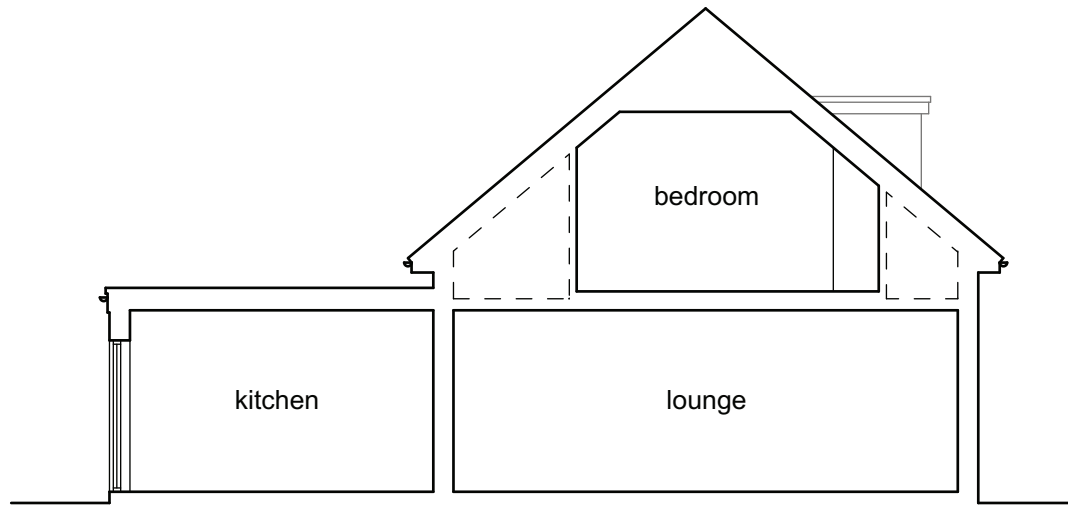


SECTION A-A as existing

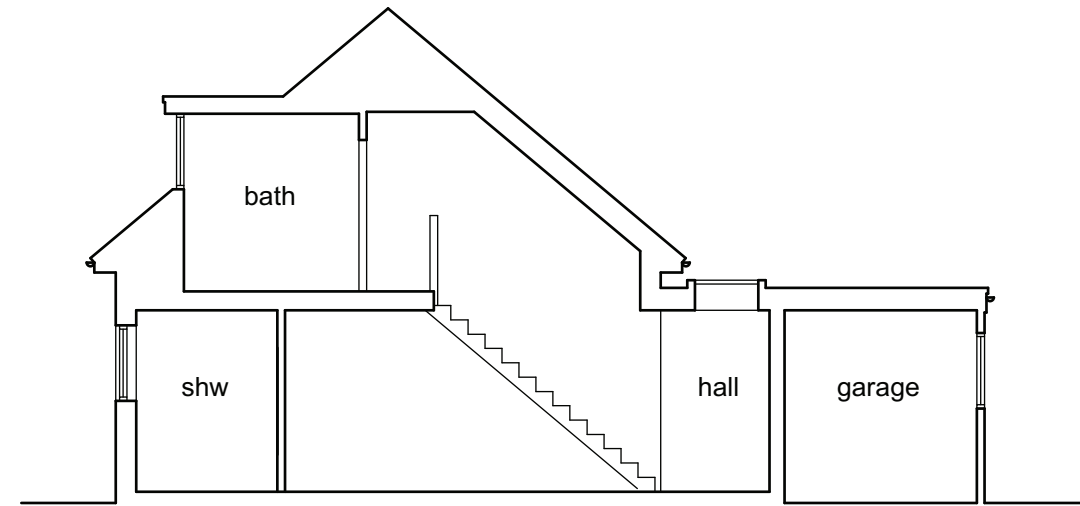

SECTION B-B as existing

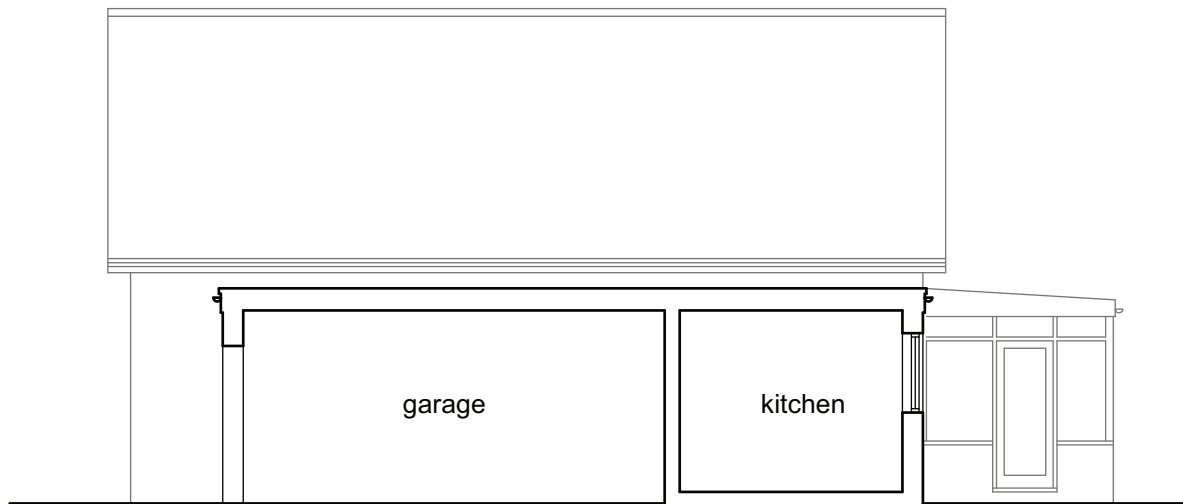

SECTION C-C as existing

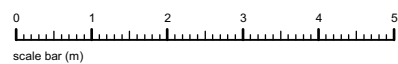

client: Luke Beck

project: 103 Windmill Avenue
Wokingham
RG41 3XG

scale: 1:100 @ A3

date: April 26

drawn: MW

drawing title: Existing Sections

drawing no: WA - EX 05