

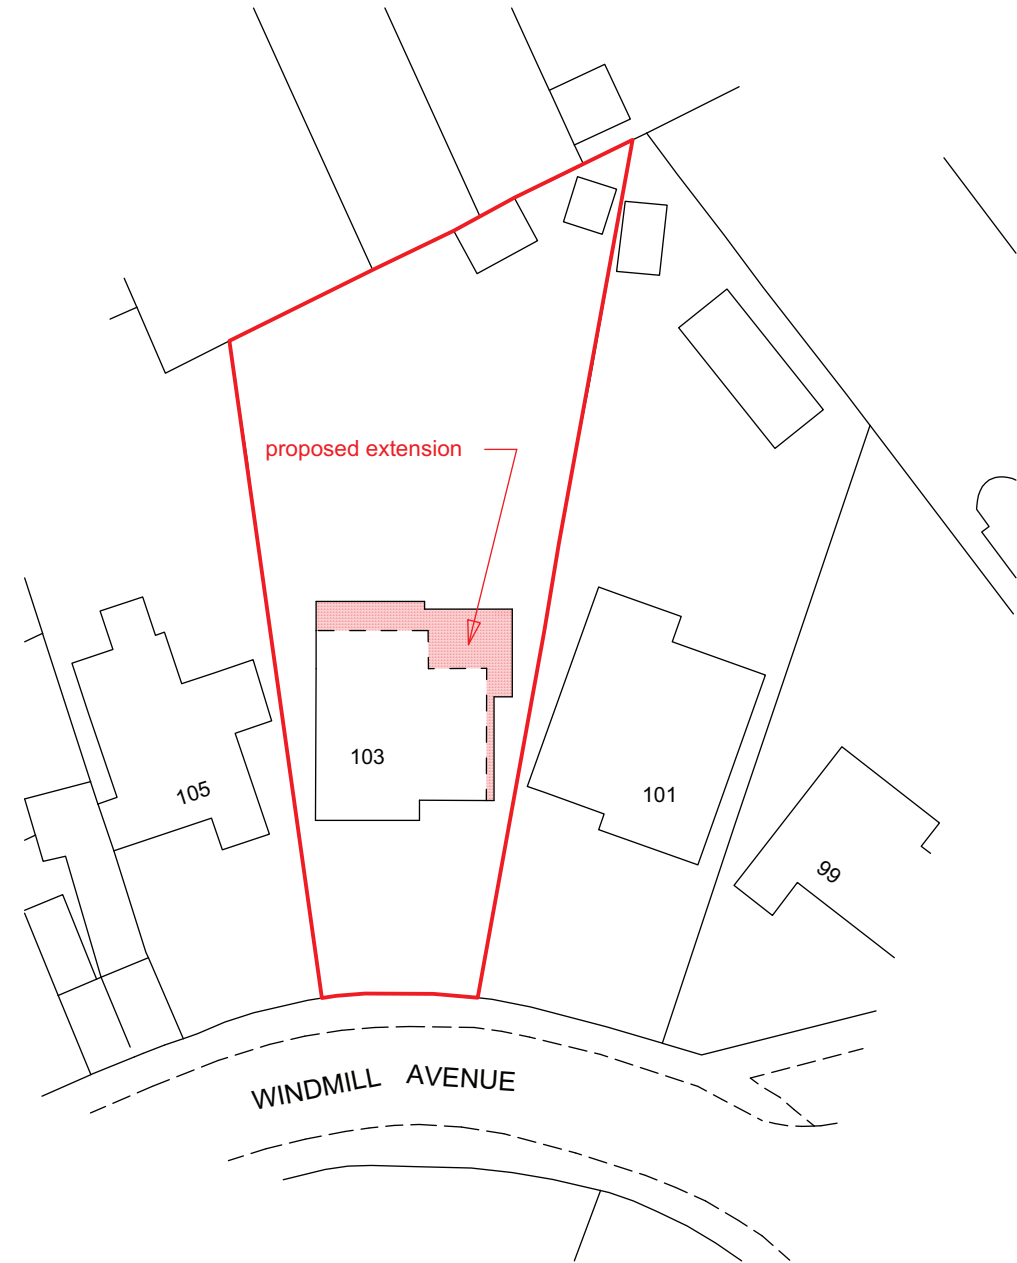
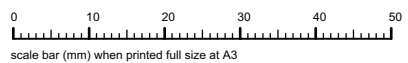


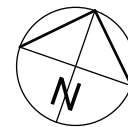

BLOCK PLAN scale 1:500

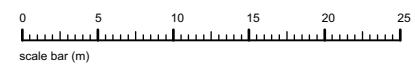

client: Luke Beck	project: 103 Windmill Avenue Wokingham RG41 3XG	scale: as noted @ A3 date: July 26 drawn: MW	drawing title: Block Plan proposed drawing no: WA - PR 01	
--------------------------	--	---	--	--