




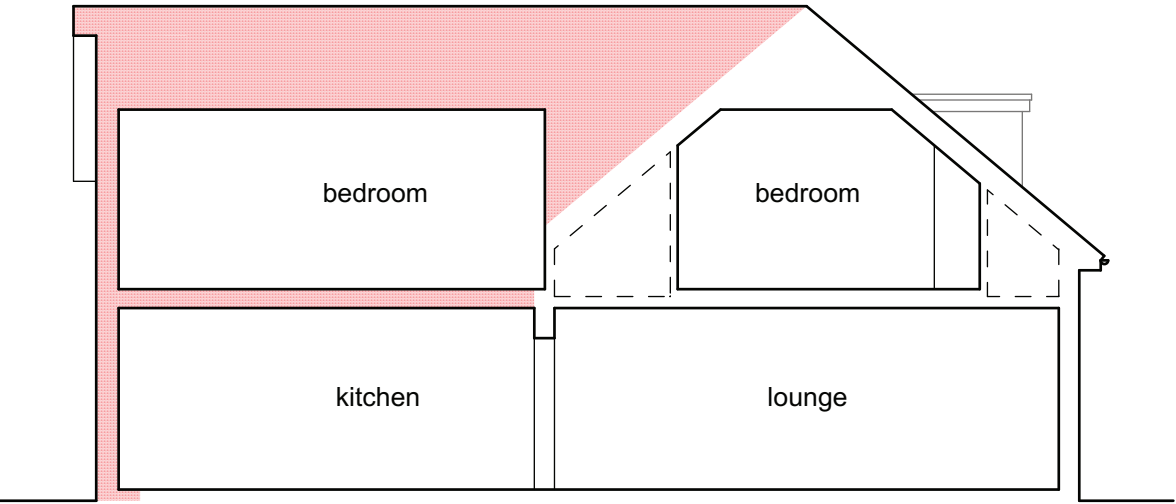


SECTION A-A as proposed

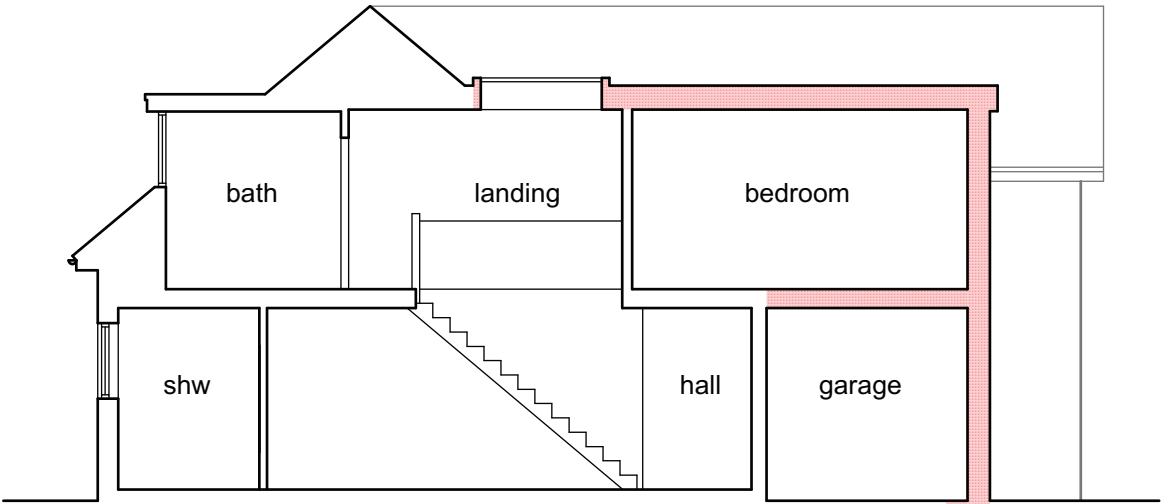

SECTION B-B as proposed

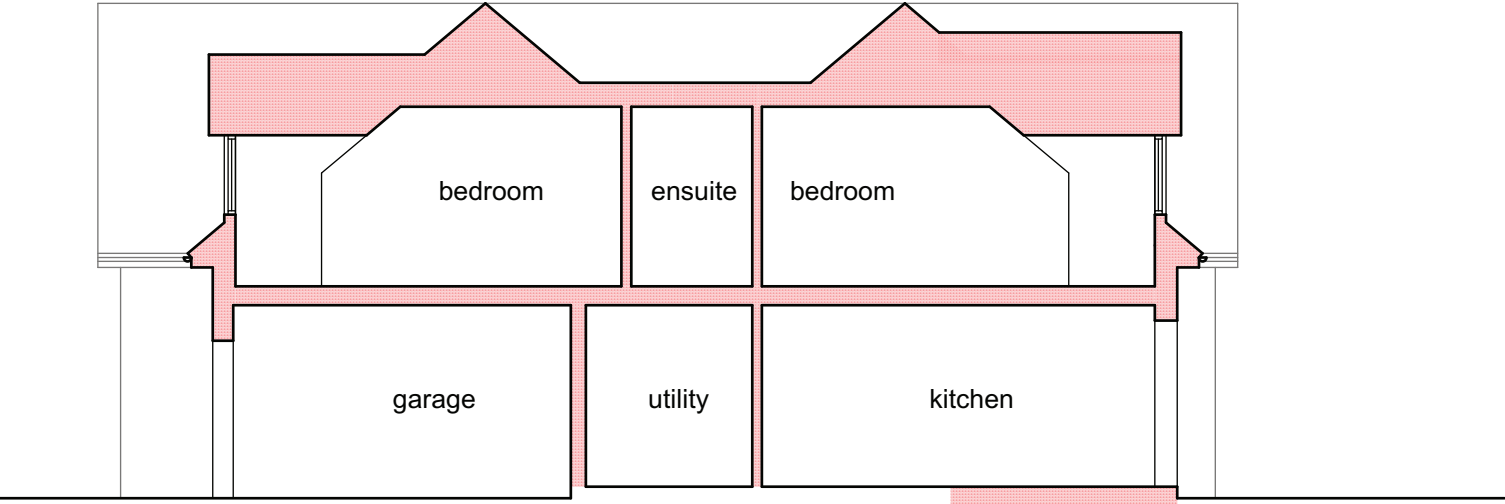

SECTION C-C as proposed

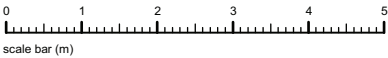

client: Luke Beck	project: 103 Windmill Avenue Wokingham RG41 3XG	scale: 1:100 @ A3 date: July 26 drawn: MW	drawing title: Proposed Sections drawing no: WA - EX 05	
-------------------	---	---	--	--