



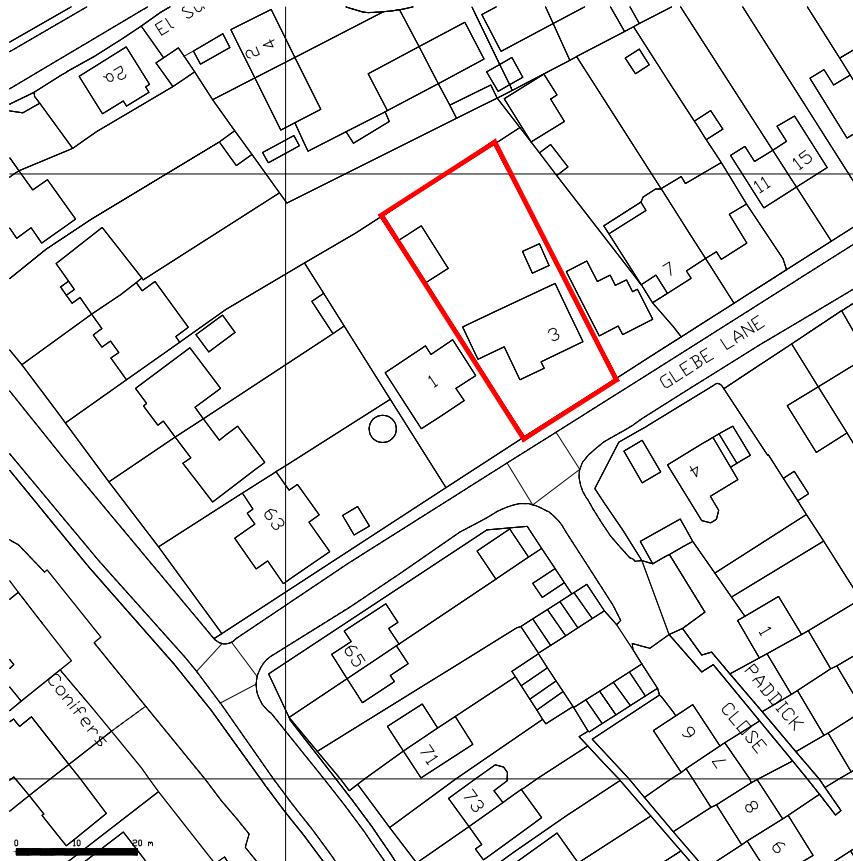

LOCATION PLAN (1:1250)

0 10 20 30 40 50 60 70 80 90 100
Scale m

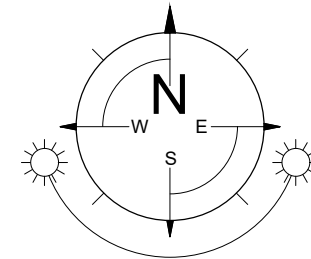

REV. | DATE | COMMENTS

PROJECT

3 Glebe Lane,
Sonning,
RG4 6XH

PROJECT TITLE

Proposed garage conversion and retro-
spective planning for converting existing
garage roof into storage area.

DRAWING TITLE

LOCATION PLAN

Planning & Technical Services

28 Shepherds Hill, Earley, Reading, Berkshire, RG6 1BB
tel: 07714 100537
e-mail: steve@sk-tec.co.uk

CLIENT

Mr S Bisram

SCALE 1:1250 (A4)

DATE Jul '26