


3100- PROPOSED BUILDING ELEVATIONS (1 OF 2)

North Elevation

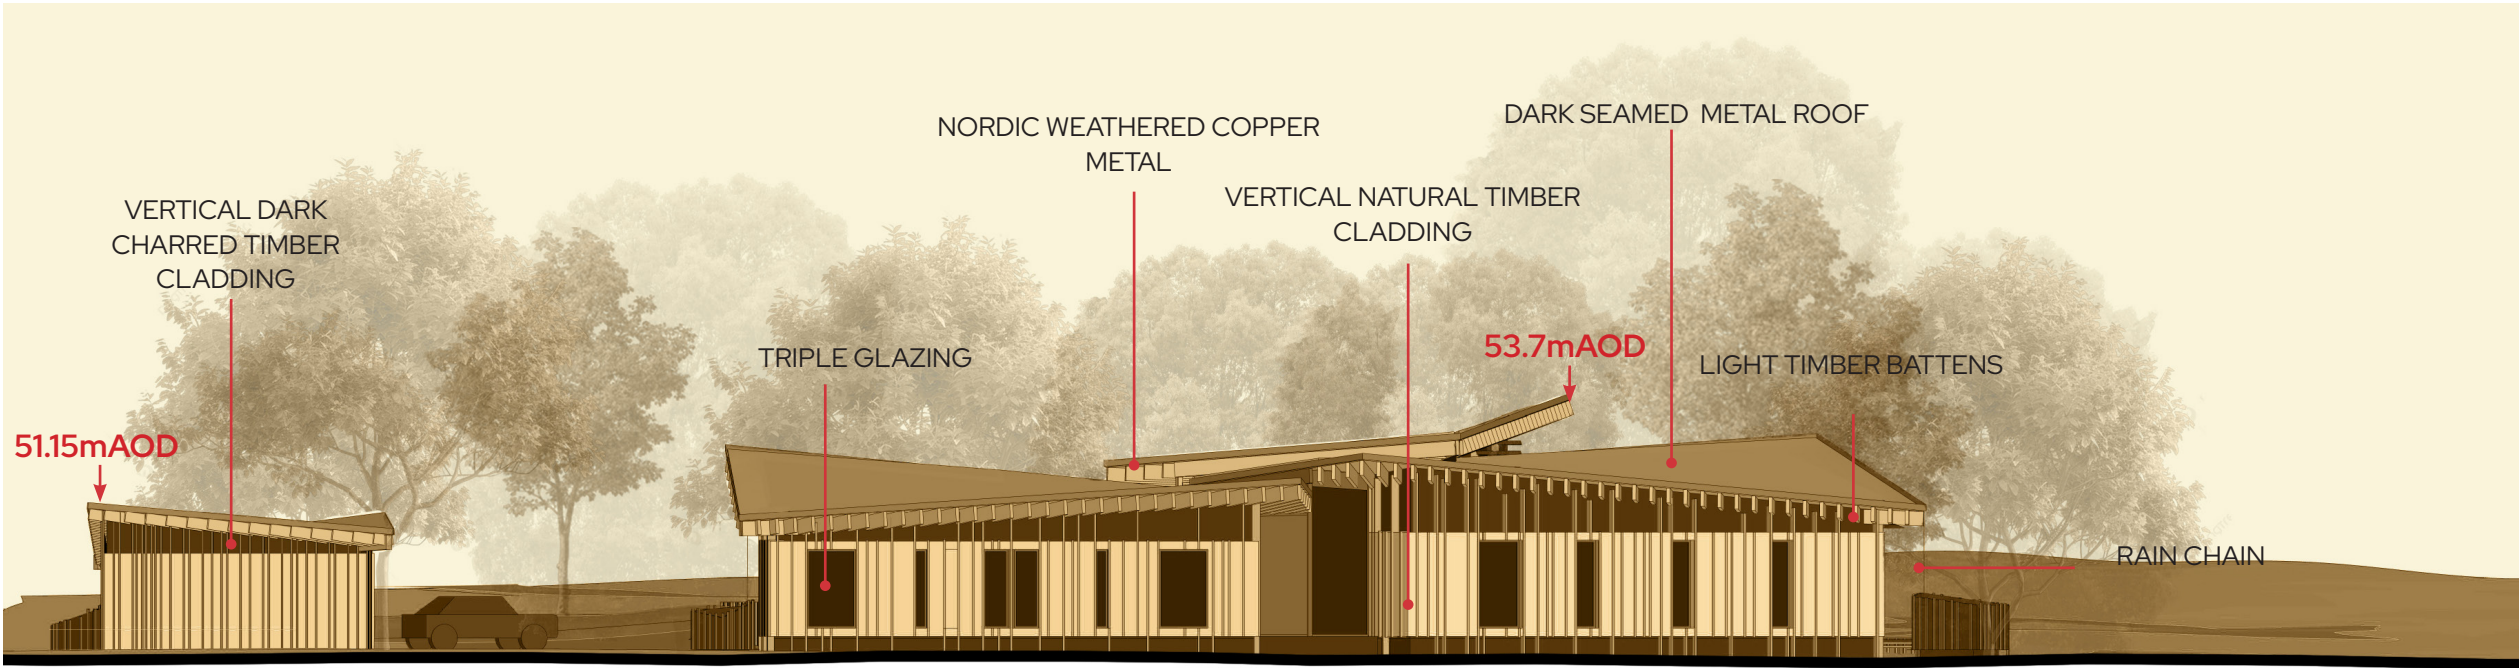

East Elevation

