


3101- PROPOSED BUILDING ELEVATIONS (2 OF 2)

South Elevation

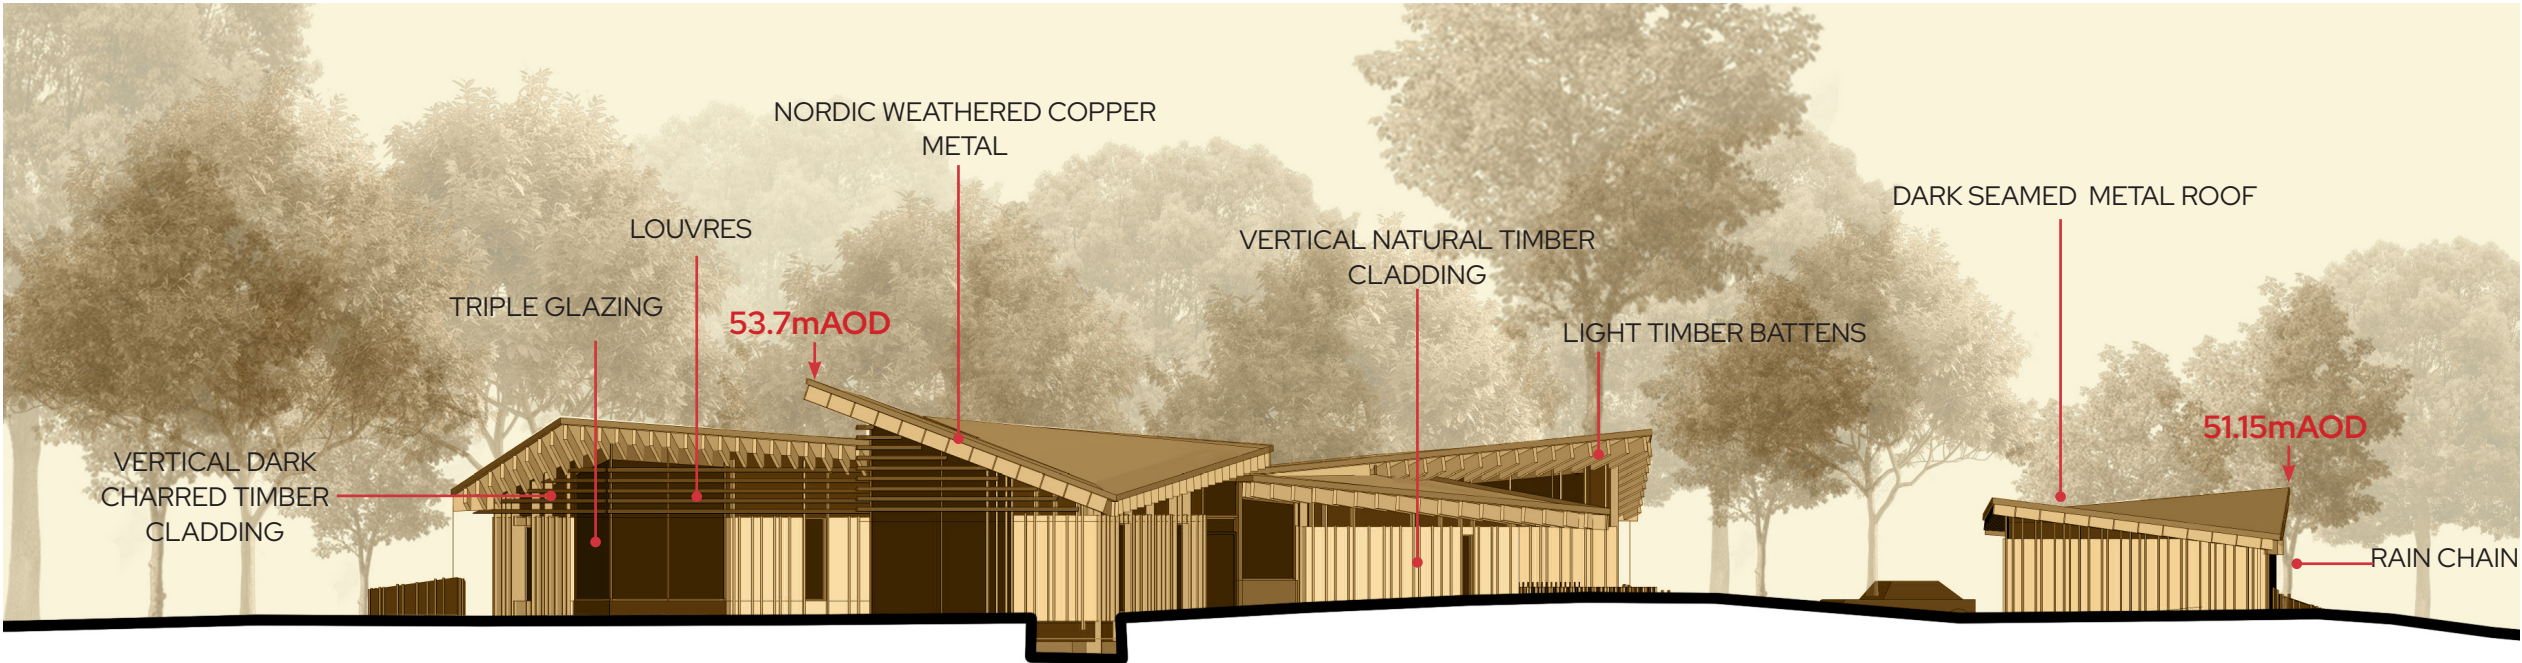

West Elevation

