



PART 8

DESIGN PROPOSALS

8.1 PROPOSED LANDSCAPE MASTERPLAN



0m 50m

Phil Allen
DESIGN



1:500 **HAWKES**
architecture

8.2 PROPOSED LANDSCAPE STRATEGY



8.3 DEVELOPED BUILDING PLAN



GIA: 286m²
Garage GIA: 56m²



8.4 AERIAL VIEW



8.5 VIEW ON ARRIVAL TO SITE



8.6 VIEW FROM SOUTH OF SITE



8.7 ARRIVAL VIEW



8.8 SOUTH FACING TERRACE OVER POND



8.9 NORTH ELEVATION IN SUMMER



8.10 VIEW FROM NORTH OF SITE IN AUTUMN



8.11 VIEW TO THE WESTERN TERRACE IN AUTUMN


MORNING VIEW



EVENING VIEW



8.12 VIEW TO THE WESTERN TERRACE IN AUTUMN

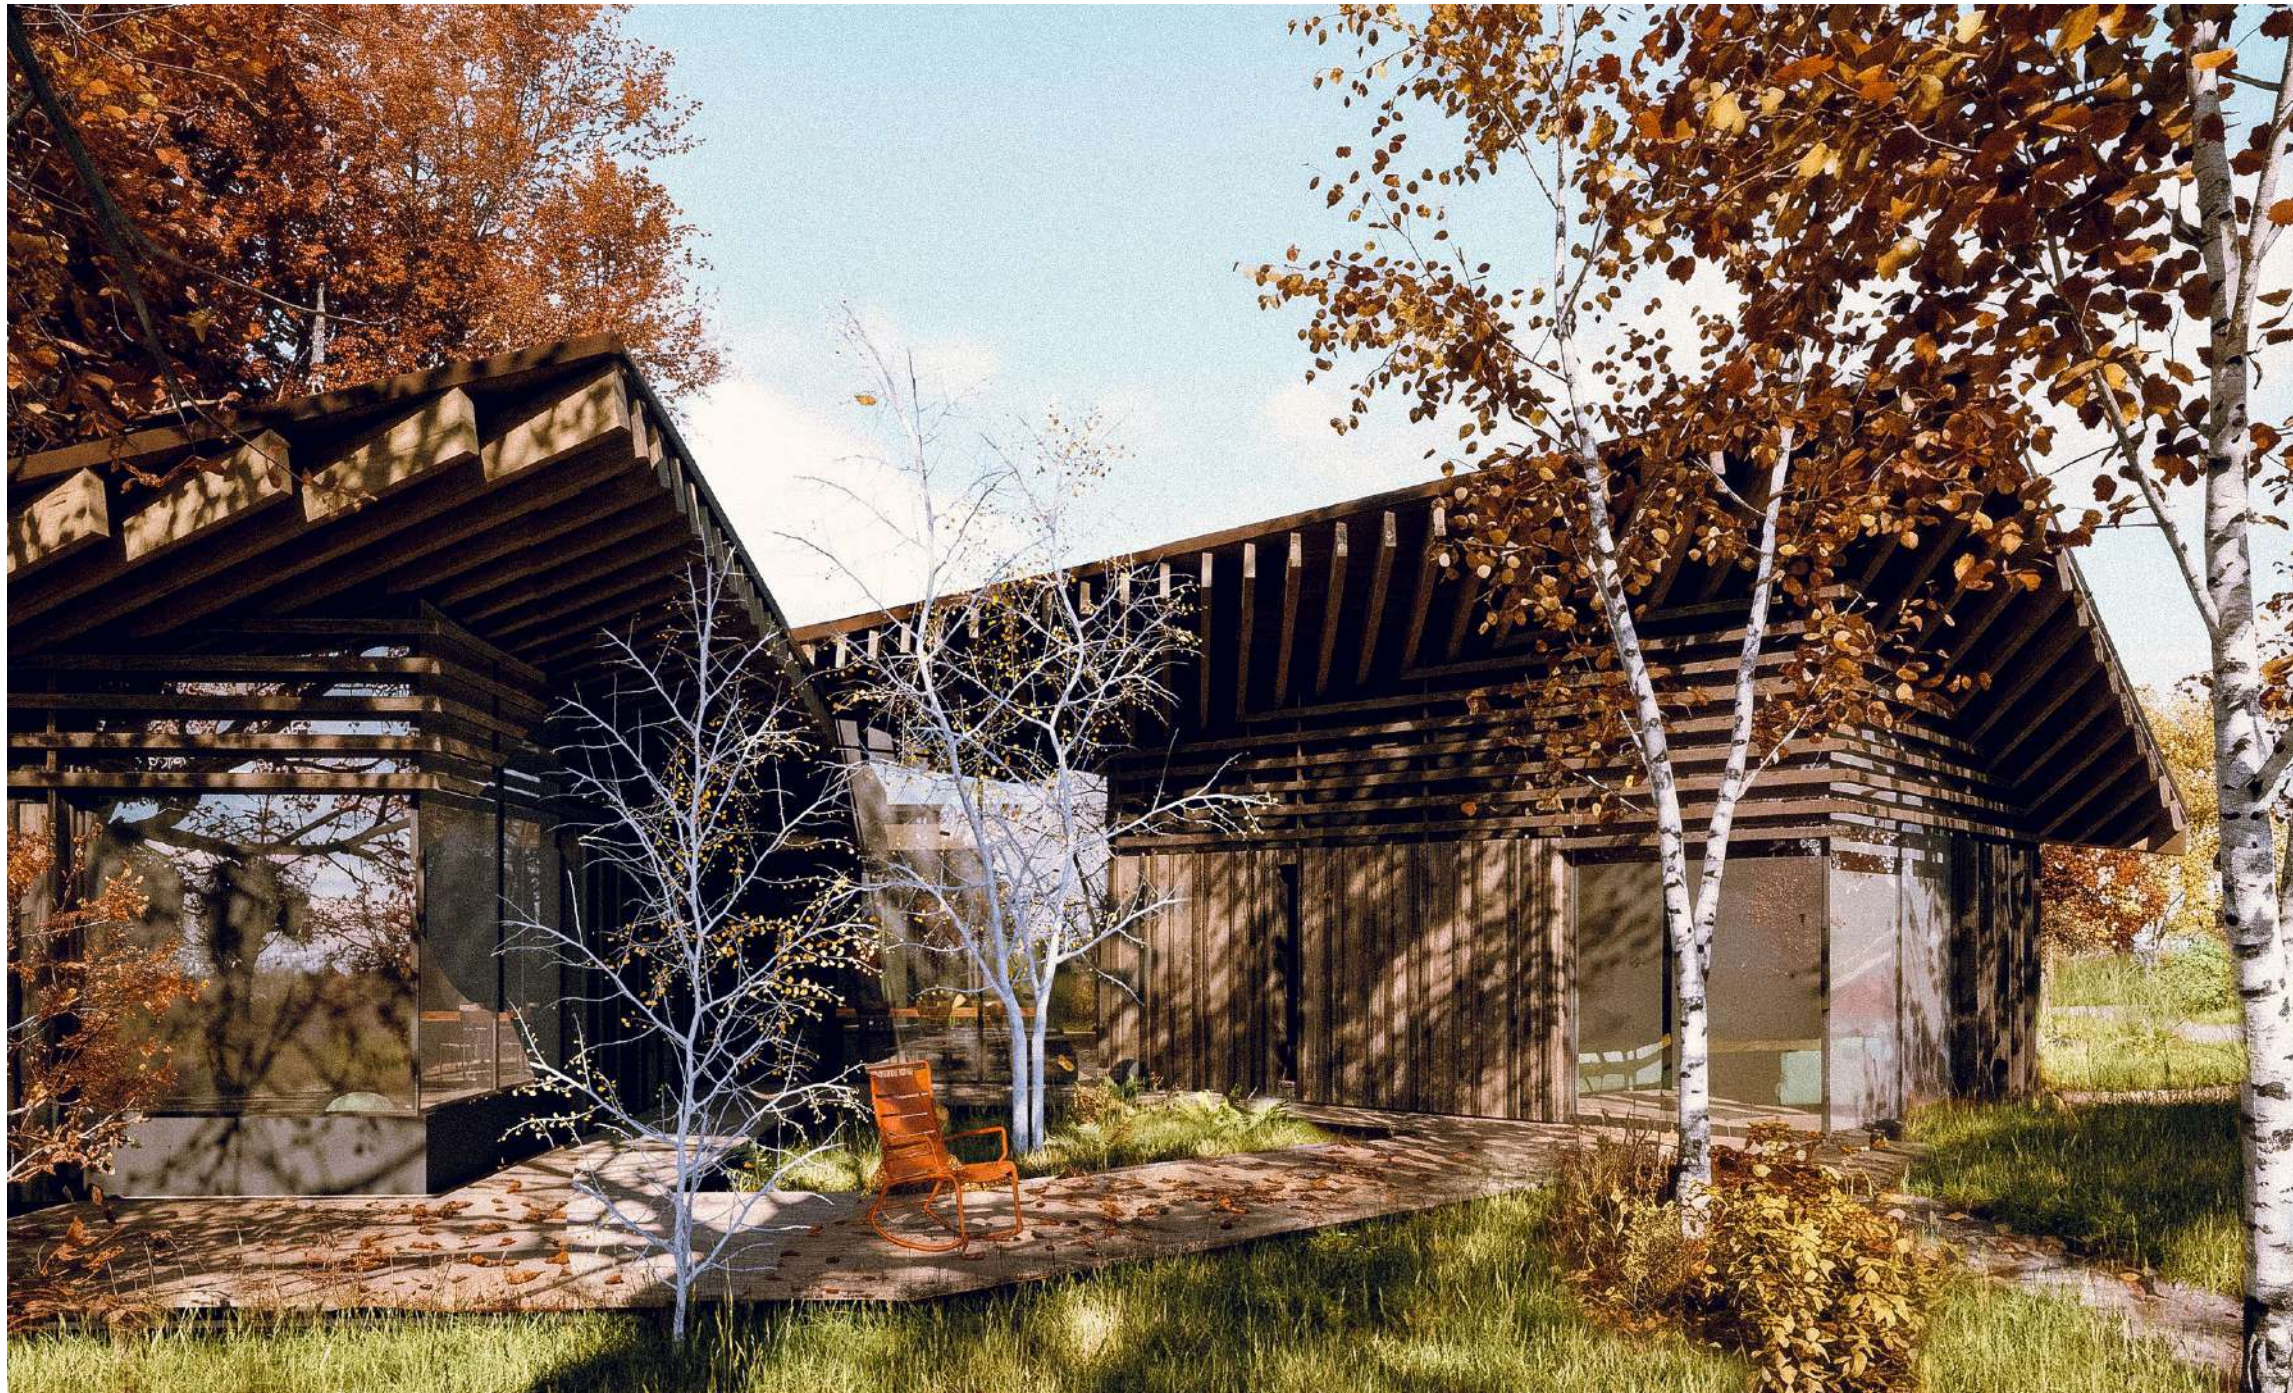

8.13 VIEW OUT TO WEST FACING TERRACE




8.14 VIEW ENTERING AND LEAVING THE HOUSE

ARRIVING



LEAVING

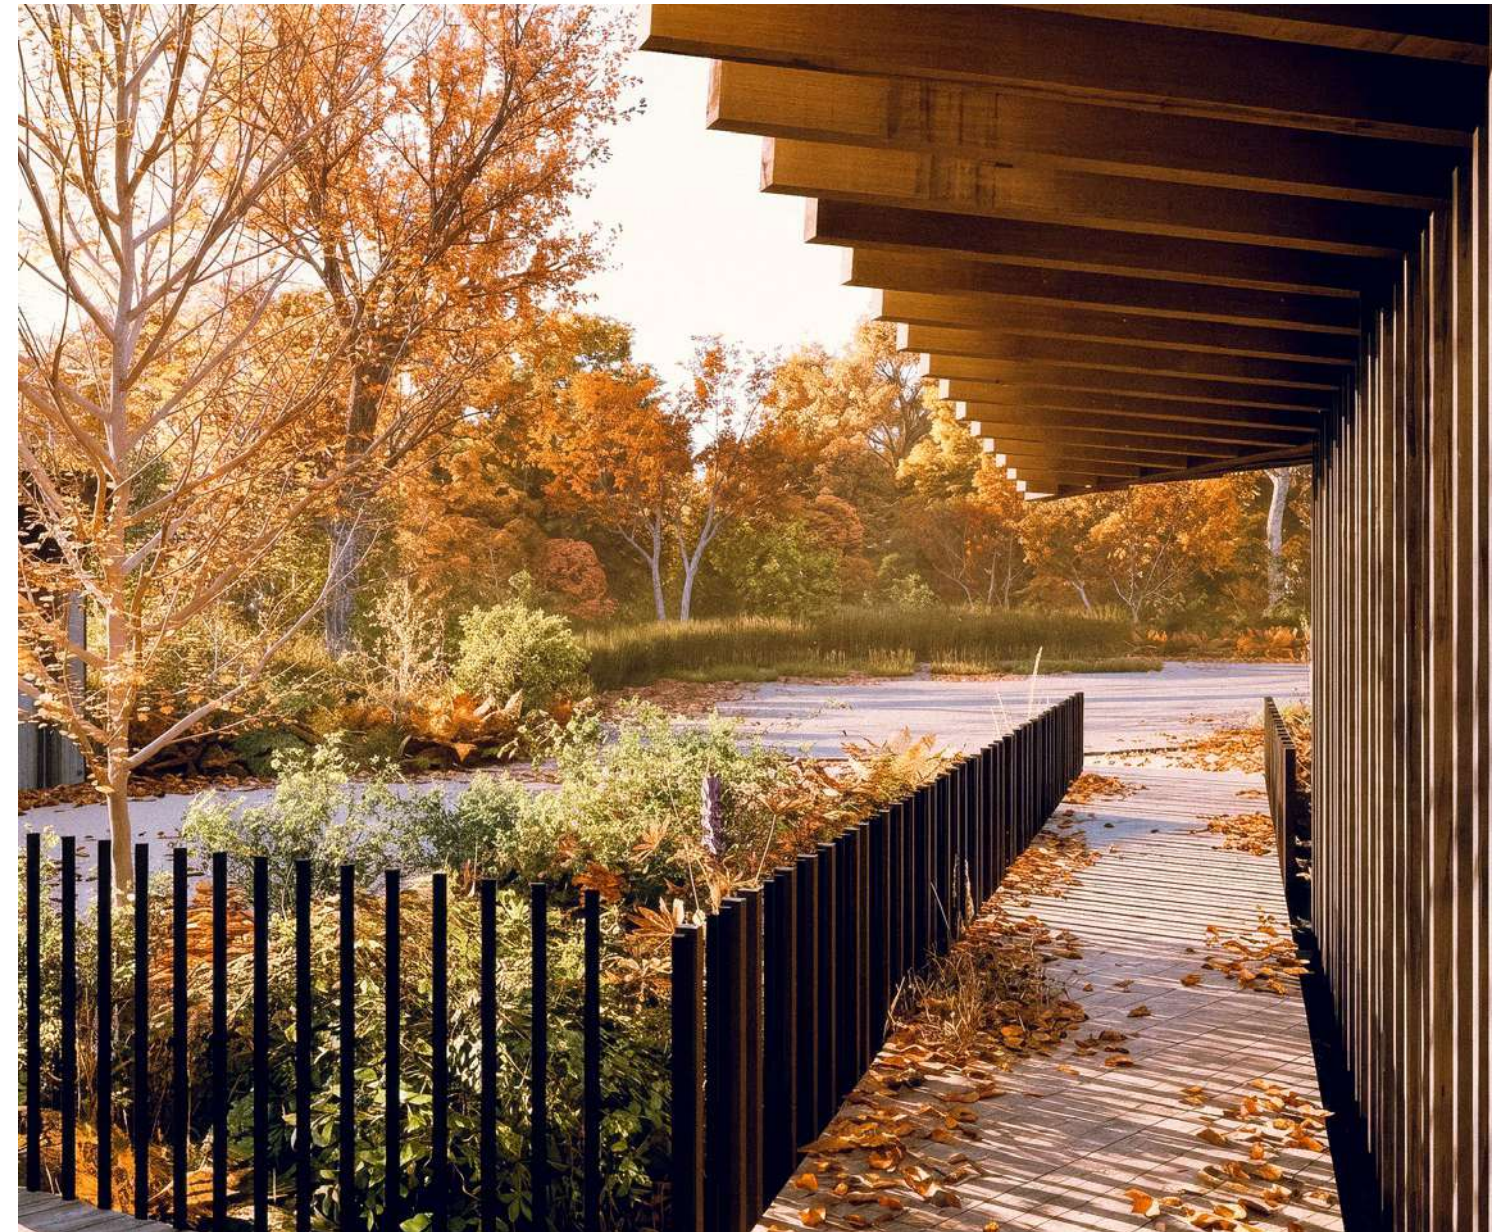

8.15 VIEW FROM ENTRANCE HALL



8.16 VIEW OF LIVING AREA



8.17 INTERIOR STUDIES



8.18 ARRIVAL SEQUENCE



VIEW G




VIEW E



VIEW C



VIEW A

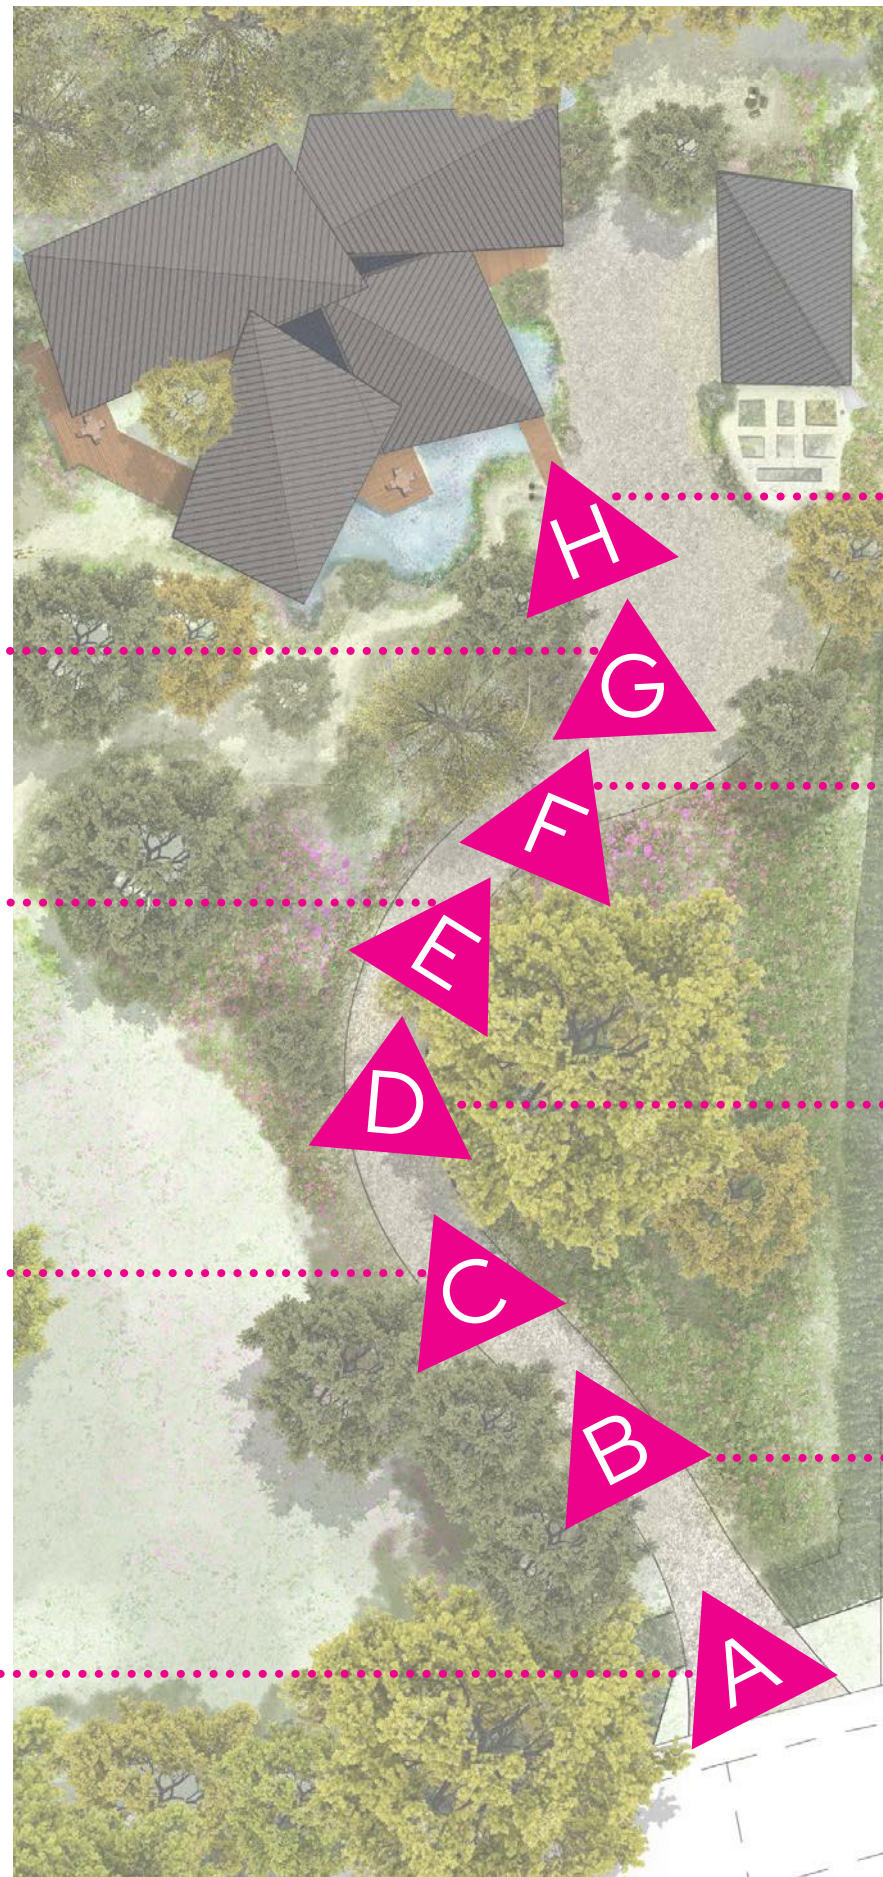

VIEW H



VIEW F



VIEW D



VIEW B

