





Proposed Plan and Elevations

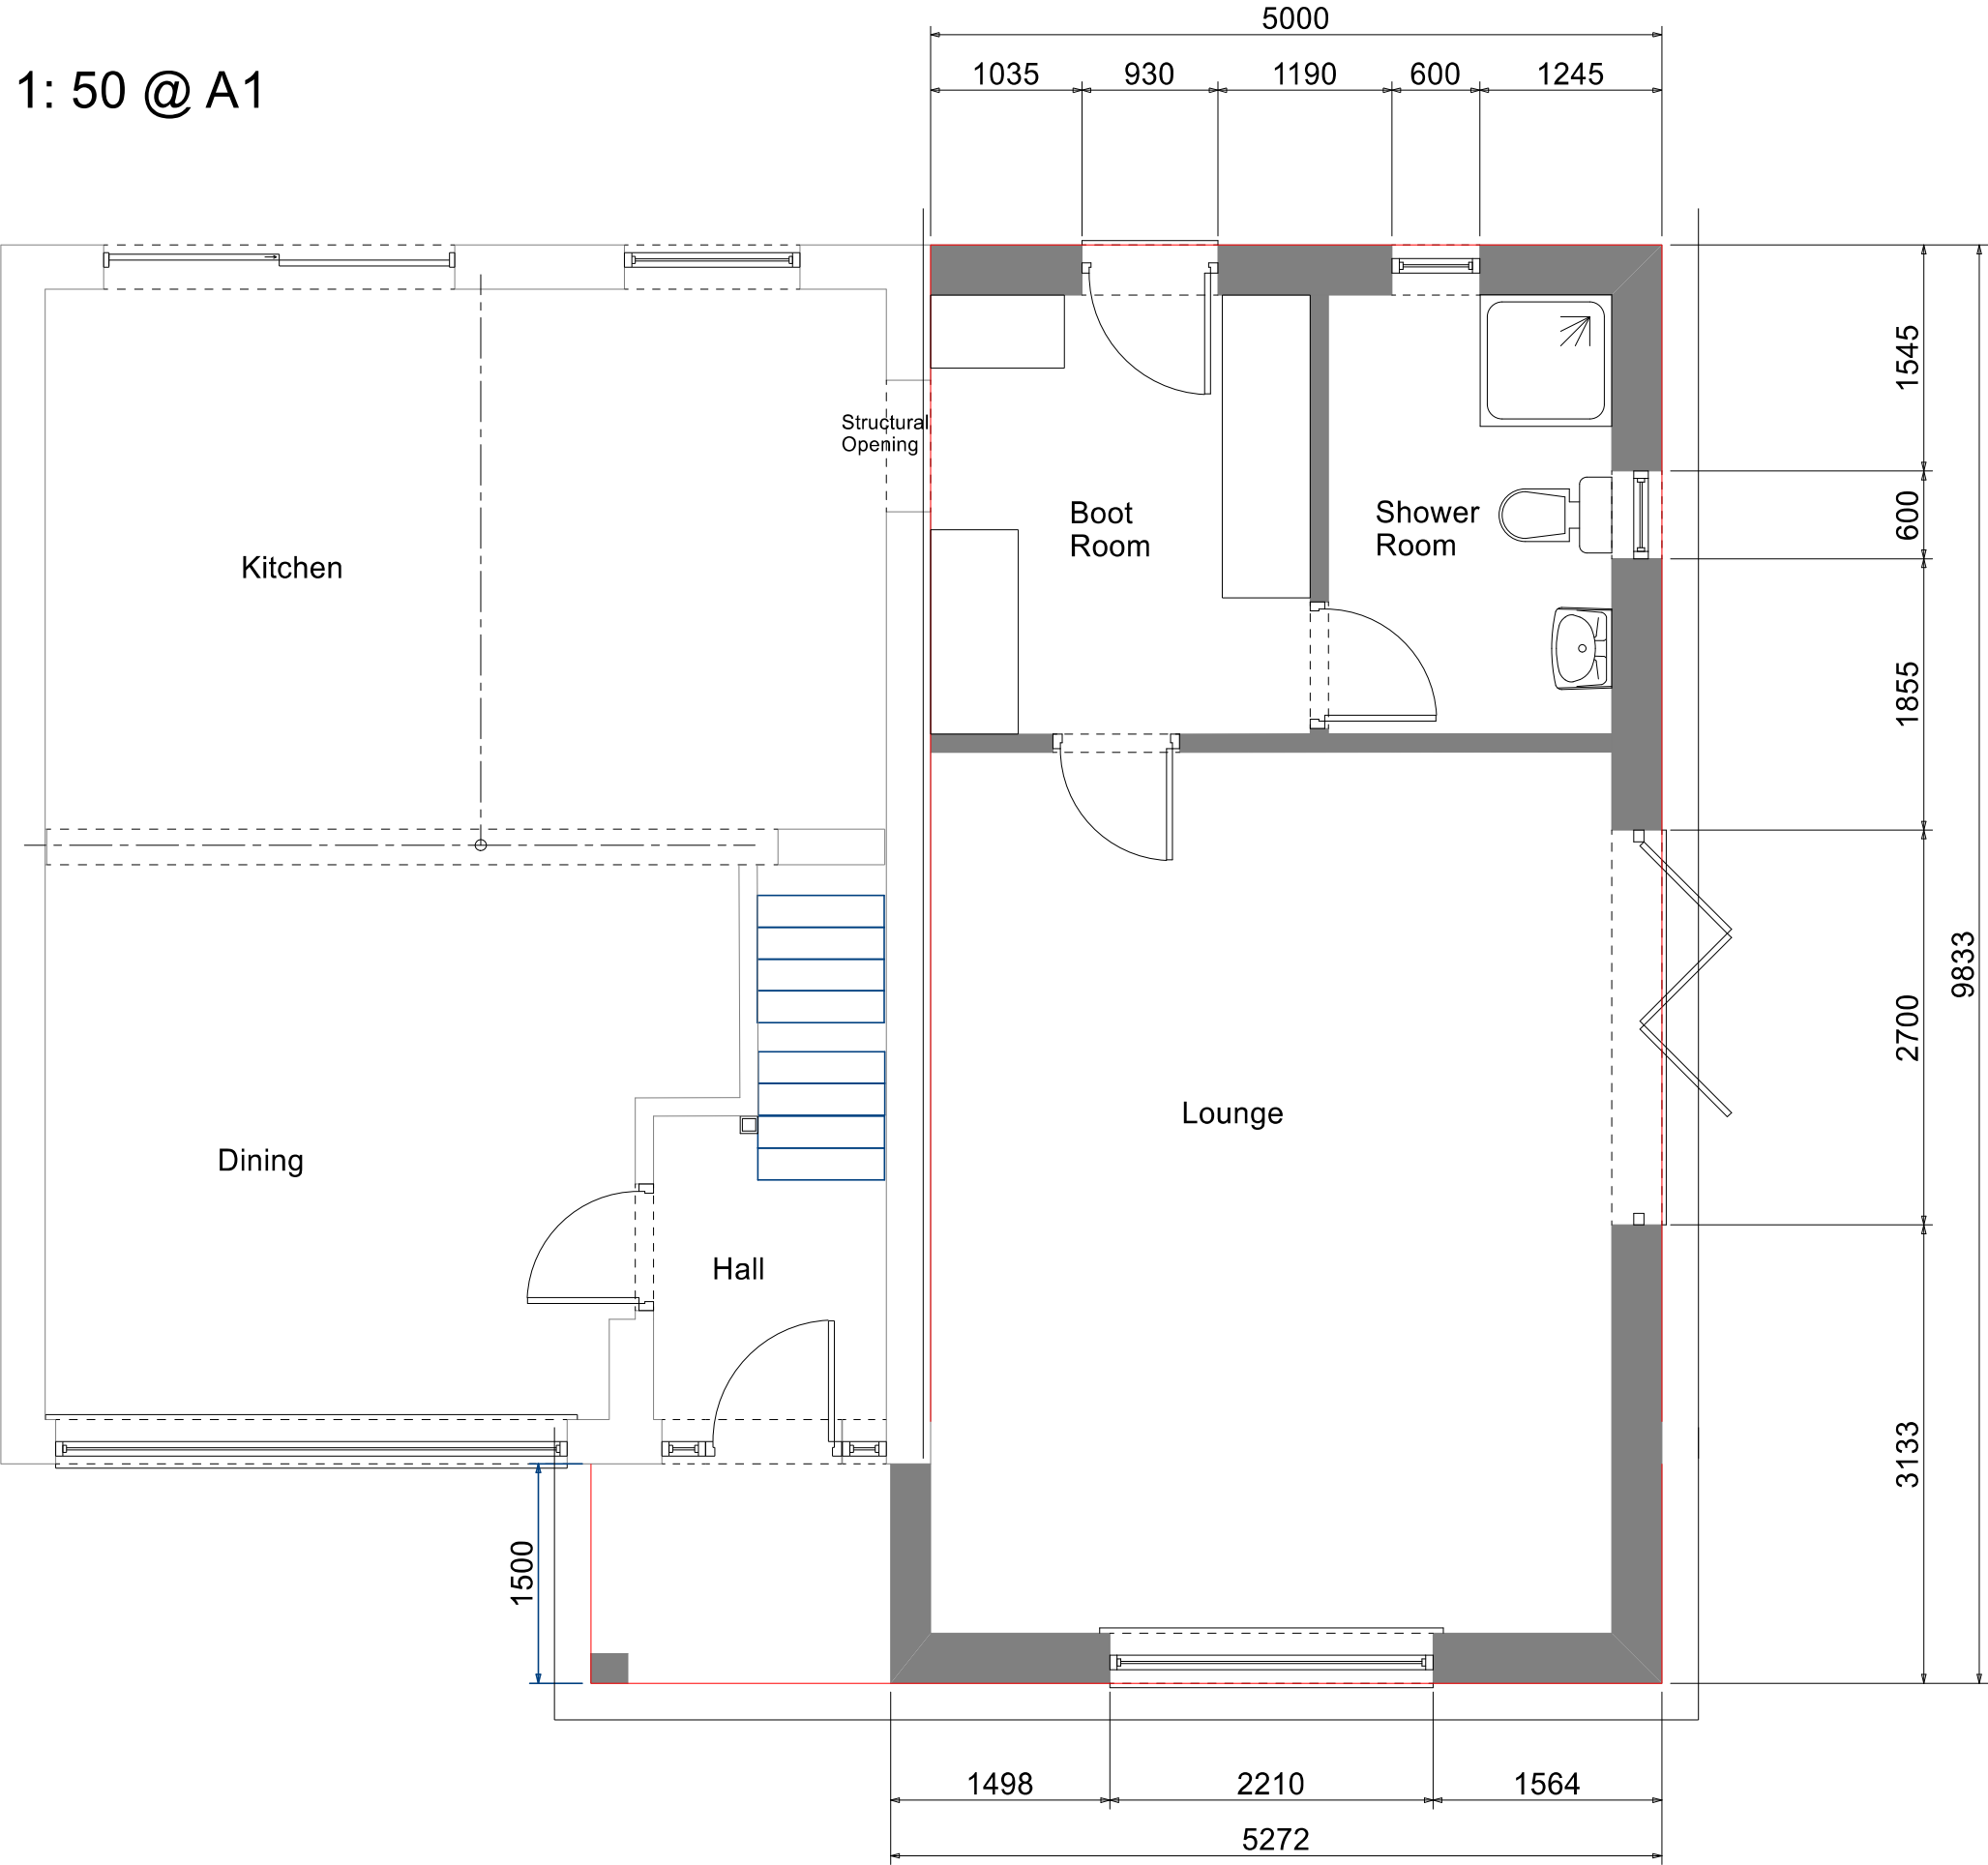

Ground Floor

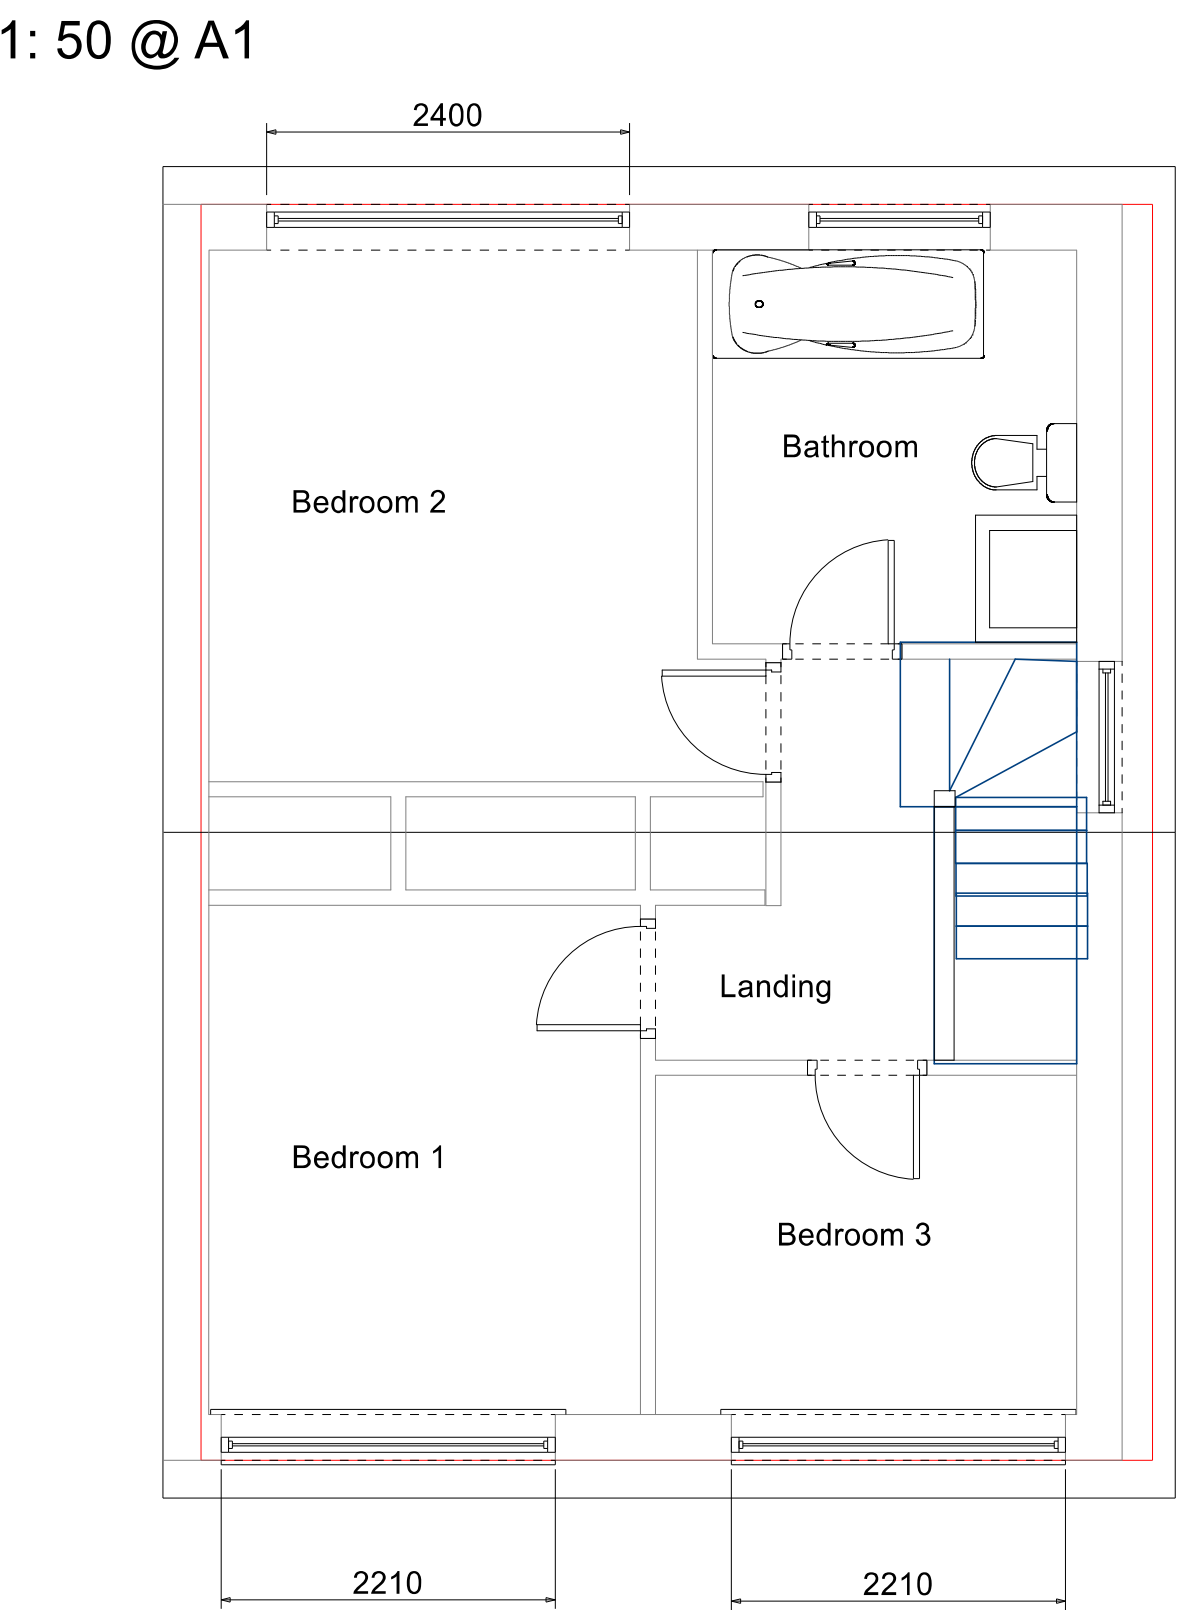

First Floor

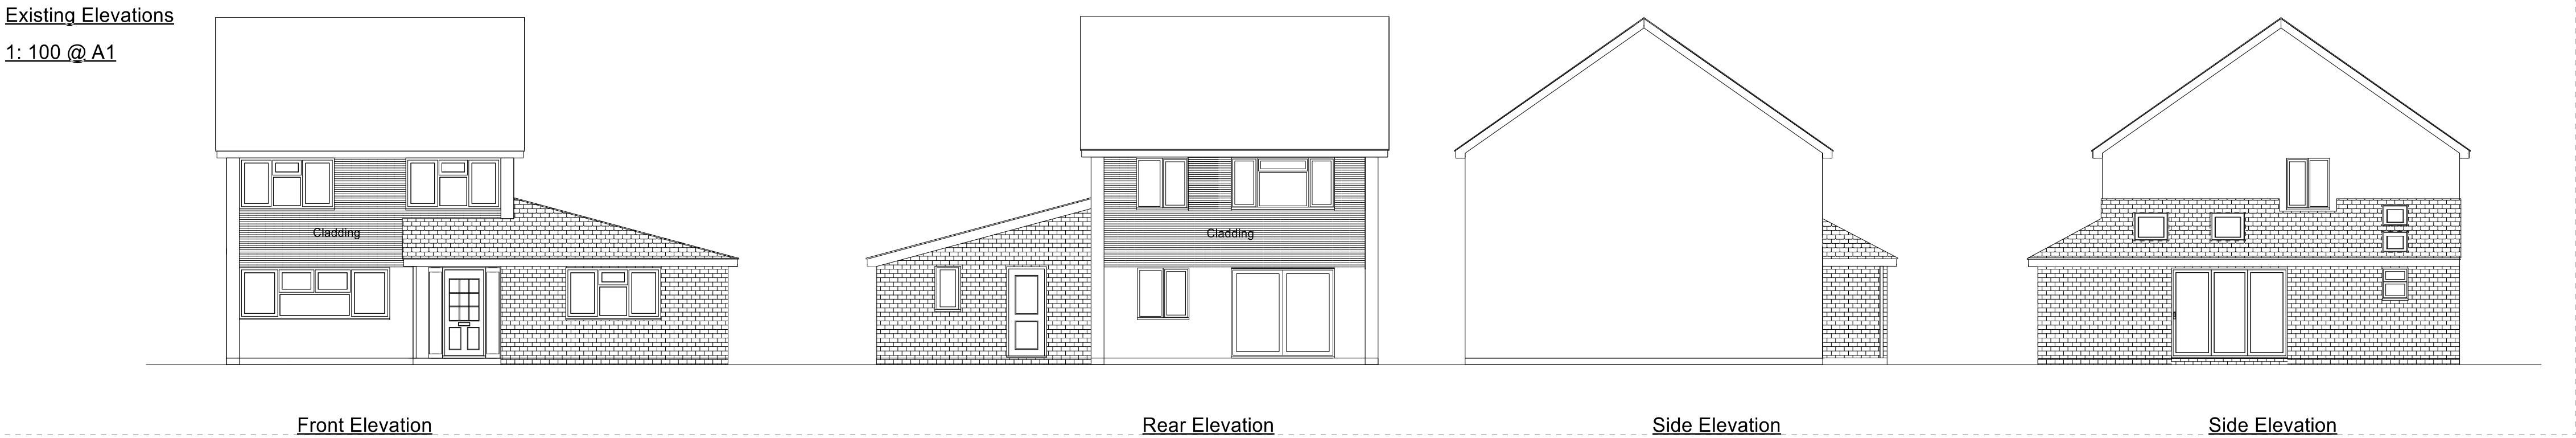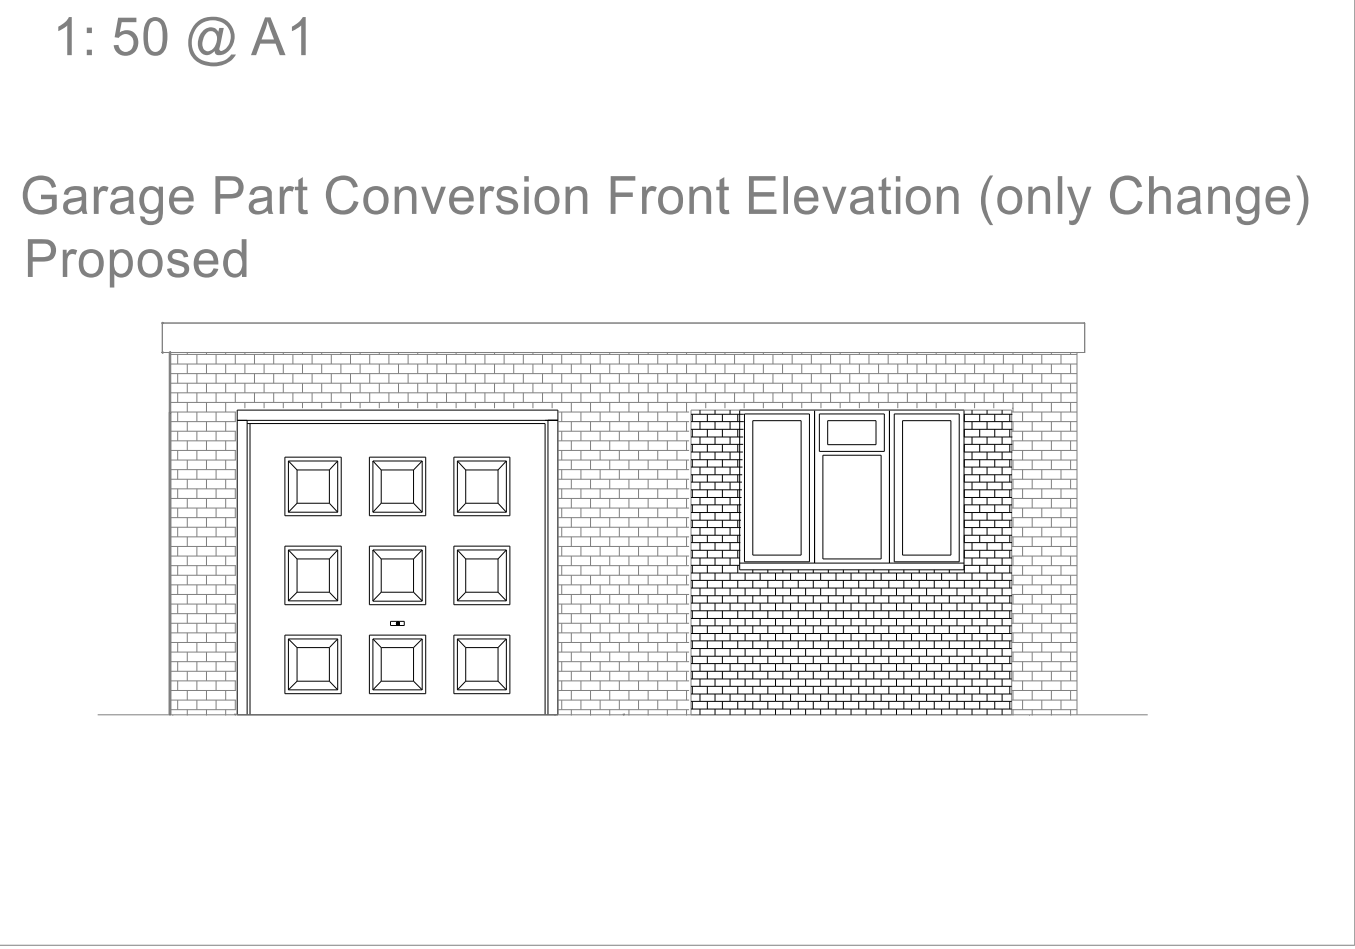

Cantley Design

Cantley Design

Project
Home Extension
12 Bean Oak Road
Wokingham
RG40 1RL

Proposed Plan and Elevations
Client
Mr and Mrs S. Prosser
Drawing No.
1/9/2025/SP/RDO/nco/D2PPc

Date
September 2025
Drawn by
Bob Owles

Scale
1:50
Checked by
NCO

Page Size - A1

Cantley Drawing Services
20 Cantley Crescent
Wokingham
RG41 1NX
0781 803 2212