




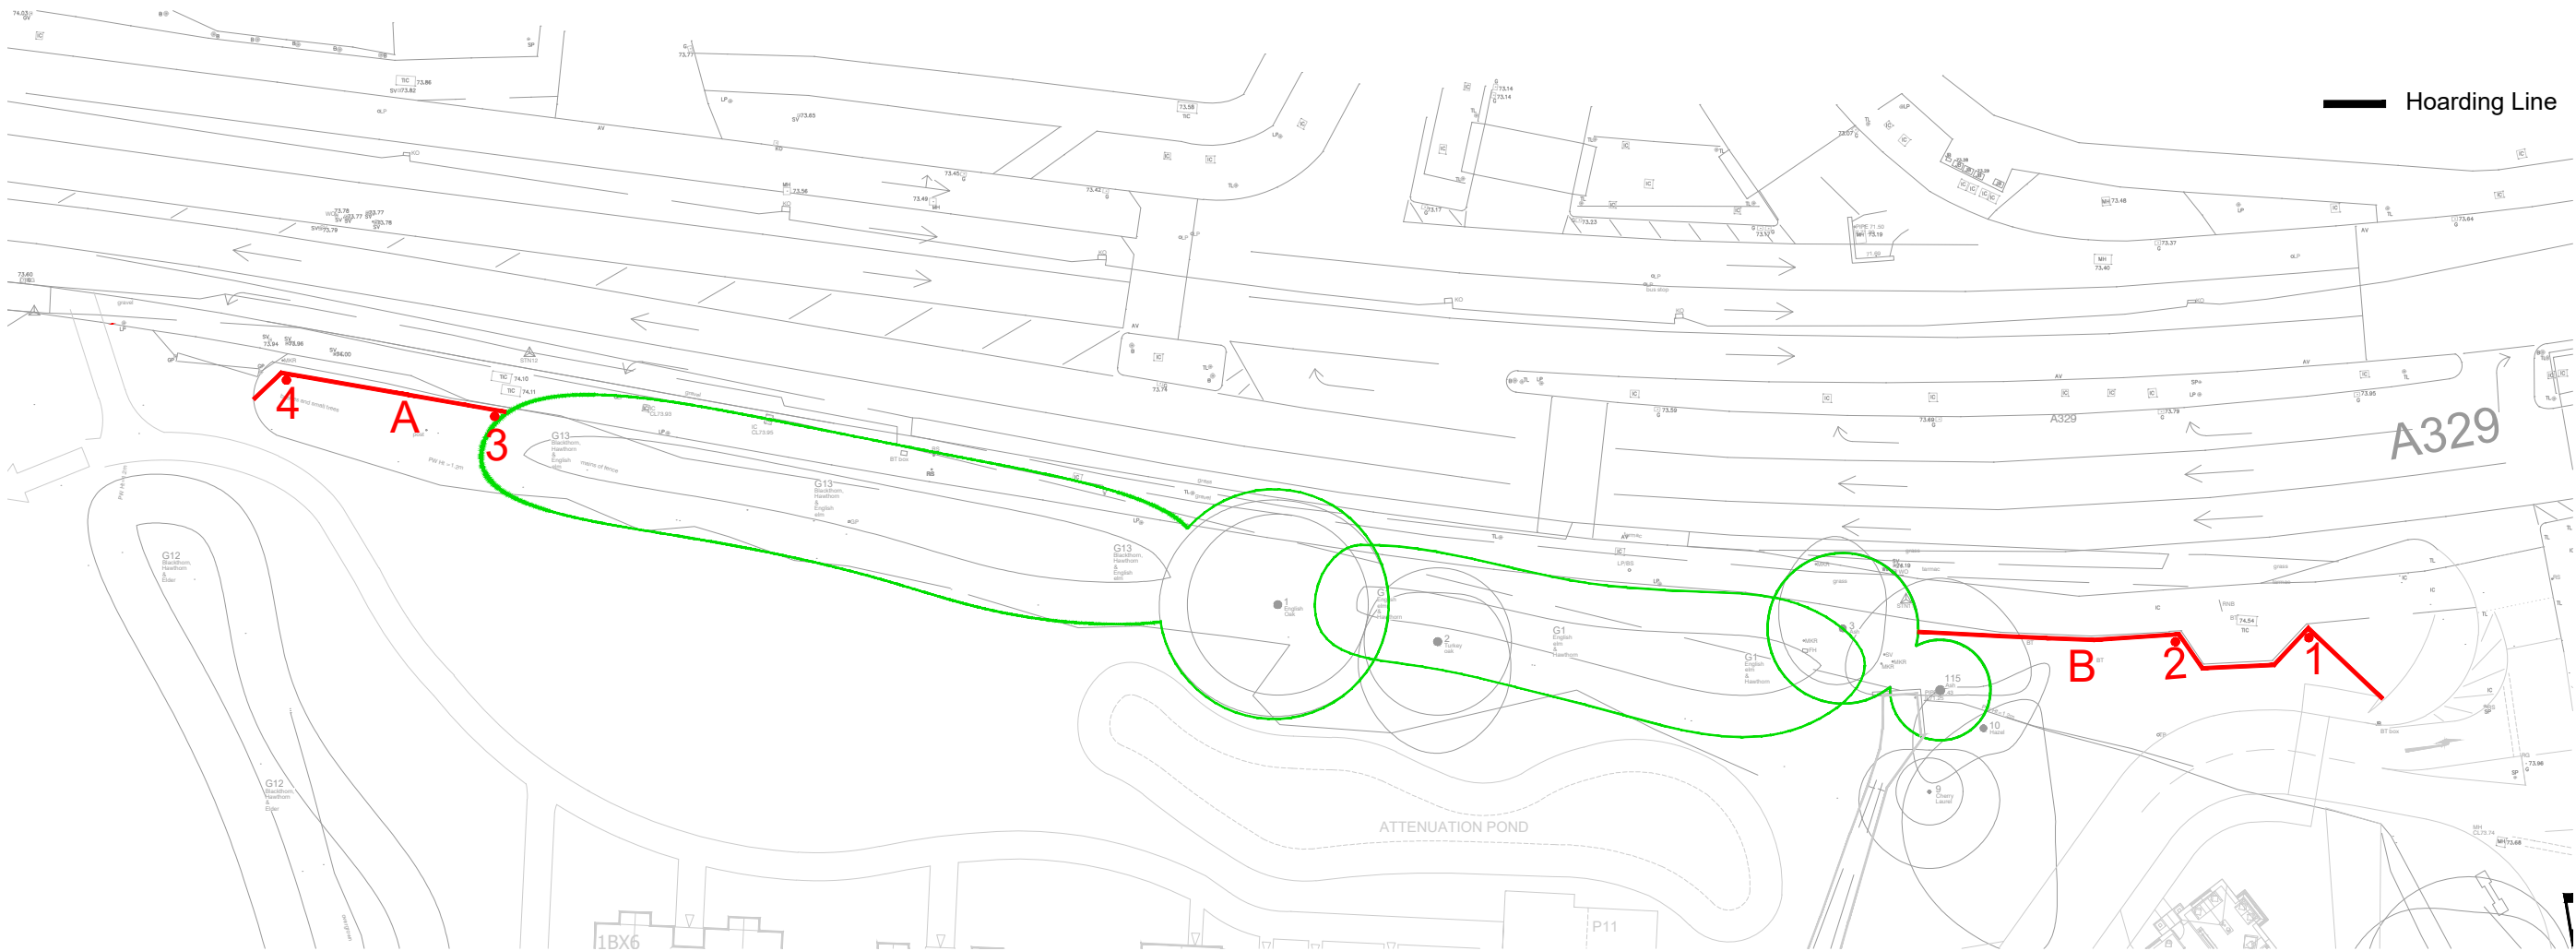

Hoarding Line

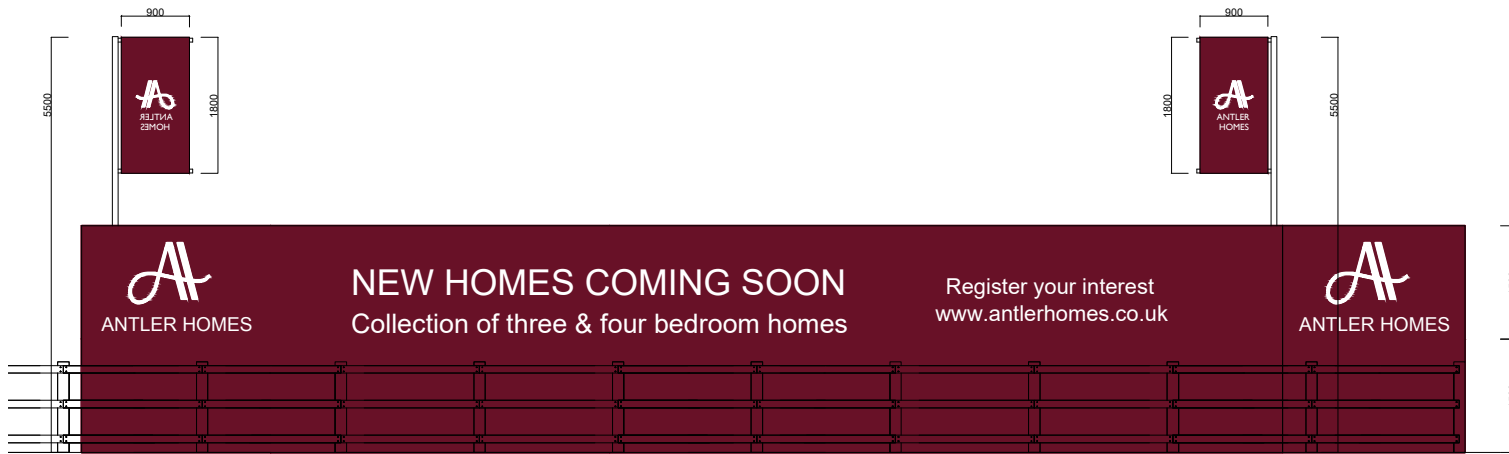

Hoarding Plan 'A' & Flags 3 & 4'

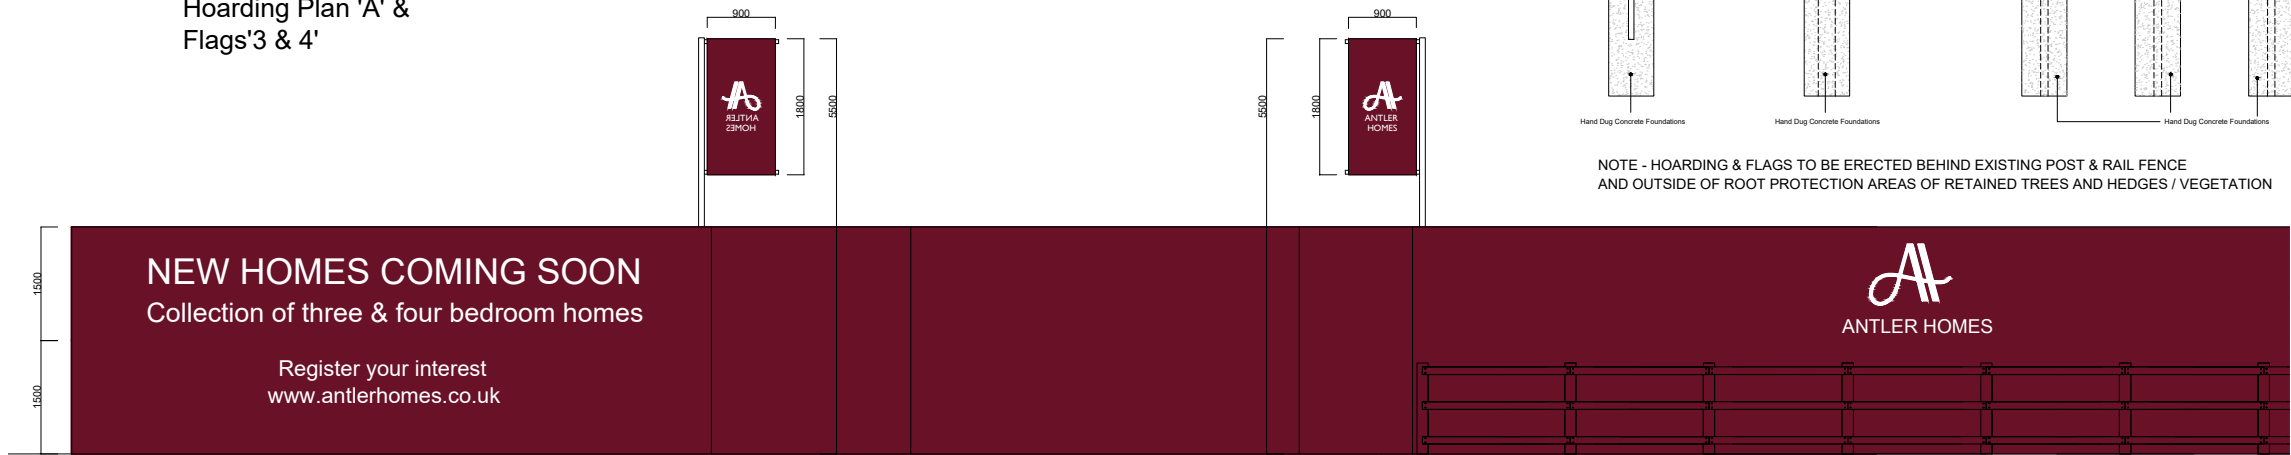

Hoarding Plan 'B' & Flag 1 & 2'

Elevations & Section - 1:100 @ A3

Typical Section Through Hoarding & Flag

Site Layout Plan - 1:500 @ A3

- | | | | |
|---|----------|----|----------------------------|
| 6 | 25.10.24 | MJ | TYPICAL SECTION SHOWN |
| 5 | 25.10.24 | MJ | FLAG POLES REVISED |
| 4 | 24.10.24 | MJ | FLAG POLES SHOWN |
| 3 | 23.10.24 | MJ | EXTENT OF HOARDING REVISED |
| 2 | 30.08.24 | MJ | SCALE VERIFIED |

revision	date	prepared	description
----------	------	----------	-------------

ANTLER HOMES

Knightway House
Park Street
Bagshot
Surrey
GU19 5AQ
T : 01276 538941
www.antlerhomes.co.uk

project
Wokingham

drawing
Hoarding Plan

date	scale	drawn
15/03/24	1:500 & 100 @ A3	MK

drawing number	revision
AH303.SK.806.4	6

Scale Bar - 1:500 @ A3

