



Legend


Translocated Lime Trees

2m gap for grounds maintenance

Hit and miss gap for grounds maintenance

Chestnut Pale

Heras, default specification

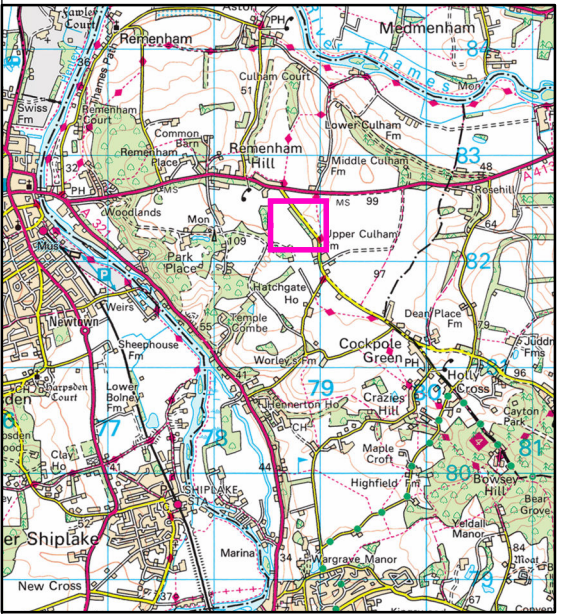

Page of

Scale: 1:1,606 @ A3 Scale




Contains Ordnance Survey Open Data © Crown Copyright and Database Right 2025. Ordnance Survey Partner No. 100053143

Tree Protection Plan (TPP)

Conway Park

Drawing No	Conway_Park_Rev2.0
Date	08 April 2025



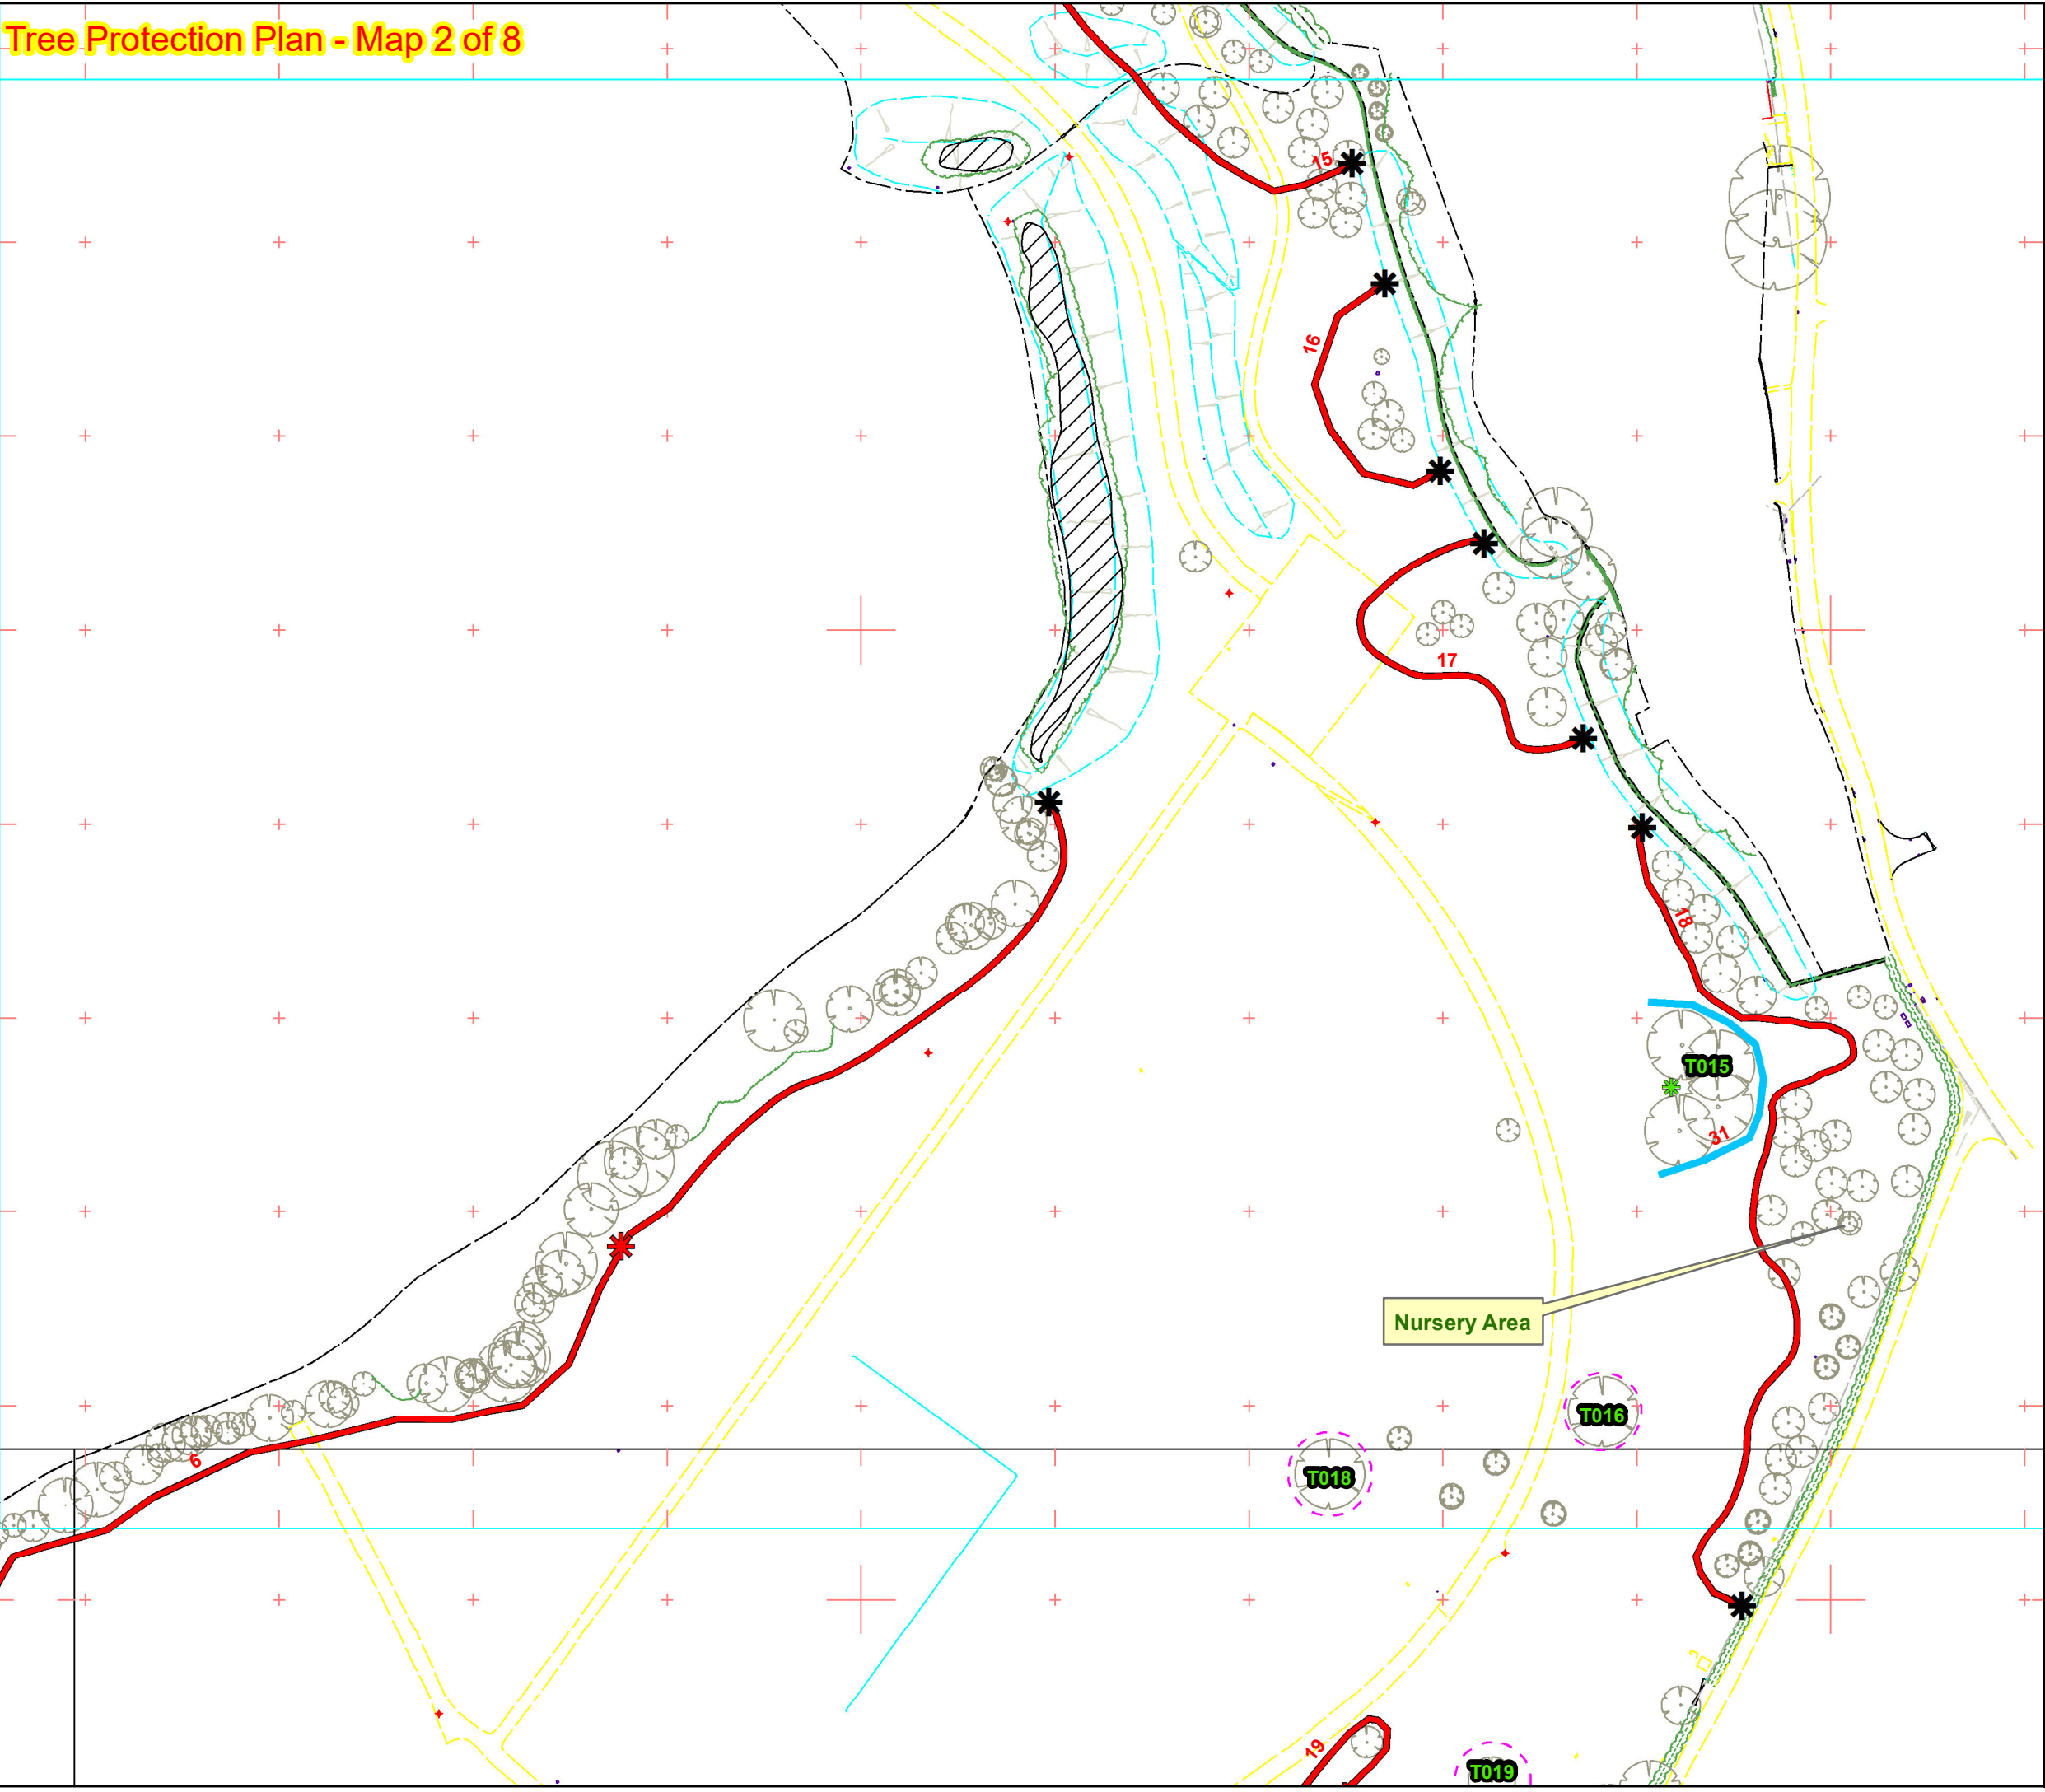

Legend


Translocated Lime Trees

2m gap for grounds maintenance

Hit and miss gap for grounds maintenance

Chestnut Pale

Heras, default specification

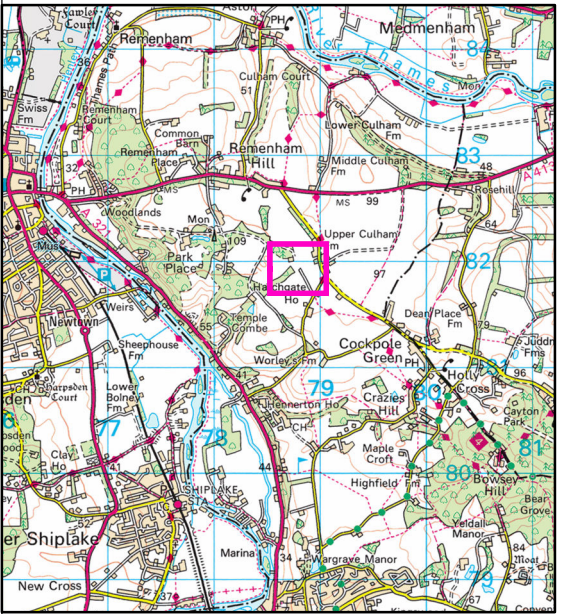

Page of

Scale: 1:1,606 @ A3 Scale




Contains Ordnance Survey Open Data © Crown Copyright and Database Right 2025. Ordnance Survey Partner No. 100053143

Tree Protection Plan (TPP)

Conway Park

Drawing No	Conway_Park_Rev2.0
Date	08 April 2025



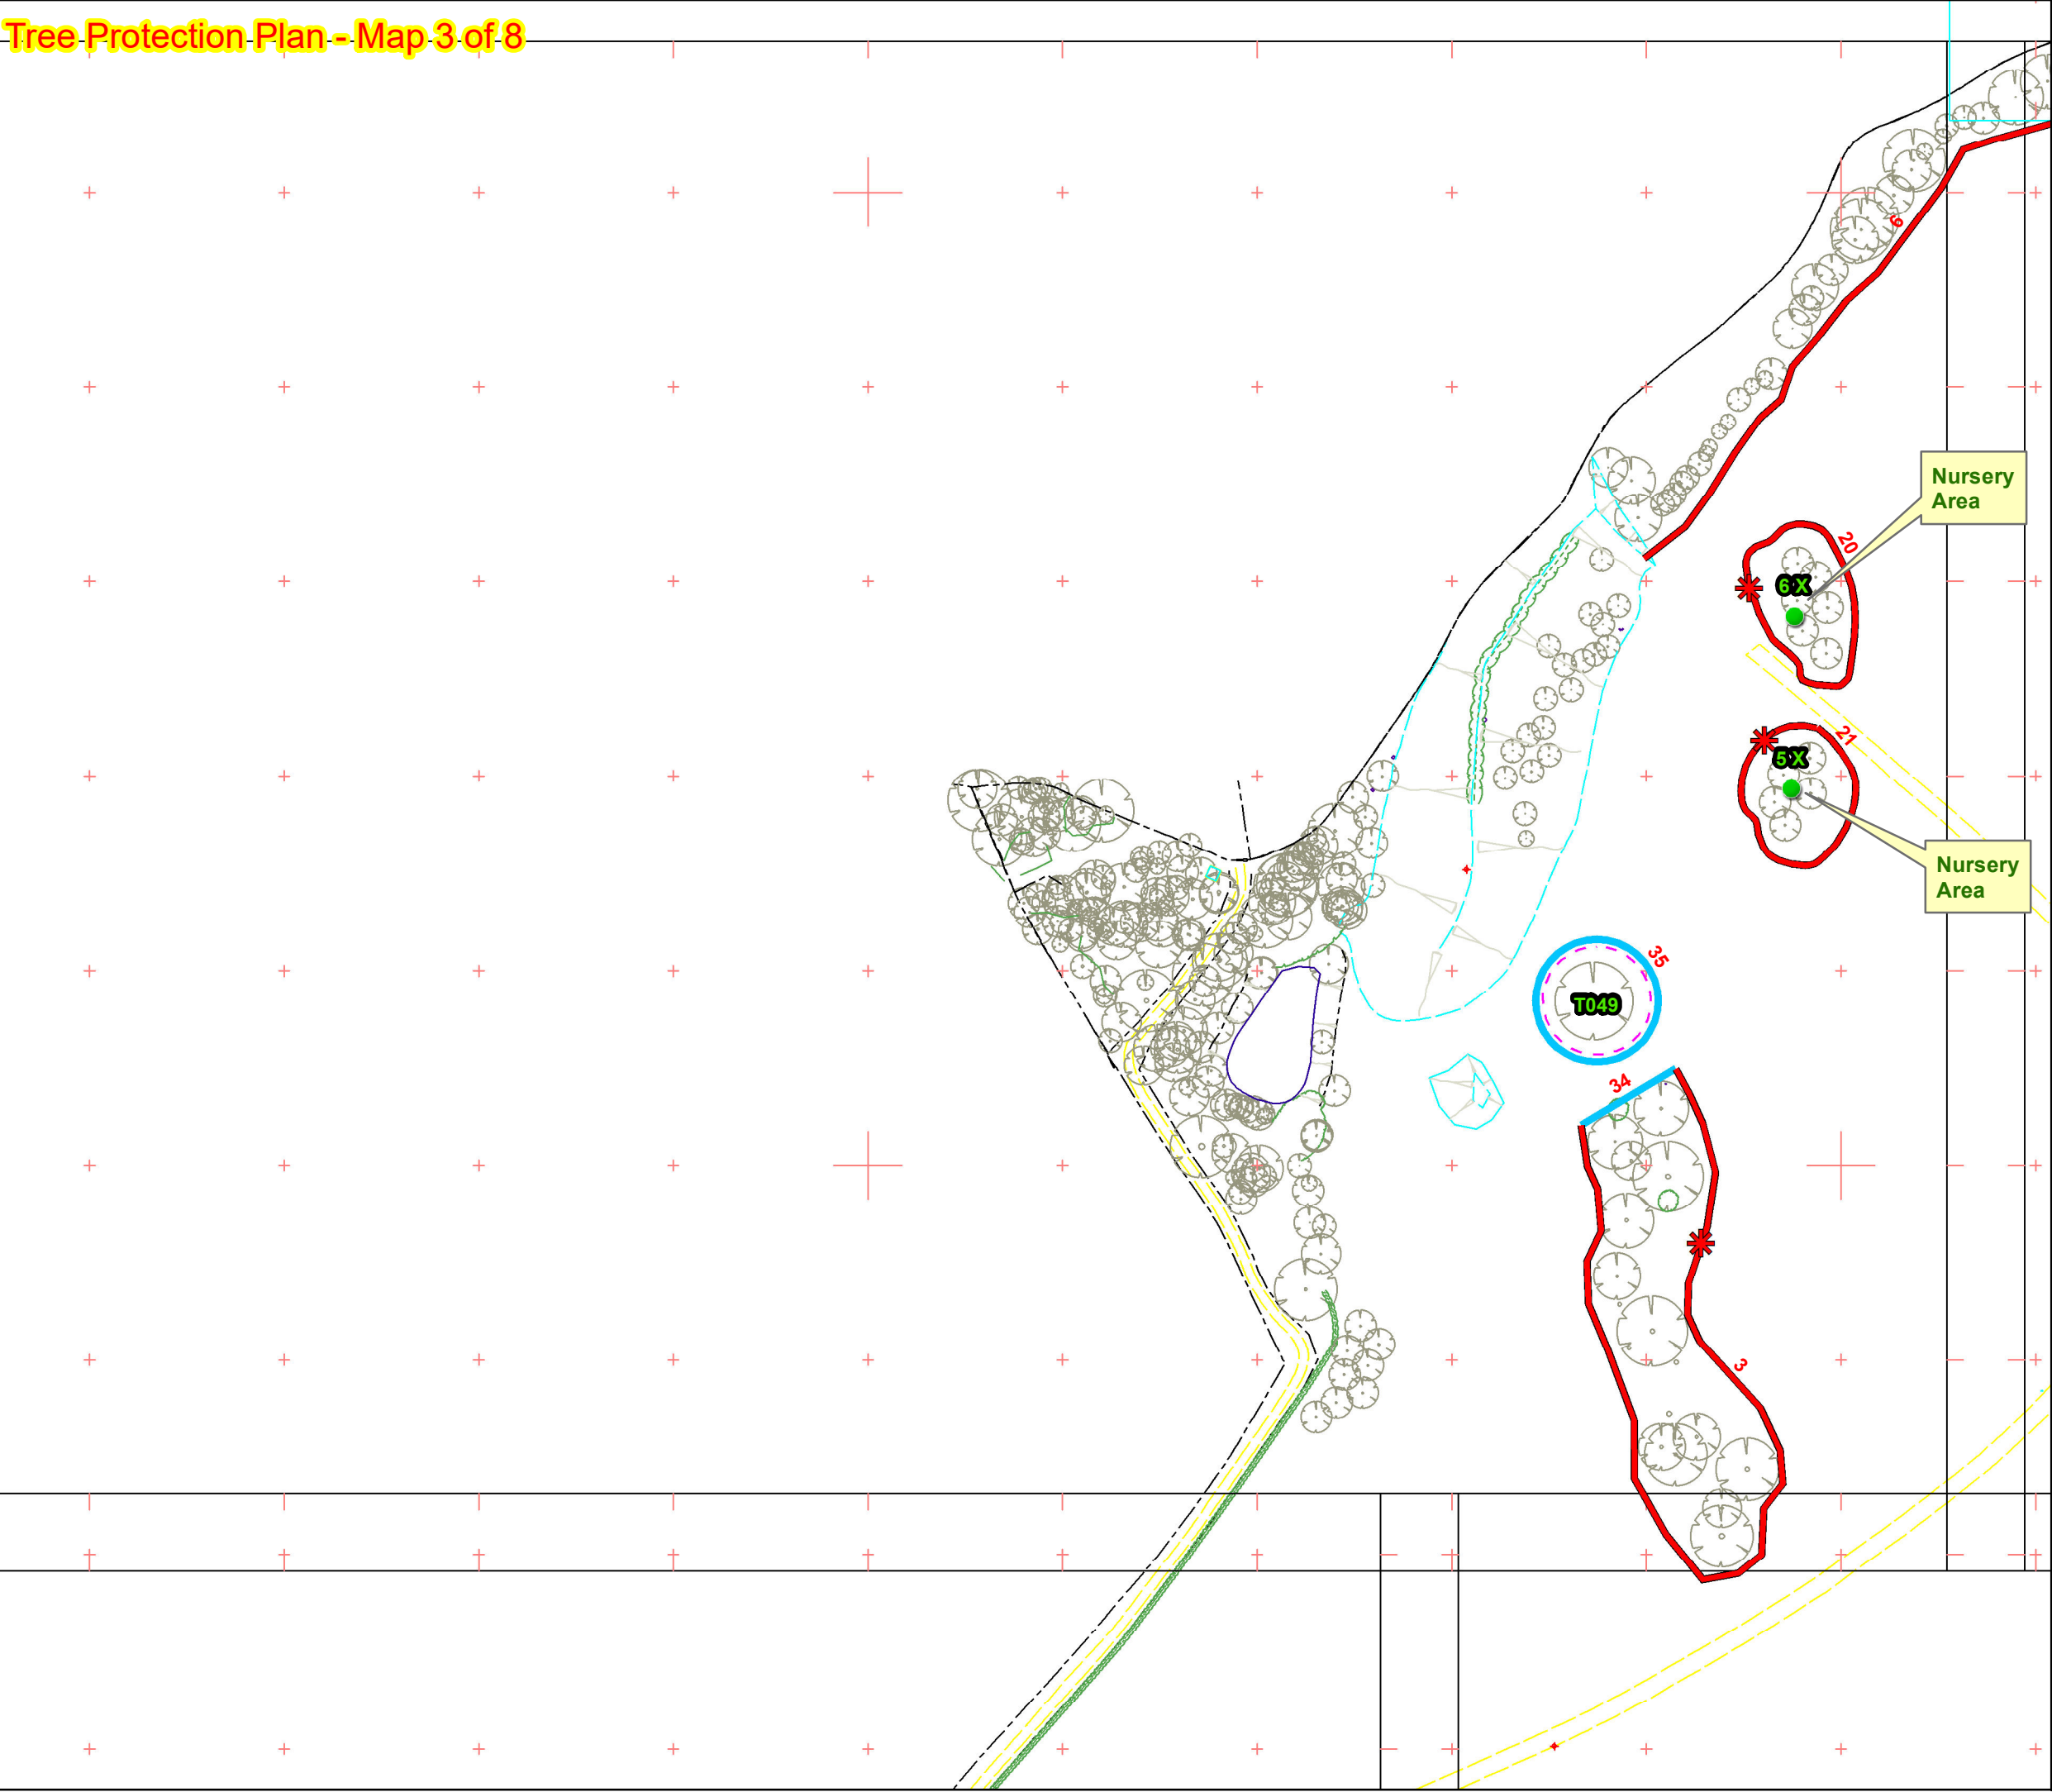

Legend


Translocated Lime Trees

2m gap for grounds maintenance

Hit and miss gap for grounds maintenance

Chestnut Pale

Heras, default specification

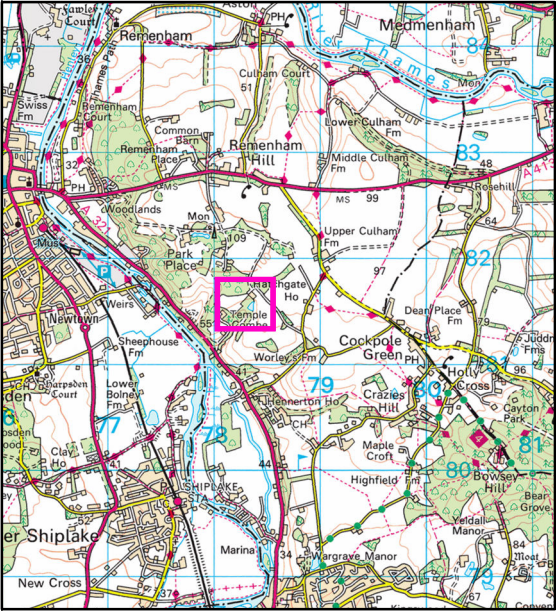

Page of

Scale: 1:1,606 @ A3 Scale




Contains Ordnance Survey Open Data © Crown Copyright and Database Right 2025. Ordnance Survey Partner No. 100053143

Tree Protection Plan (TPP)

Conway Park


Drawing No	Conway_Park_Rev2.0
Date	08 April 2025



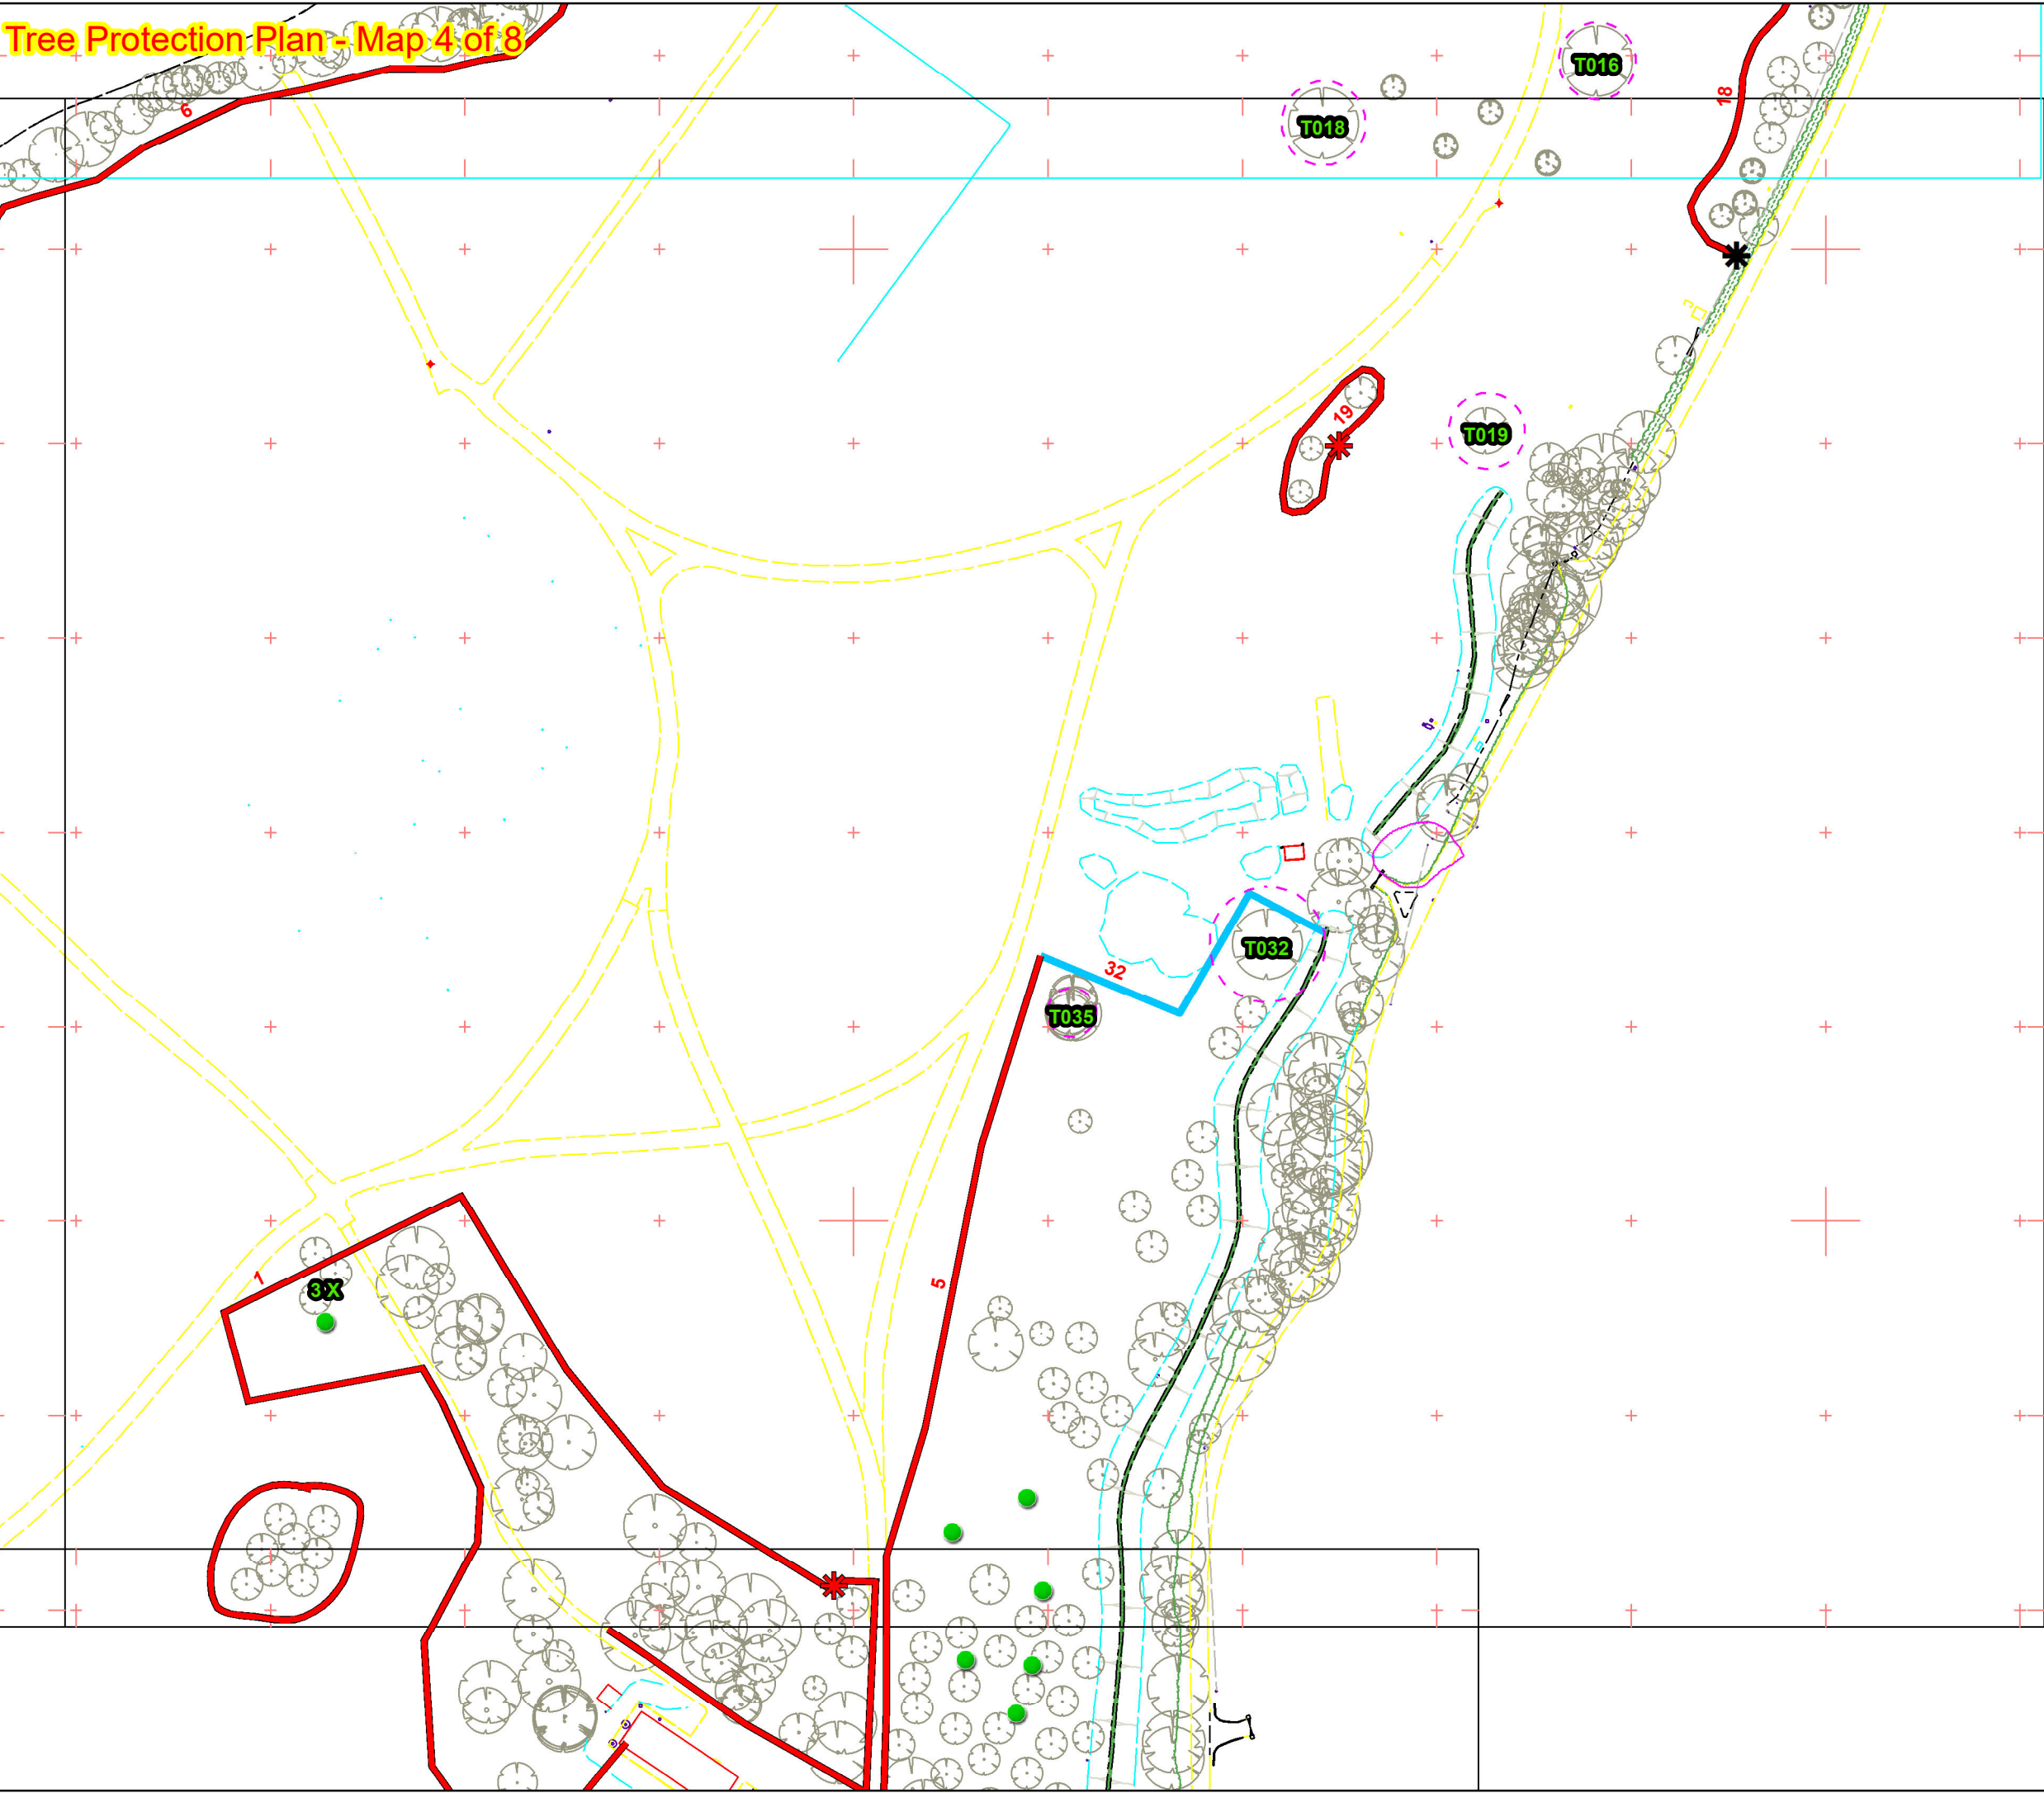

Legend

-  Translocated Lime Trees
-  2m gap for grounds maintenance
-  Hit and miss gap for grounds maintenance
-  Chestnut Pale
-  Heras, default specification

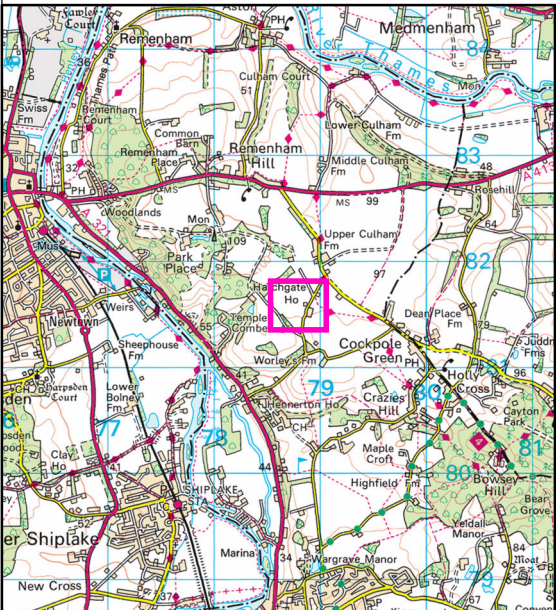

Page of

Scale: 1:1,606 @ A3 Scale





Contains Ordnance Survey Open Data © Crown Copyright and Database Right 2025. Ordnance Survey Partner No. 100053143

Tree Protection Plan (TPP)

Conway Park


Drawing No	Conway_Park_Rev2.0
Date	08 April 2025

 

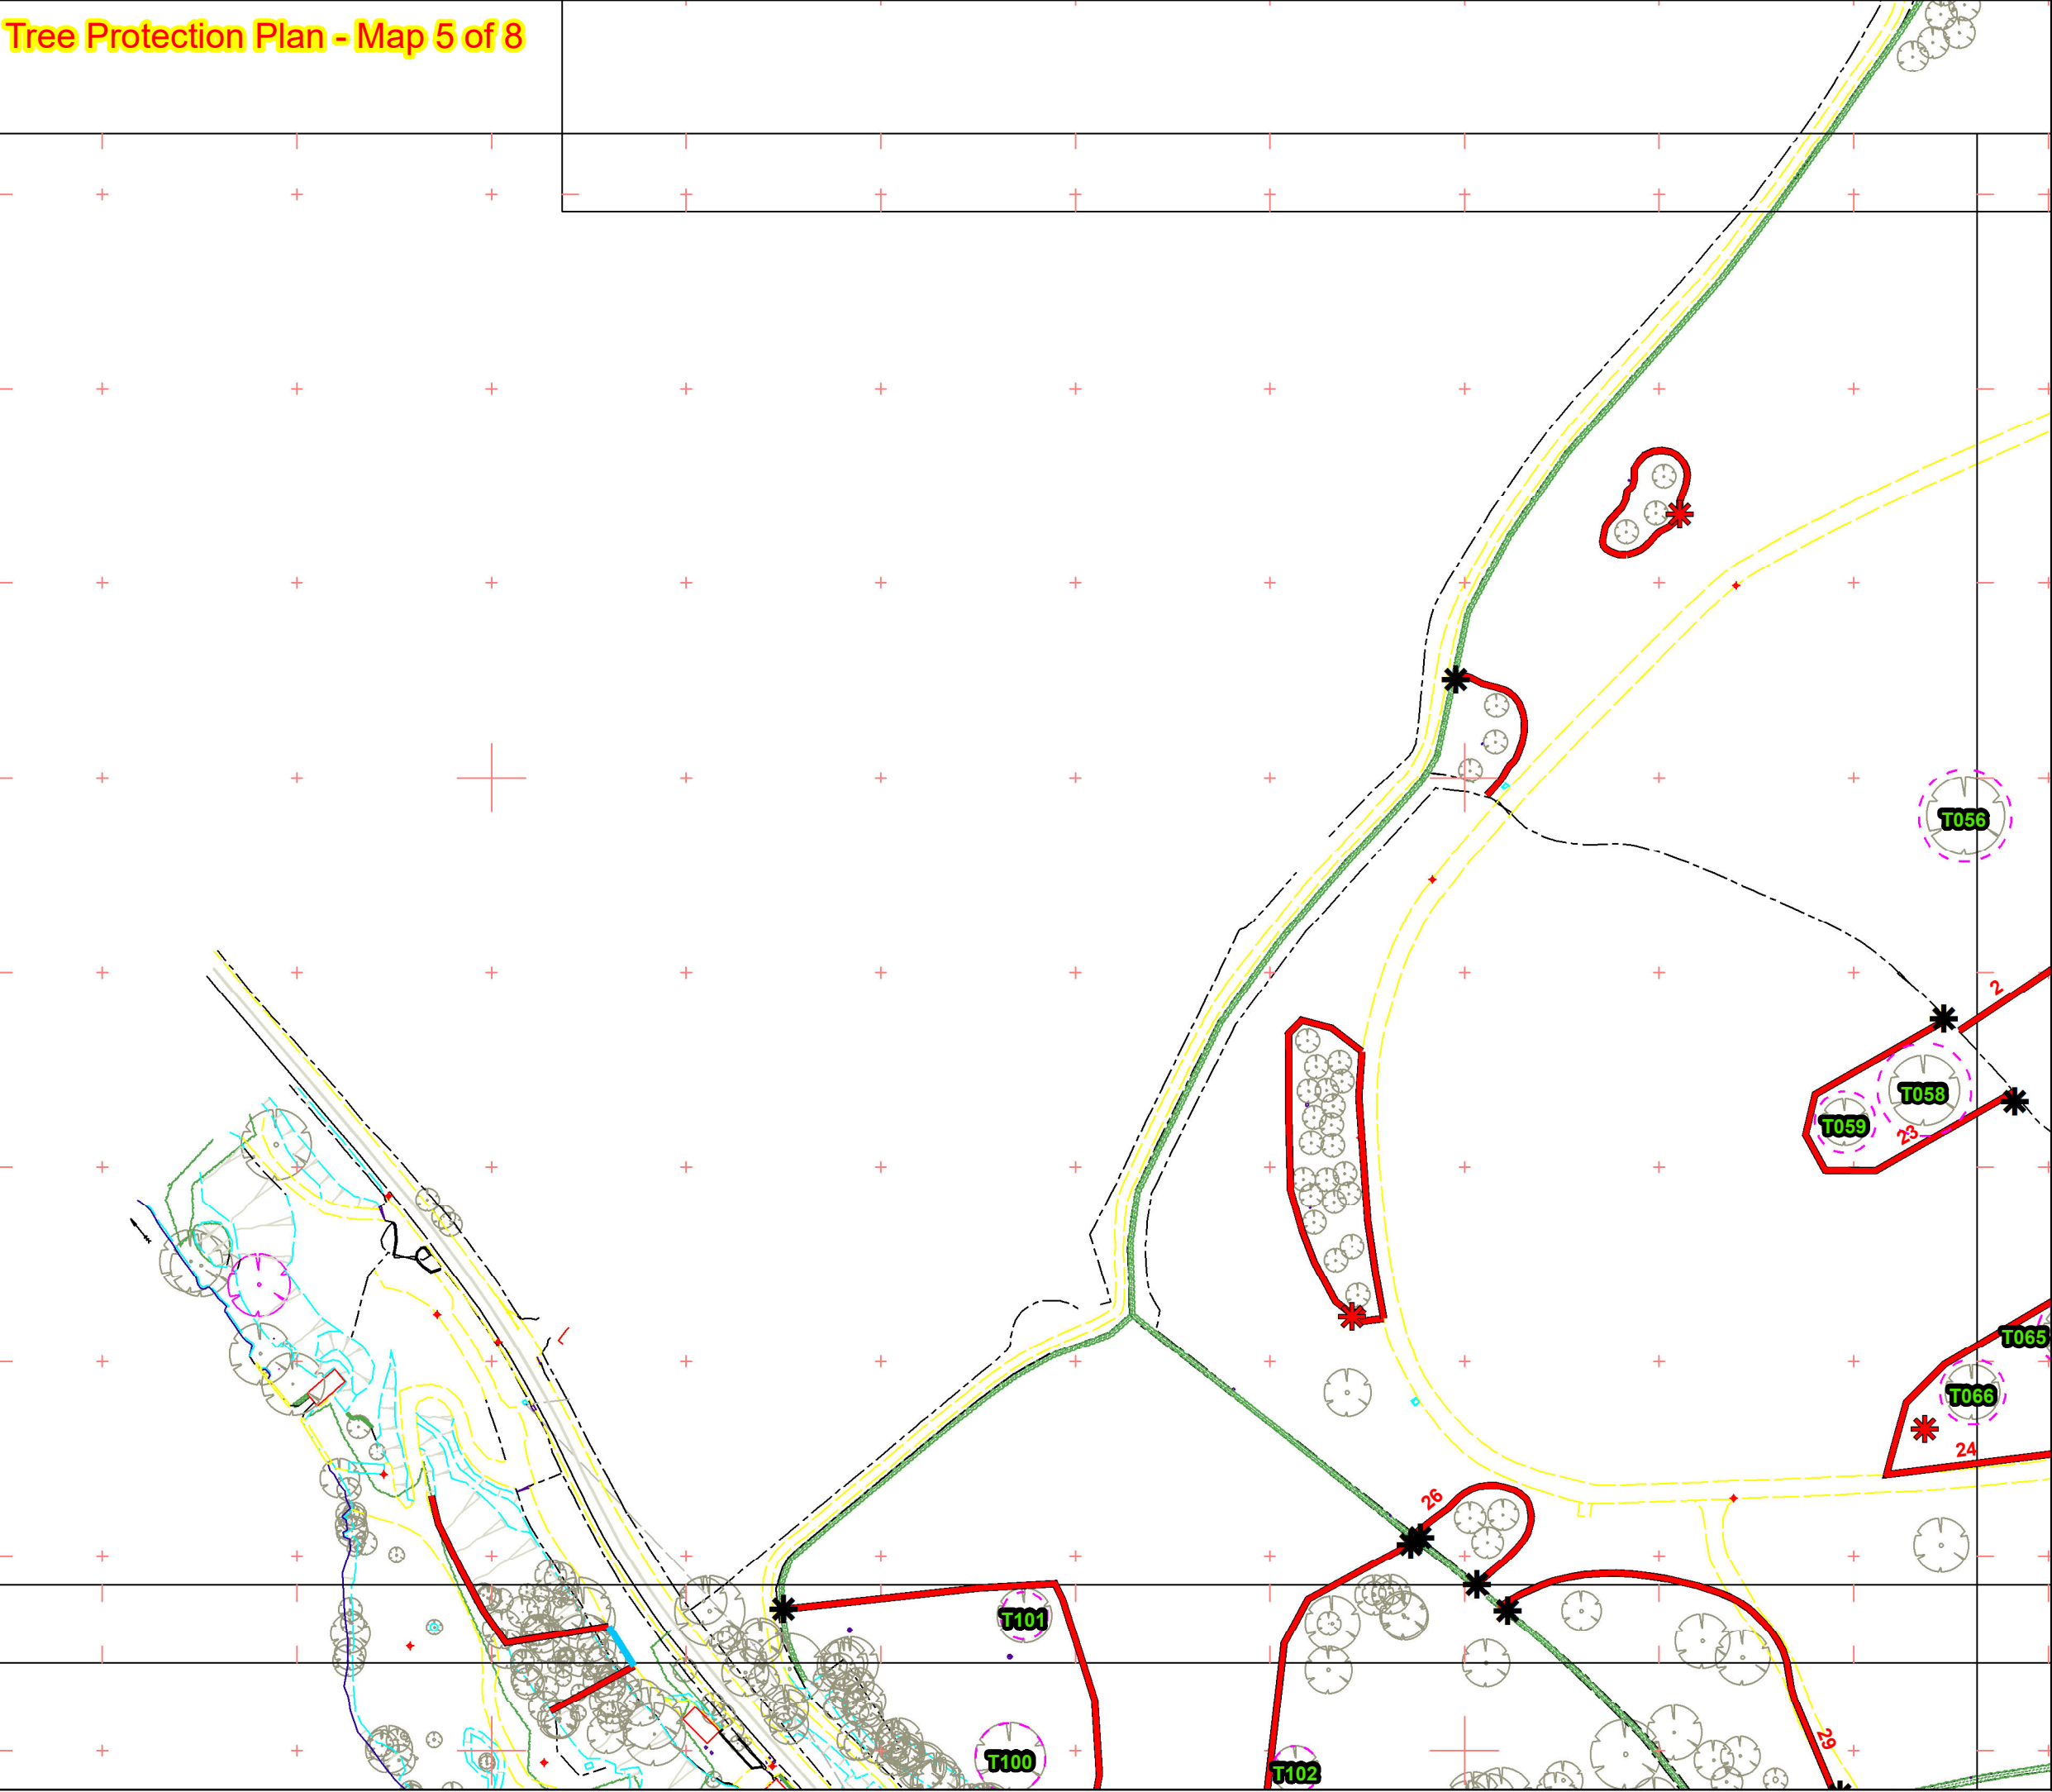

Legend

- Translocated Lime Trees
- 2m gap for grounds maintenance
- Hit and miss gap for grounds maintenance
- Chestnut Pale
- Heras, default specification

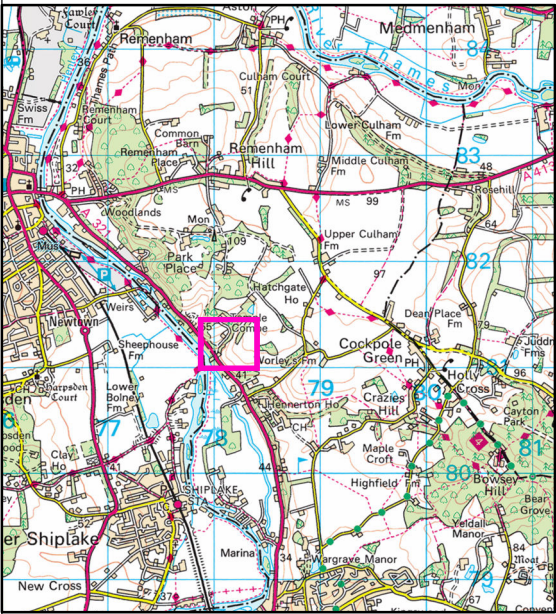

Page of
Scale: 1:1,606 @ A3 Scale




Contains Ordnance Survey Open Data © Crown Copyright and Database Right 2025. Ordnance Survey Partner No. 100053143

Tree Protection Plan (TPP)

Conway Park


Drawing No	Conway_Park_Rev2.0
Date	08 April 2025



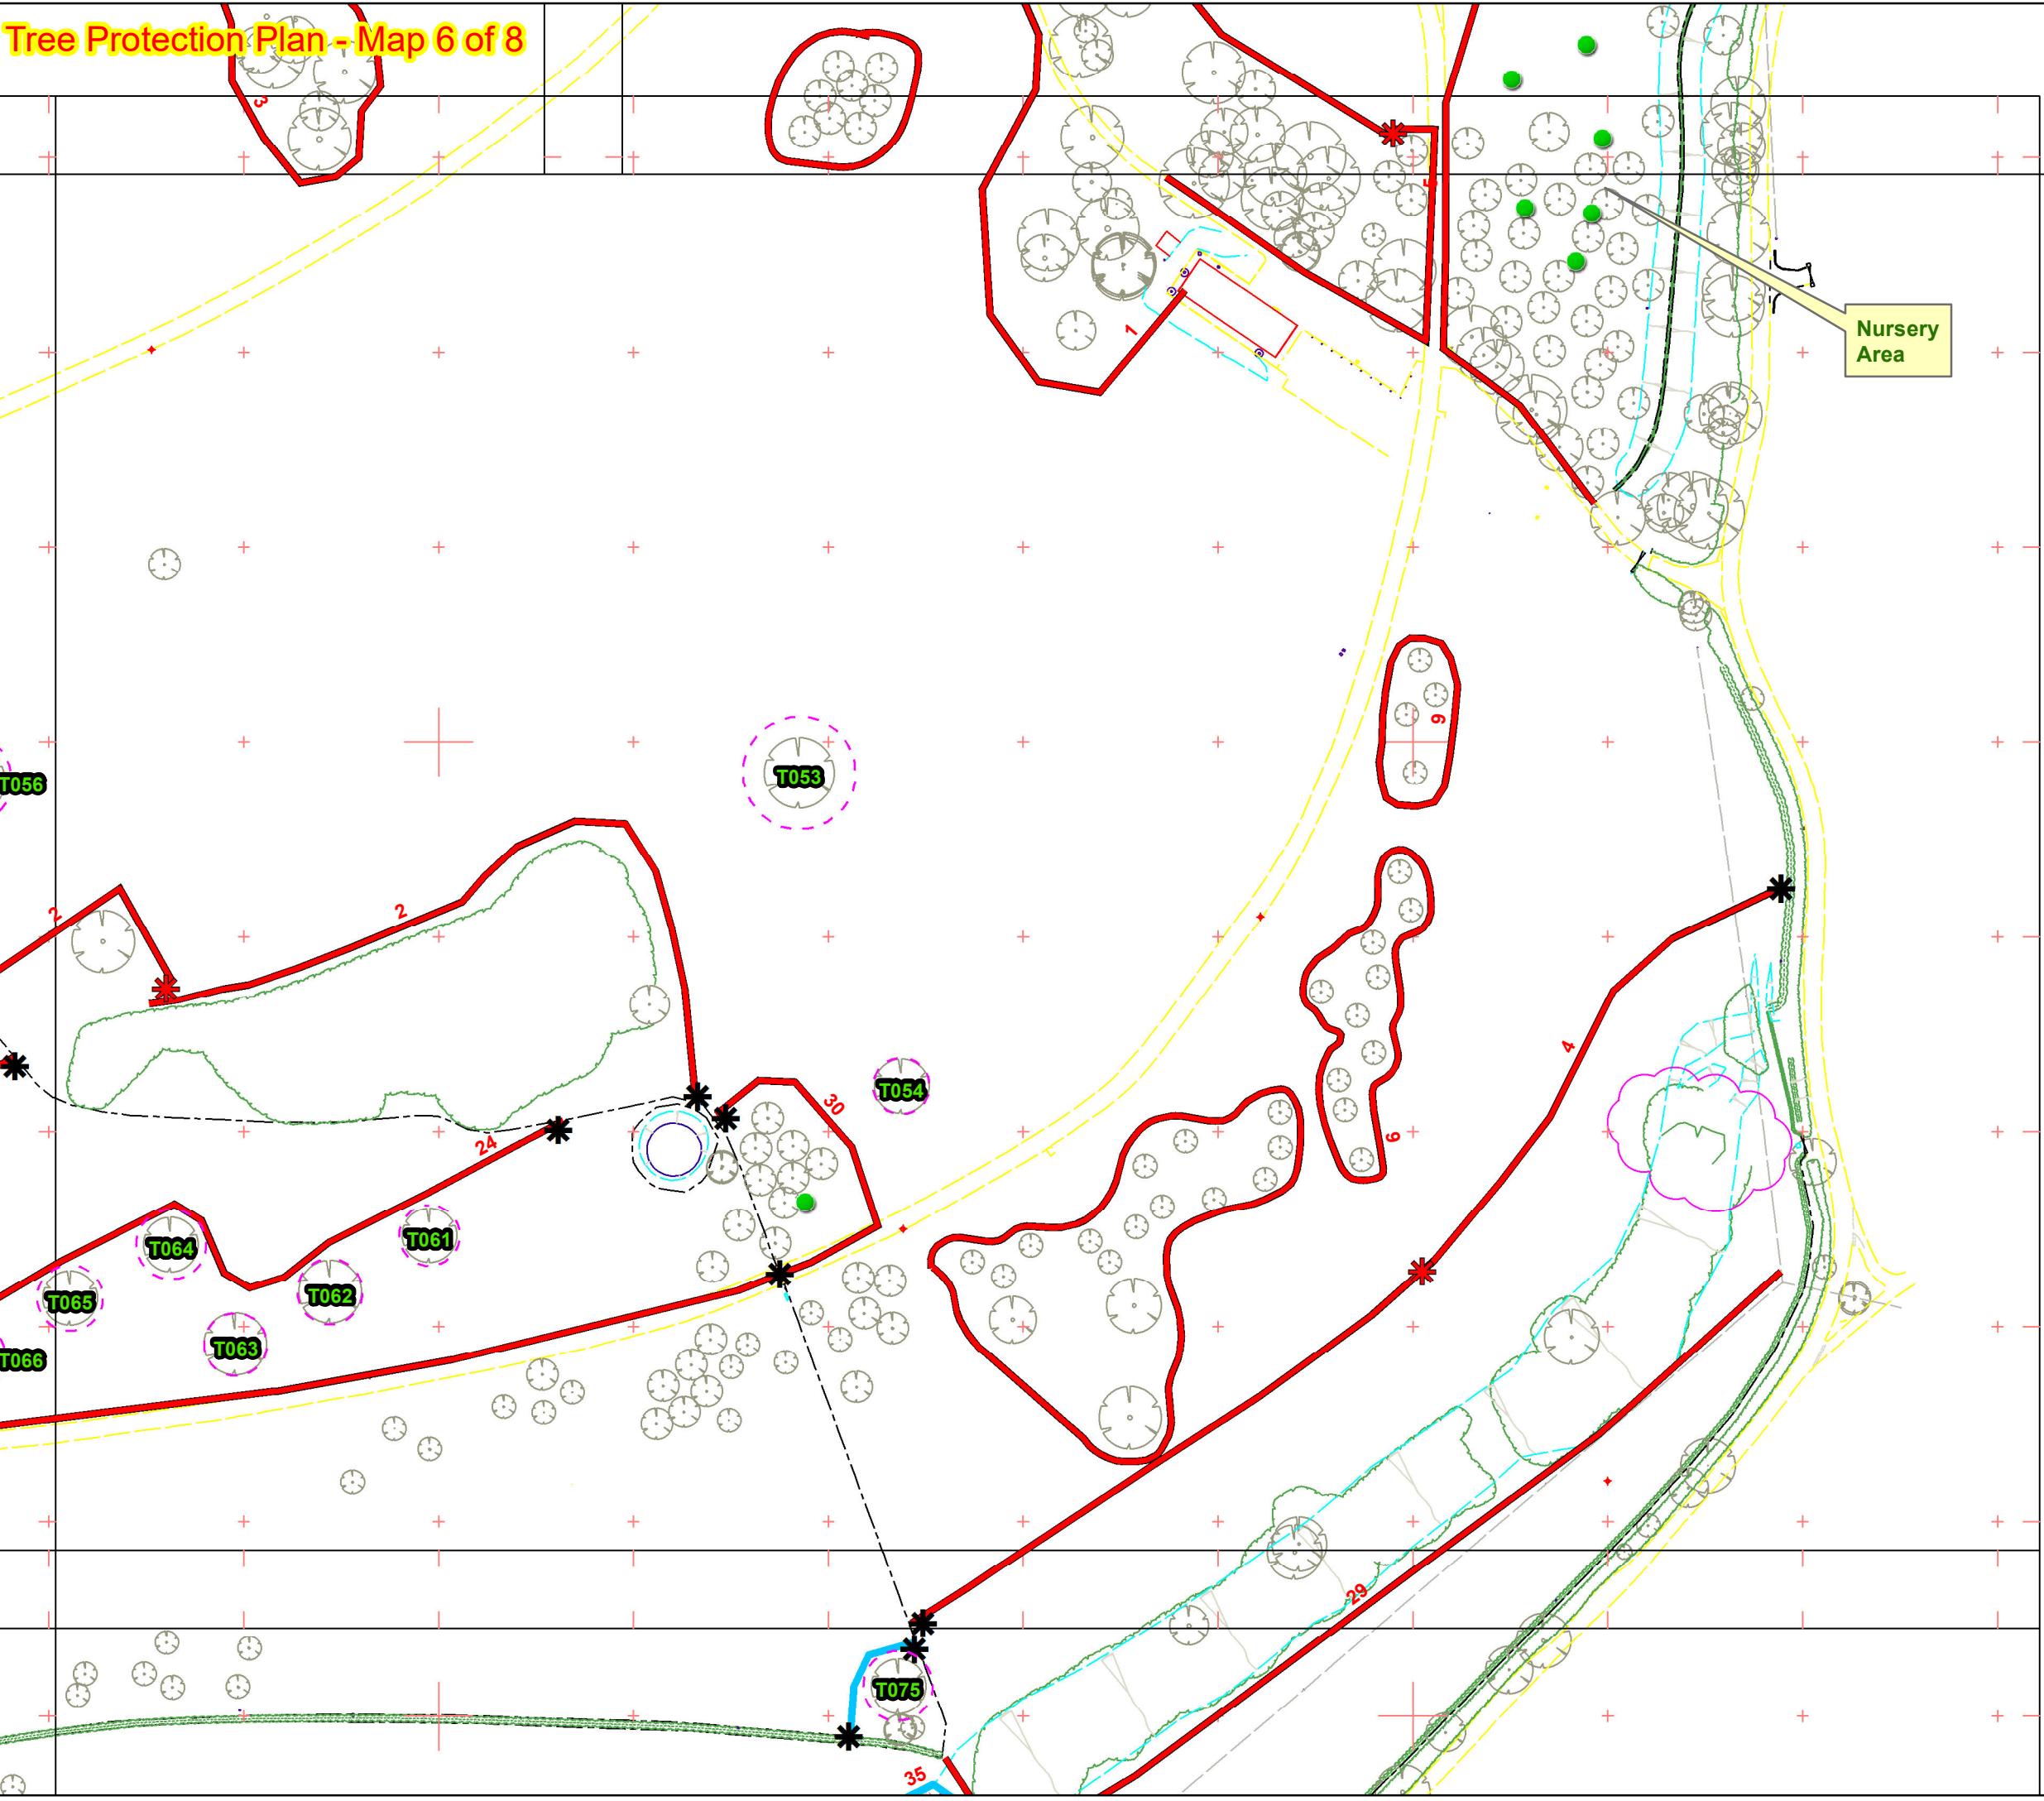

Legend

-  Translocated Lime Trees
-  2m gap for grounds maintenance
-  Hit and miss gap for grounds maintenance
-  Chestnut Pale
-  Heras, default specification

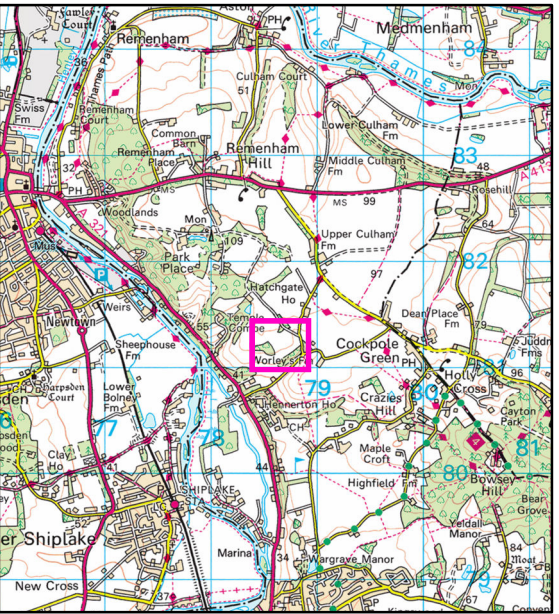

Page of
Scale: 1:1,606 @ A3 Scale




Contains Ordnance Survey Open Data © Crown Copyright and Database Right 2025. Ordnance Survey Partner No. 100053143

Tree Protection Plan (TPP)

Conway Park

Drawing No	Conway_Park_Rev2.0
Date	08 April 2025



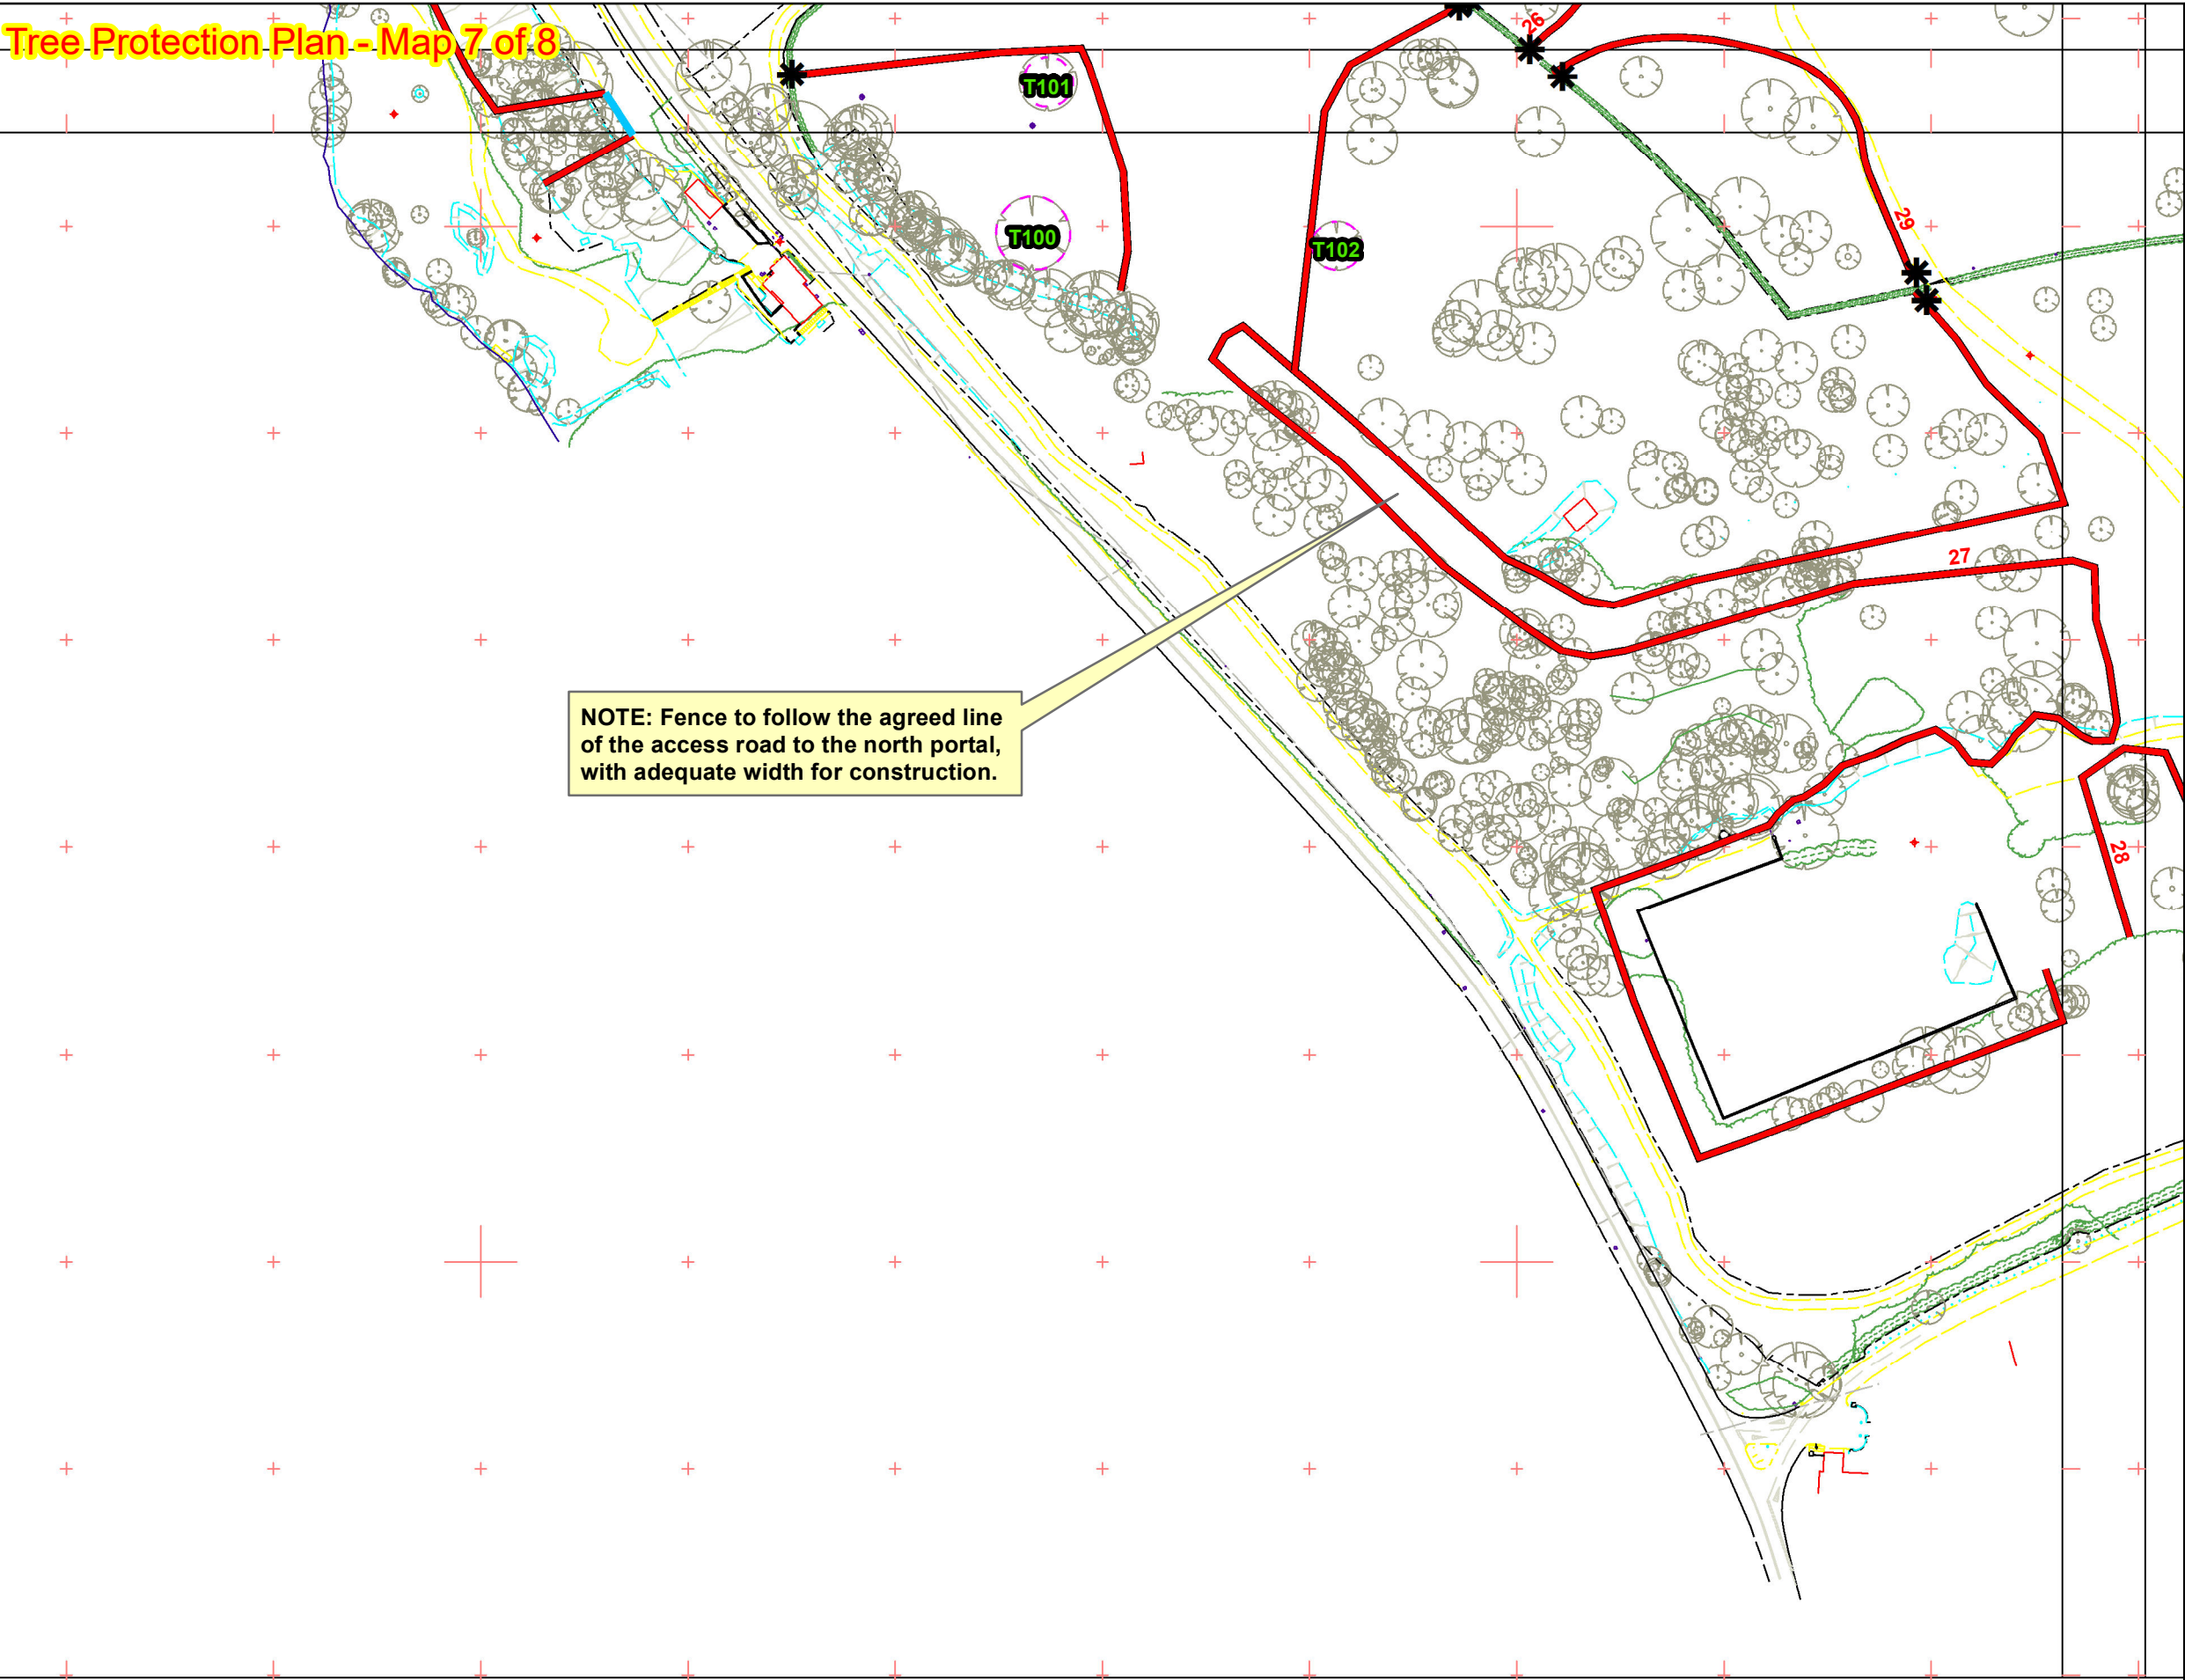

Legend


Translocated Lime Trees

2m gap for grounds maintenance

Hit and miss gap for grounds maintenance

Chestnut Pale

Heras, default specification

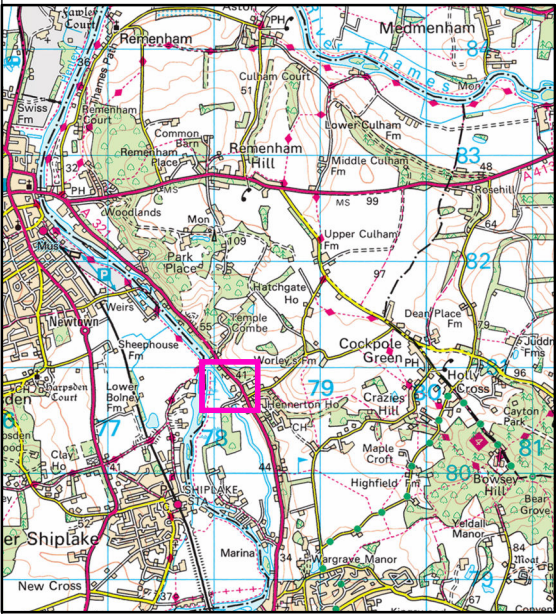

Page of

Scale: 1:1,606 @ A3 Scale




Contains Ordnance Survey Open Data © Crown Copyright and Database Right 2025. Ordnance Survey Partner No. 100053143

Tree Protection Plan (TPP)

Conway Park

Drawing No	Conway_Park_Rev2.0
Date	08 April 2025



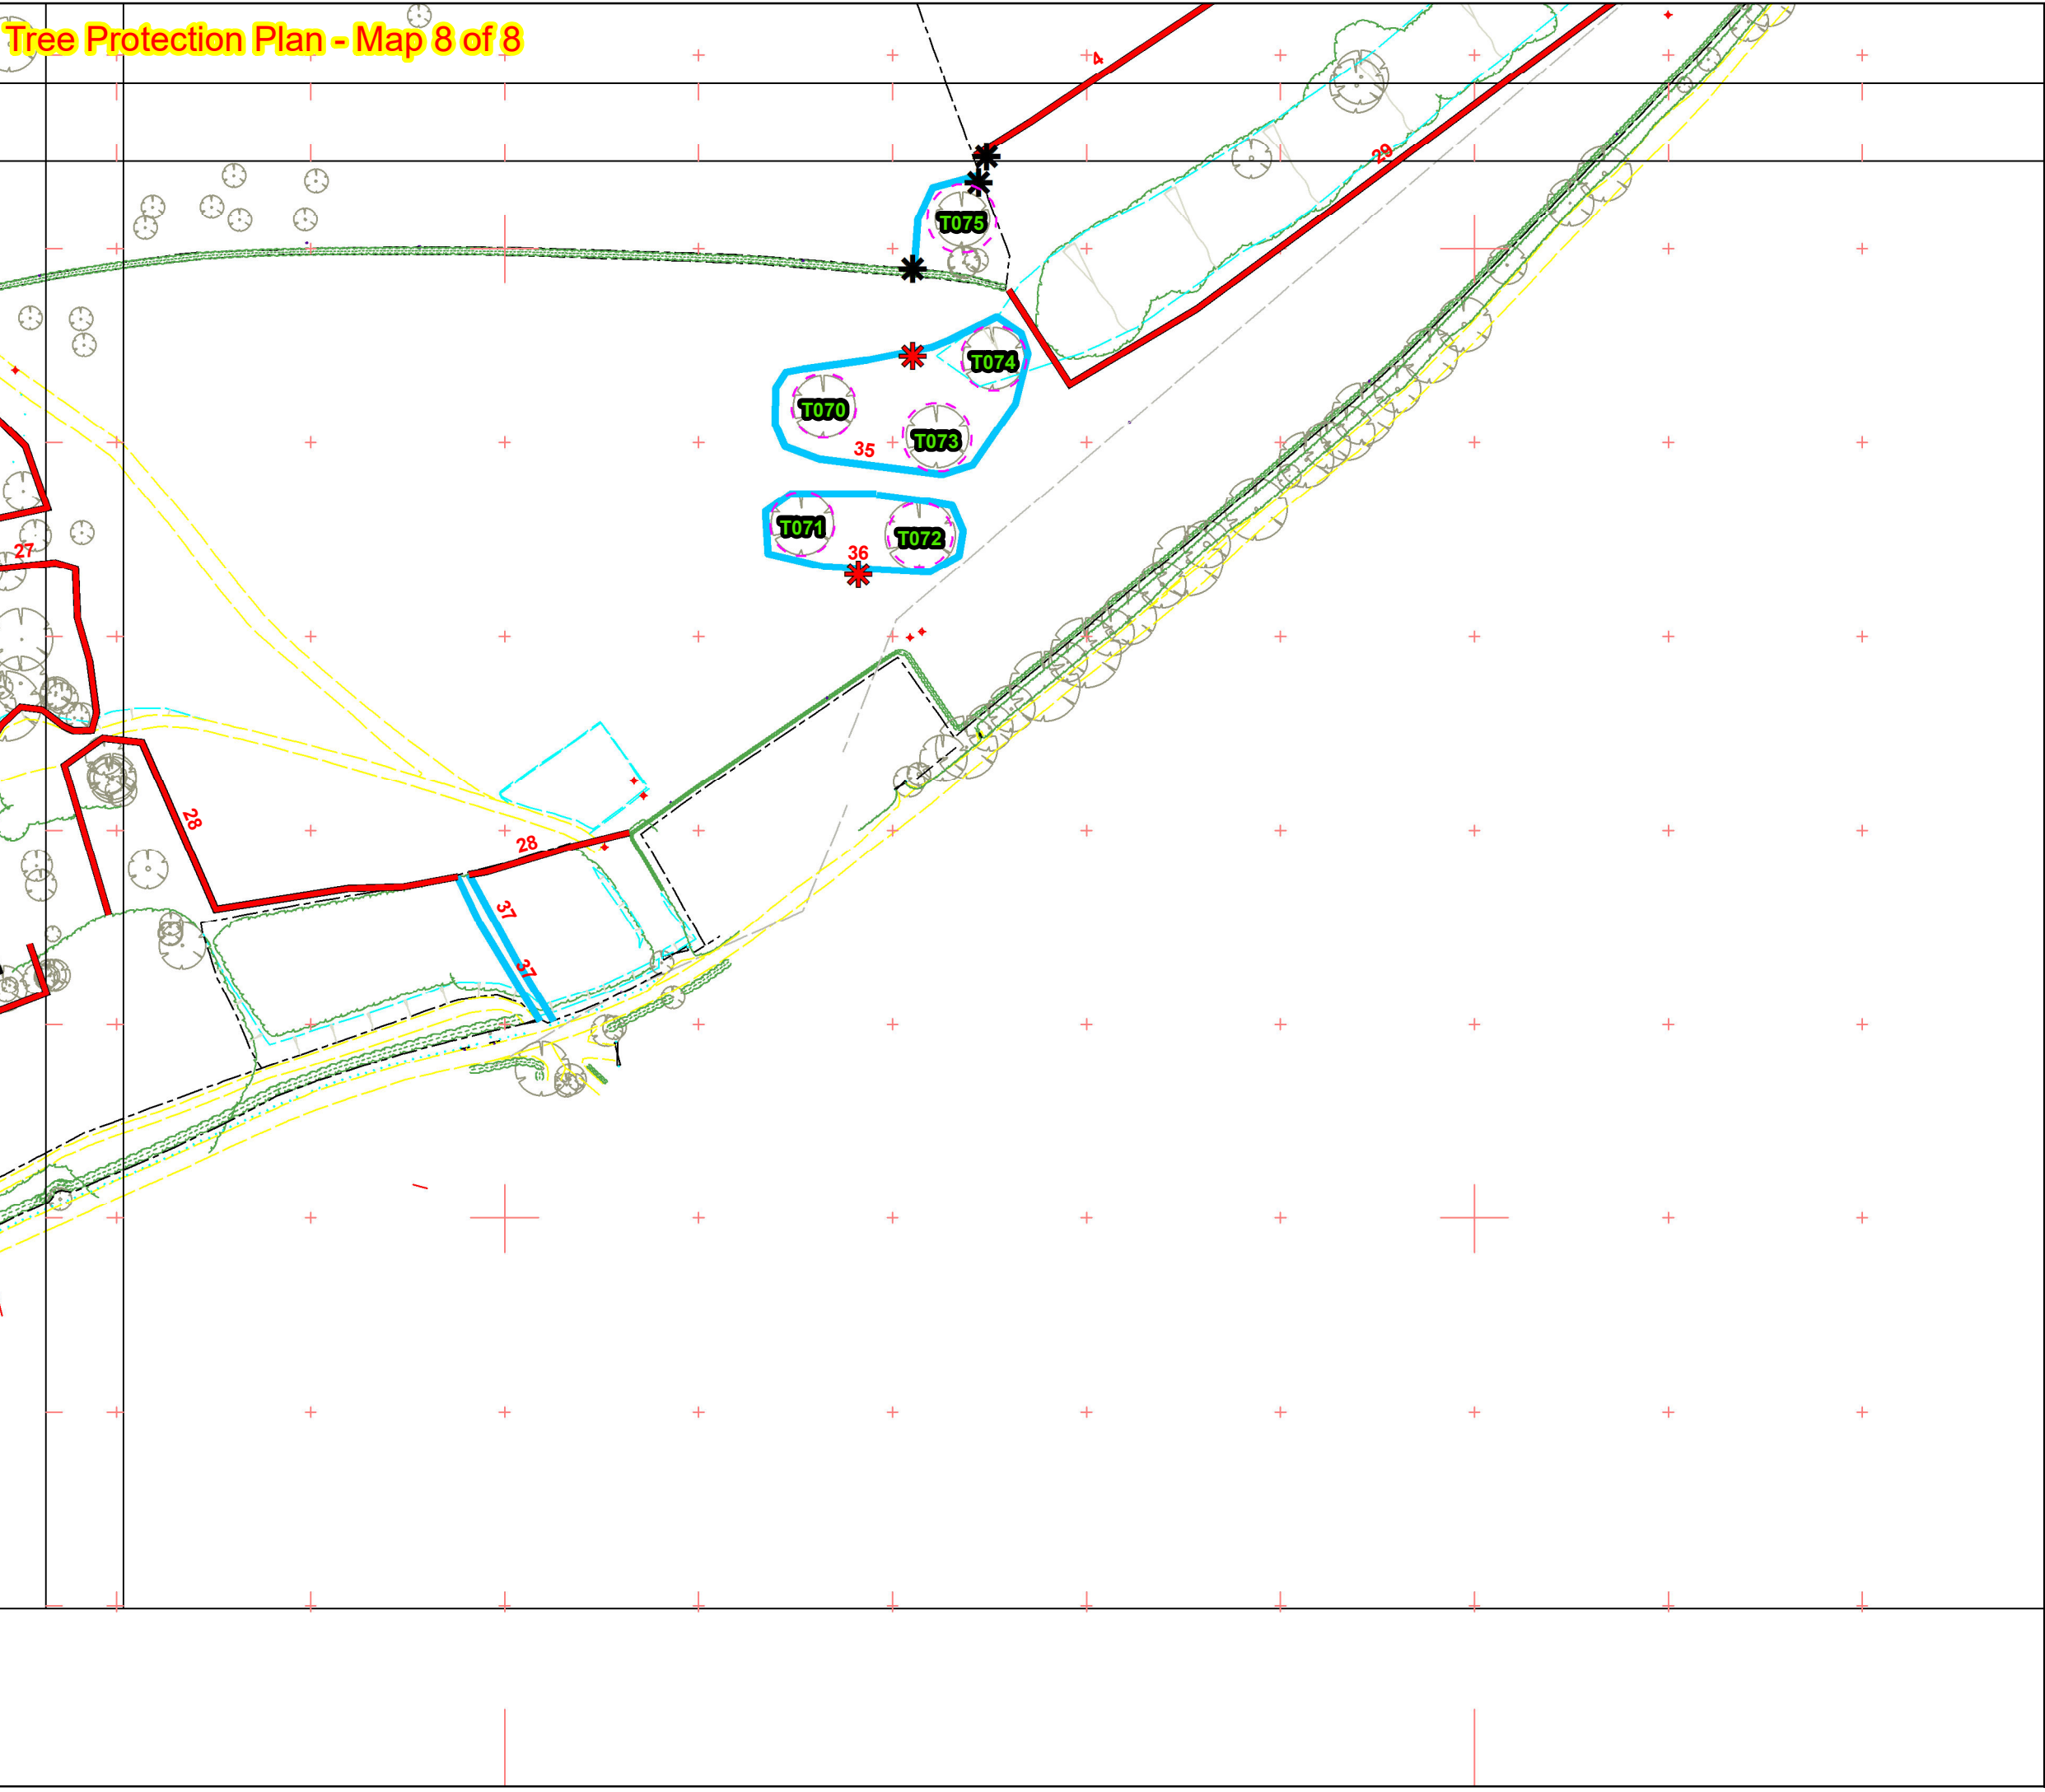

Legend


 Translocated Lime Trees

 2m gap for grounds maintenance

 Hit and miss gap for grounds maintenance

 Chestnut Pale

 Heras, default specification

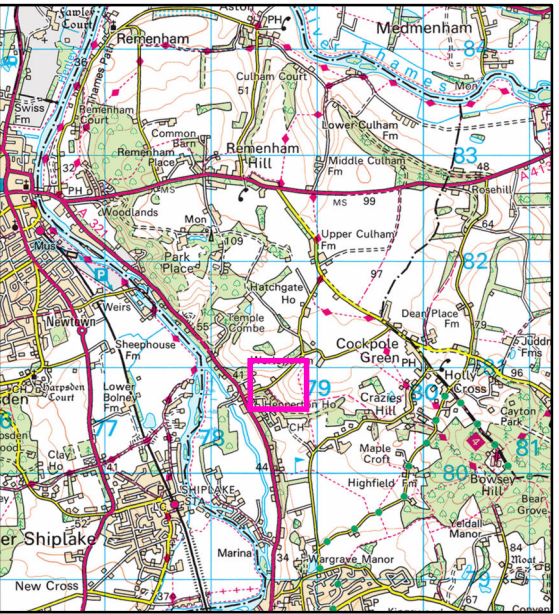

Page of

Scale: 1:1,606 @ A3 Scale



Contains Ordnance Survey Open Data © Crown Copyright and Database Right 2025. Ordnance Survey Partner No. 100053143

Tree Protection Plan (TPP)

Conway Park

Drawing No	Conway_Park_Rev2.0
Date	08 April 2025

