


Location Plan

Site Address: The Limes, Milley Lane, Hare Hatch, RG10 9TH

Date Produced: 19-Dec-2024

Scale: 1:1250 @A3

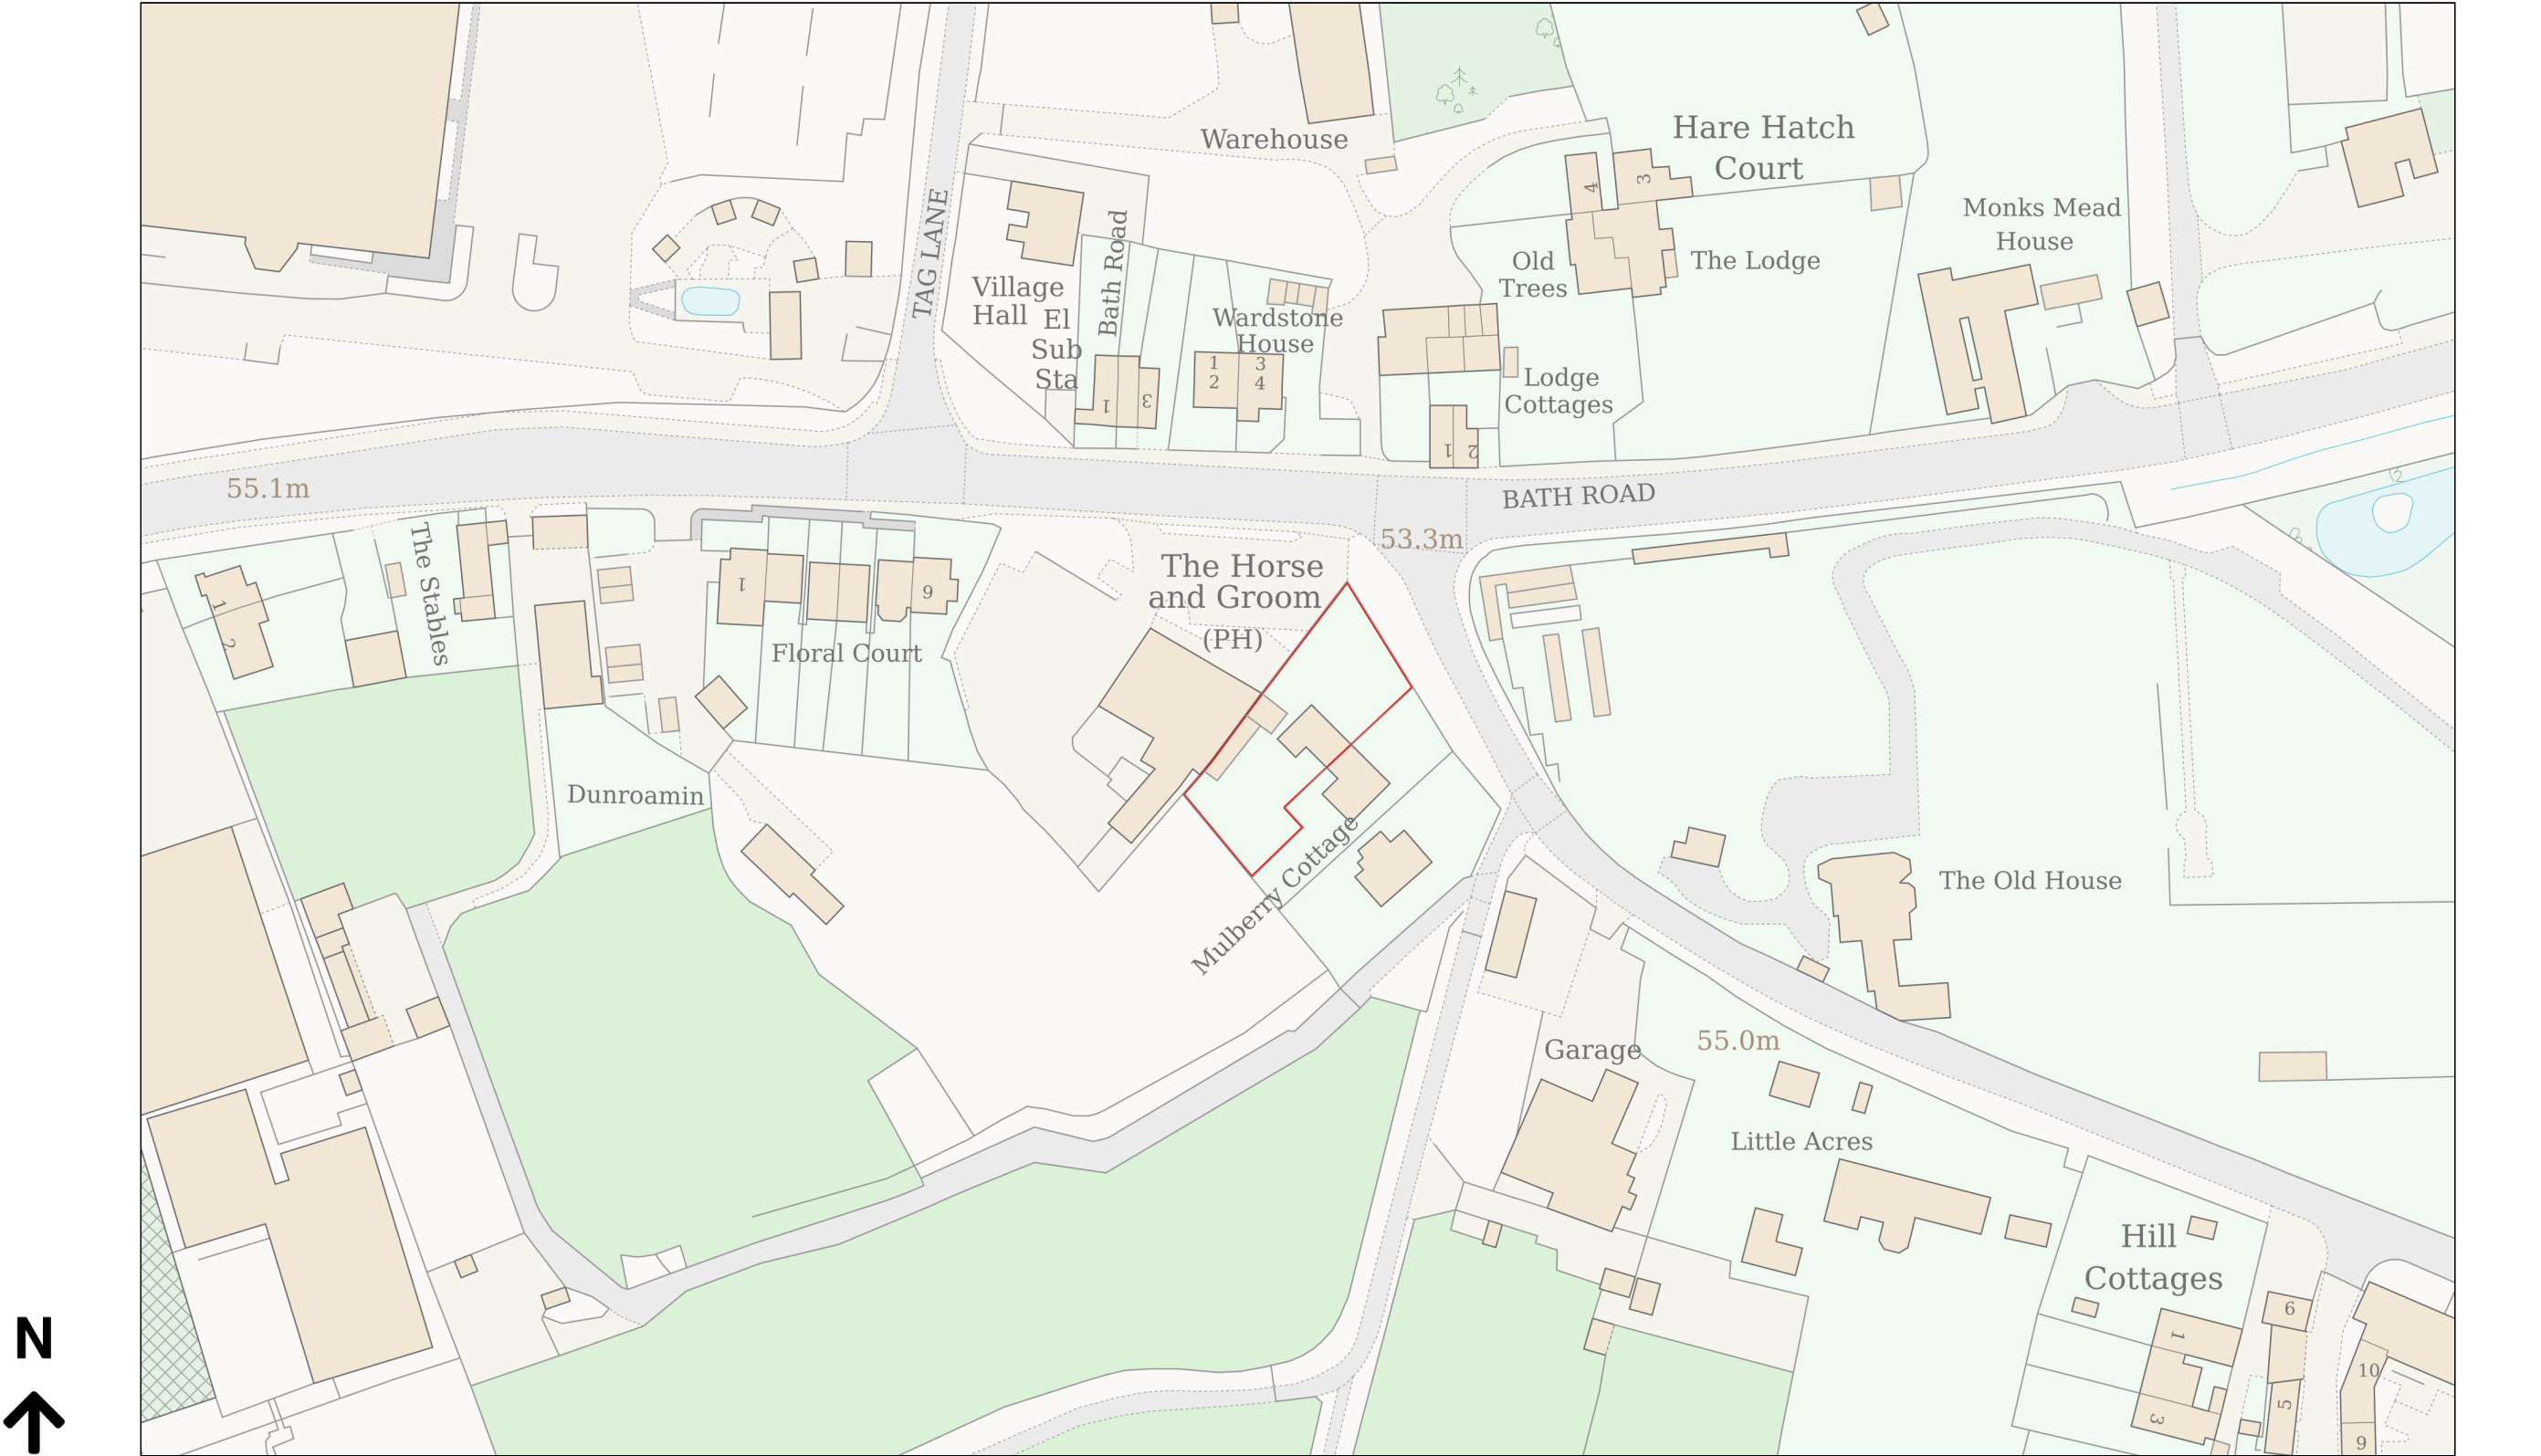

Planning Portal Reference: PP-13651393v1