



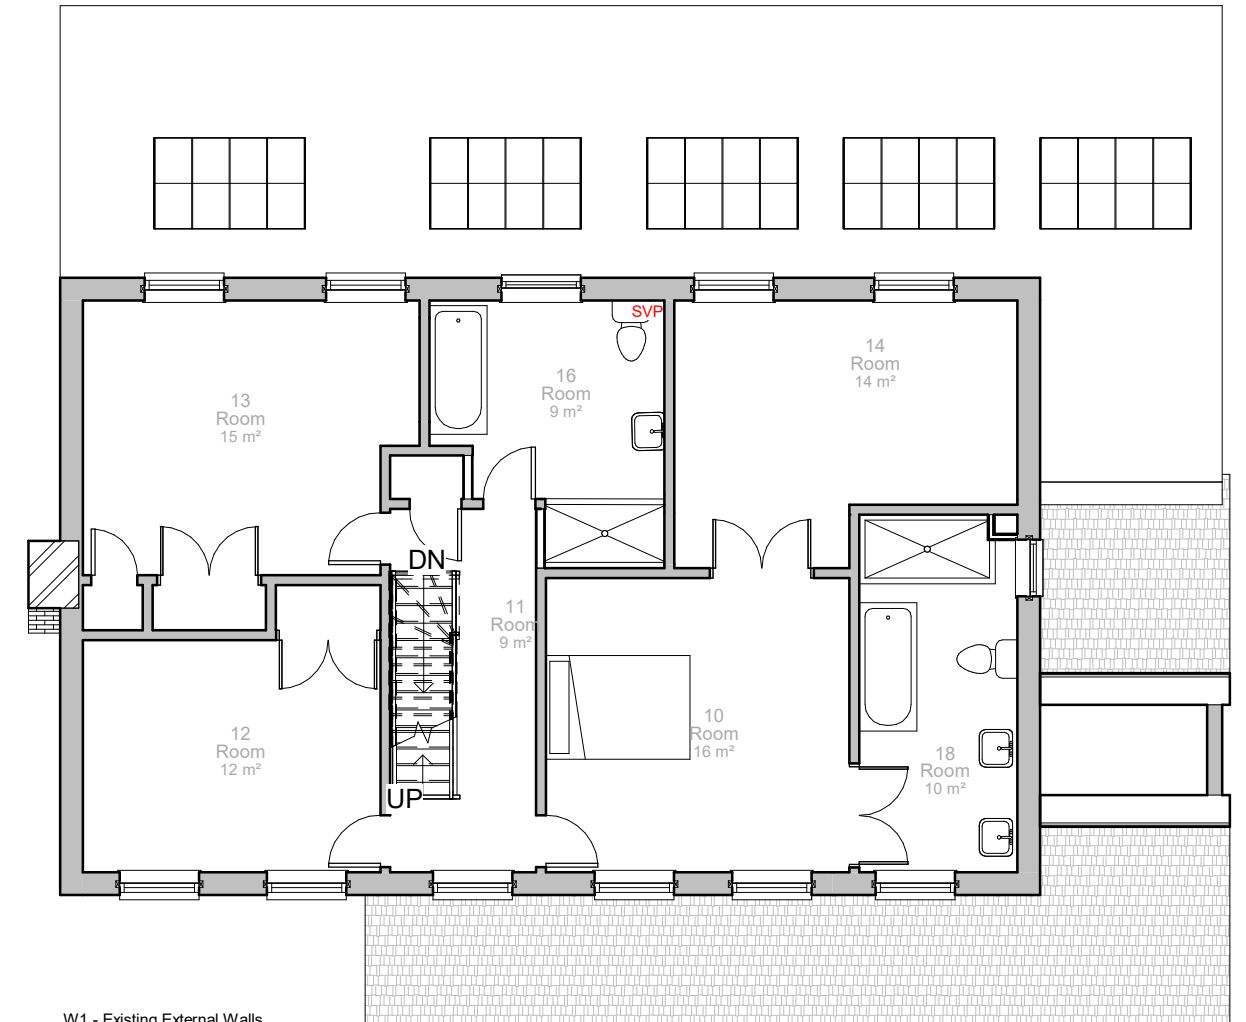


W1 - Existing External Walls

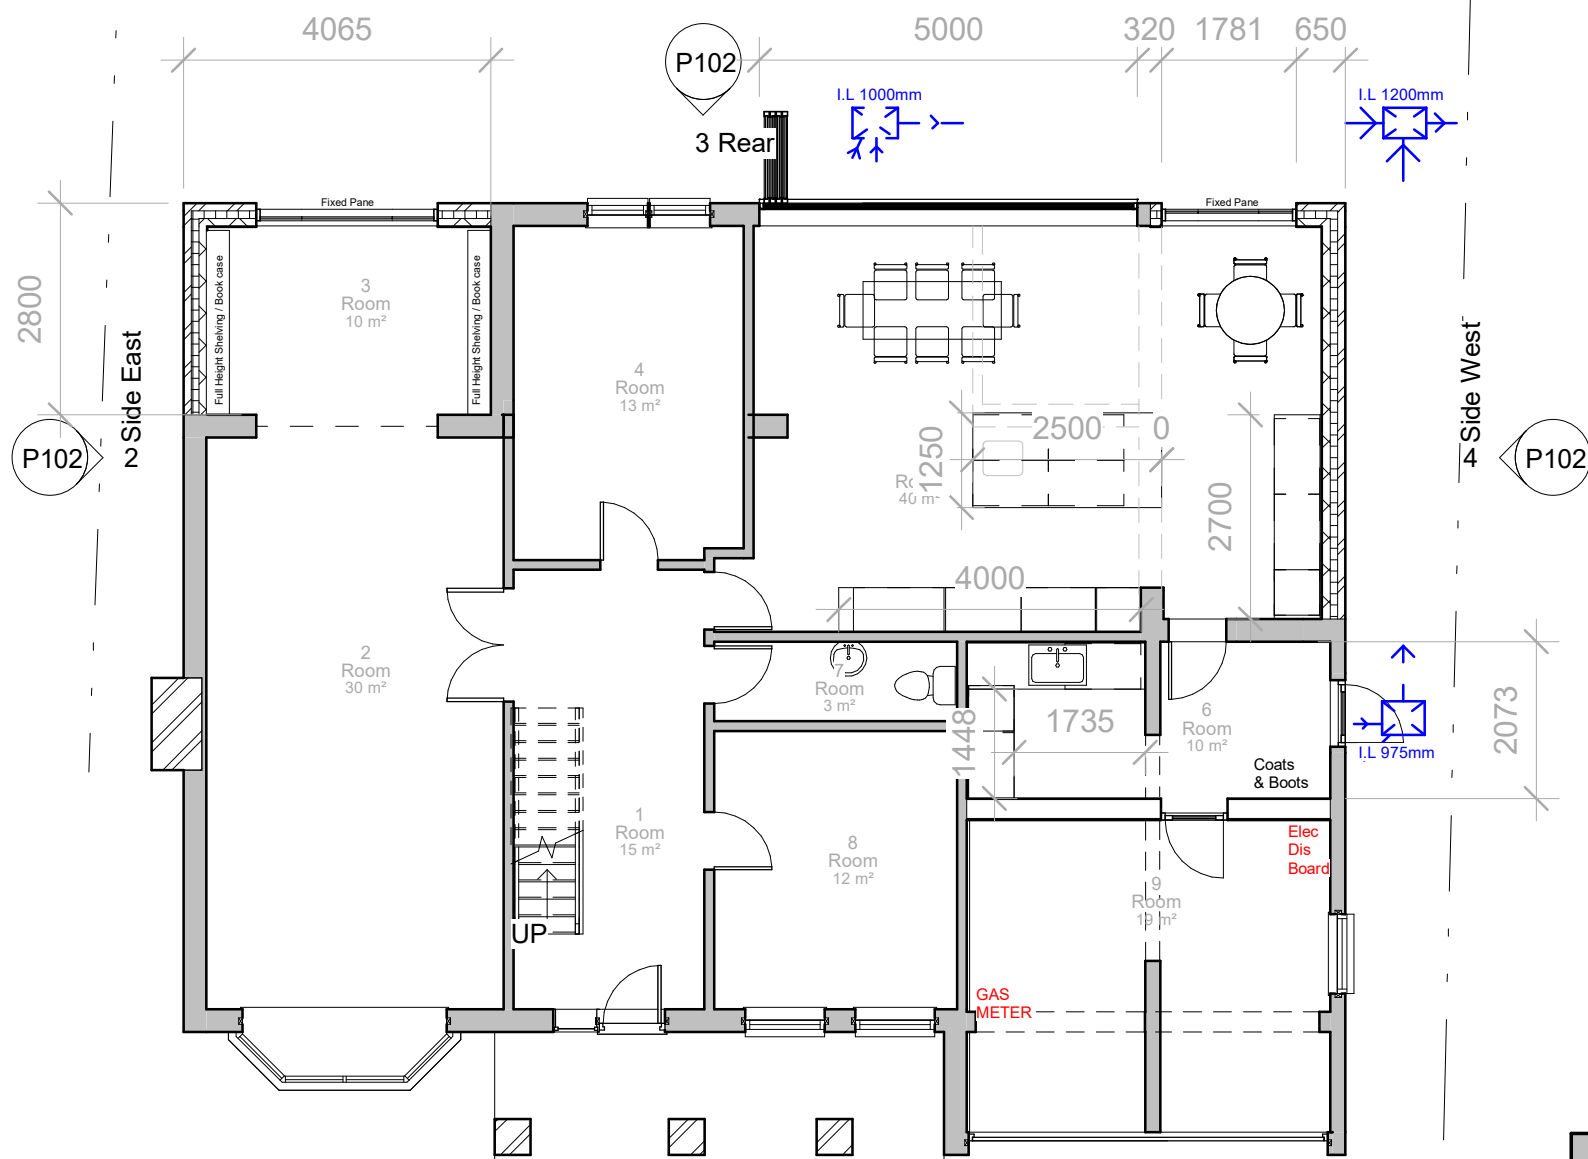

W2 - New Cavity Wall



W3 - New FR Stud wall 1 hr

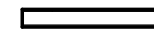


W4 - New Stud Wall




W5 - Existing Internal Wall



W6 - Internal Blockwork

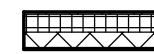

W7 - Ex Insul and Blockwork wall

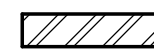


W8 - Solid Brickwork wall

Wall Types

1 : 50

2 First
1 : 100

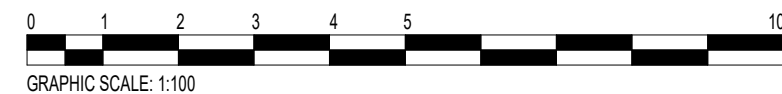

Joanna Goodman
4 McCraes Walk
Wargrave
Reading
Wokingham
RG10 8LN

Proposed Floorplans

17/03/2021

20/35 P100

Project Status For Client Approval Scale @ A3 As indicated