

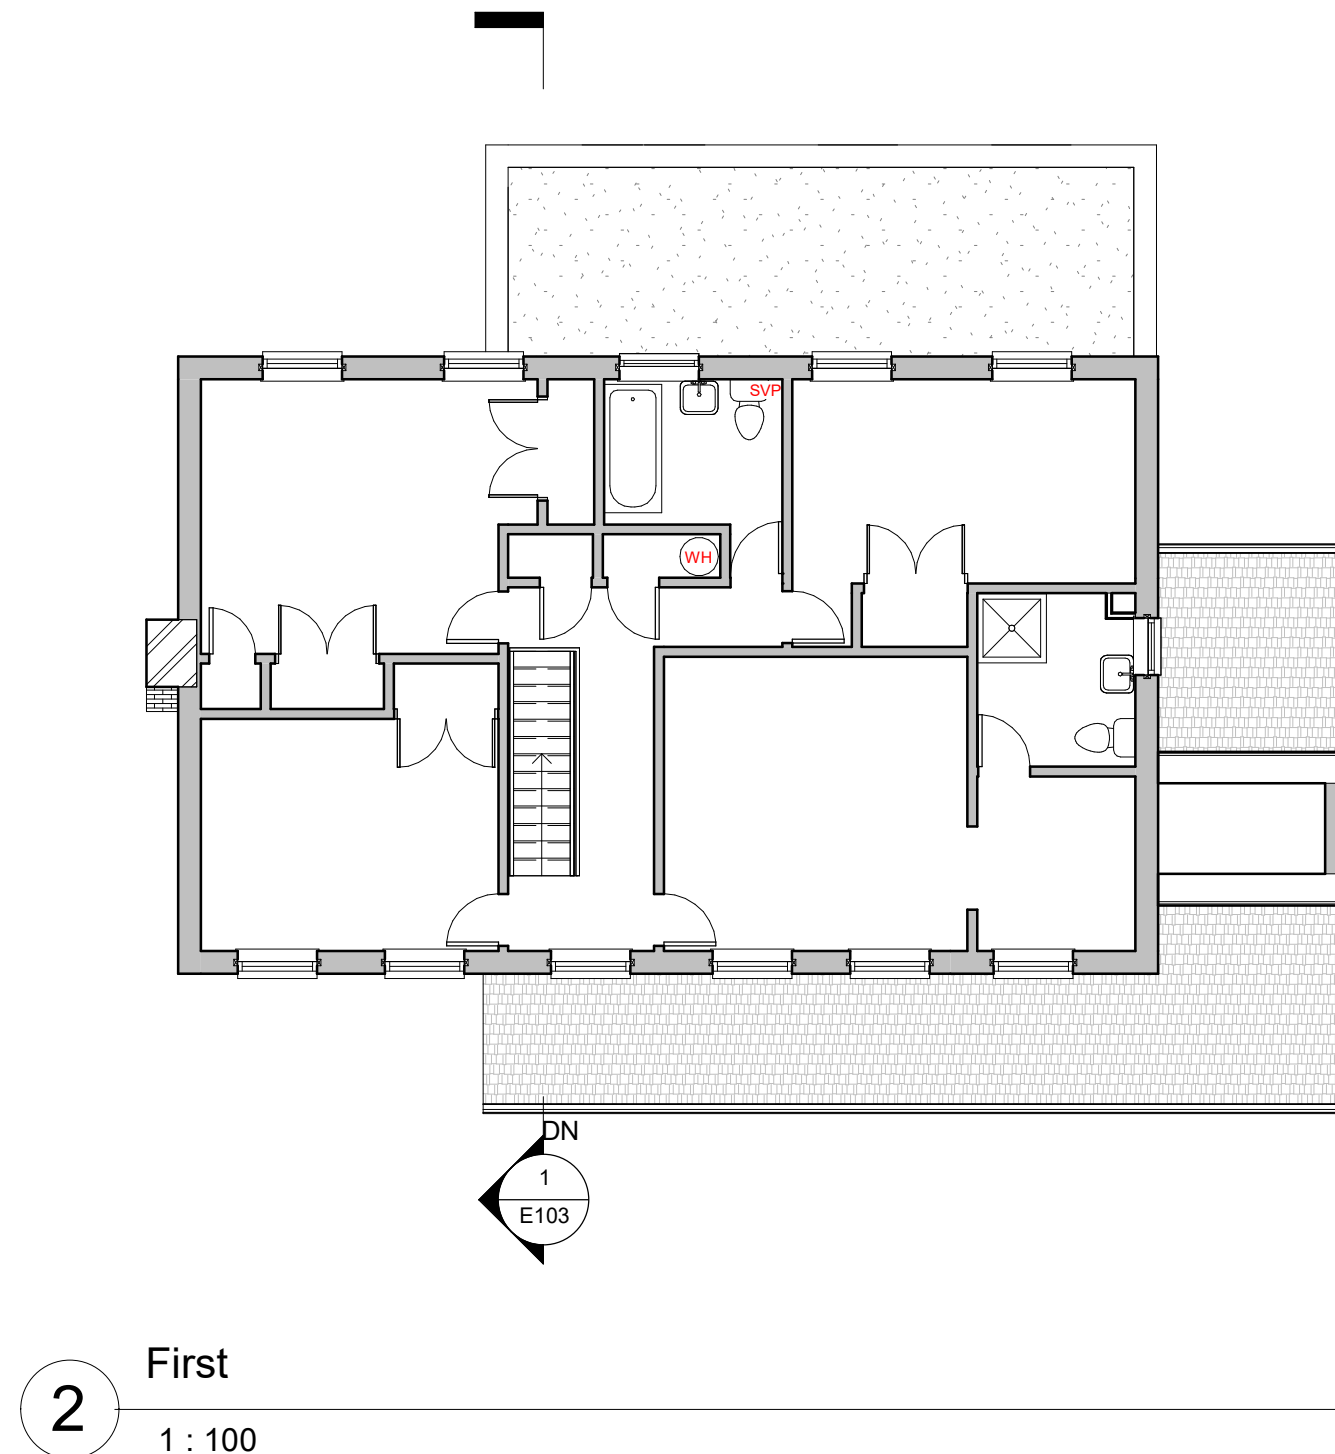


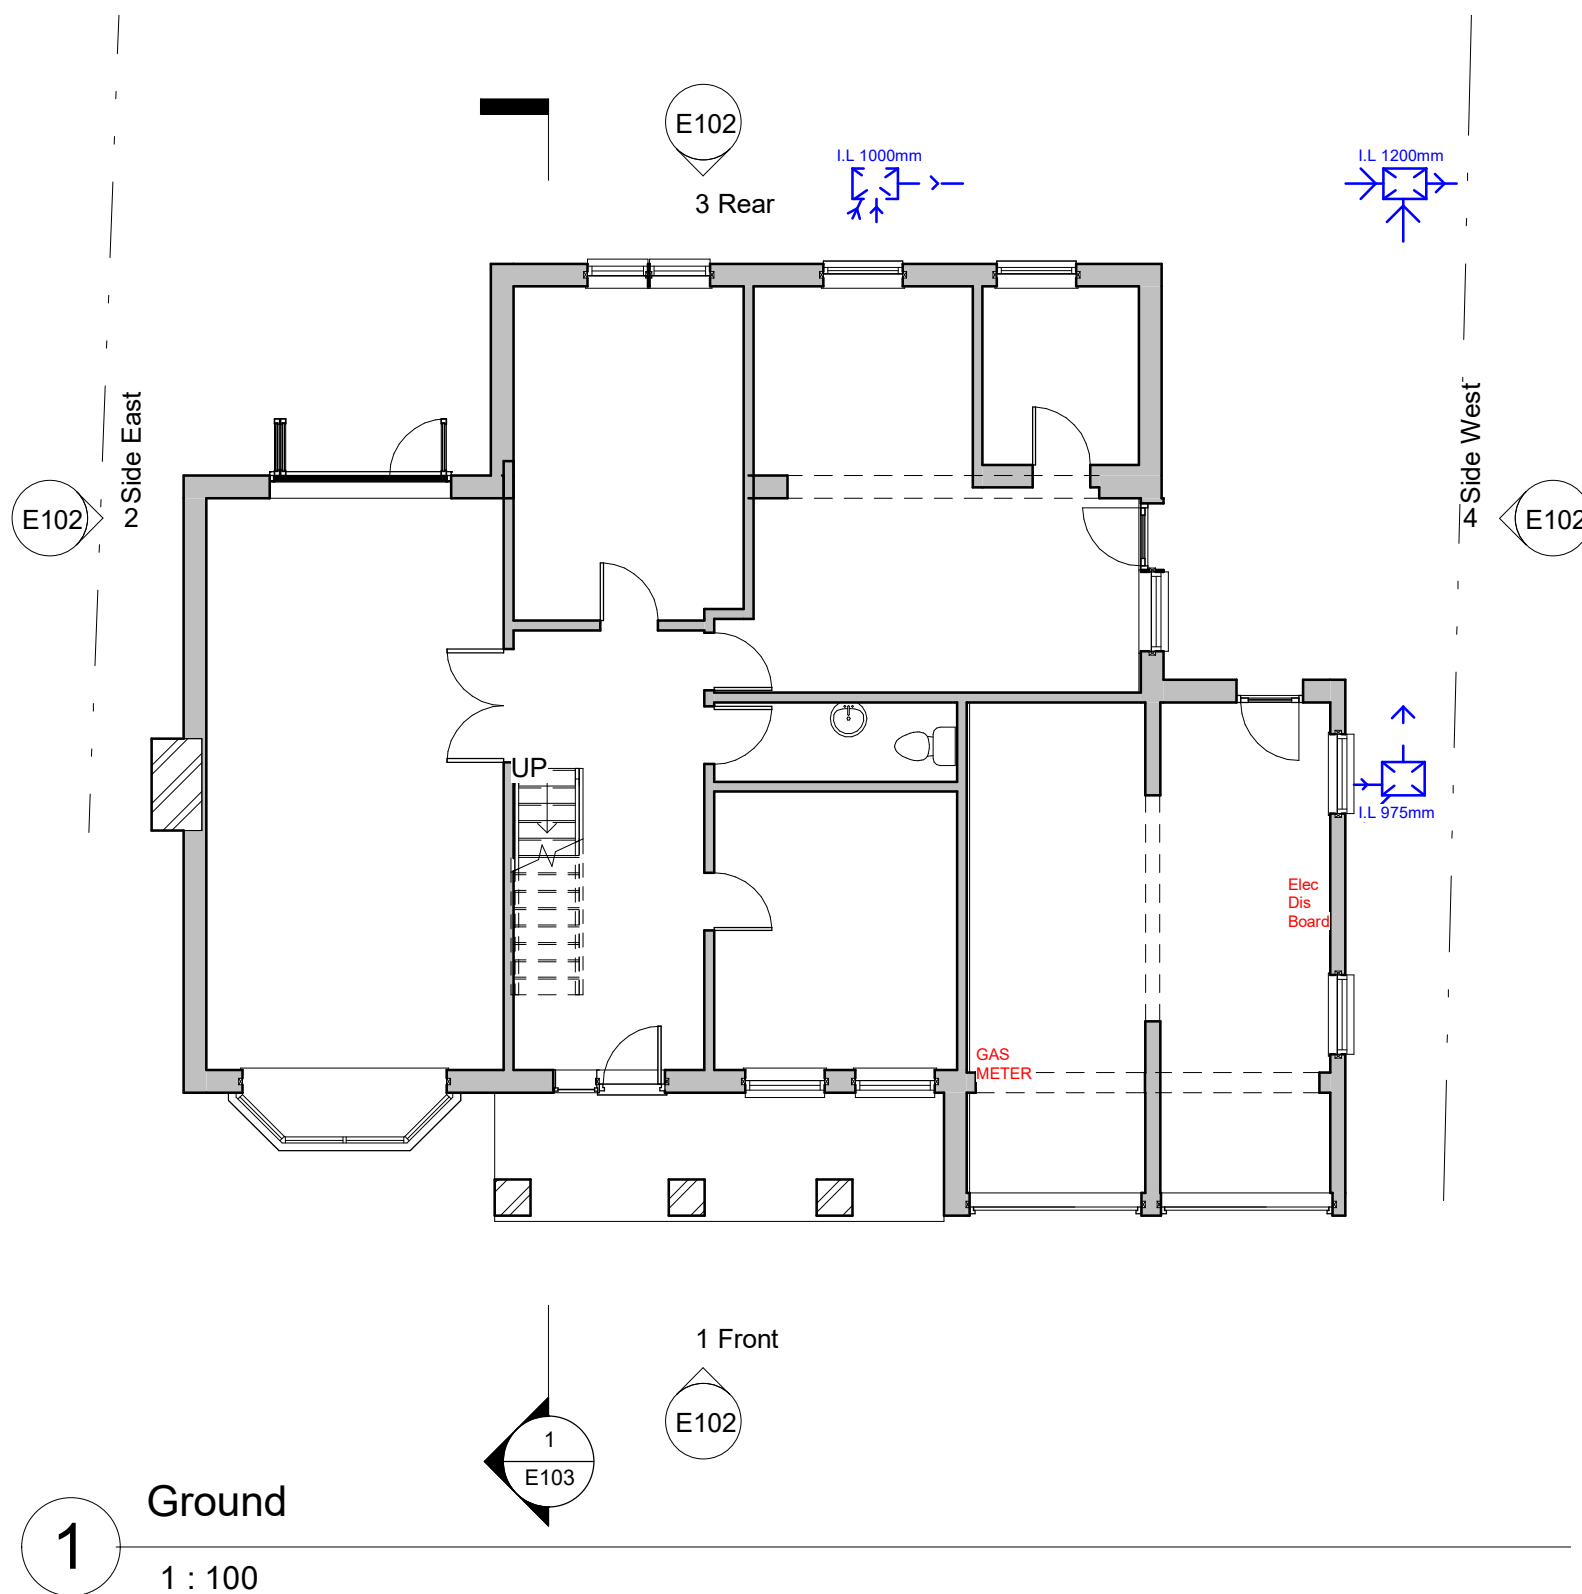

Joanna Goodman
4 McCraes Walk
Wargrave
Reading
Wokingham
RG10 8LN

Existing Floorplans

31 Jan 2021

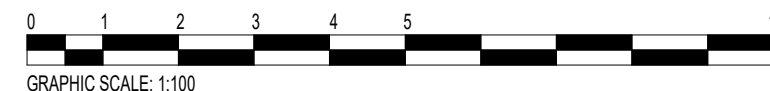



20/35 E100

Project Status

For Approval

Scale @ A3


1 : 100

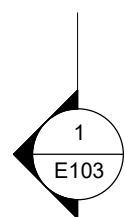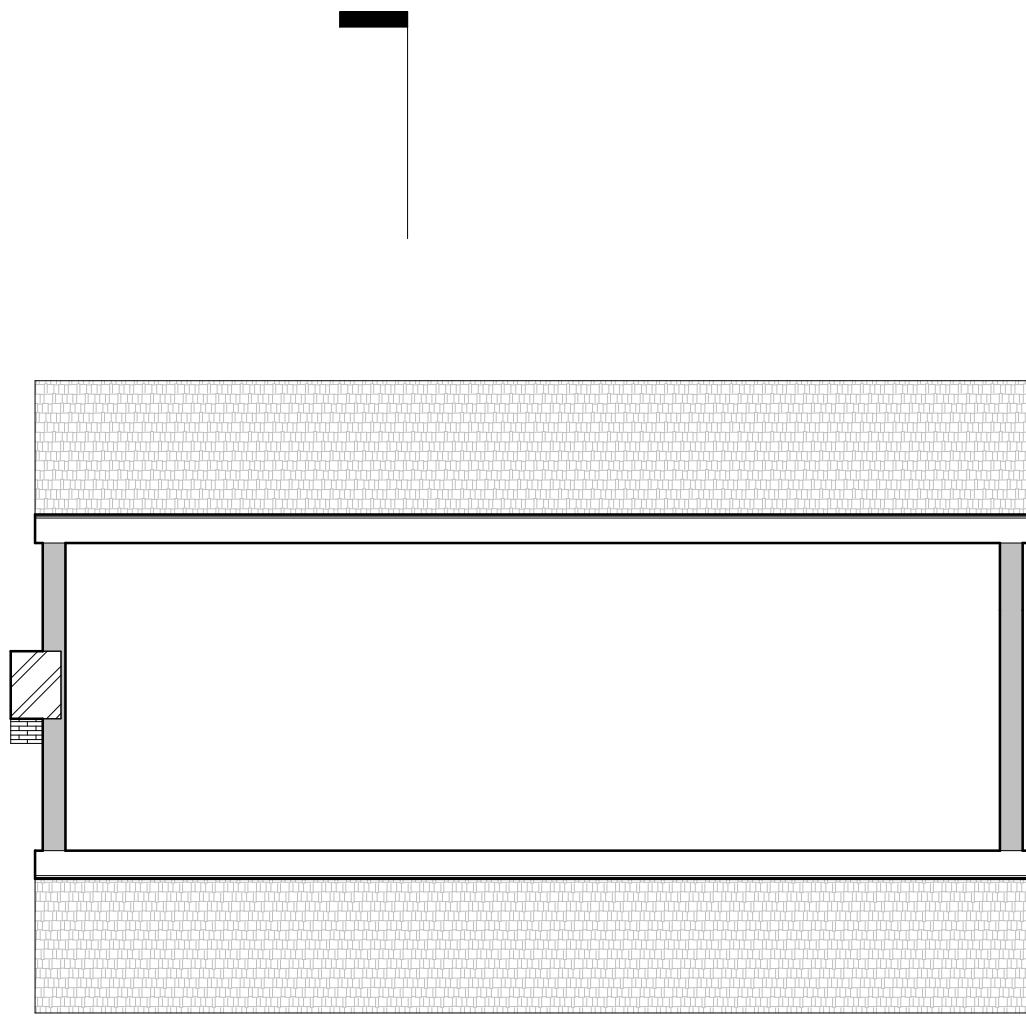

Loft

1

1 : 100

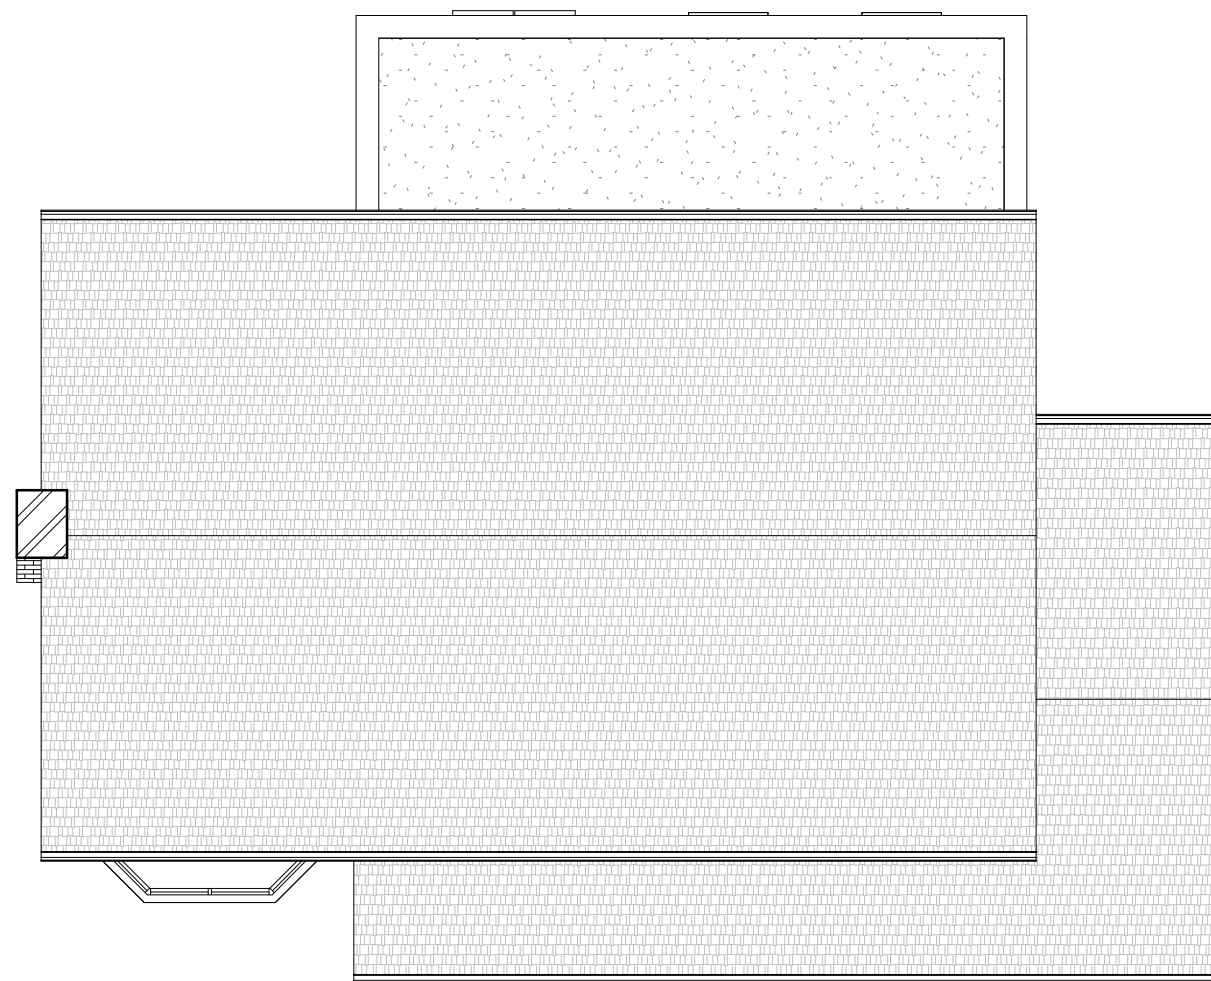

2

Ridge


1 : 100



Joanna Goodman
4 McCraes Walk
Wargrave
Reading
Wokingham
RG10 8LN

Existing Floor Plans

31 Jan 2021

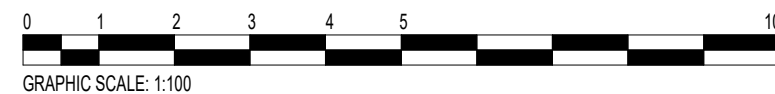

20/35 E101

Project Status


For Approval

Scale @ A3


1 : 100



1
Front
1 : 100

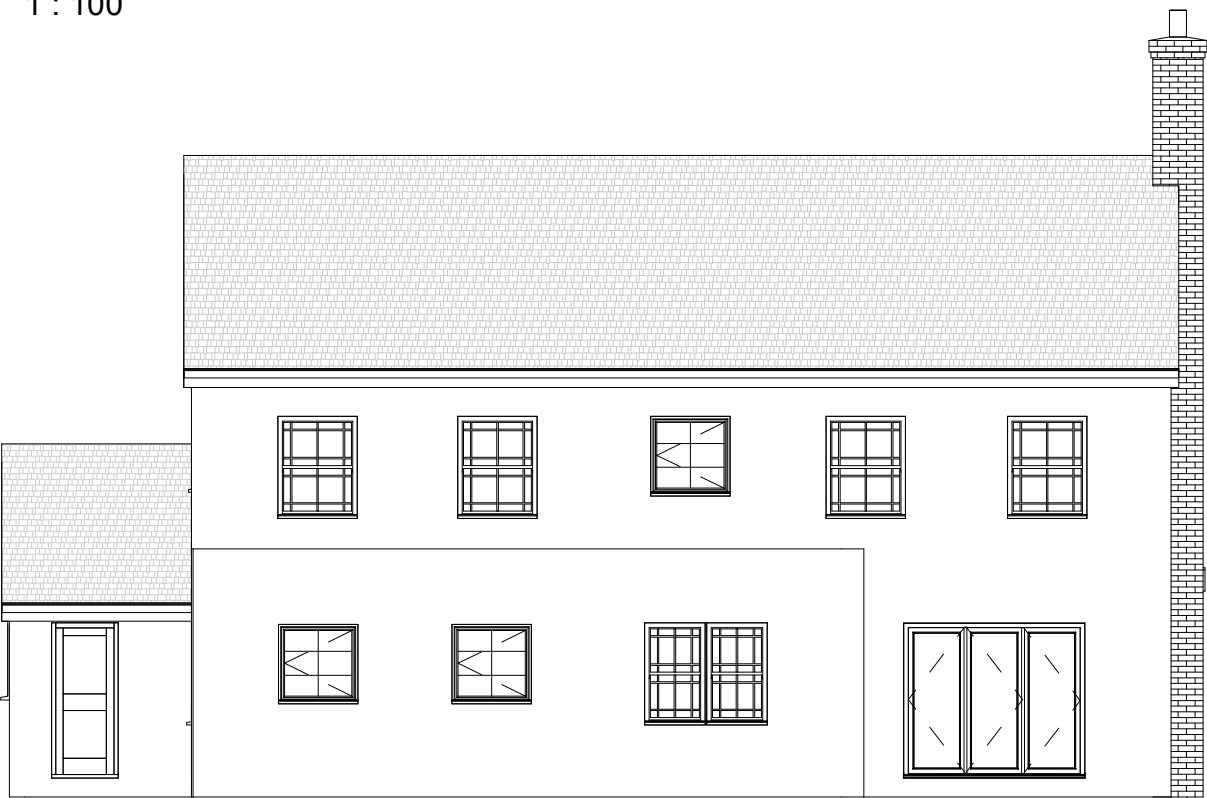


3
Rear
1 : 100

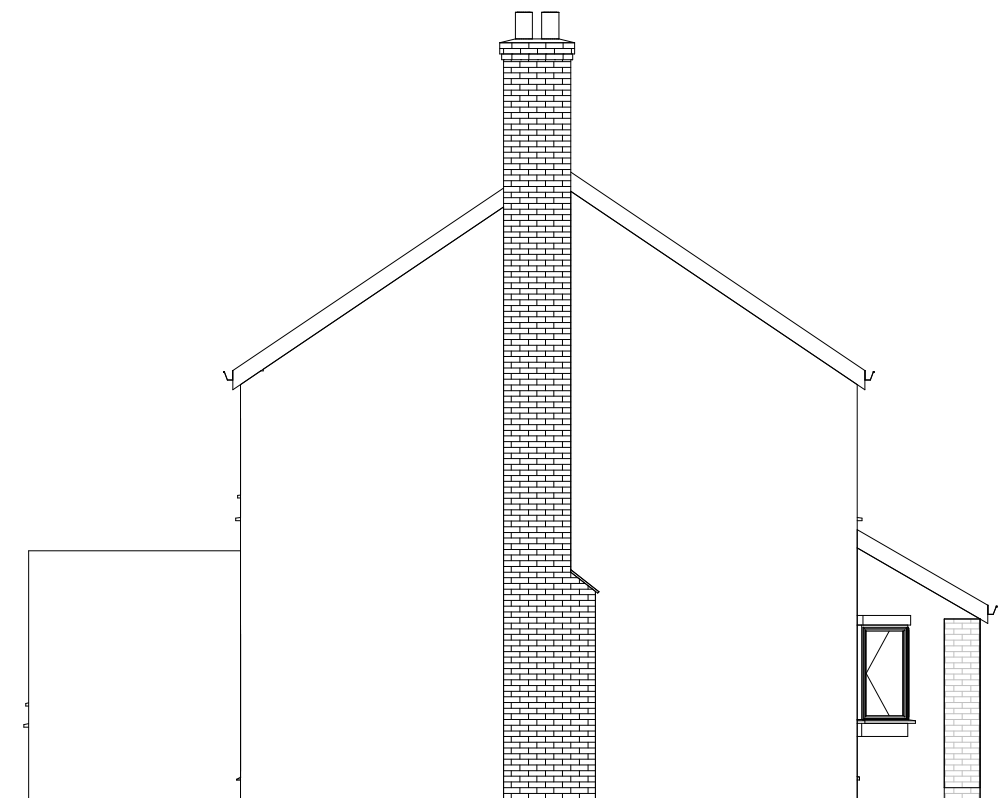

2
Side East
1 : 100



4
Side West
1 : 100

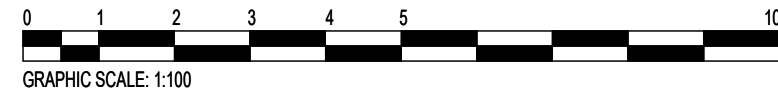

Joanna Goodman
4 McCraes Walk
Wargrave
Reading
Wokingham
RG10 8LN

Existing Elevations

31 Jan 2021

20/35 E102

Project Status

For Approval

Scale @ A3

1 : 100

Ridge
8245

Loft
5410

External
-250

First
2630

Ground
0




1
Section 1
1 : 50



Joanna Goodman
4 McCraes Walk
Wargrave
Reading
Wokingham
RG10 8LN

Existing Section

31 Jan 2021

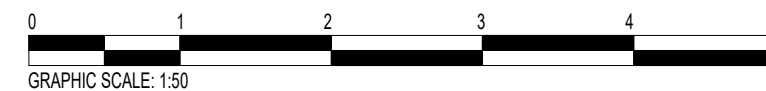

20/35 E103

Project Status

For Approval

Scale @ A3

1 : 50



1

Iso Rear

ISO

31 Jan 2021



Joanna Goodman
4 McCraes Walk
Wargrave
Reading
Wokingham
RG10 8LN

20/35

E104

Project Status

For Approval

Scale @ A3