


Mr Amshuman Bharadwaj

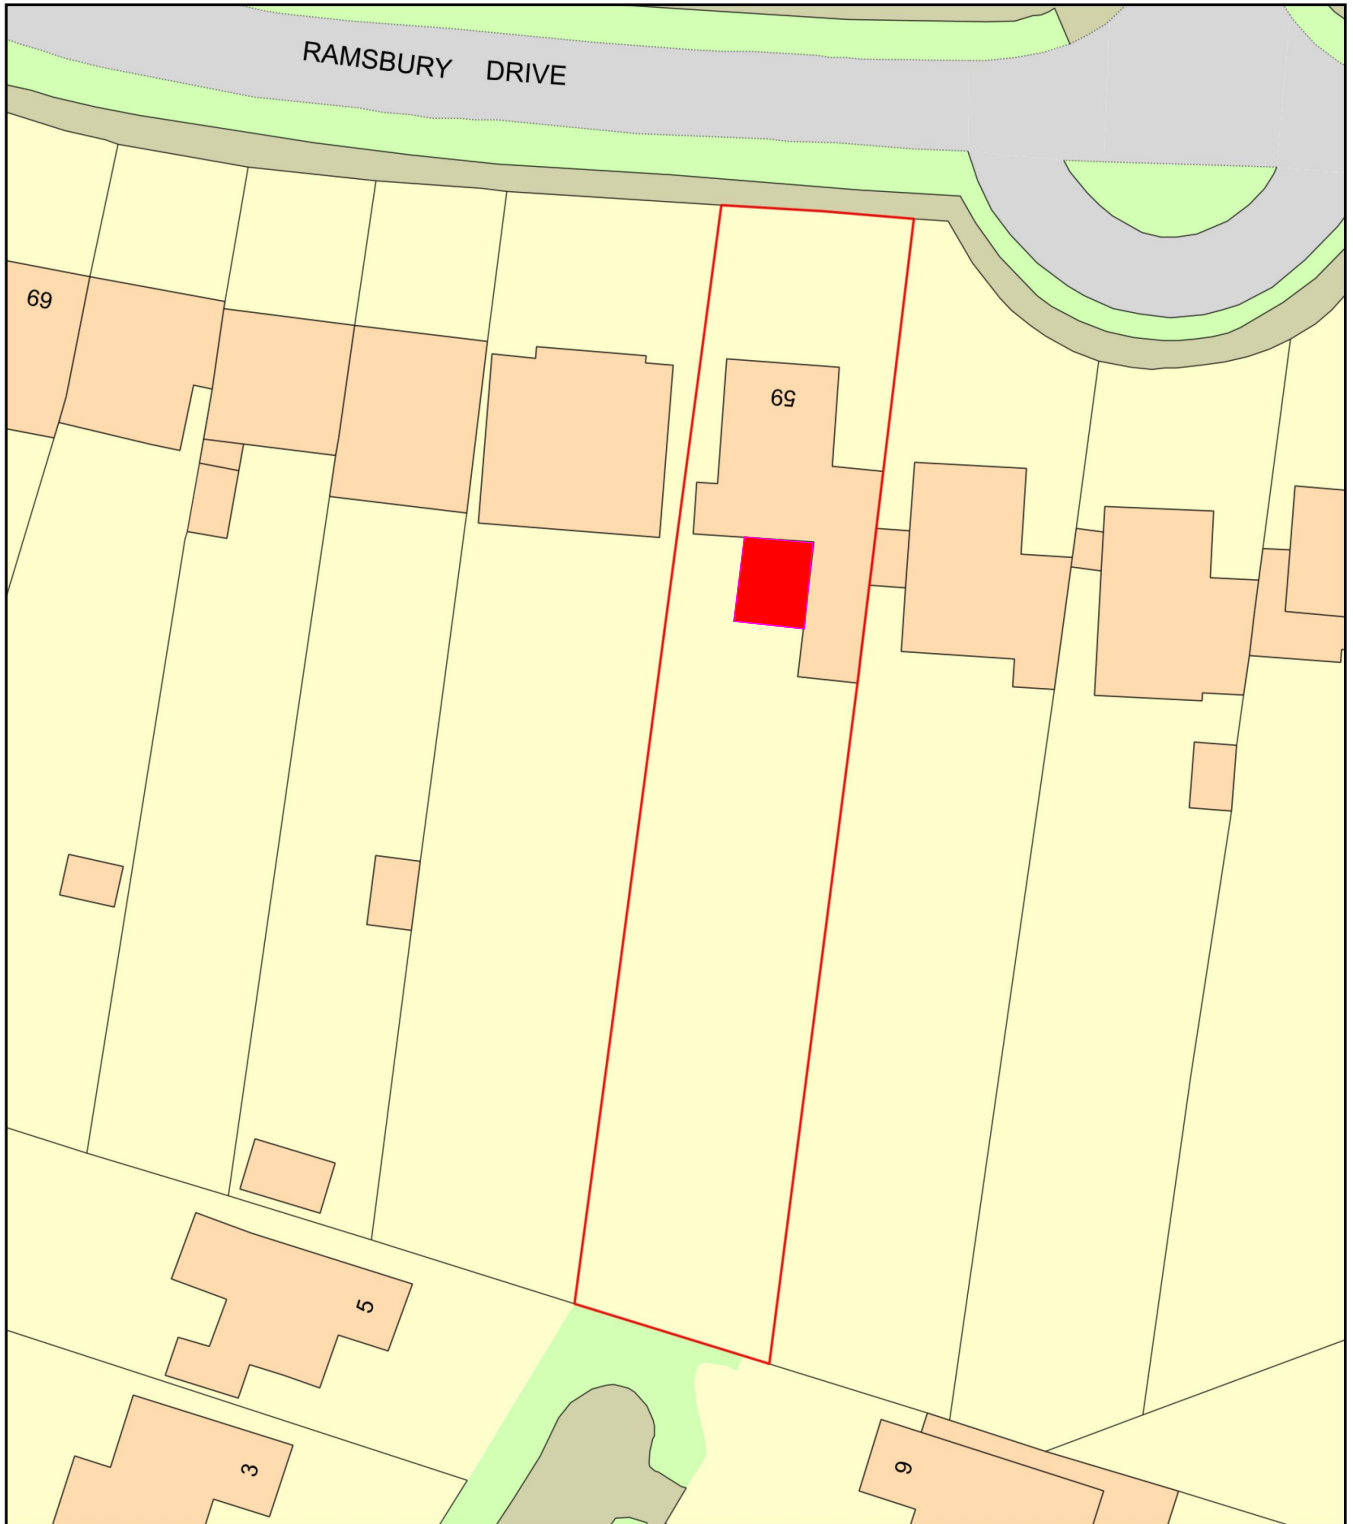

0 20
Metres



Plan Produced for: 59 Ramsbury Drive, Earley

Date Produced: 06 May 2025

Plan Reference Number: TQRQM25126092138086

Scale: 1:500 @ A4