




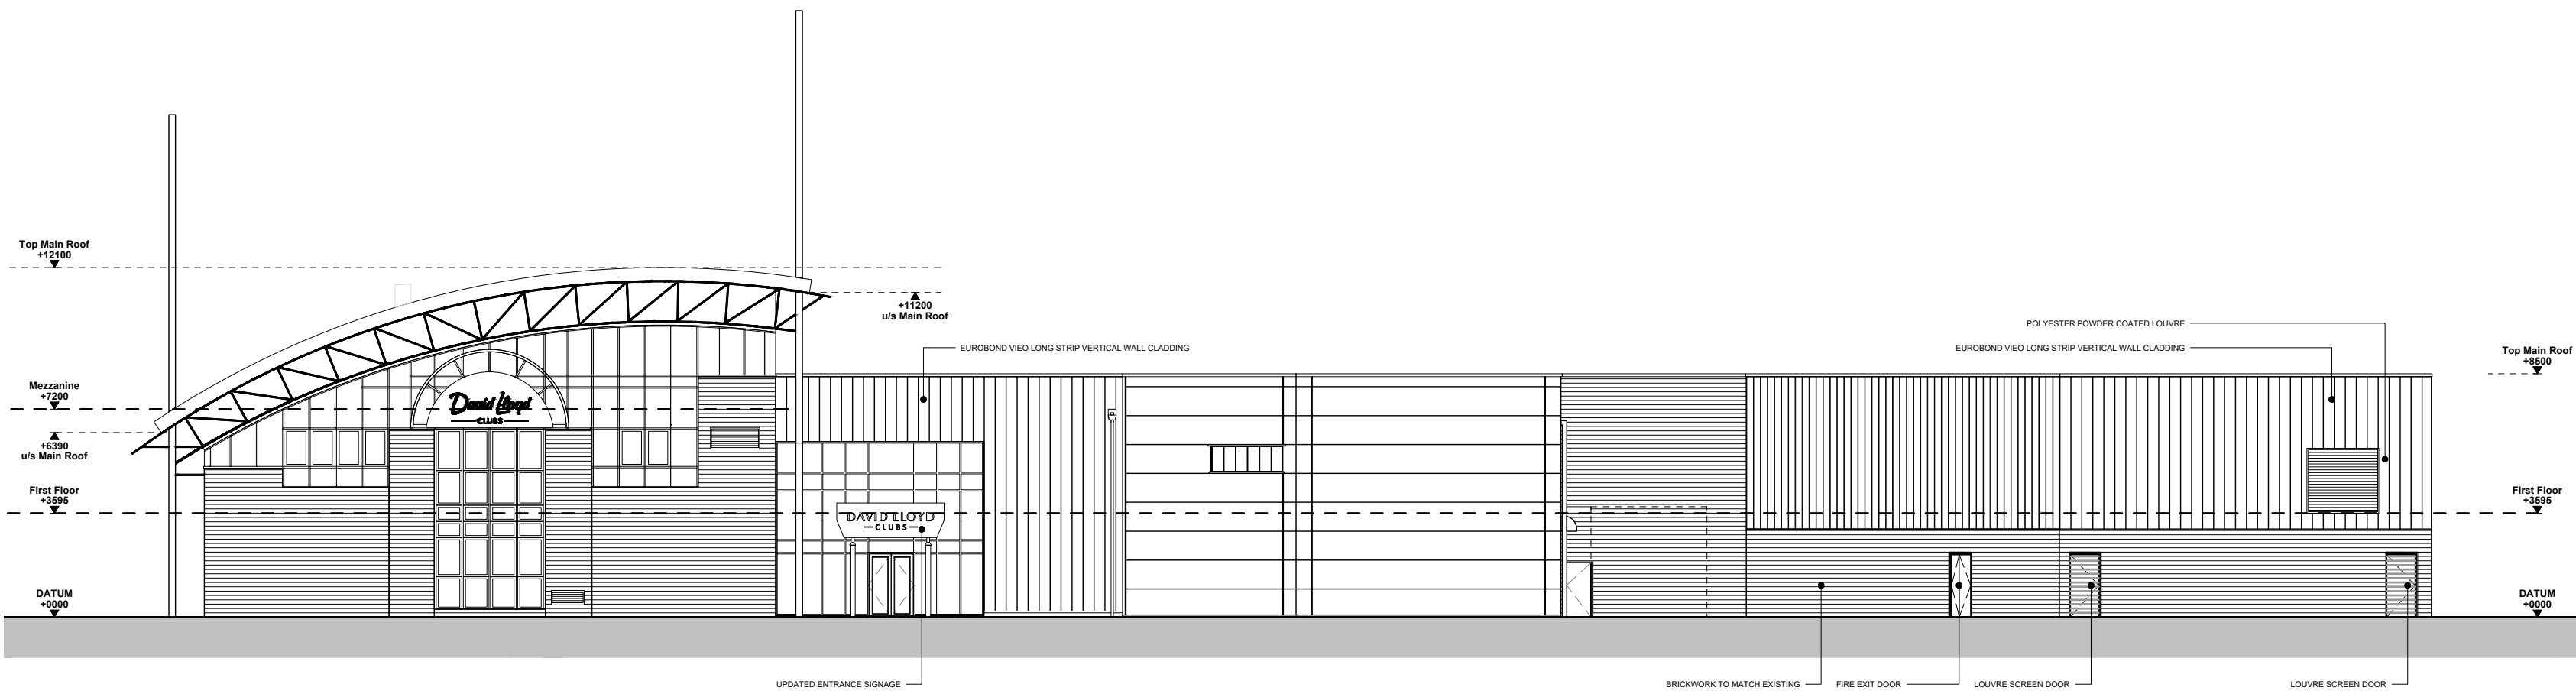


ELEVATION 01 EAST

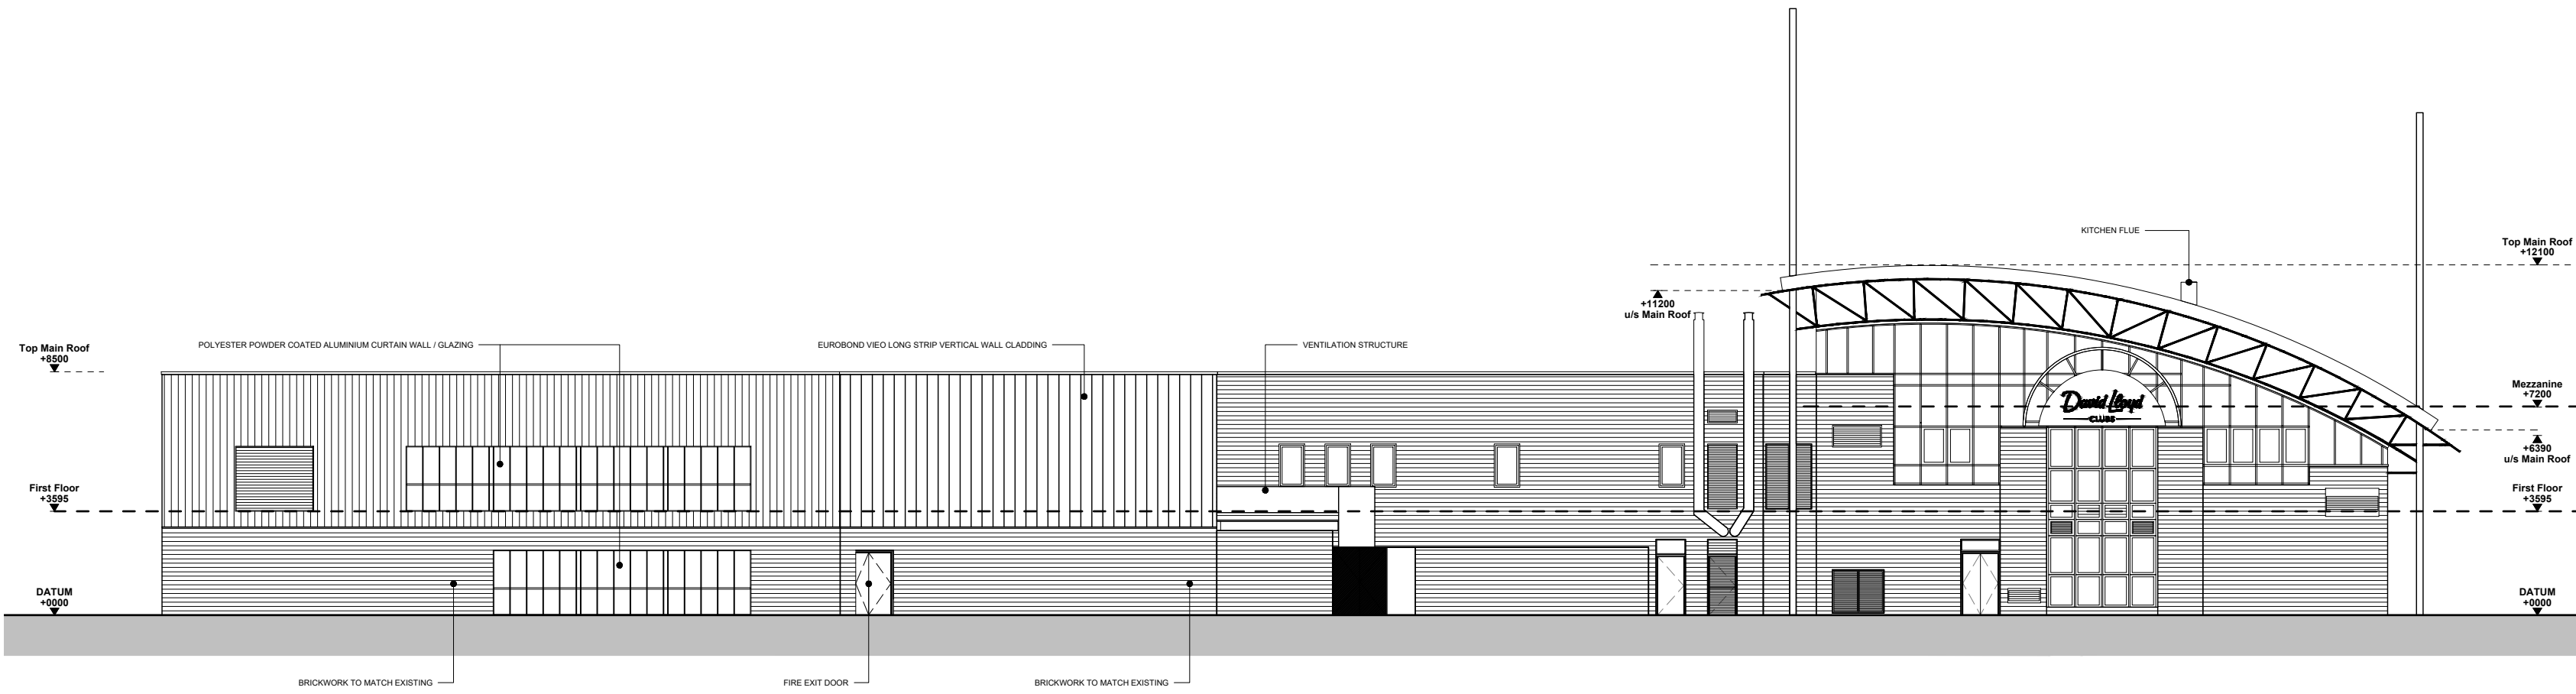


ELEVATION 03 WEST

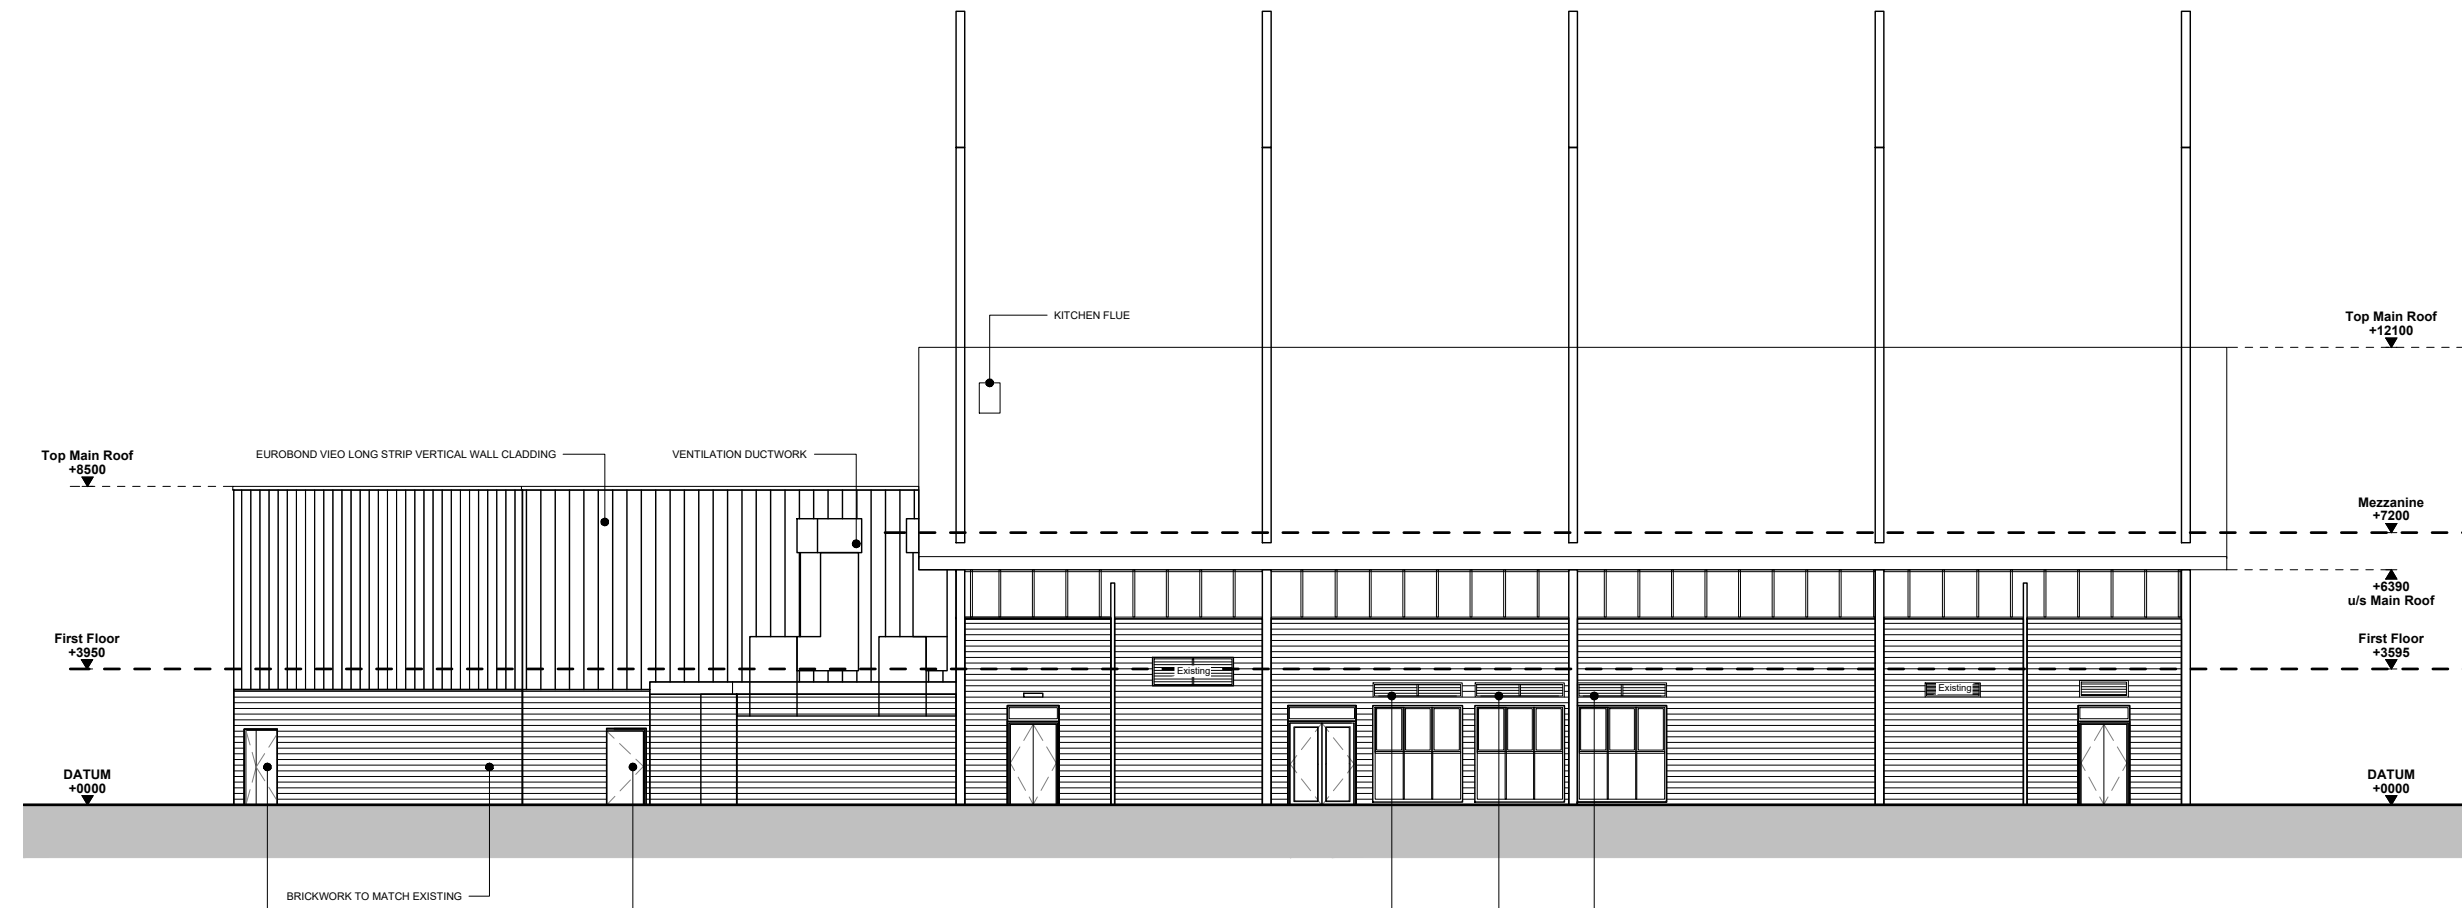


ELEVATION 02 SOUTH

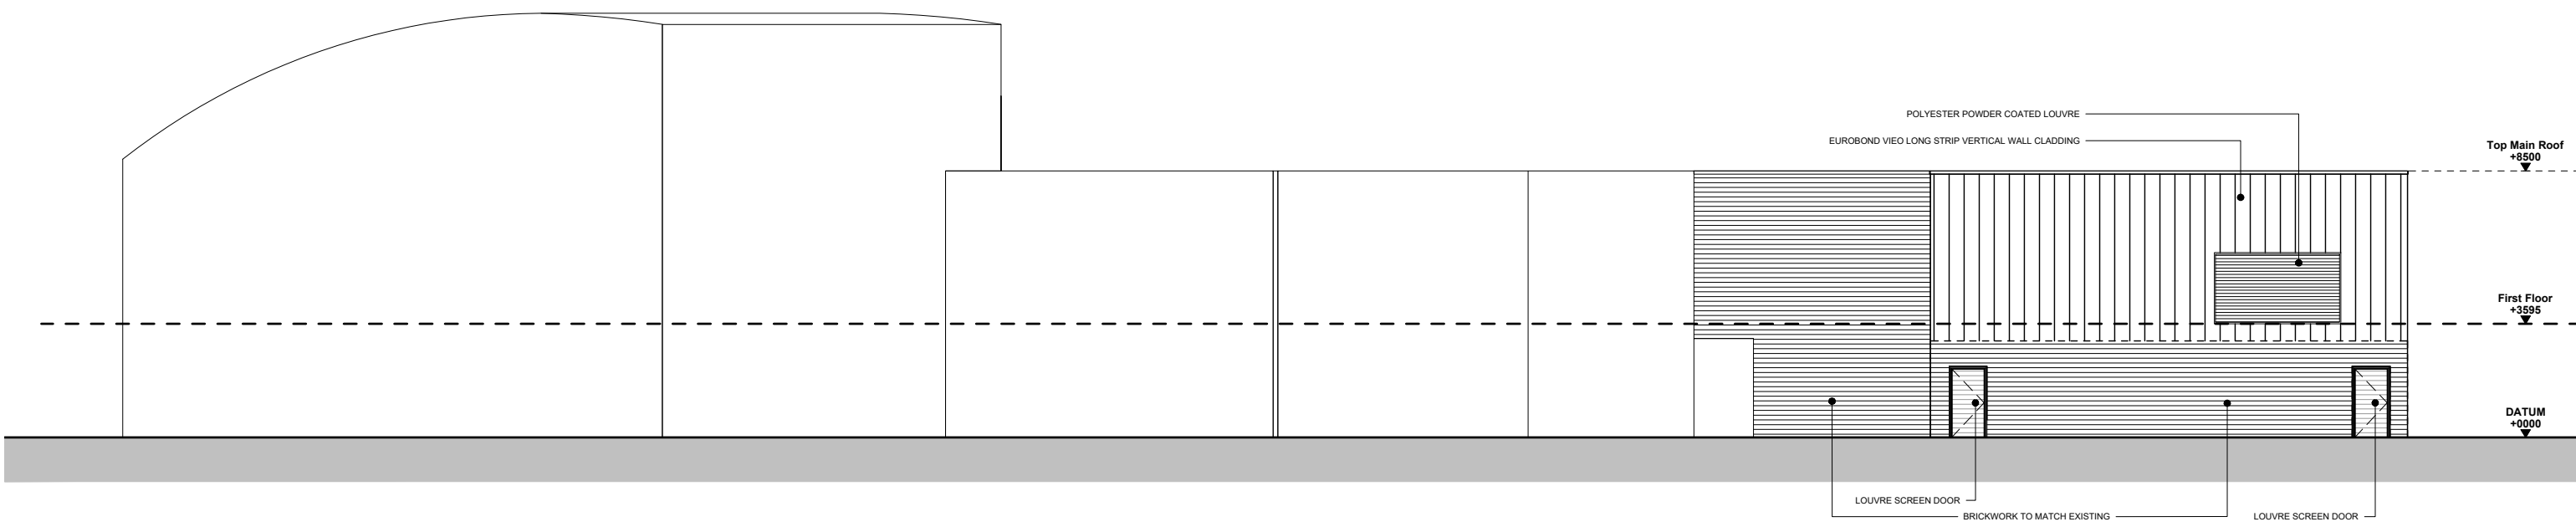


ELEVATION 04 EAST

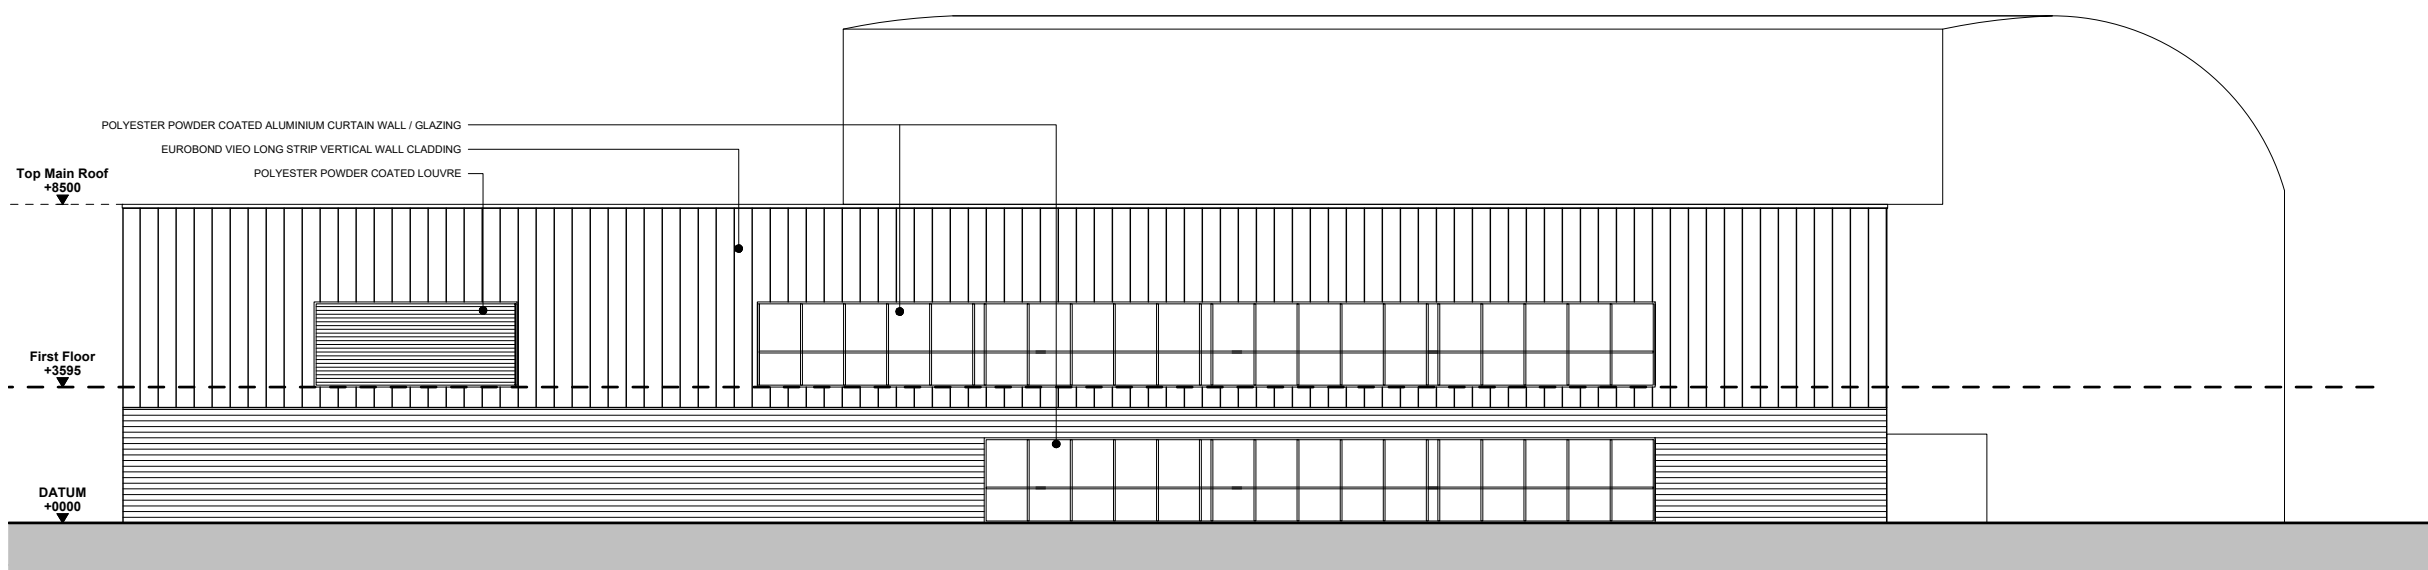


ELEVATION 05 NORTH

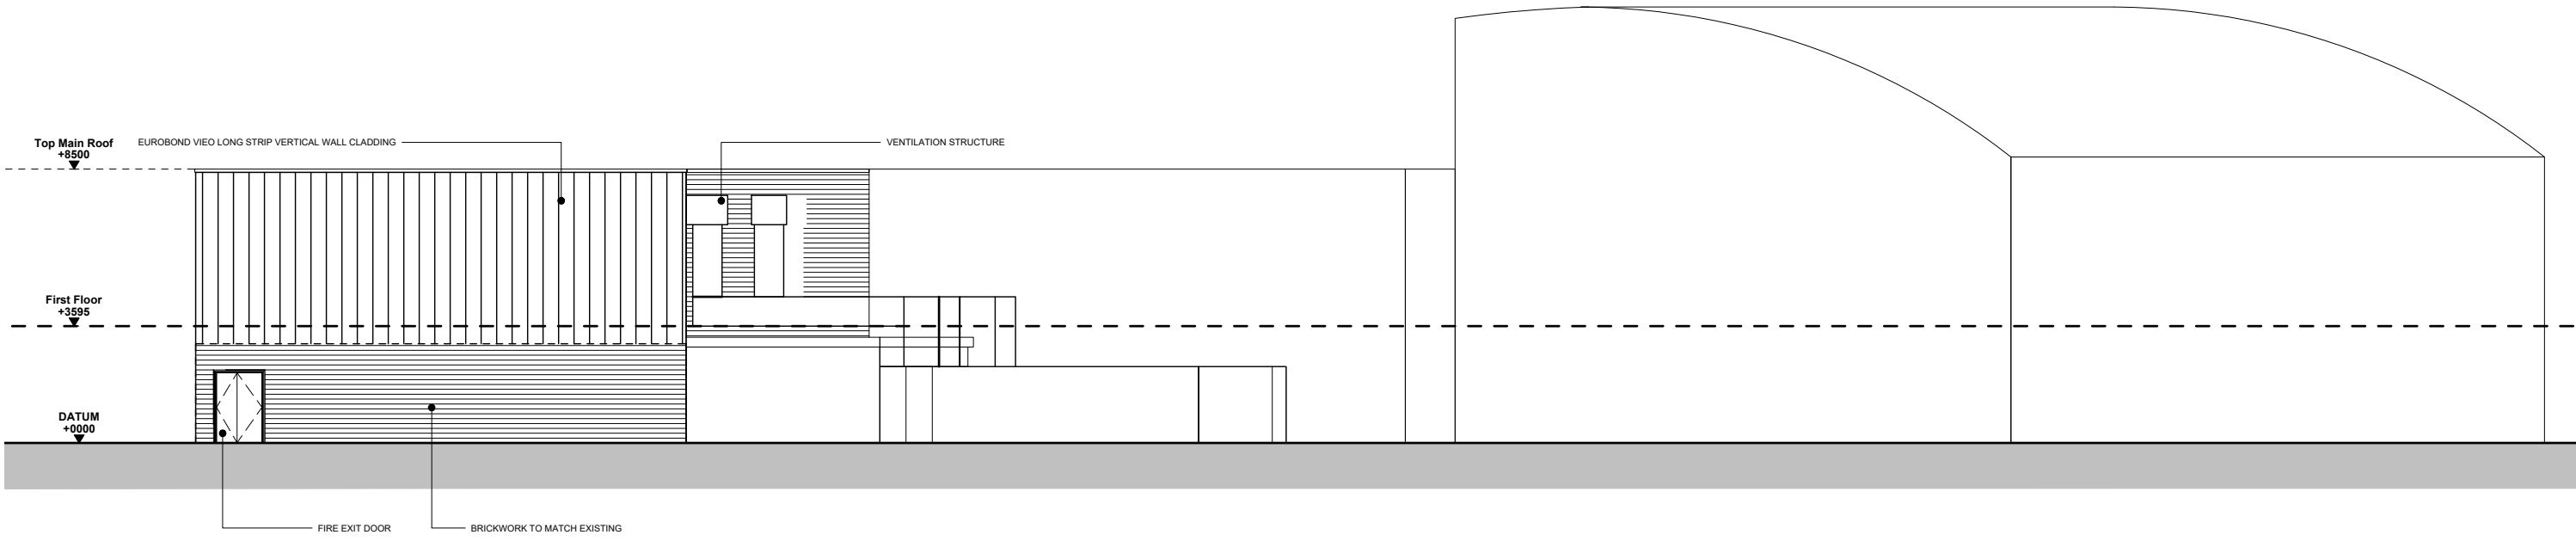

ELEVATION 06 WEST

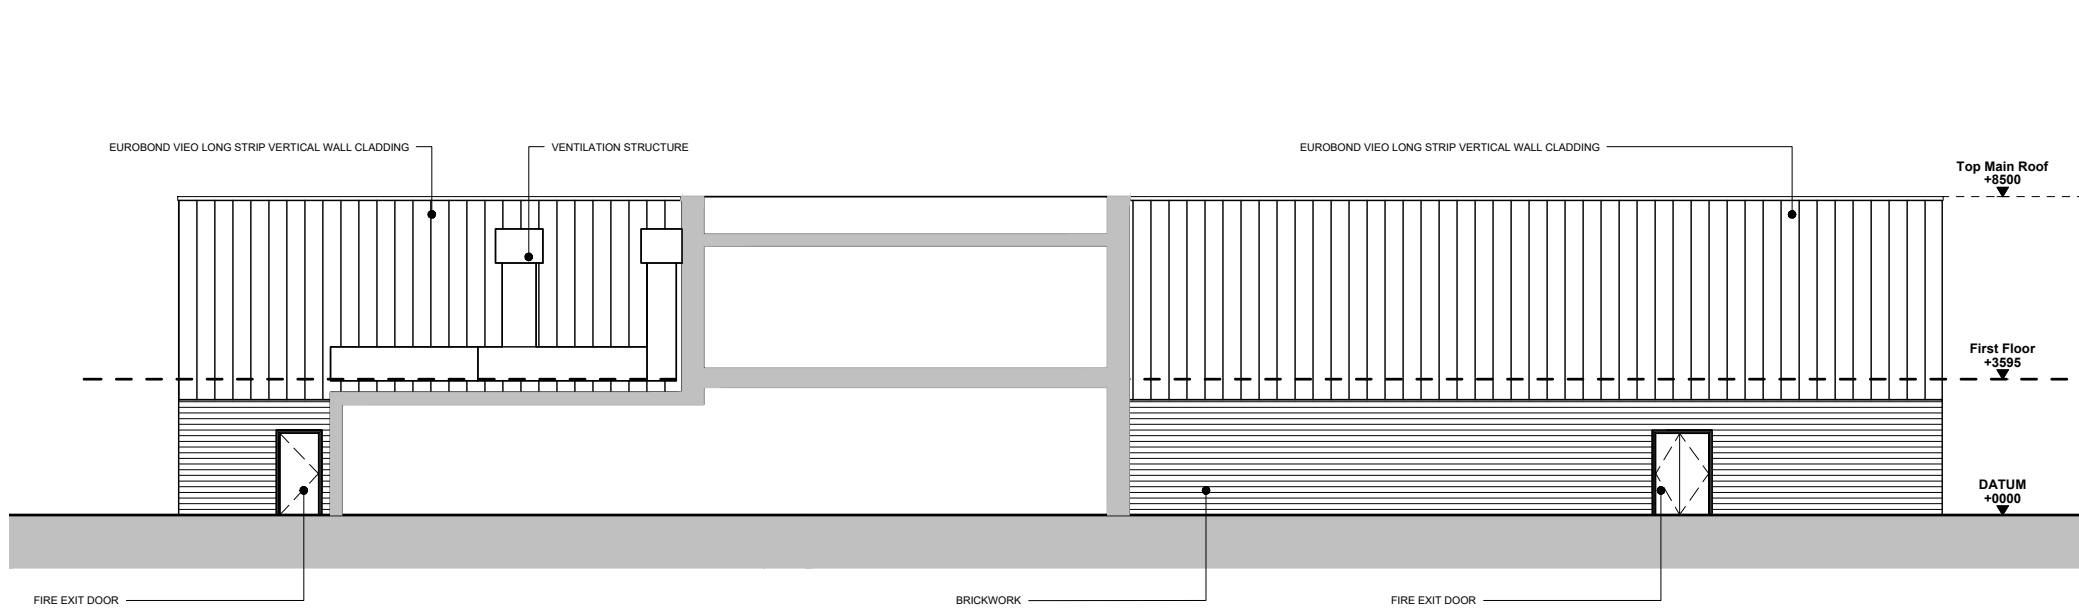

ELEVATION 07 SOUTH

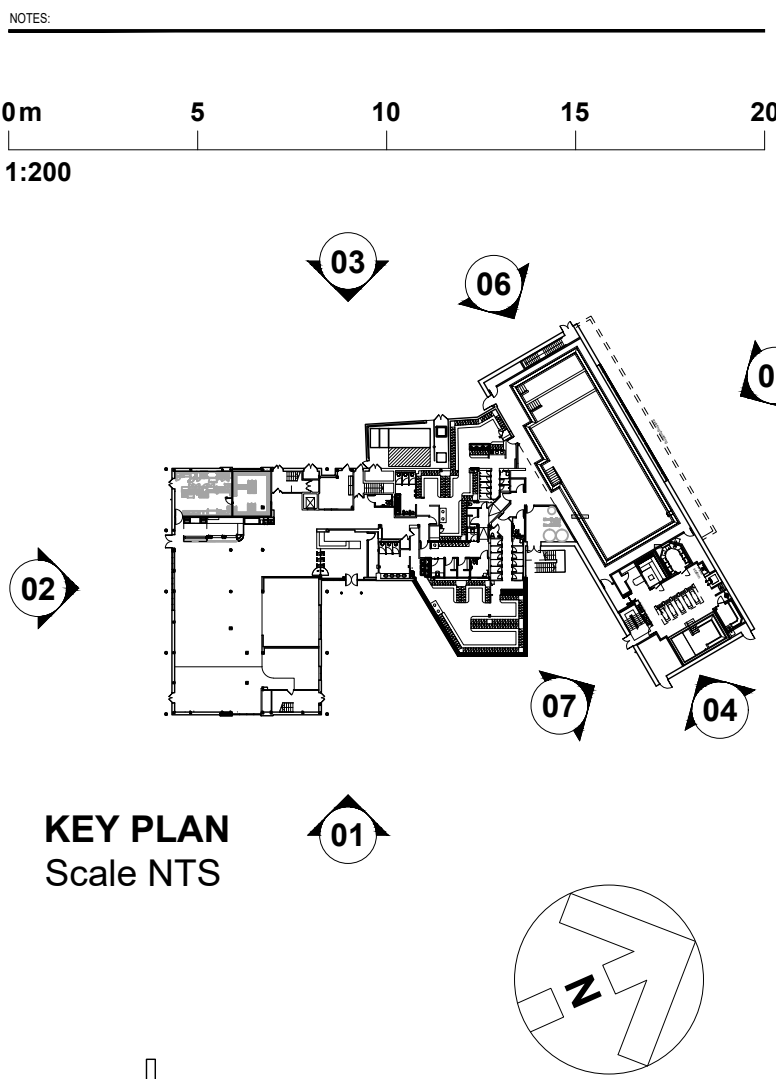

KEY PLAN
Scale NTS

REVISION: P02 BY: KDS CHECKED: MPB DATE: 10/02/2026
Planning Issue: Updated to reflect reduced size of extension. Existing plant added.
REVISION: P01 BY: KDS CHECKED: MPB DATE: 16/12/2025
Planning Issue
STATUS

S4a | FOR PLANNING

CLIENT

David Lloyd
CLUBS

PROJECT **DAVID LLOYD READING
THAMES VALLEY
BUSINESS PARK**

TITLE **PROPOSED
ELEVATIONS**

Hadfield Cawkwell Davidson

Broomgrove Lodge, 13 Broomgrove Rd, Sheffield, S10 2LZ T 0114 266 8181 www.hcd.co.uk

HCD PROJECT NO.	SCALE				REV.
2025-219	1:200 @ A1				P02
PROJECT NO.	ORIGINATOR	VOLUME	LEVEL	TYPE	ROLE + NUMBER
25219	HCD	A0	EE	DR	A-PL-011

S:\Architecture\25219\Drawings\DR - Photosheets\Planning\A-PL-011 - Proposed Elevations.dwg © HCD