

Home Counties Architectural Services


Tel : 07525008695
Email : homecountiesas@gmail.com

NOTES:


This drawing is to be read in conjunction
with all relevant Architects and Engineers
drawings

Only figured dimensions are to be used for construction

All dimensions are to be verified on site prior to work commencing

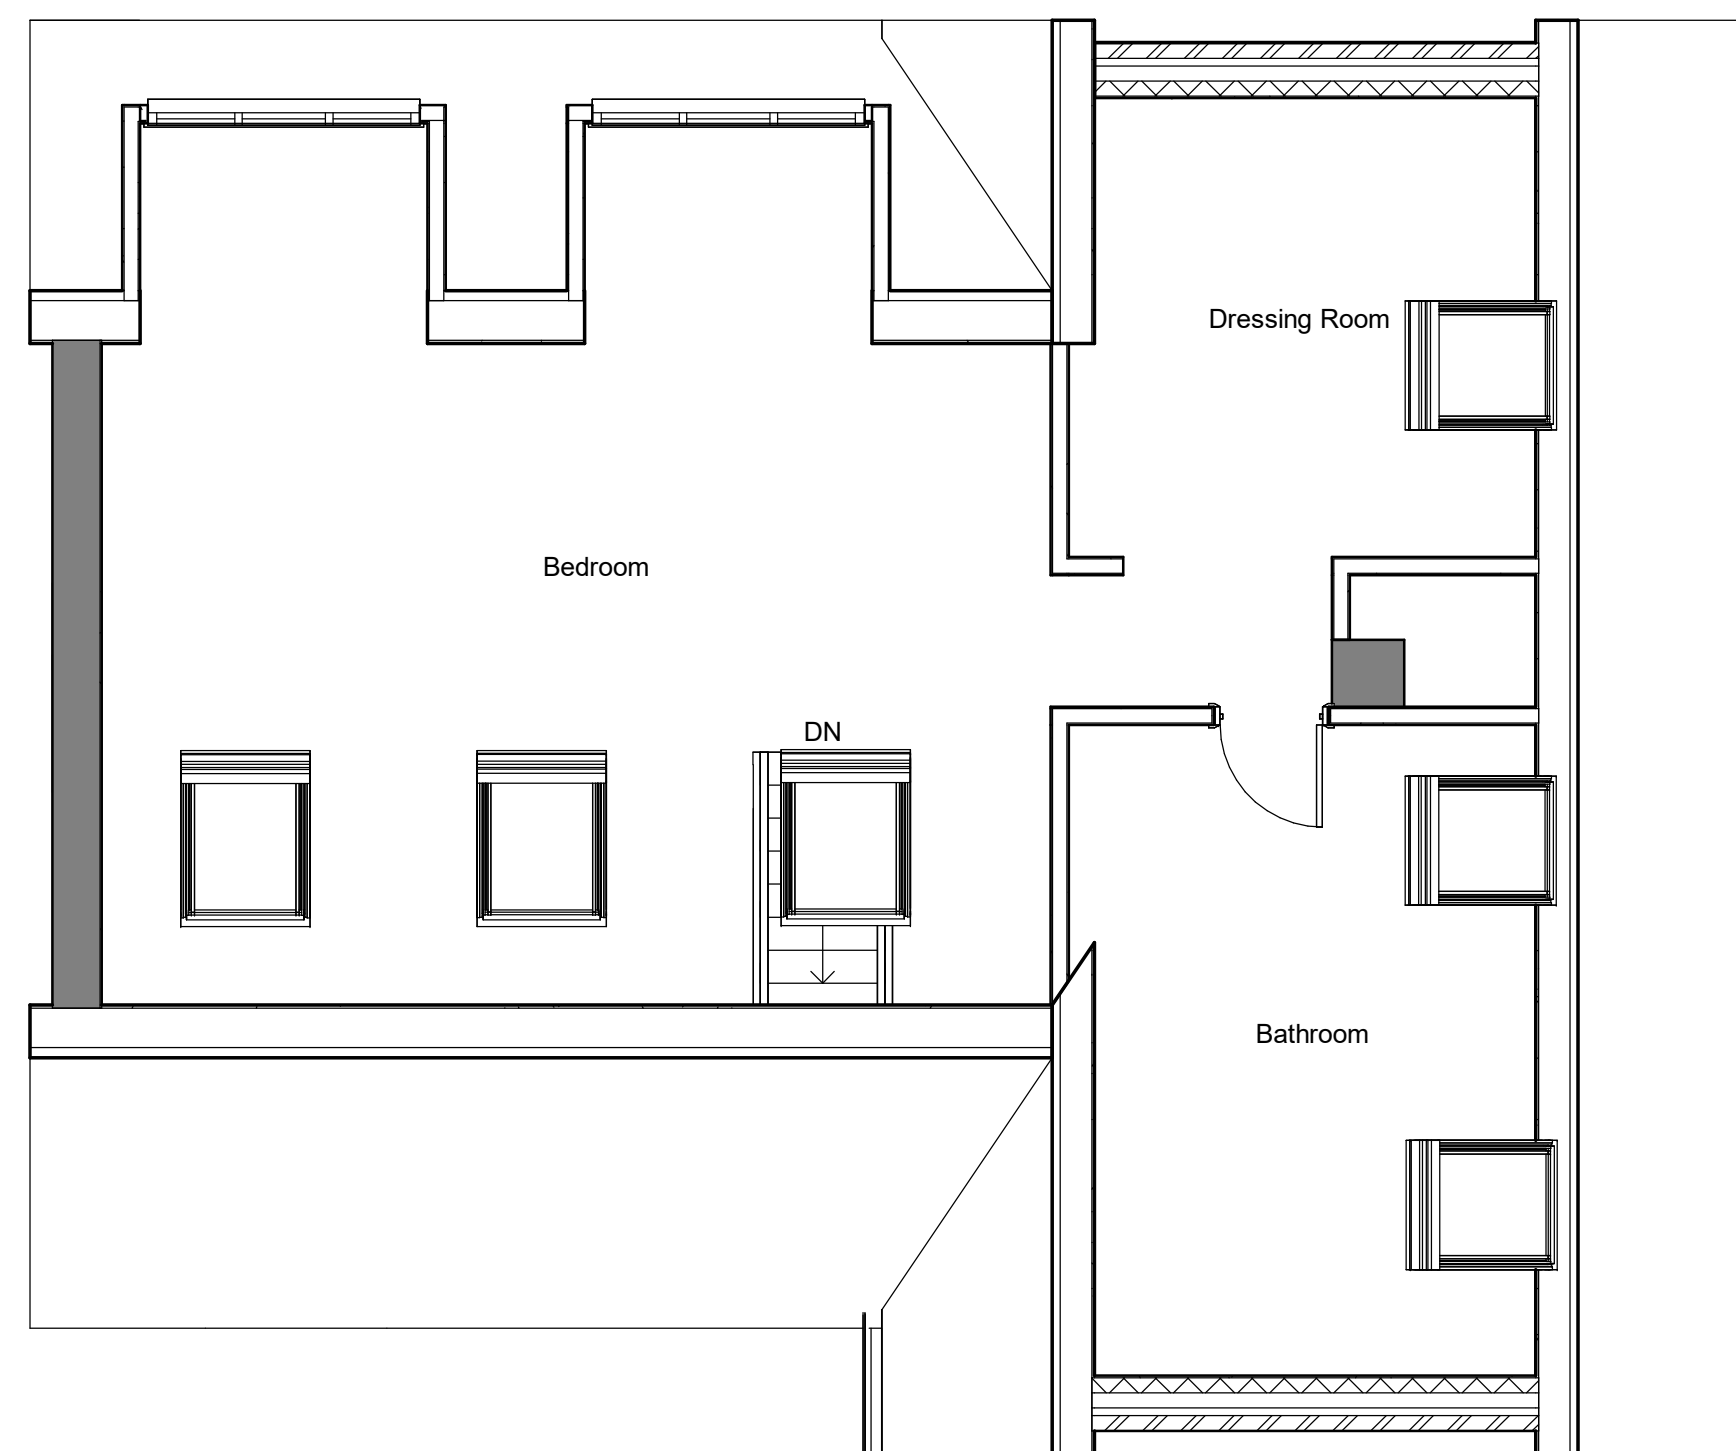

1 Loft
1 : 50

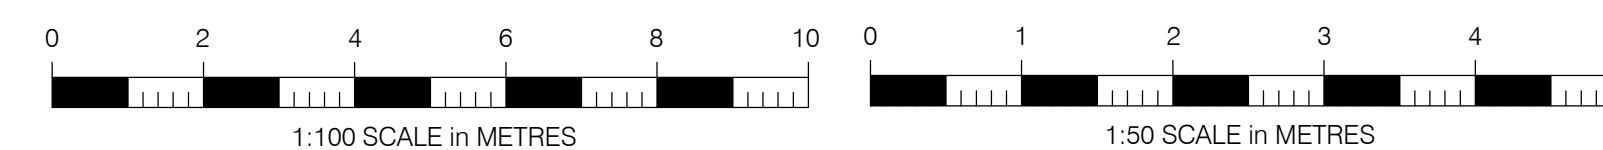[illegible]

8 Hunters Way
RG7 1HW

Proposed Loft

Project number	703
Date	19.07.24
Drawn by	B Strong
103	
Scale @ A1	1 : 50