



SHEET NUMBER

1

Drawn By:

Date:

15/01/2025

Scale: @ A3

Proposal for a garage conversion
and double storey side extension to
an existing detached property.

Plans prepared for:
Sivakumar Perasiriyen

**4 CHICORY CLOSE,
EARLEY, READING,
RG6 5GS**

© 2020

easyHomeplans




Existing Front Elevation @1:100



Existing Left Elevation @1:100



Existing Rear Elevation @1:100

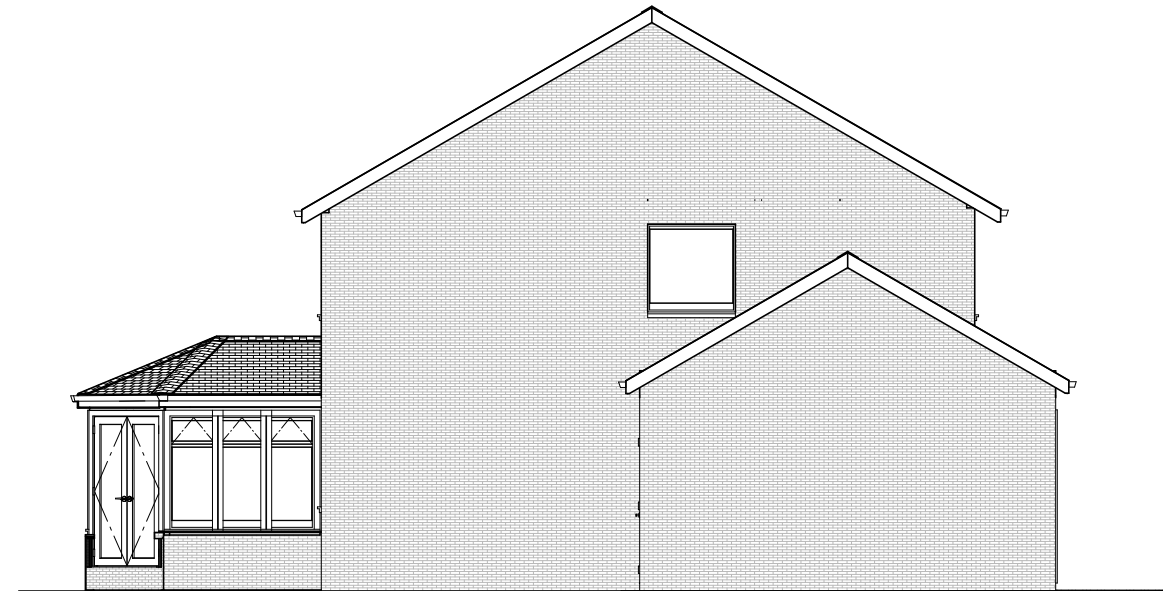

Existing Right Elevation @ 1:100



SHEET NUMBER

2

Drawn By:

Date:

15/01/2025

Scale: @ A3


EXISTING ELEVATIONS

Plans prepared for:
Sivakumar Perasiriyar


4 CHICORY CLOSE,
EARLEY, READING,
RG6 5GS

© 2020

easyHomeplans

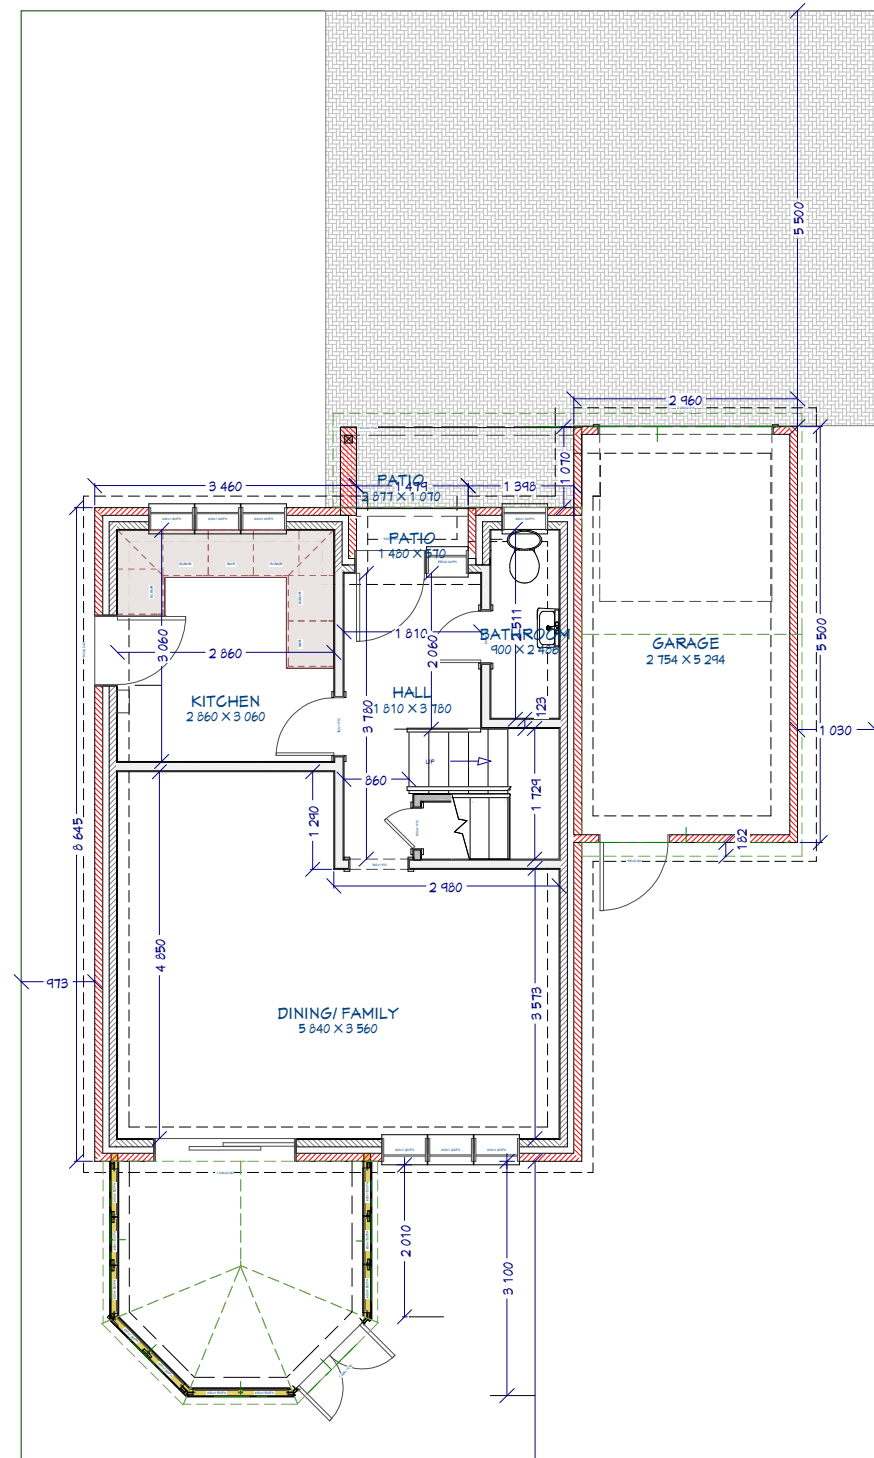

Existing Ground Floor Plan @1:100

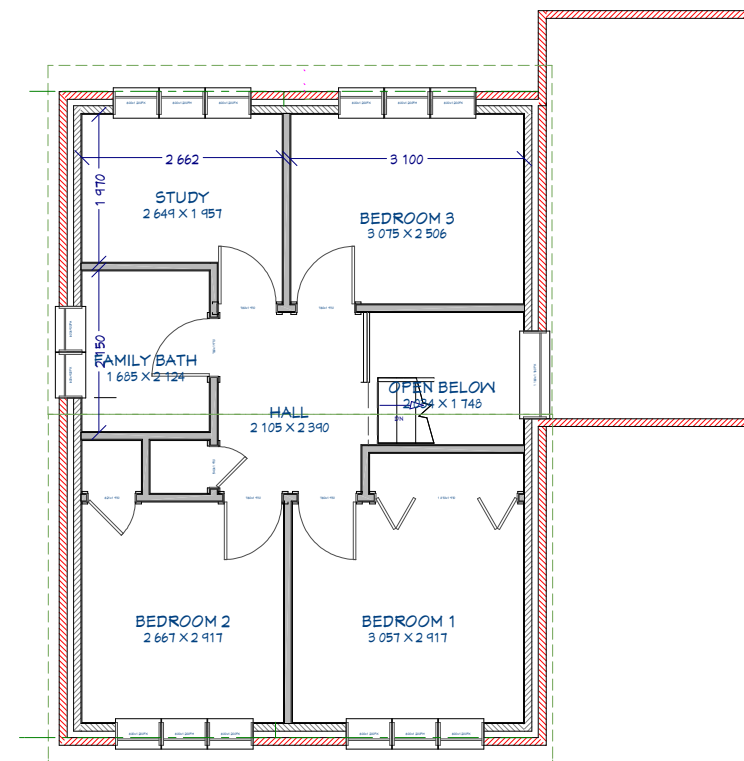

Existing Floor Plan @1:100



SHEET NUMBER

3

Drawn By:

Date:

15/01/2025

Scale: @ A3

EXISTING FLOOR PLANS


Plans prepared for:
Sivakumar Perasiriyar

**4 CHICORY CLOSE,
EARLEY, READING,
RG6 5GS**

© 2020

easyHomeplans

Scale Bar 1:100

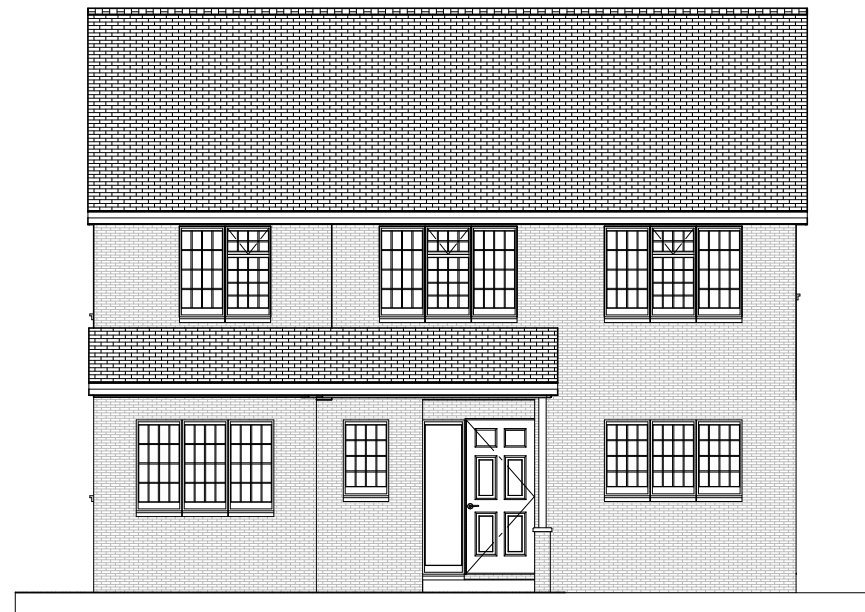

Proposed Front Elevation @1:100



Proposed Left Elevation @1:100



Proposed Rear Elevation @1:100



Proposed Right Elevation @1:100



SHEET NUMBER

4

Drawn By:

Date:

15/01/2025

Scale: @ A3

**PROPOSED
ELEVATIONS**

Plans prepared for:
Sivakumar Perasiriyen

**4 CHICORY CLOSE,
EARLEY, READING,
RG6 5GS**

© 2020

easyHomeplans


PROPOSED
FLOOR PLANS

Plans prepared for:
Sivakumar Perasiriyen


4 CHICORY CLOSE,
EARLEY, READING,
RG6 5GS

© 2020

easyHomeplans

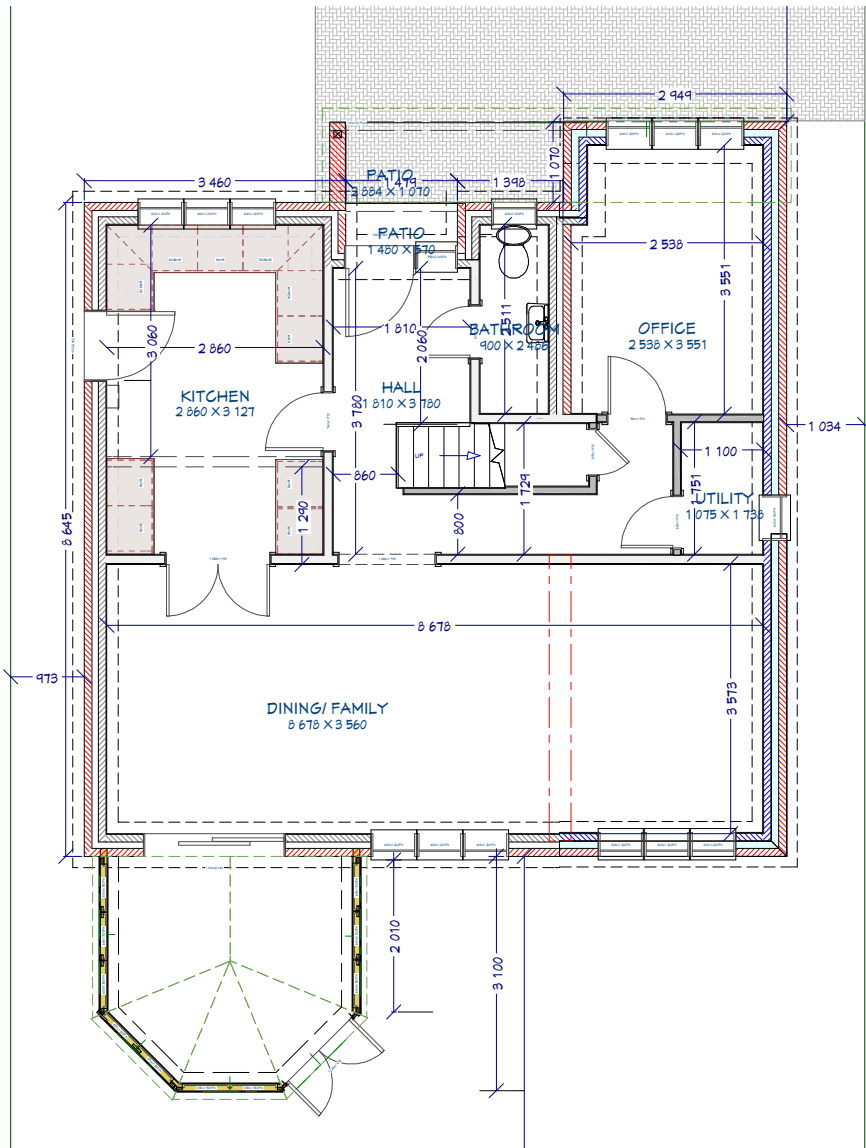


Proposed Ground Floor Plan @1:100

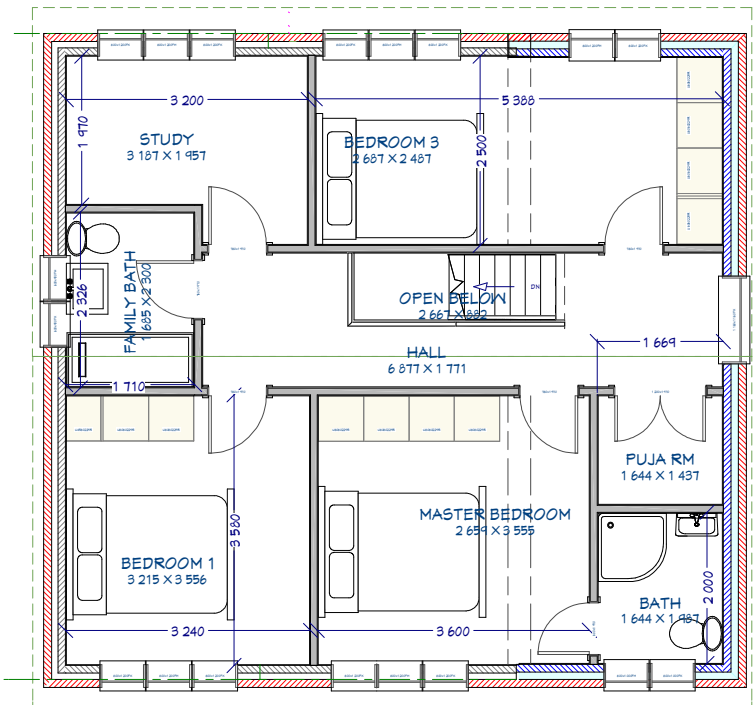


Proposed First Floor Plan @1:100



Scale Bar 1:100

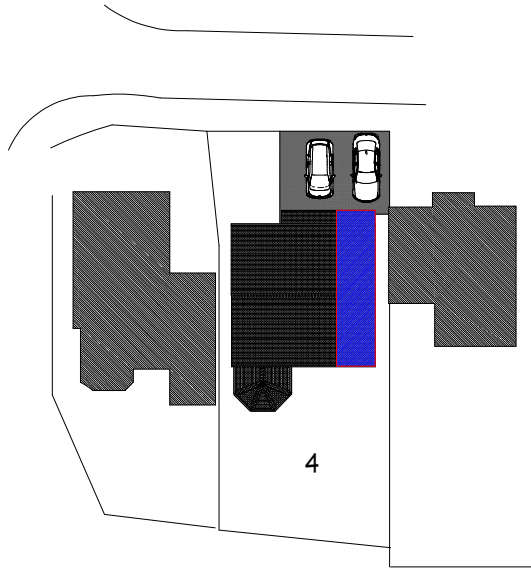

Block Plan @1:500

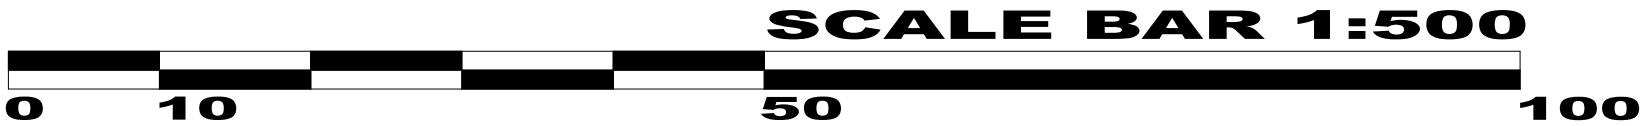

SHEET NUMBER

6

Drawn By:

Date:
15/01/2025

Scale: @ A3

**BLOCK PLANS &
PARKING
ARRANGEMENTS**

Plans prepared for:
Sivakumar Perasiriyar

**4 CHICORY CLOSE,
EARLEY, READING,
RG6 5GS**

easyHomeplans

© 2020