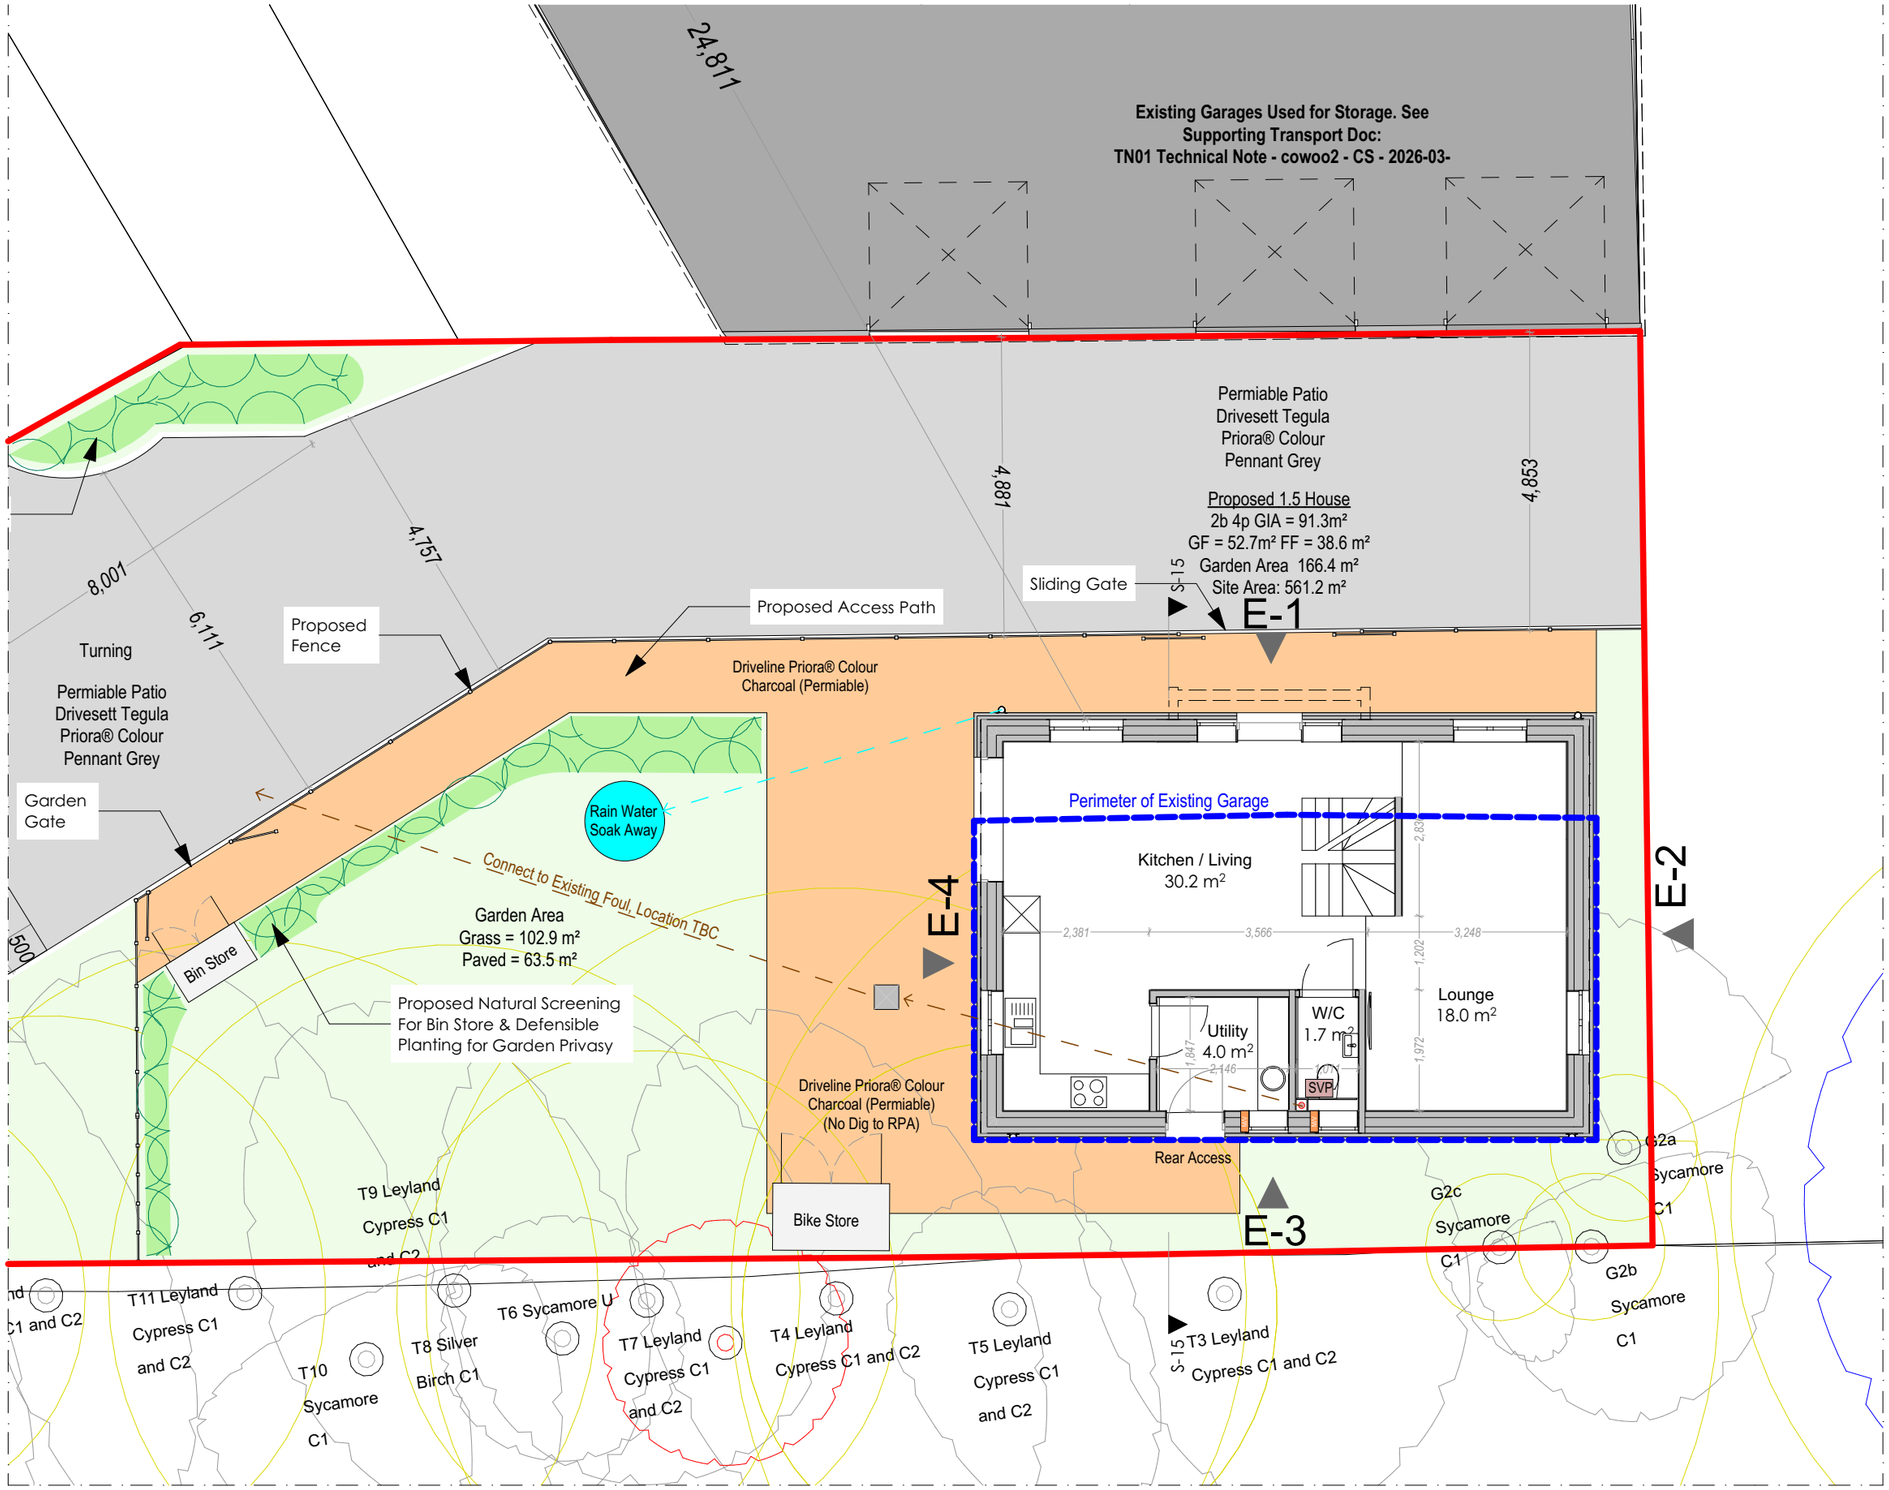
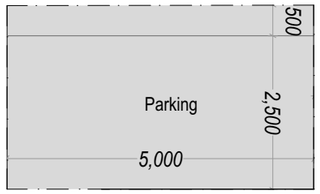
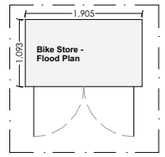



ICON	KEY
	Two Standard 2.5m x 5m Parking Bays (500mm additional Perimeter to grass boundry)
	Bin Store
	Bike Store 8.5m From Front Door
	1 Car Charging Connection per Property, Delivering minimum 7kw
M/V	Mech. Vent
SVP	SVP
	Soak Away

Key:

= No Category A Trees
= Category B
= Category C
= Category U
= Root Protection Area

1:100

0 1 2 3 4 5 m

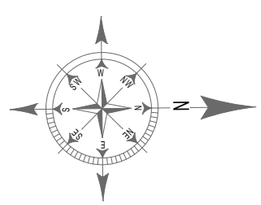

colony

Drawing:
PROPOSED GF PLAN

Job: 1098
Scale: 1:100@A3
Revision: 02

Project:
Land at Headly Road East, Woodley, Reading, RG5 4JG

Drawing:
Existing Block Plan With Trees

Date: 04 March 2026
Status: Planning

Drawn By: MW
Checked By: COLONY

RIBA Chartered Practice

Colony Architects Ltd.
The Wine Store, Brewery Court,Theale, Reading, RG7 5AJ
+44 (0)118 380 0328
hello@colonyarchitects.com
colonyarchitects.com