

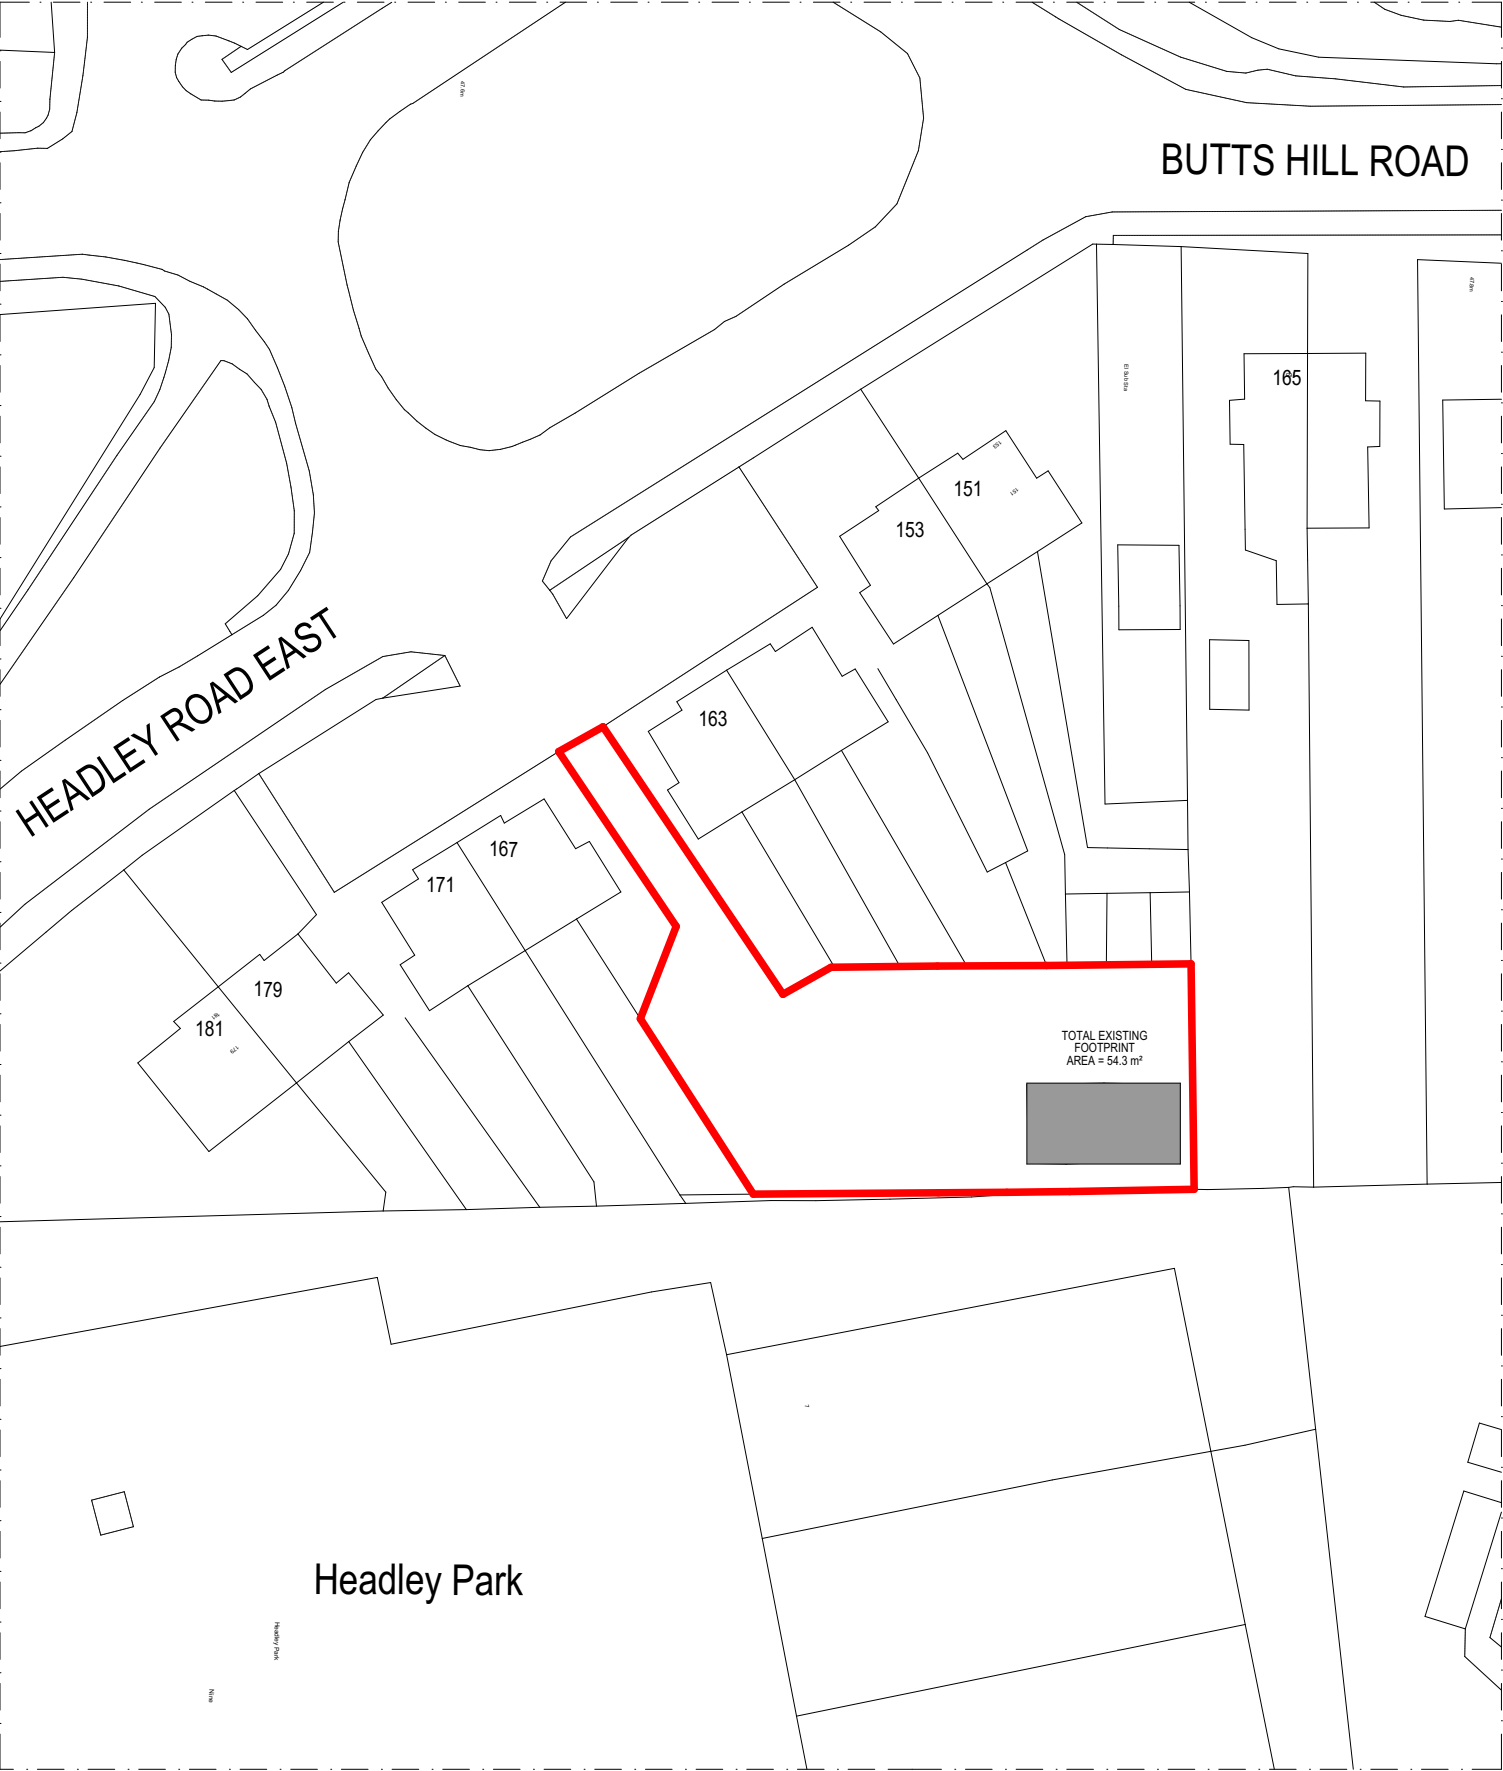


EXISTING BLOCK PLAN - SCALE 1:500@A3

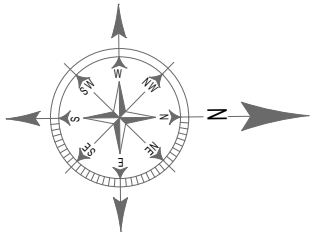

PROPOSED BLOCK PLAN - SCALE 1:500@A3

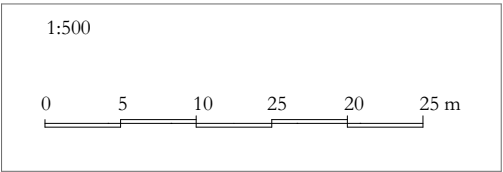

Drawing:
BLOCK PLANS

Job:
1098

Scale:
1:500@A3

Revision:
02

Project:
**Land at Headly Road East,
Woodley, Reading, RG5 4JG**

Drawing:
**Existing Block Plan With
Trees**

Date:
04 March 2026

Status:
Planning

Drawn By:
MW

Checked By:
COLONY



Colony Architects Ltd.
The Wine Store, Brewery
Court, Theale, Reading, RG7 5AJ
+44 (0)118 380 0328
hello@colonyarchitects.com
colonyarchitects.com