

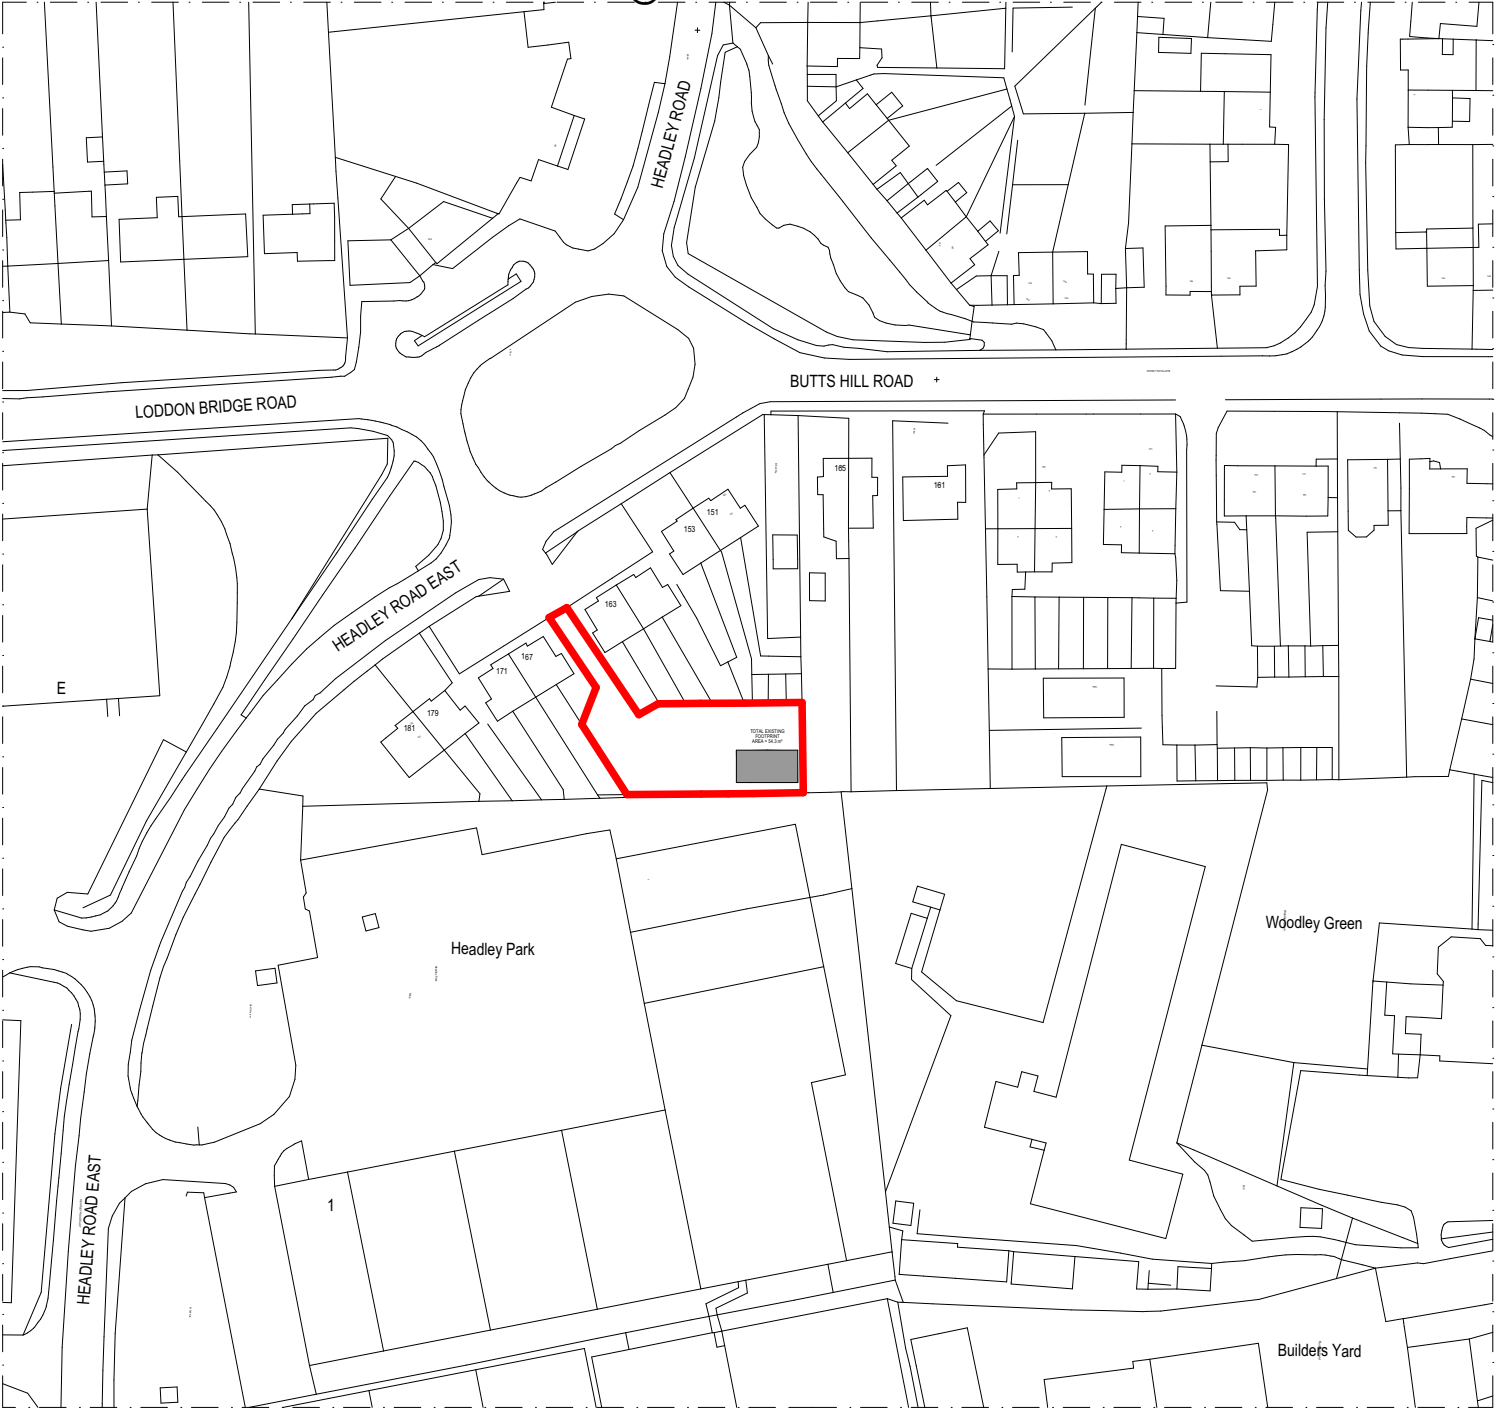
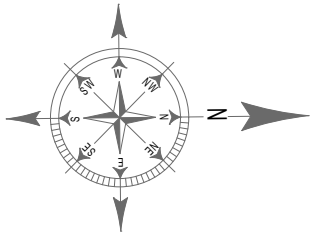


EXISTING LOCATION PLAN - SCALE 1:1250@A3

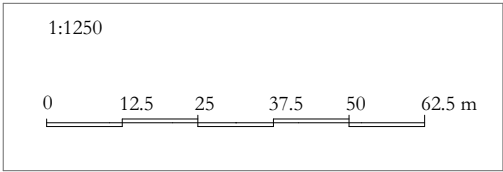

PROPOSED LOCATION PLAN - SCALE 1:1250@A3

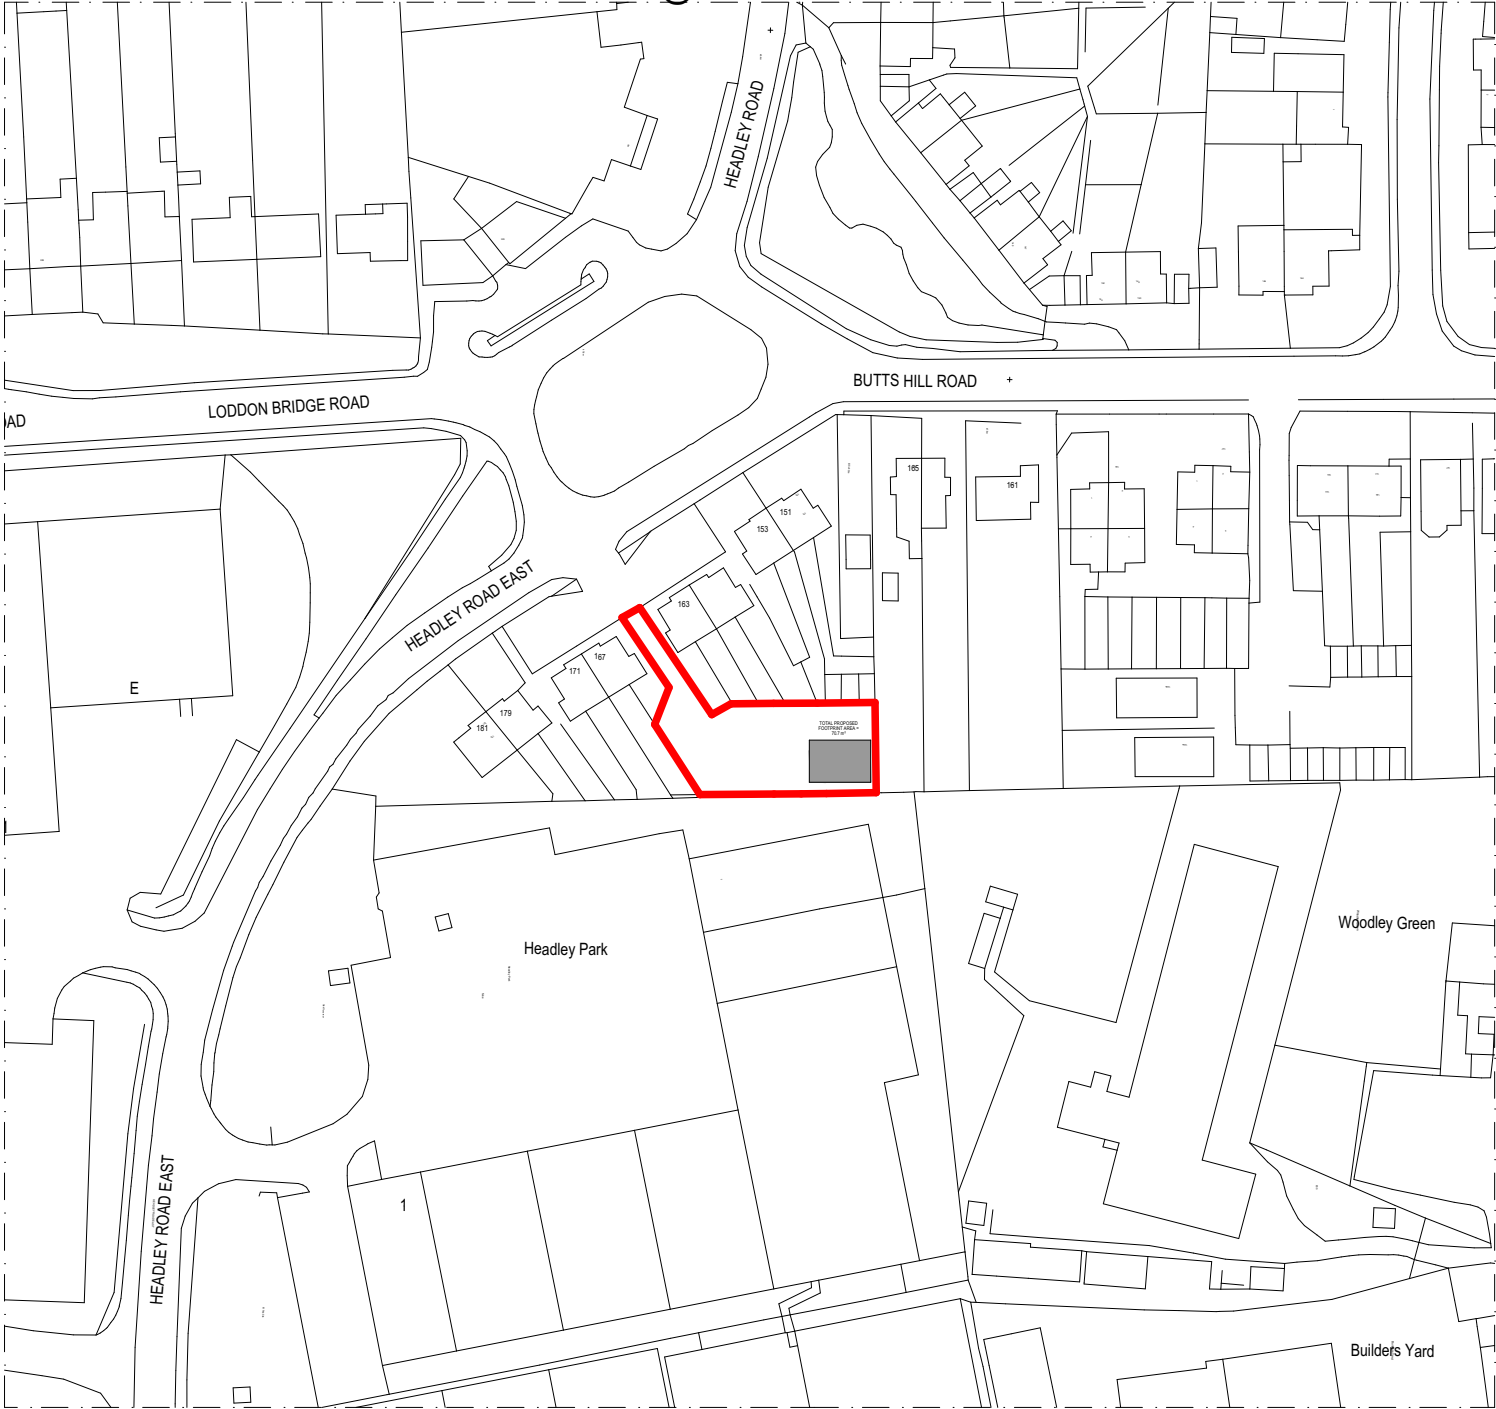

Drawing:
LOCATION PLANS

Job: 1098 Scale: 1:1250@A3 Revision: 02

Project:
**Land at Headly Road East,
Woodley, Reading, RG5 4JG**
Drawing:
**Existing Block Plan With
Trees**

Date:
04 March 2026 Status:
Planning
Drawn By:
MW Checked By:
COLONY



Colony Architects Ltd.
The Wine Store, Brewery
Court, Theale, Reading, RG7 5AJ
+44 (0)118 380 0328
hello@colonyarchitects.com
colonyarchitects.com