


All dimensions are to be checked on site before work commences. Figured dimensions to be taken in preference to scaled dimensions. If in doubt please ask.
© Copyright reserved.

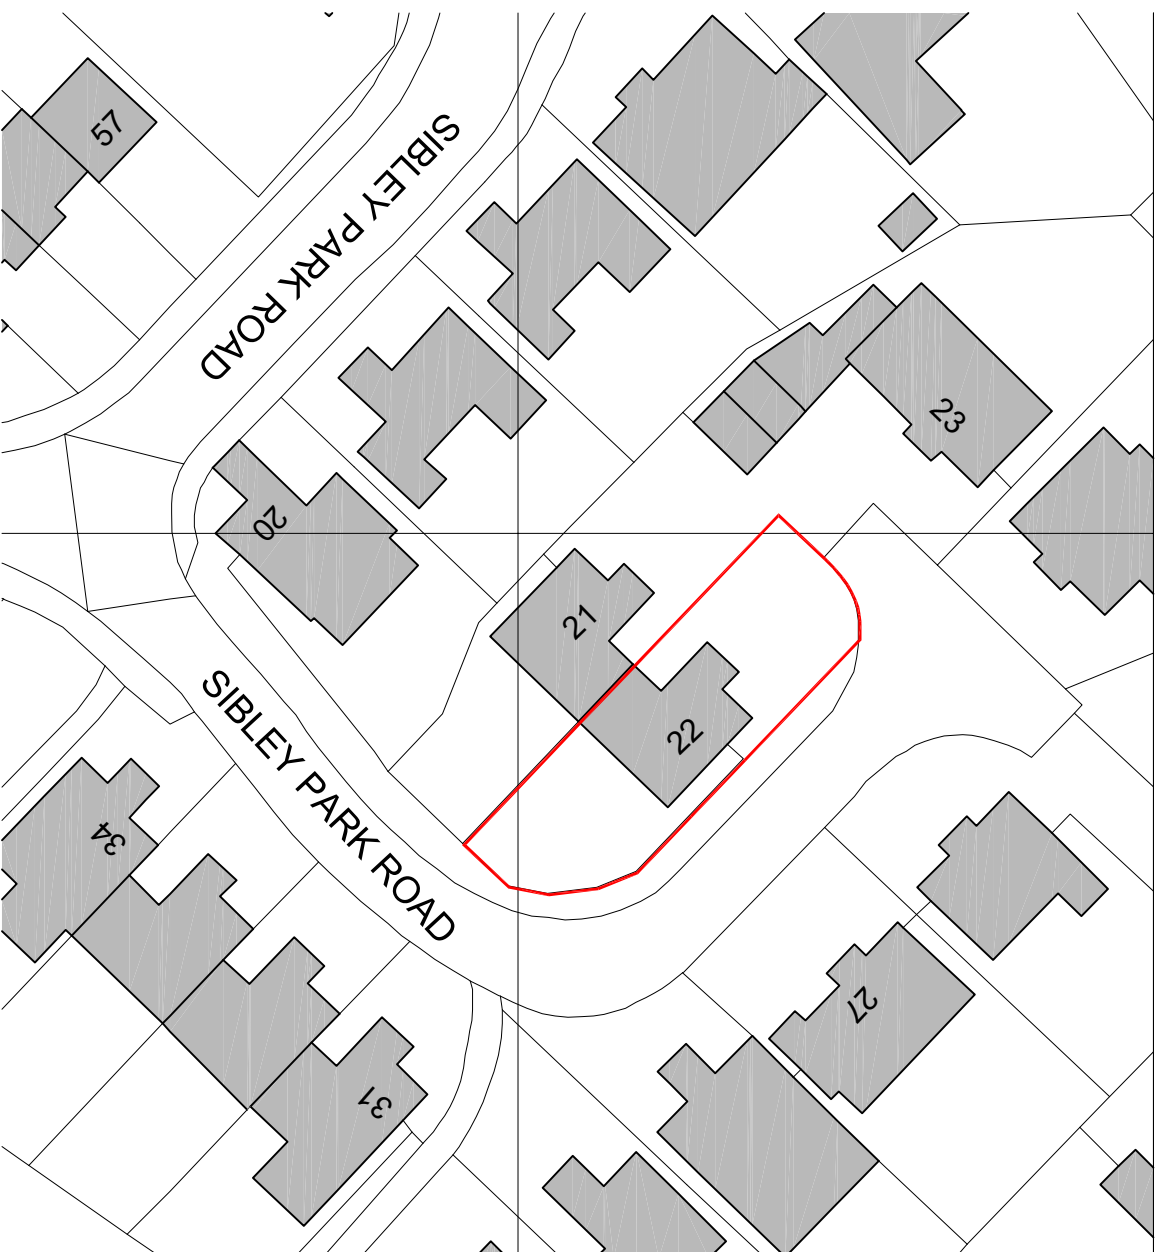

Block Plan - As Existing
Scale: 1:500

Scale: 1:500



Block Plan - As Proposed
Scale: 1:500

Scale: 1:500

Rev	Description	Date	Initials
FOR PLANNING SUBMISSION			

HOLTHAM+NEWMAN
ARCHITECTS

The Old Dairy
282a Hyde End Road, Spencer's Wood,
Reading, Berkshire RG7 1DN
T: 079 71 316 499
E: hello@hmarshitects.co.uk

Project:
22, Sibley Park Road
Earley
Reading
RG6 5UB

Client
Anna Francine and Murielle Jayer


Drawing Title: Site Block Plan
--

As Existing and Proposed

Scale: 1:500 @ A3	Dwg. No.:	Rev.:
--------------------------	------------------	--------------

-	
Drawn by: DH	2524-P104
	-

Date: Dec 2025

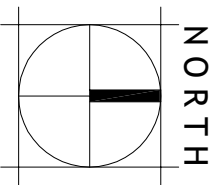

NORTH



Scale Bar 1:500