




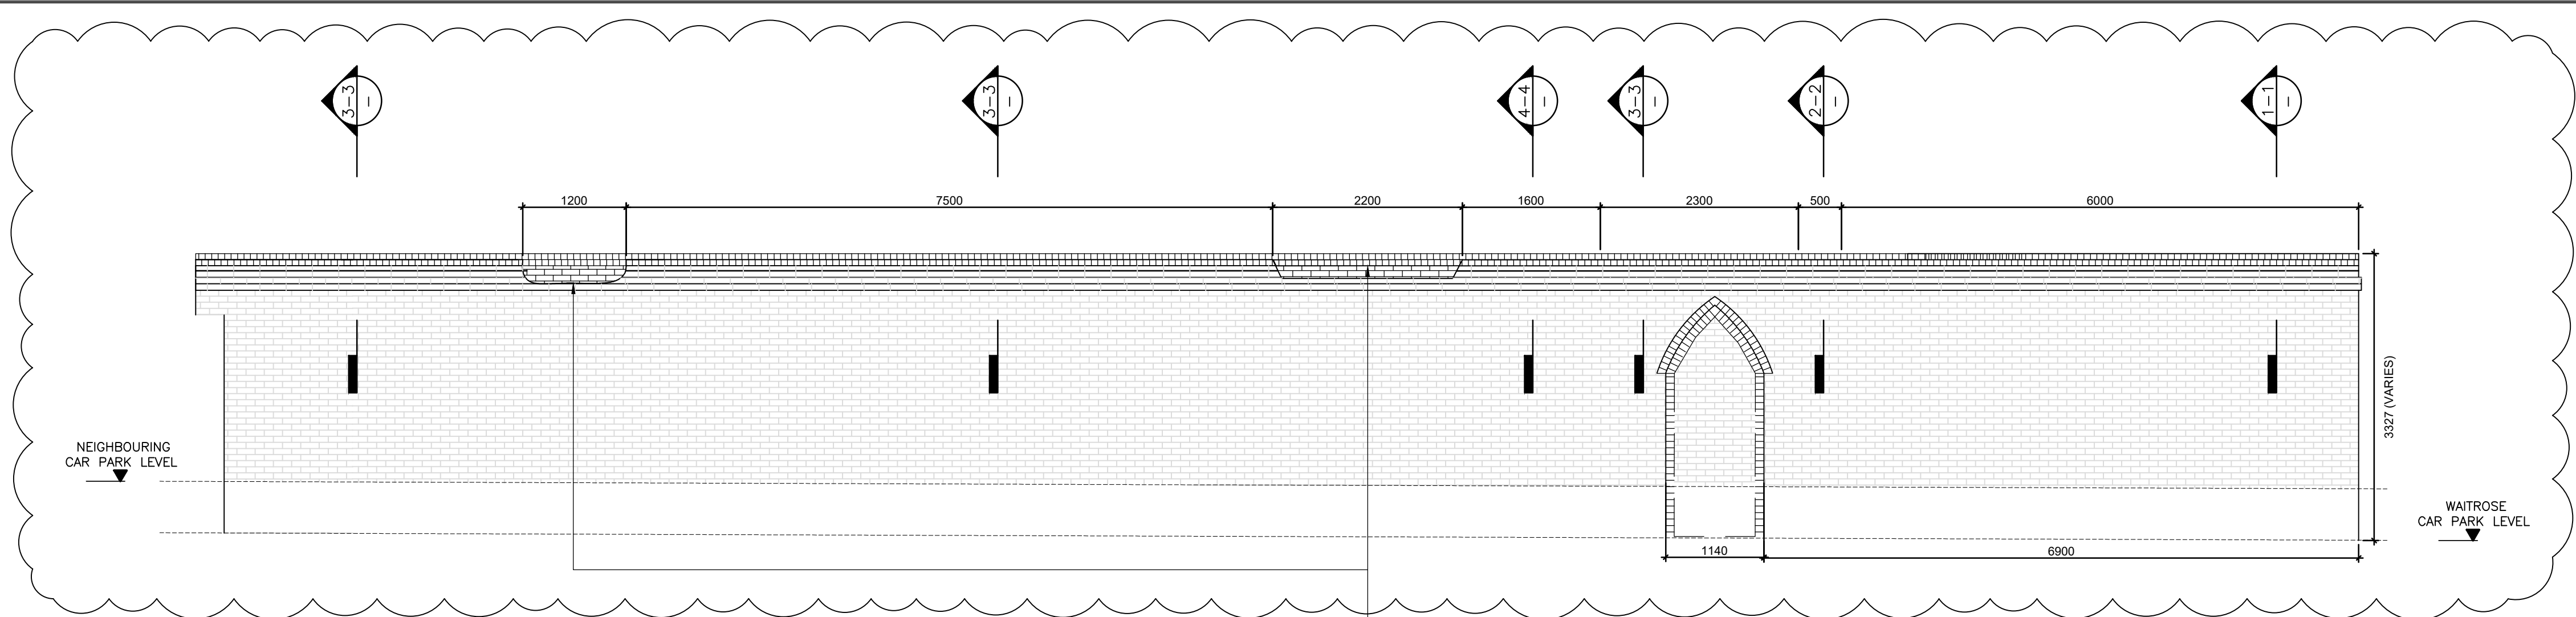

2 ELEVATION H1 - SOUTHEAST
SCALE 1:50
VIEWED FROM NEIGHBOURS
CAR PARK SIDE

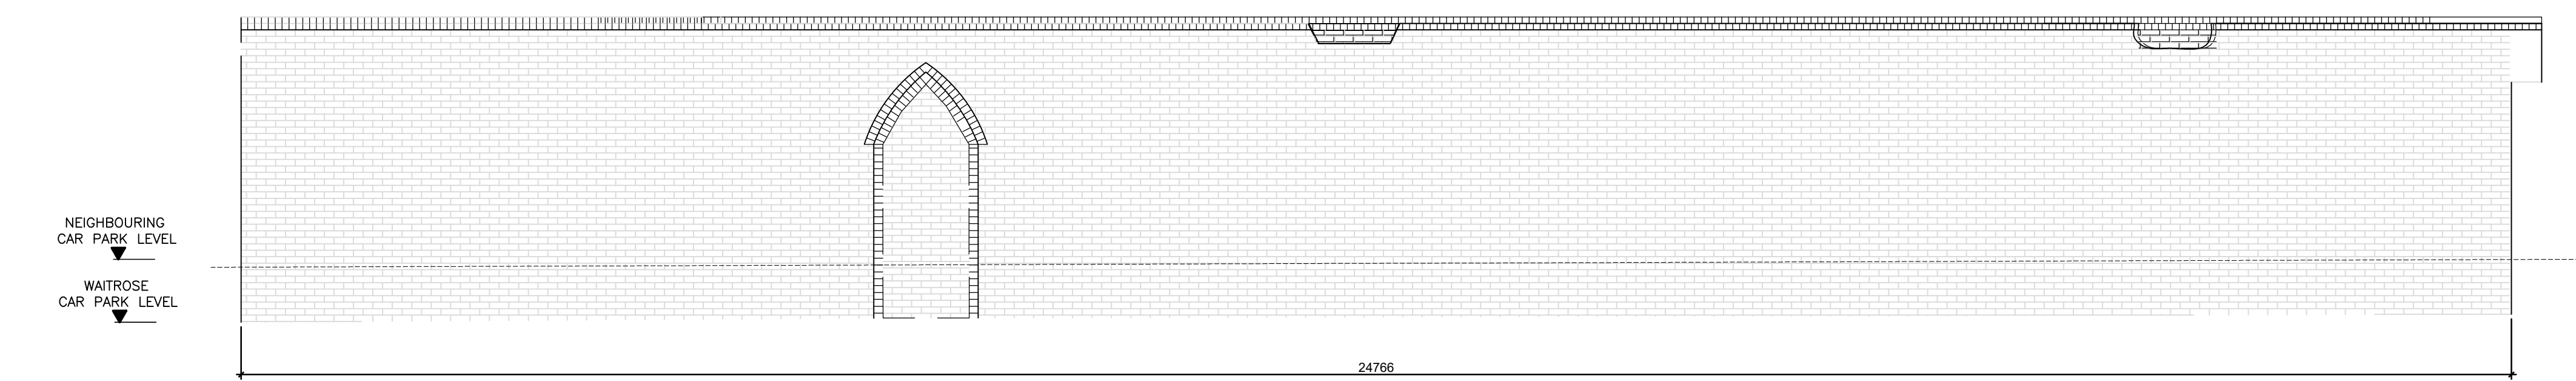


3 ELEVATION H1 - NORTHWEST
SCALE 1:50
VIEWED FROM WAITROSE CAR PARK
SIDE

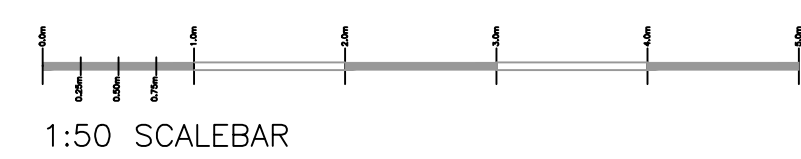


NOTE:


DIMENSIONS AND BRICKWORK
ARRANGEMENTS ARE TO BE CONFIRMED
BY CONTRACTOR WHEN TEMPORARY
WORKS HAVE BEEN INSTALLED AND
ACCESS TO THE TOP OF THE WALL IS SAFE

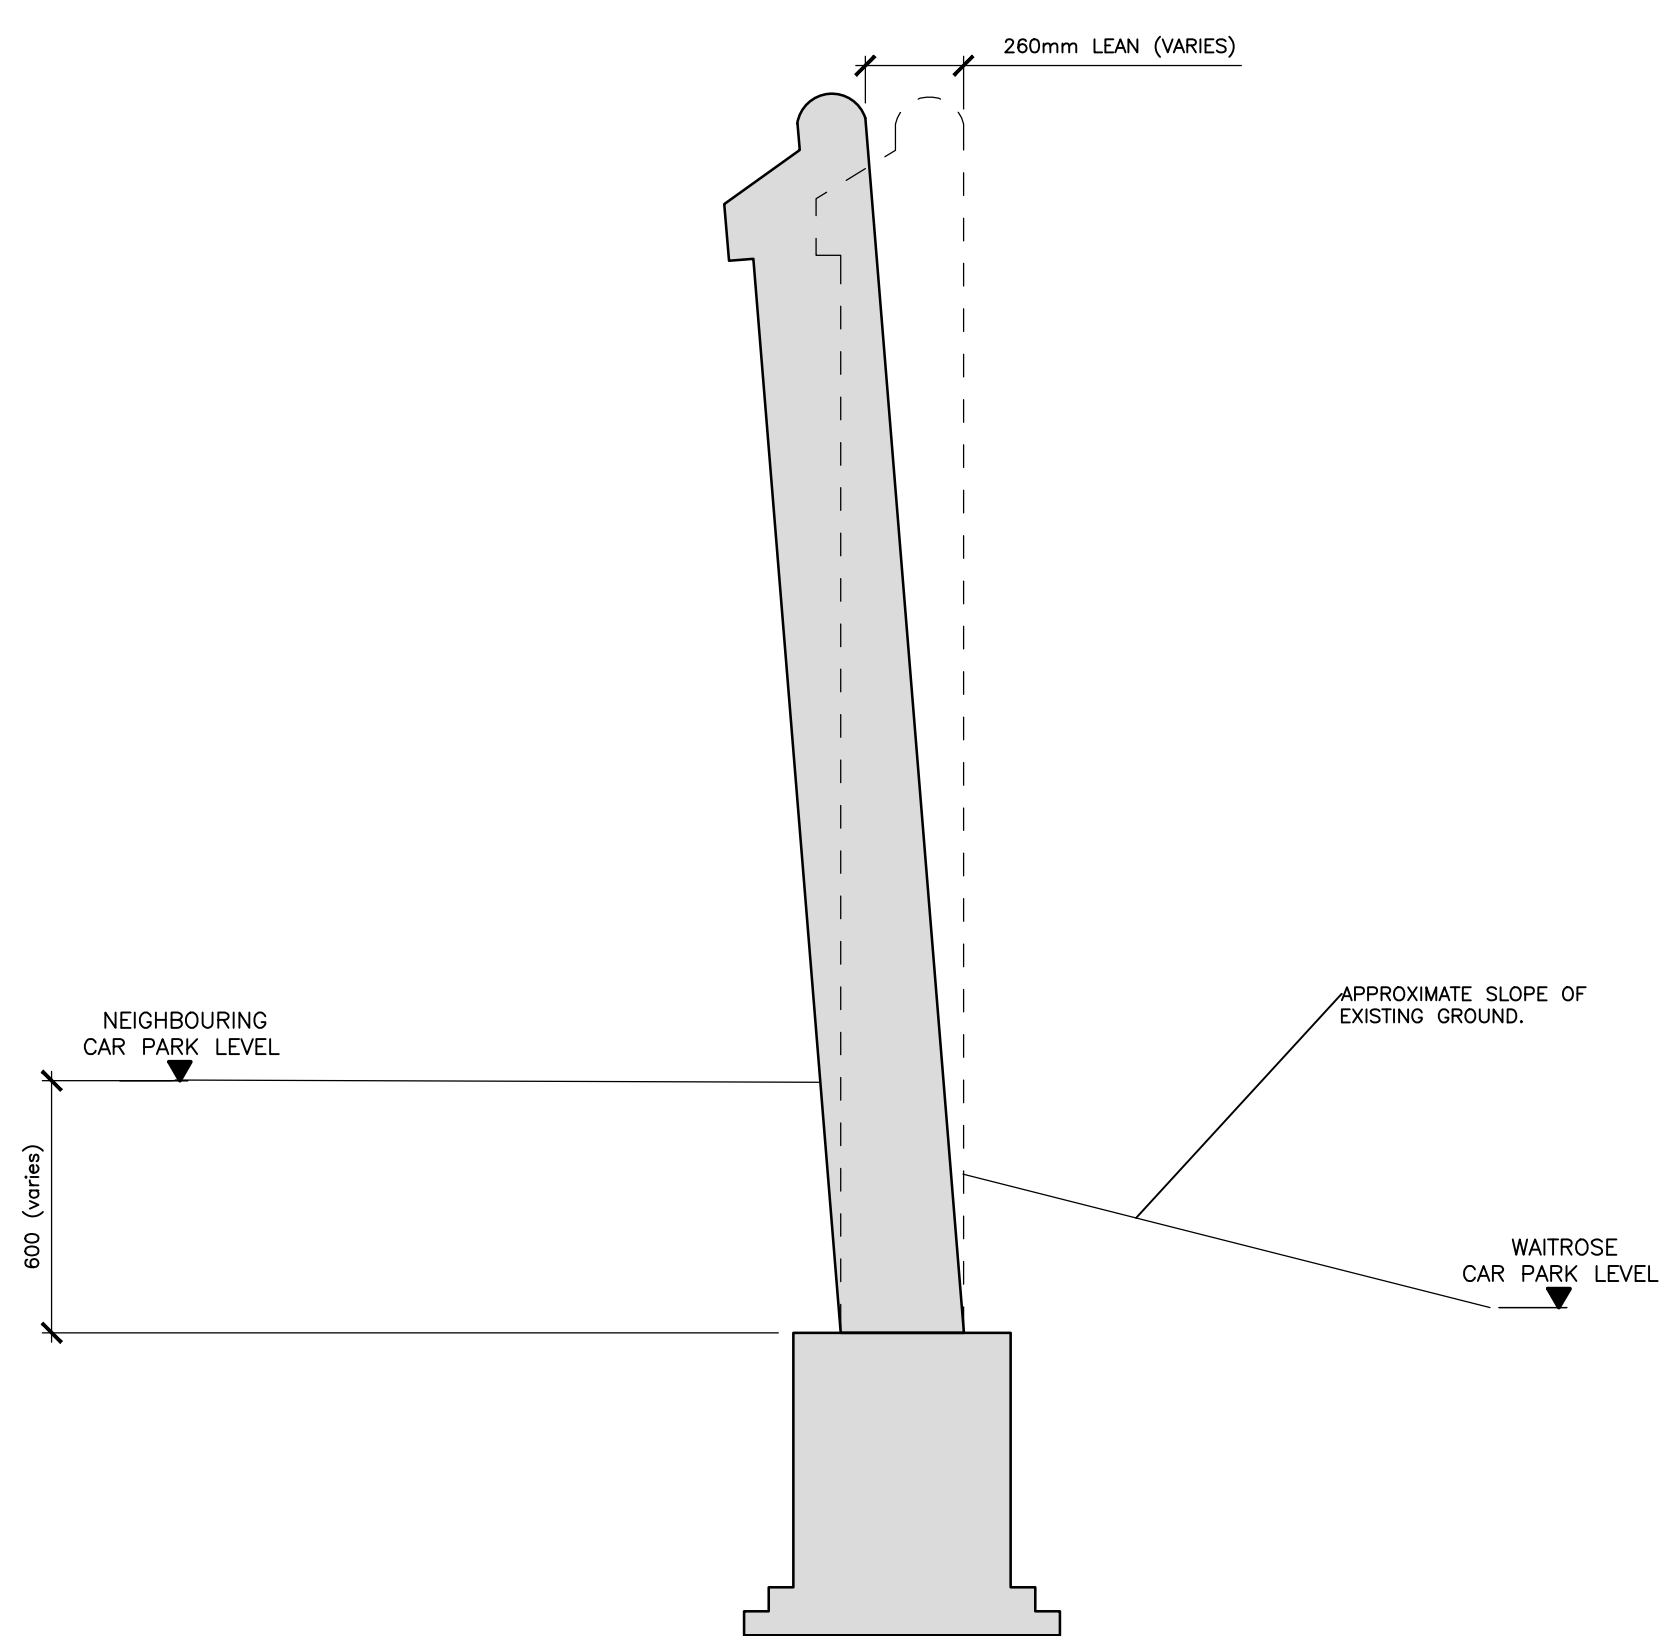


1 ELEVATION H1
SCALE 1:20

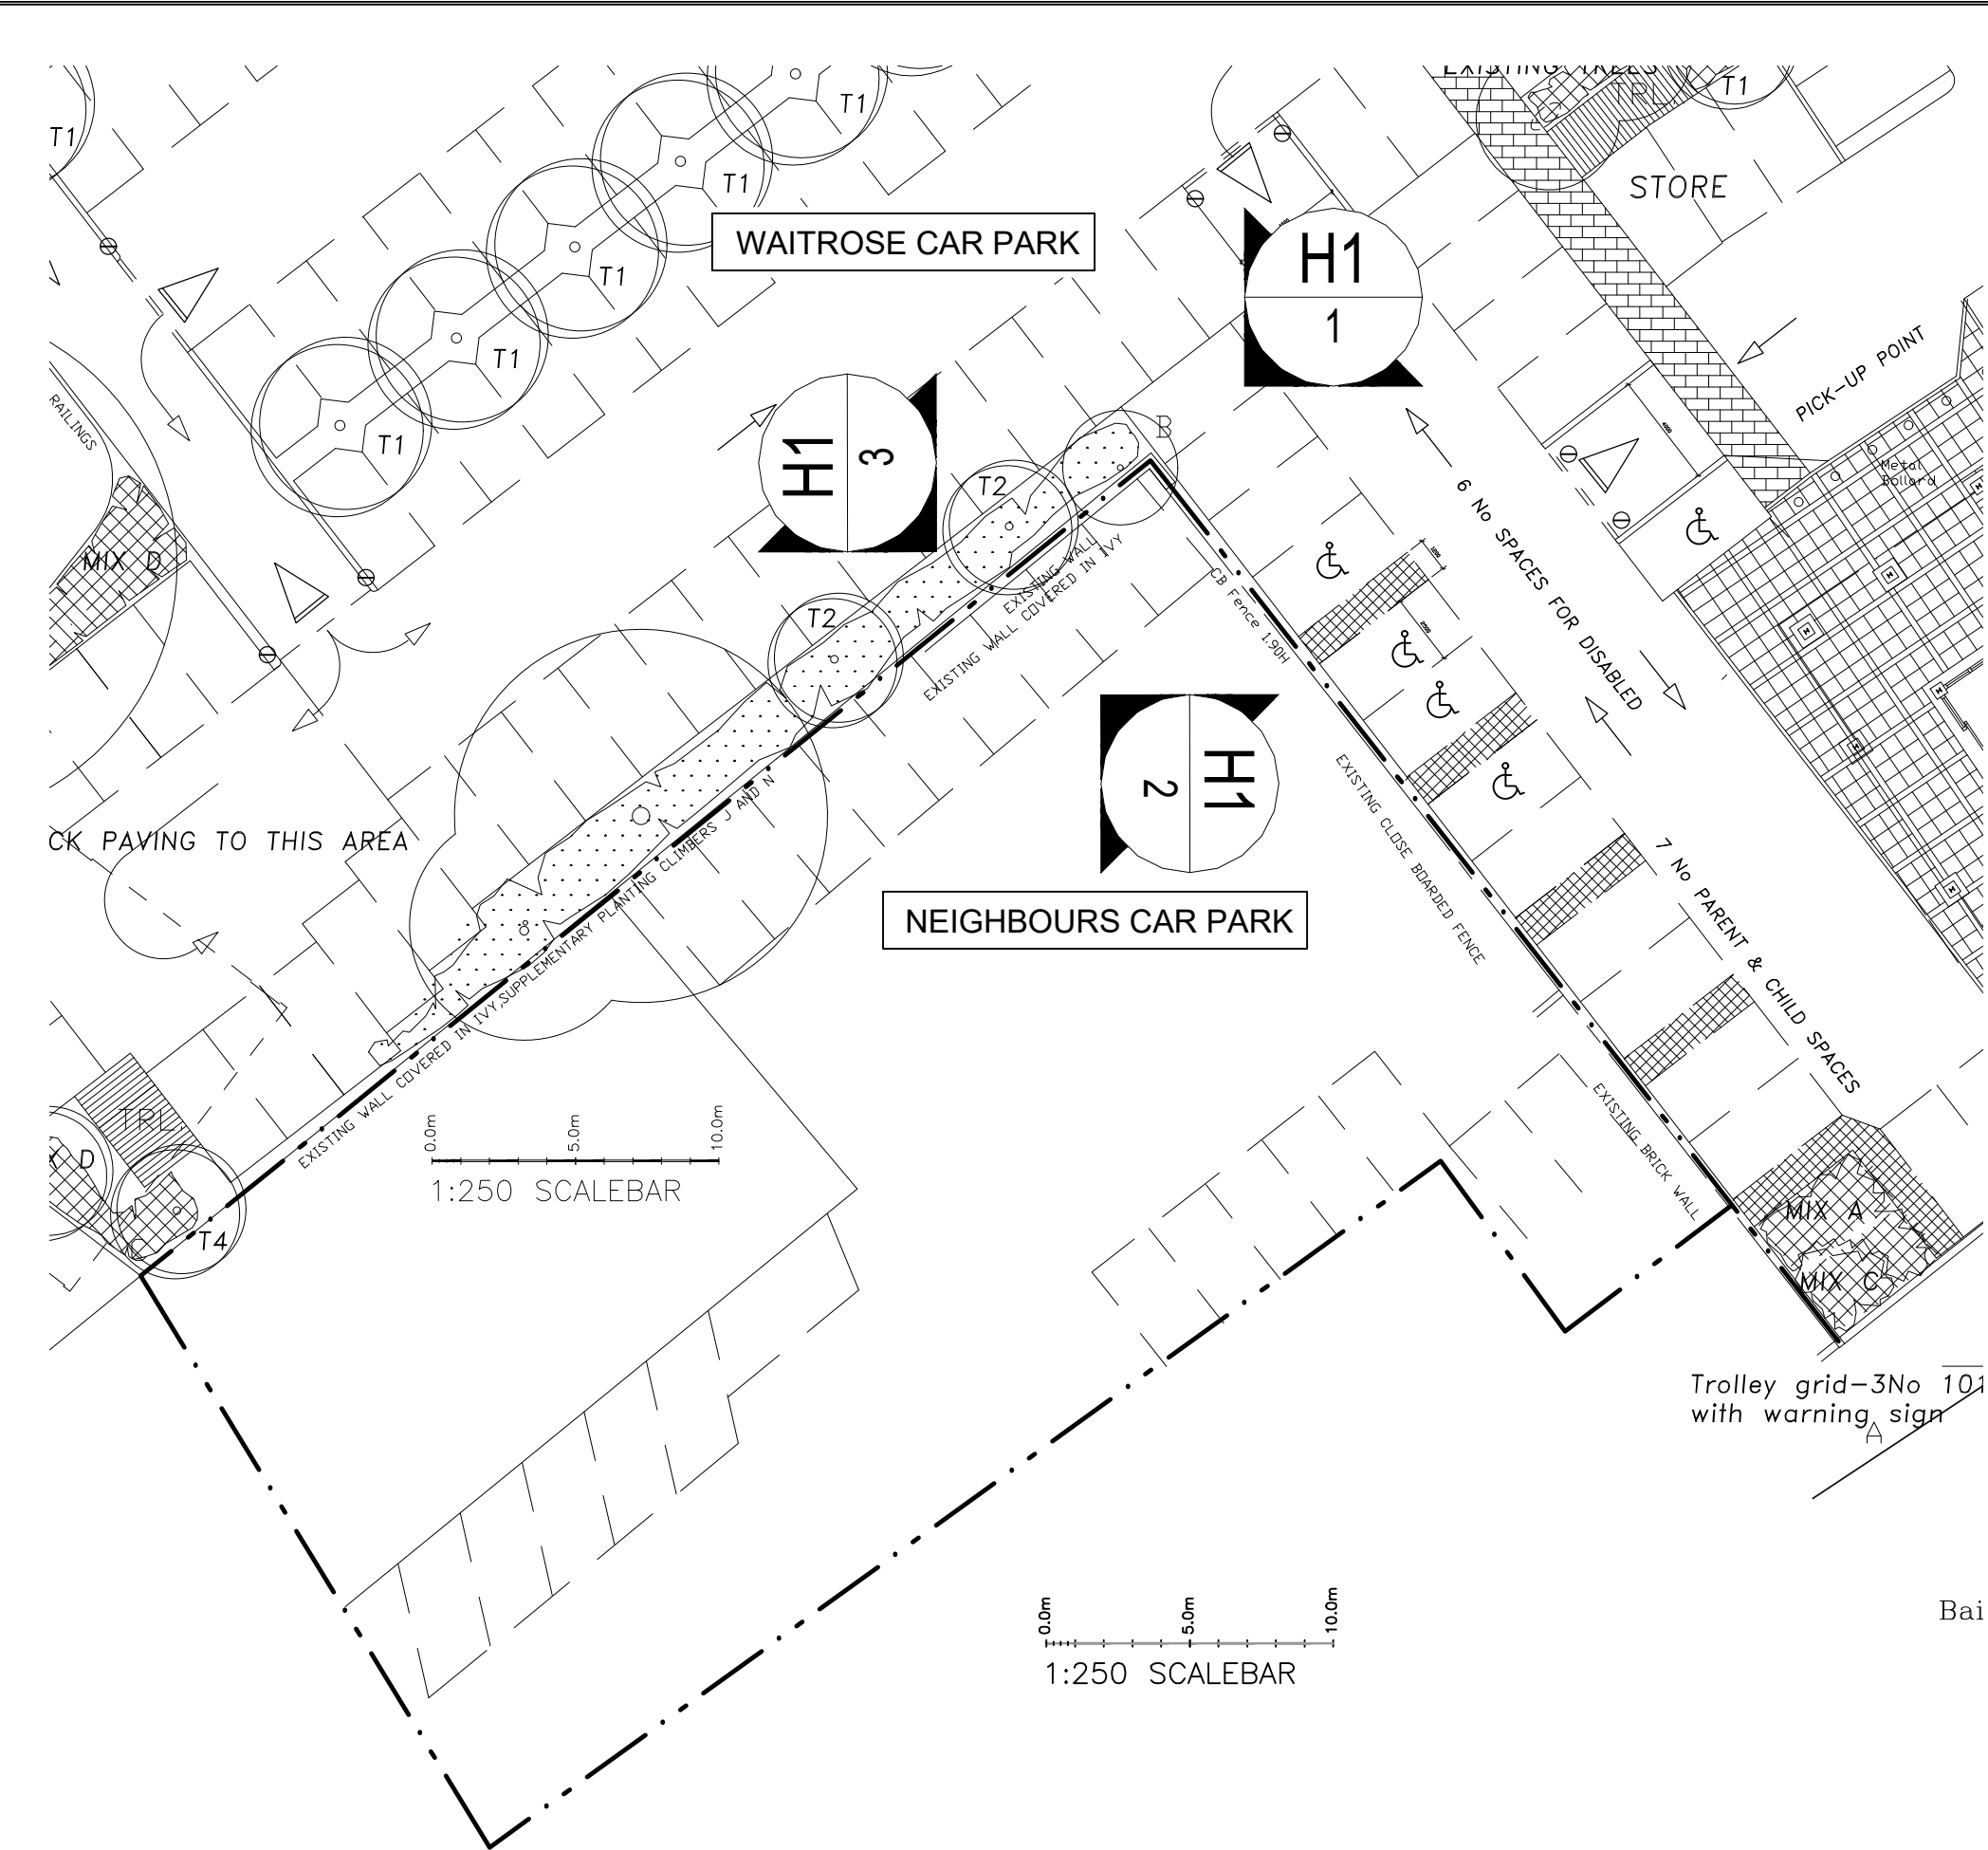


A ENLARGED KEY PLAN
SCALE 1:250

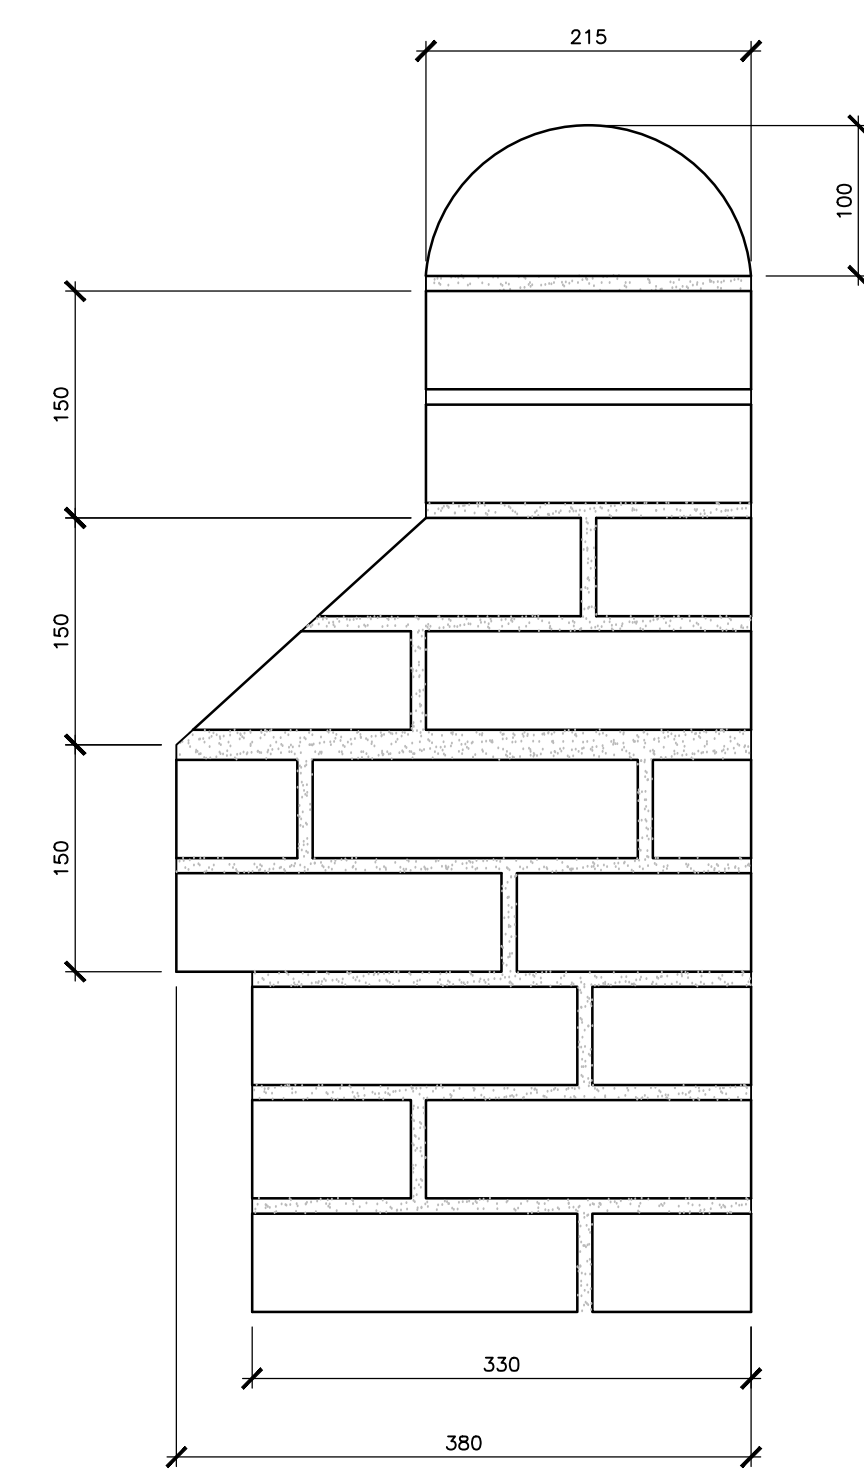


1-1 SECTION 1-1
SCALE 1:5

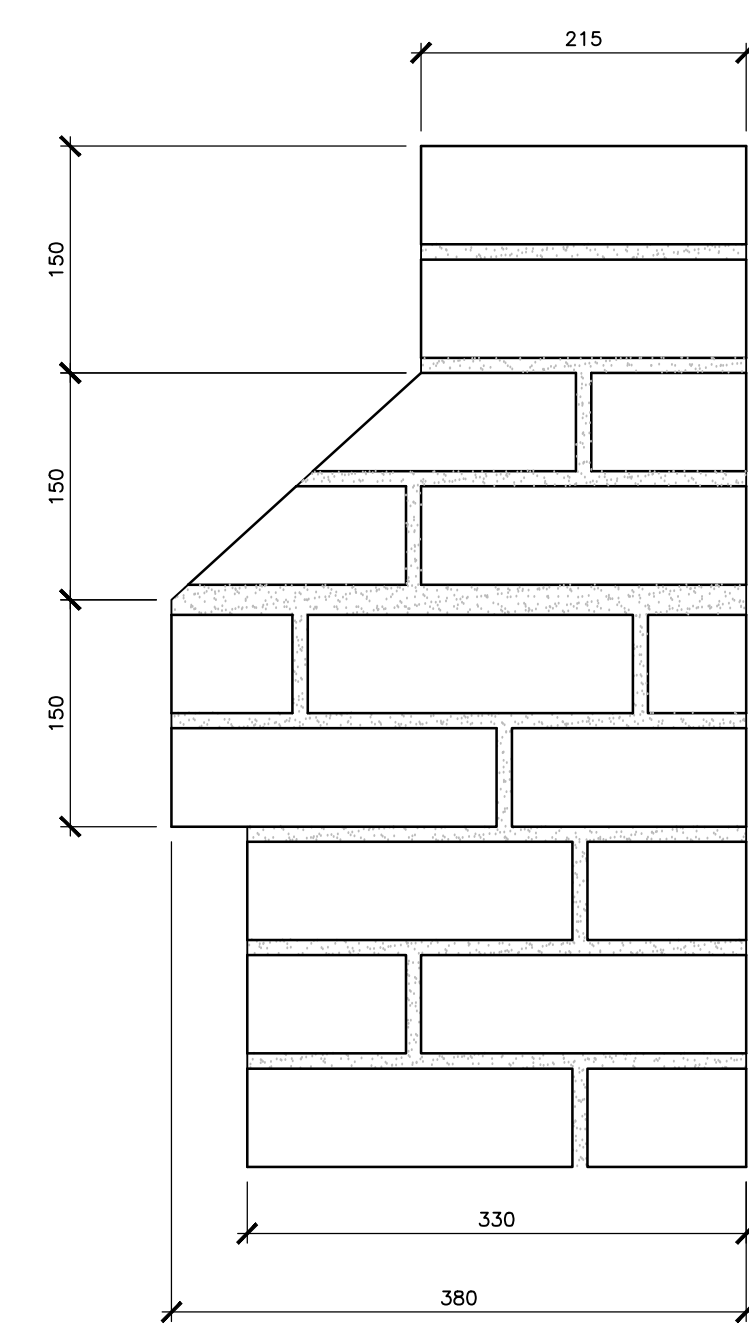

2-2 SECTION 2-2
SCALE 1:5

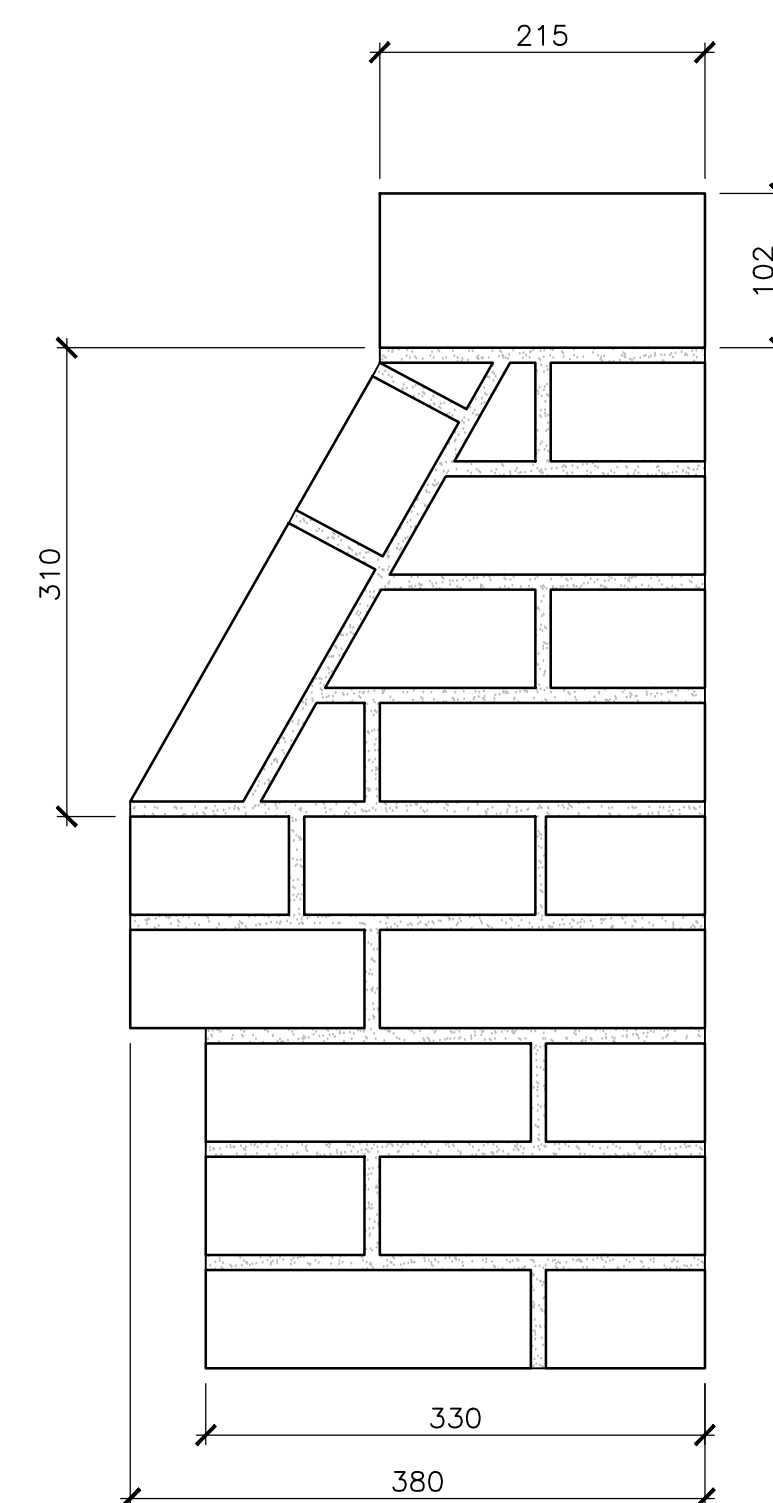

3-3 SECTION 3-3
SCALE 1:5

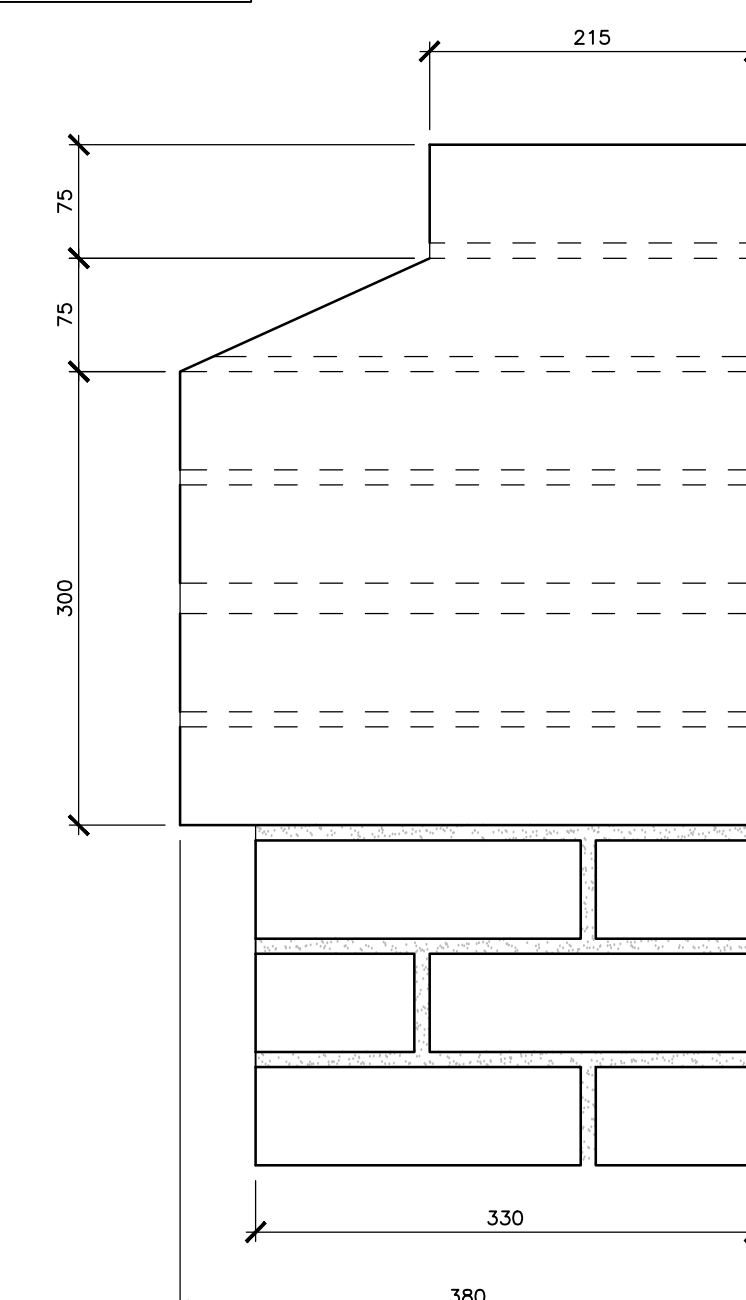

4-4 SECTION 4-4
SCALE 1:5

NOTES

- THIS DRAWING IS TO BE READ IN CONJUNCTION WITH ALL RELEVANT DRAWINGS, DETAILS AND SPECIFICATIONS.
- CDM DETAILS REFERS TO THE CONSTRUCTION (DESIGN AND MANAGEMENT) REGULATIONS. THE READER MUST REFER TO METHOD STATEMENTS OR RISK ASSESSMENTS AS APPROPRIATE, WHICH IDENTIFY UNUSUAL AND ABNORMAL RISKS THAT A COMPETENT CONTRACTOR COULD NOT BE EXPECTED TO ANTICIPATE.

P2	REVISIONS AS CLOUDED	JM	JM	JM	21/11/23
P1	ISSUED FOR INFORMATION	SN	JM	JM	21/11/23
No	Revision	By	Chk'd	Passed	Date
CDM DETAILS (Refer note 2)					ENG
Hurst Peirce + Malcolm LLP CONSULTING CIVIL & STRUCTURAL ENGINEERS  CELTIC HOUSE 33 JOHN'S MEWS HOLBORN LONDON WC1N 2QL © TEL: 020 7242 3593 FAX: 020 7405 5274 E-MAIL: enquiries@hurstm.co.uk Web Page: www.hurstm.co.uk					
Architect					
Project WAITROSE WOKINGHAM					
Title CARPARK BRICK WALL H1 EXISTING ELEVATIONS					
Status FOR APPROVAL					
Scale 1:20,1:50,1:500 AT A0					
Drawn	Checked	Passed	Date		
SN	JM	JM	DEC '23		
Drawing No.			25317-03	P2	