PROPOSED PLAN
Scale 1:50

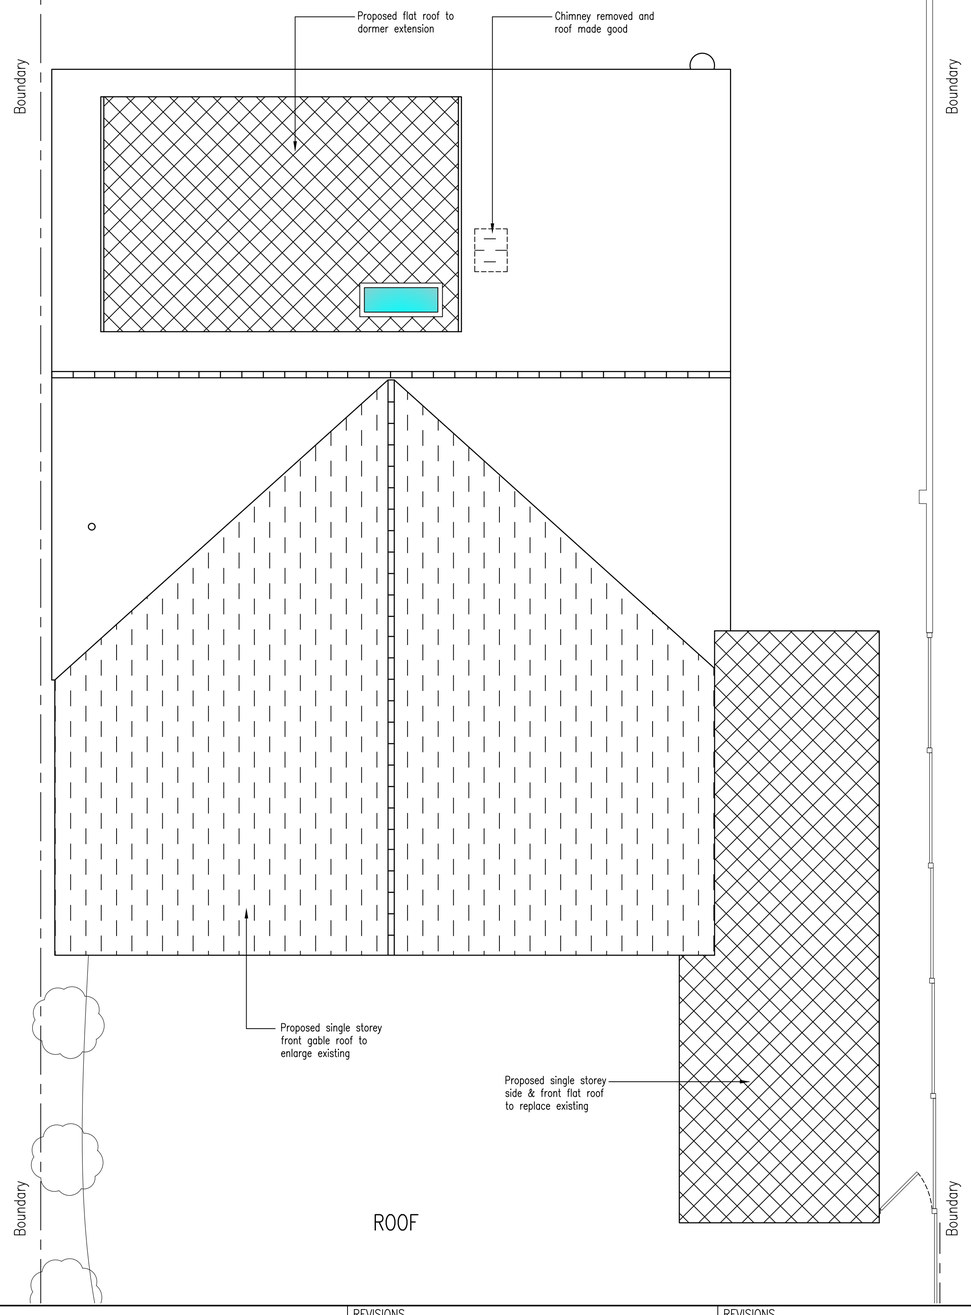

ROOF

SCALE BAR
1:50 0 1m 2m 3m 4m
1:200 0 4m 8m 12m 16m

EXISTING SITE PLAN
Scale 1:200

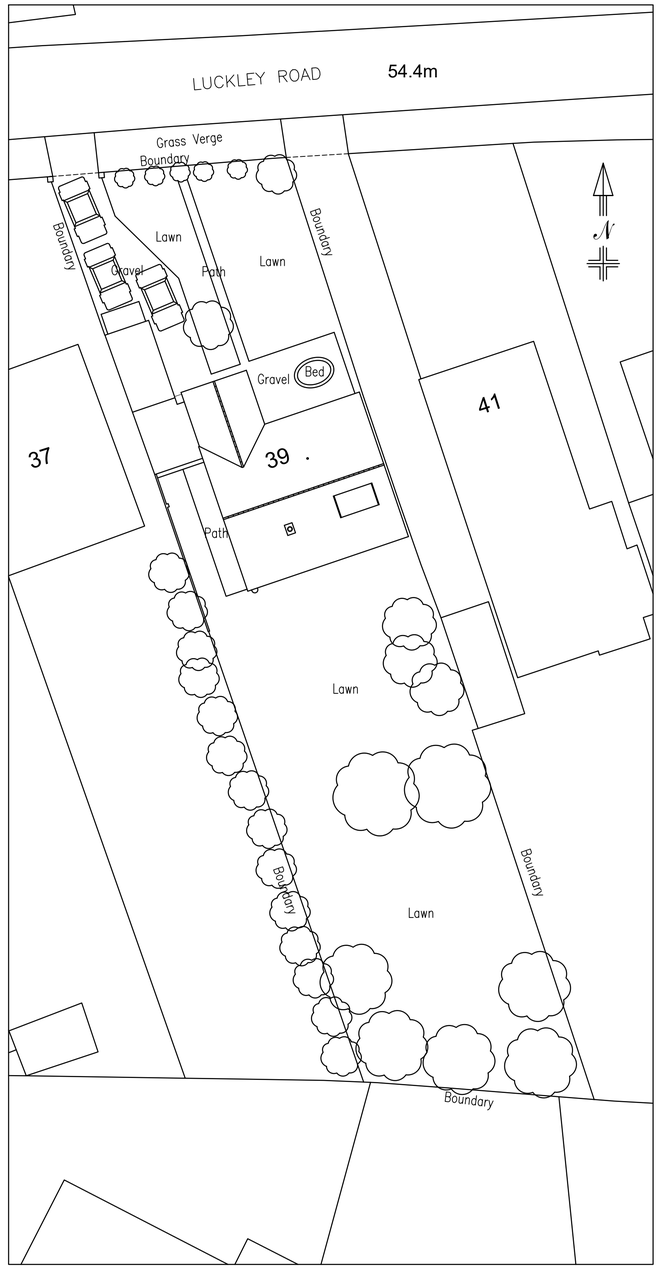

PROPOSED SITE PLAN
Scale 1:200

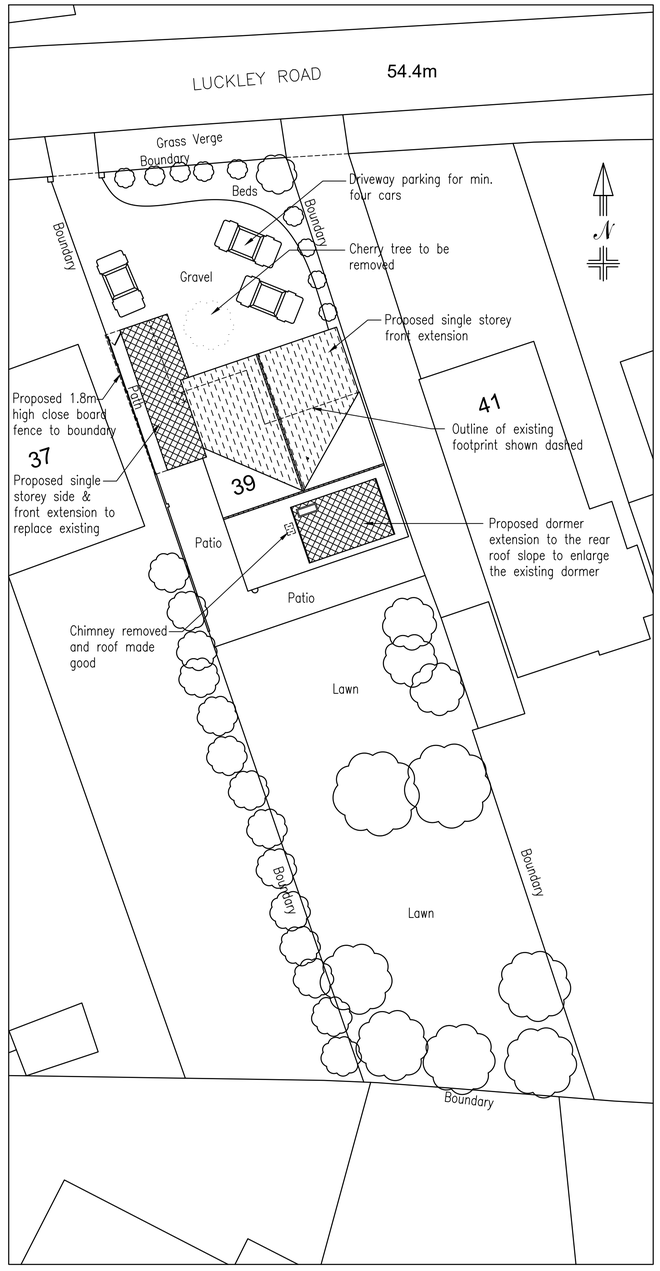

© Crown Copyright and database rights 2026 OS Licence no. AC0000849896

Plan Ahead
Drawing Services
Tel: 07940 828650 E-Mail: plan.ahead@btinternet.com
Website: www.plan-ahead-drawing-services.co.uk

REVISIONS REF	DATE	DESCRIPTION

REVISIONS REF	DATE	DESCRIPTION

GENERAL NOTES

1. DIMENSIONS ARE TO BE CHECKED ON SITE BEFORE WORK PROCEEDS
2. ALL DIMENSIONS ARE IN MILLIMETRES UNLESS OTHERWISE STATED.
3. THIS DRAWING IS NOT TO BE REPRODUCED WITHOUT THE PERMISSION OF PLAN AHEAD DRAWING SERVICES.

PROJECT

Extensions & alterations to:
39 LUCKLEY ROAD
WOKINGHAM
BERKSHIRE
RG41 2ES

DRAWING TITLE
PROPOSED ROOF PLAN & EXISTING & PROPOSED SITE PLANS

DATE	SCALE	PAPER
02/11/26	1:50 1:200	A1
DRAWN BY	DRAWING NUMBER	REV.
D. HUISH	PS-261016/05	