PROPOSED PLANS

Scale 1:50

SCALE BAR

1:50 0 1m 2m 3m 4m

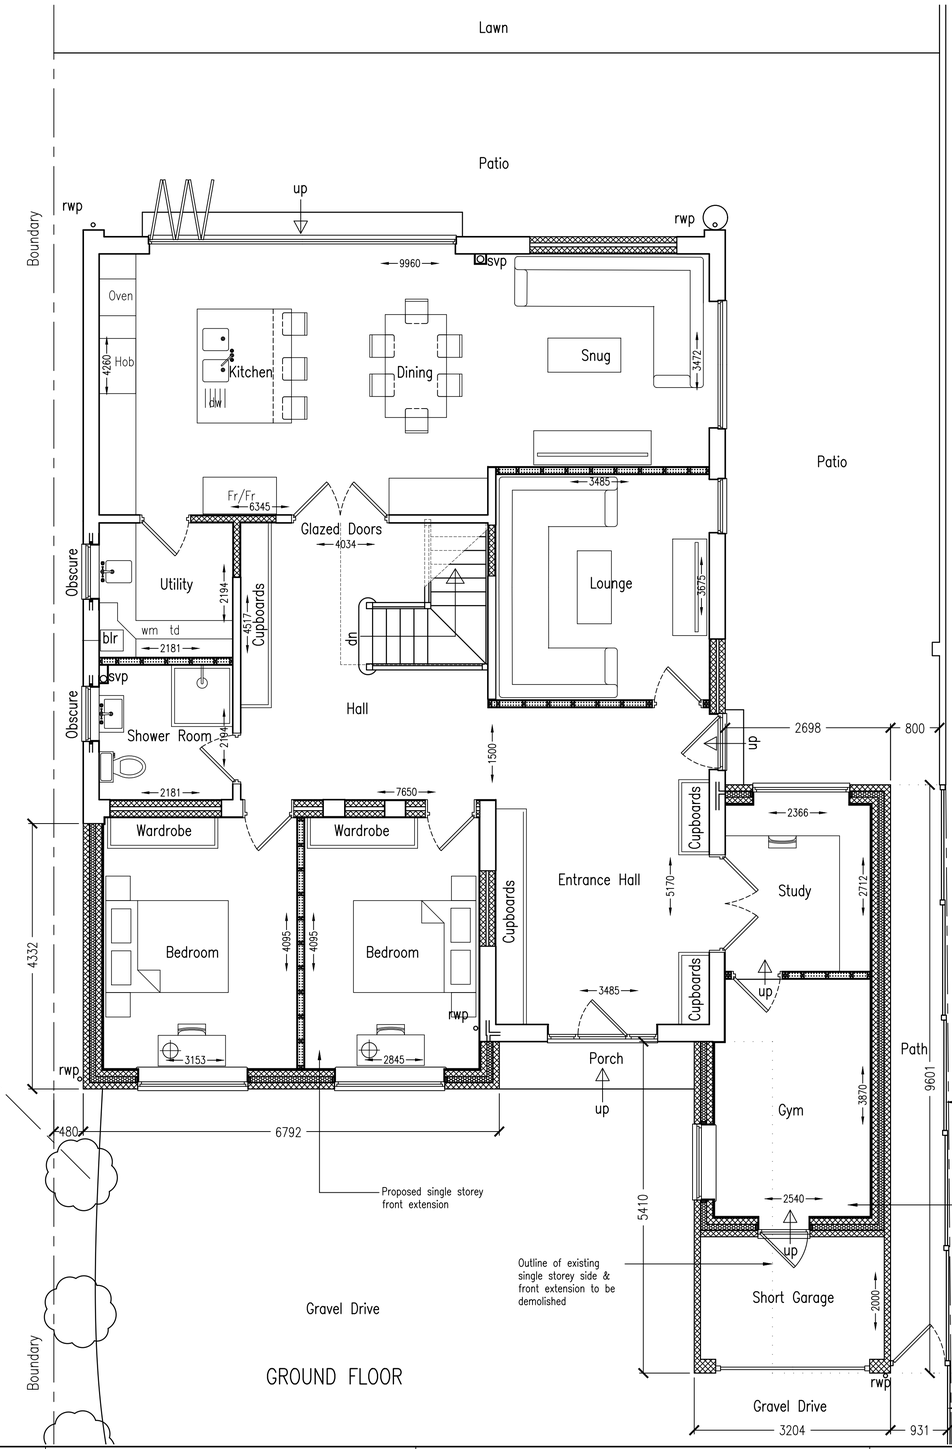

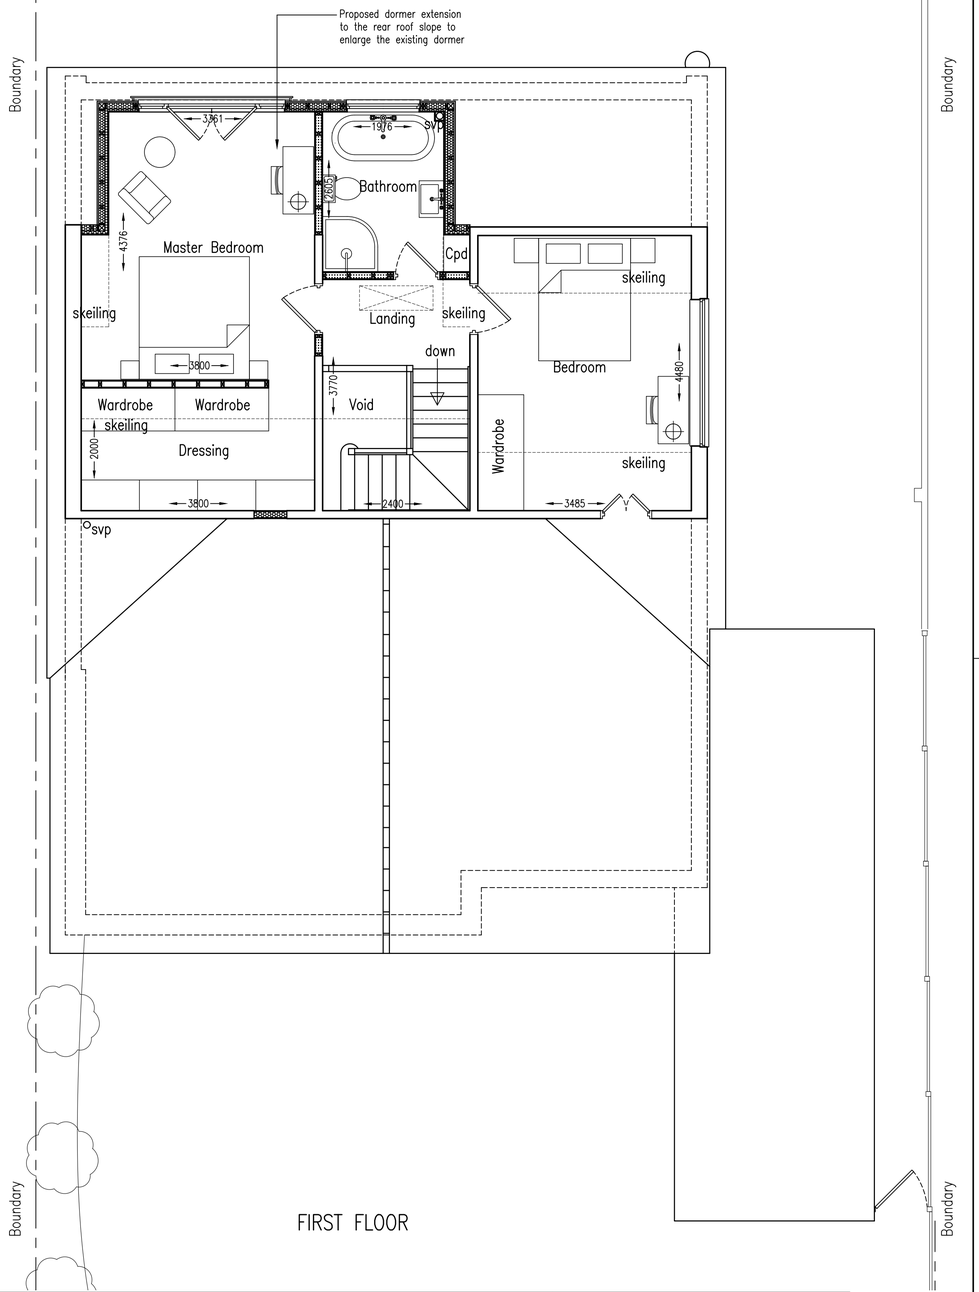

Plan Ahead
Drawing Services

Tel: 07940 828650 E-Mail: plan.ahead@btinternet.com
Website: www.plan-ahead-drawing-services.co.uk

REVISIONS REF	DATE	DESCRIPTION

REVISIONS REF	DATE	DESCRIPTION

GENERAL NOTES

1. DIMENSIONS ARE TO BE CHECKED ON SITE BEFORE WORK PROCEEDS
2. ALL DIMENSIONS ARE IN MILLIMETRES UNLESS OTHERWISE STATED.
3. THIS DRAWING IS NOT TO BE REPRODUCED WITHOUT THE PERMISSION OF PLAN AHEAD DRAWING SERVICES.

PROJECT

Extensions & alterations to:
39 LUCKLEY ROAD
WOKINGHAM
BERKSHIRE
RG41 2ES

DRAWING TITLE

PROPOSED GROUND FLOOR & FIRST FLOOR PLANS

DATE	SCALE	PAPER
02/11/26	1:50	A1
DRAWN BY	DRAWING NUMBER	REV.
D. HUISH	PS-261016/04	