


Rev.	Date	Revisions

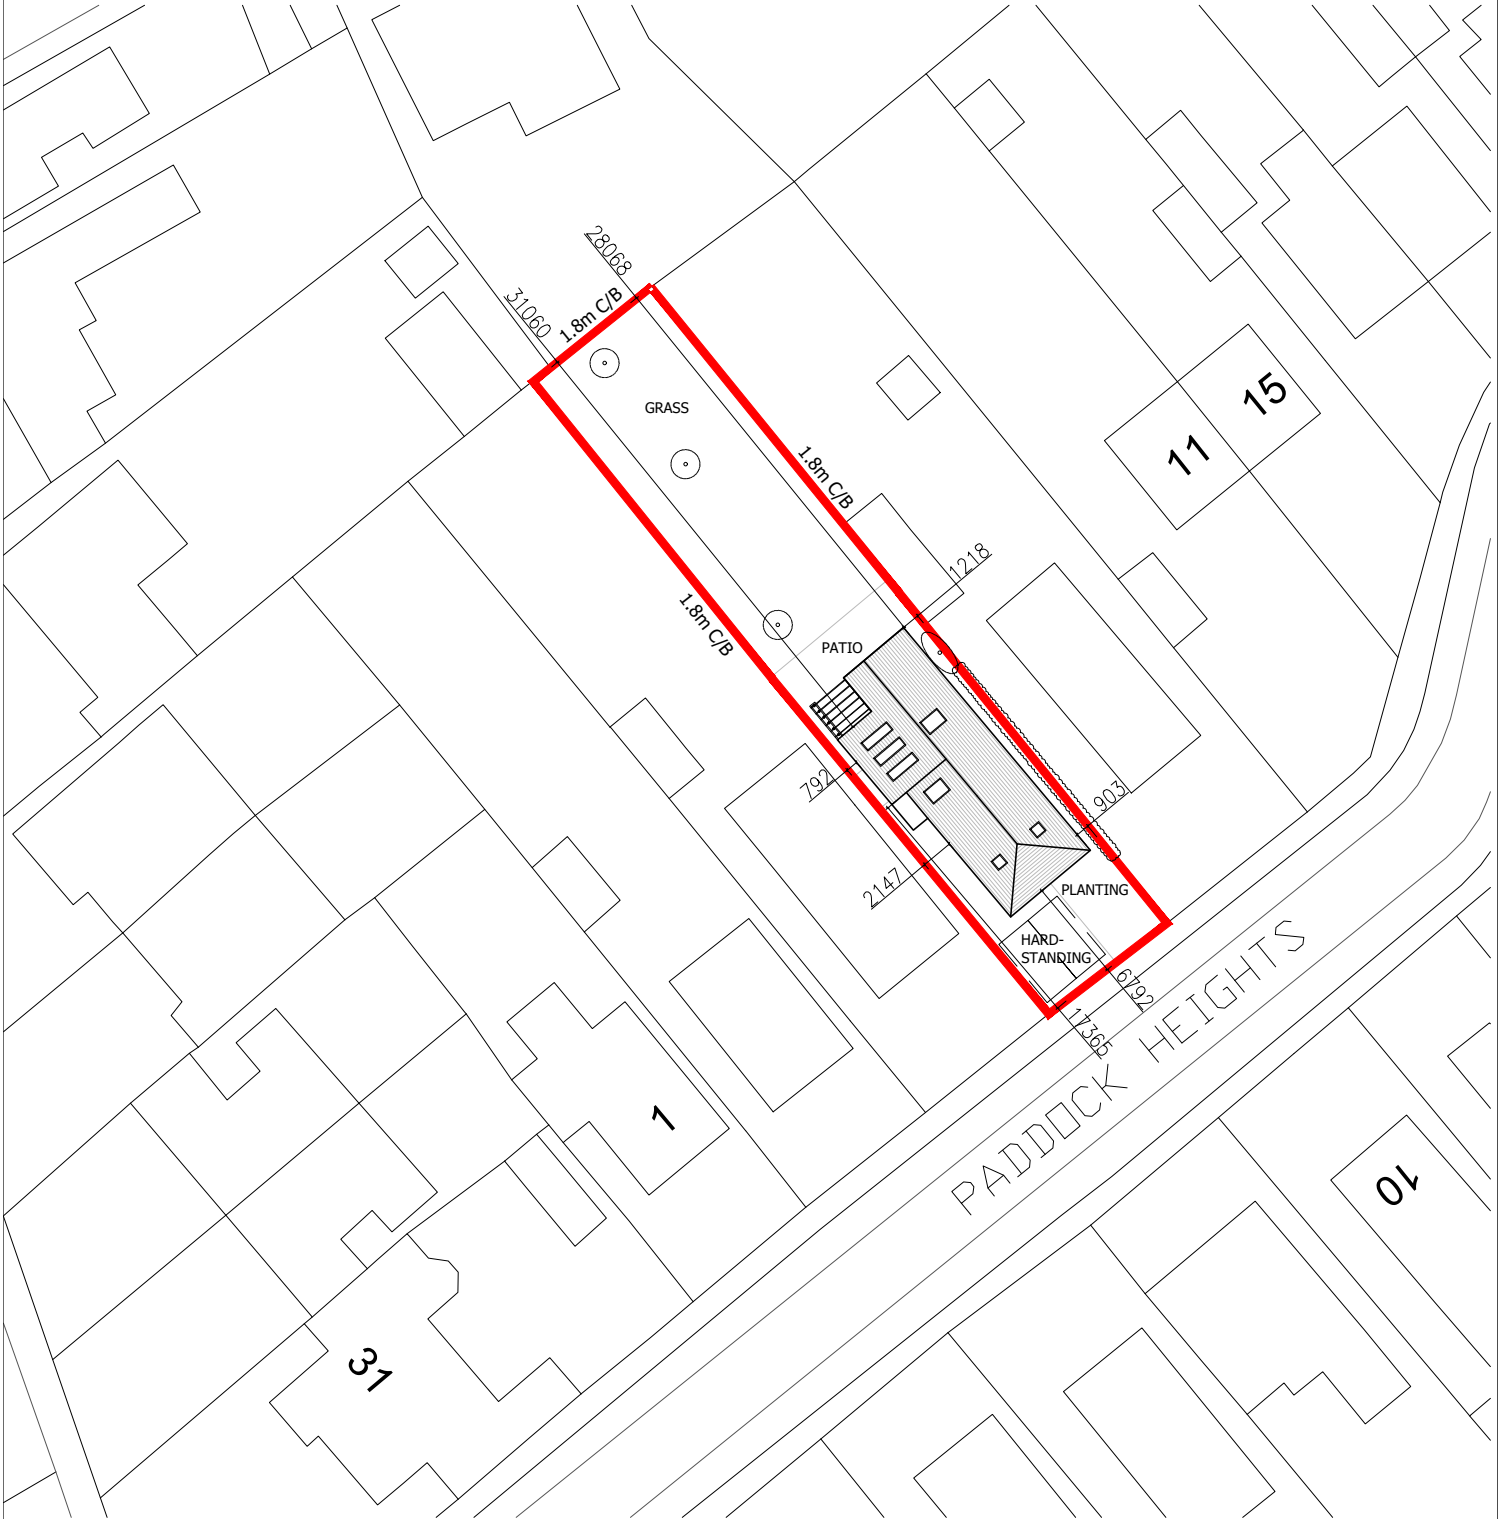

— SITE BOUNDARY

Client
MR RHYS DYER & MRS IPEK L'AIMABLE

Job Title
**7 PADDOCK HEIGHTS
TWYFORD
RG10 0AP**

Scale 1:500 Date FEB 26 Drawn S.A

Plot Date: JULY 25

Drawing Title

PROPOSED BLOCK PLAN

Drawing No.

A4/437/11

Rev.

A

JET ARCH DESIGN

100 Berkshire Place
Winnersh Triangle
Wokingham, Berkshire
RG41 5RRD
Tel: 07787296792
email: info@jetarchdesign.co.uk